


NOTES
All dimensions to be checked on site. Figured dimensions to be read in preference to scaled. Drawing author accepts no responsibility for any unauthorised amendments to the drawing and does not permit unauthorised copying of the drawing. This drawing is copyright and remains the property of drawing author unless otherwise agreed.

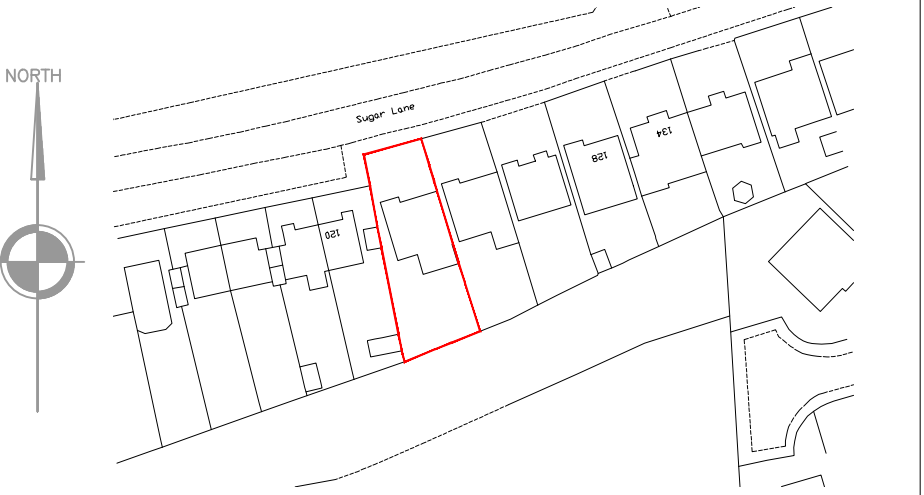


LOCATION PLAN
Scale 1:1250

EXTENT OF PROPOSED NEW WORKS TO PUBLIC HIGHWAY TO INCLUDE FOR EXTENDING EXISTING DROPPED KERB ACROSS PROPERTY LINE AND NEW TARMAC FINISH TO PUBLIC HIGHWAY TO MATCH IN WITH EXISTING FINISH. A 550 (street works licence) WILL BE SUBMITTED TO LA AND AGREED WITH LOCAL HIGHWAYS BEFORE ANY WORKS SHALL COMMENCE.



EXISTING SITE PLAN
Scale 1:50

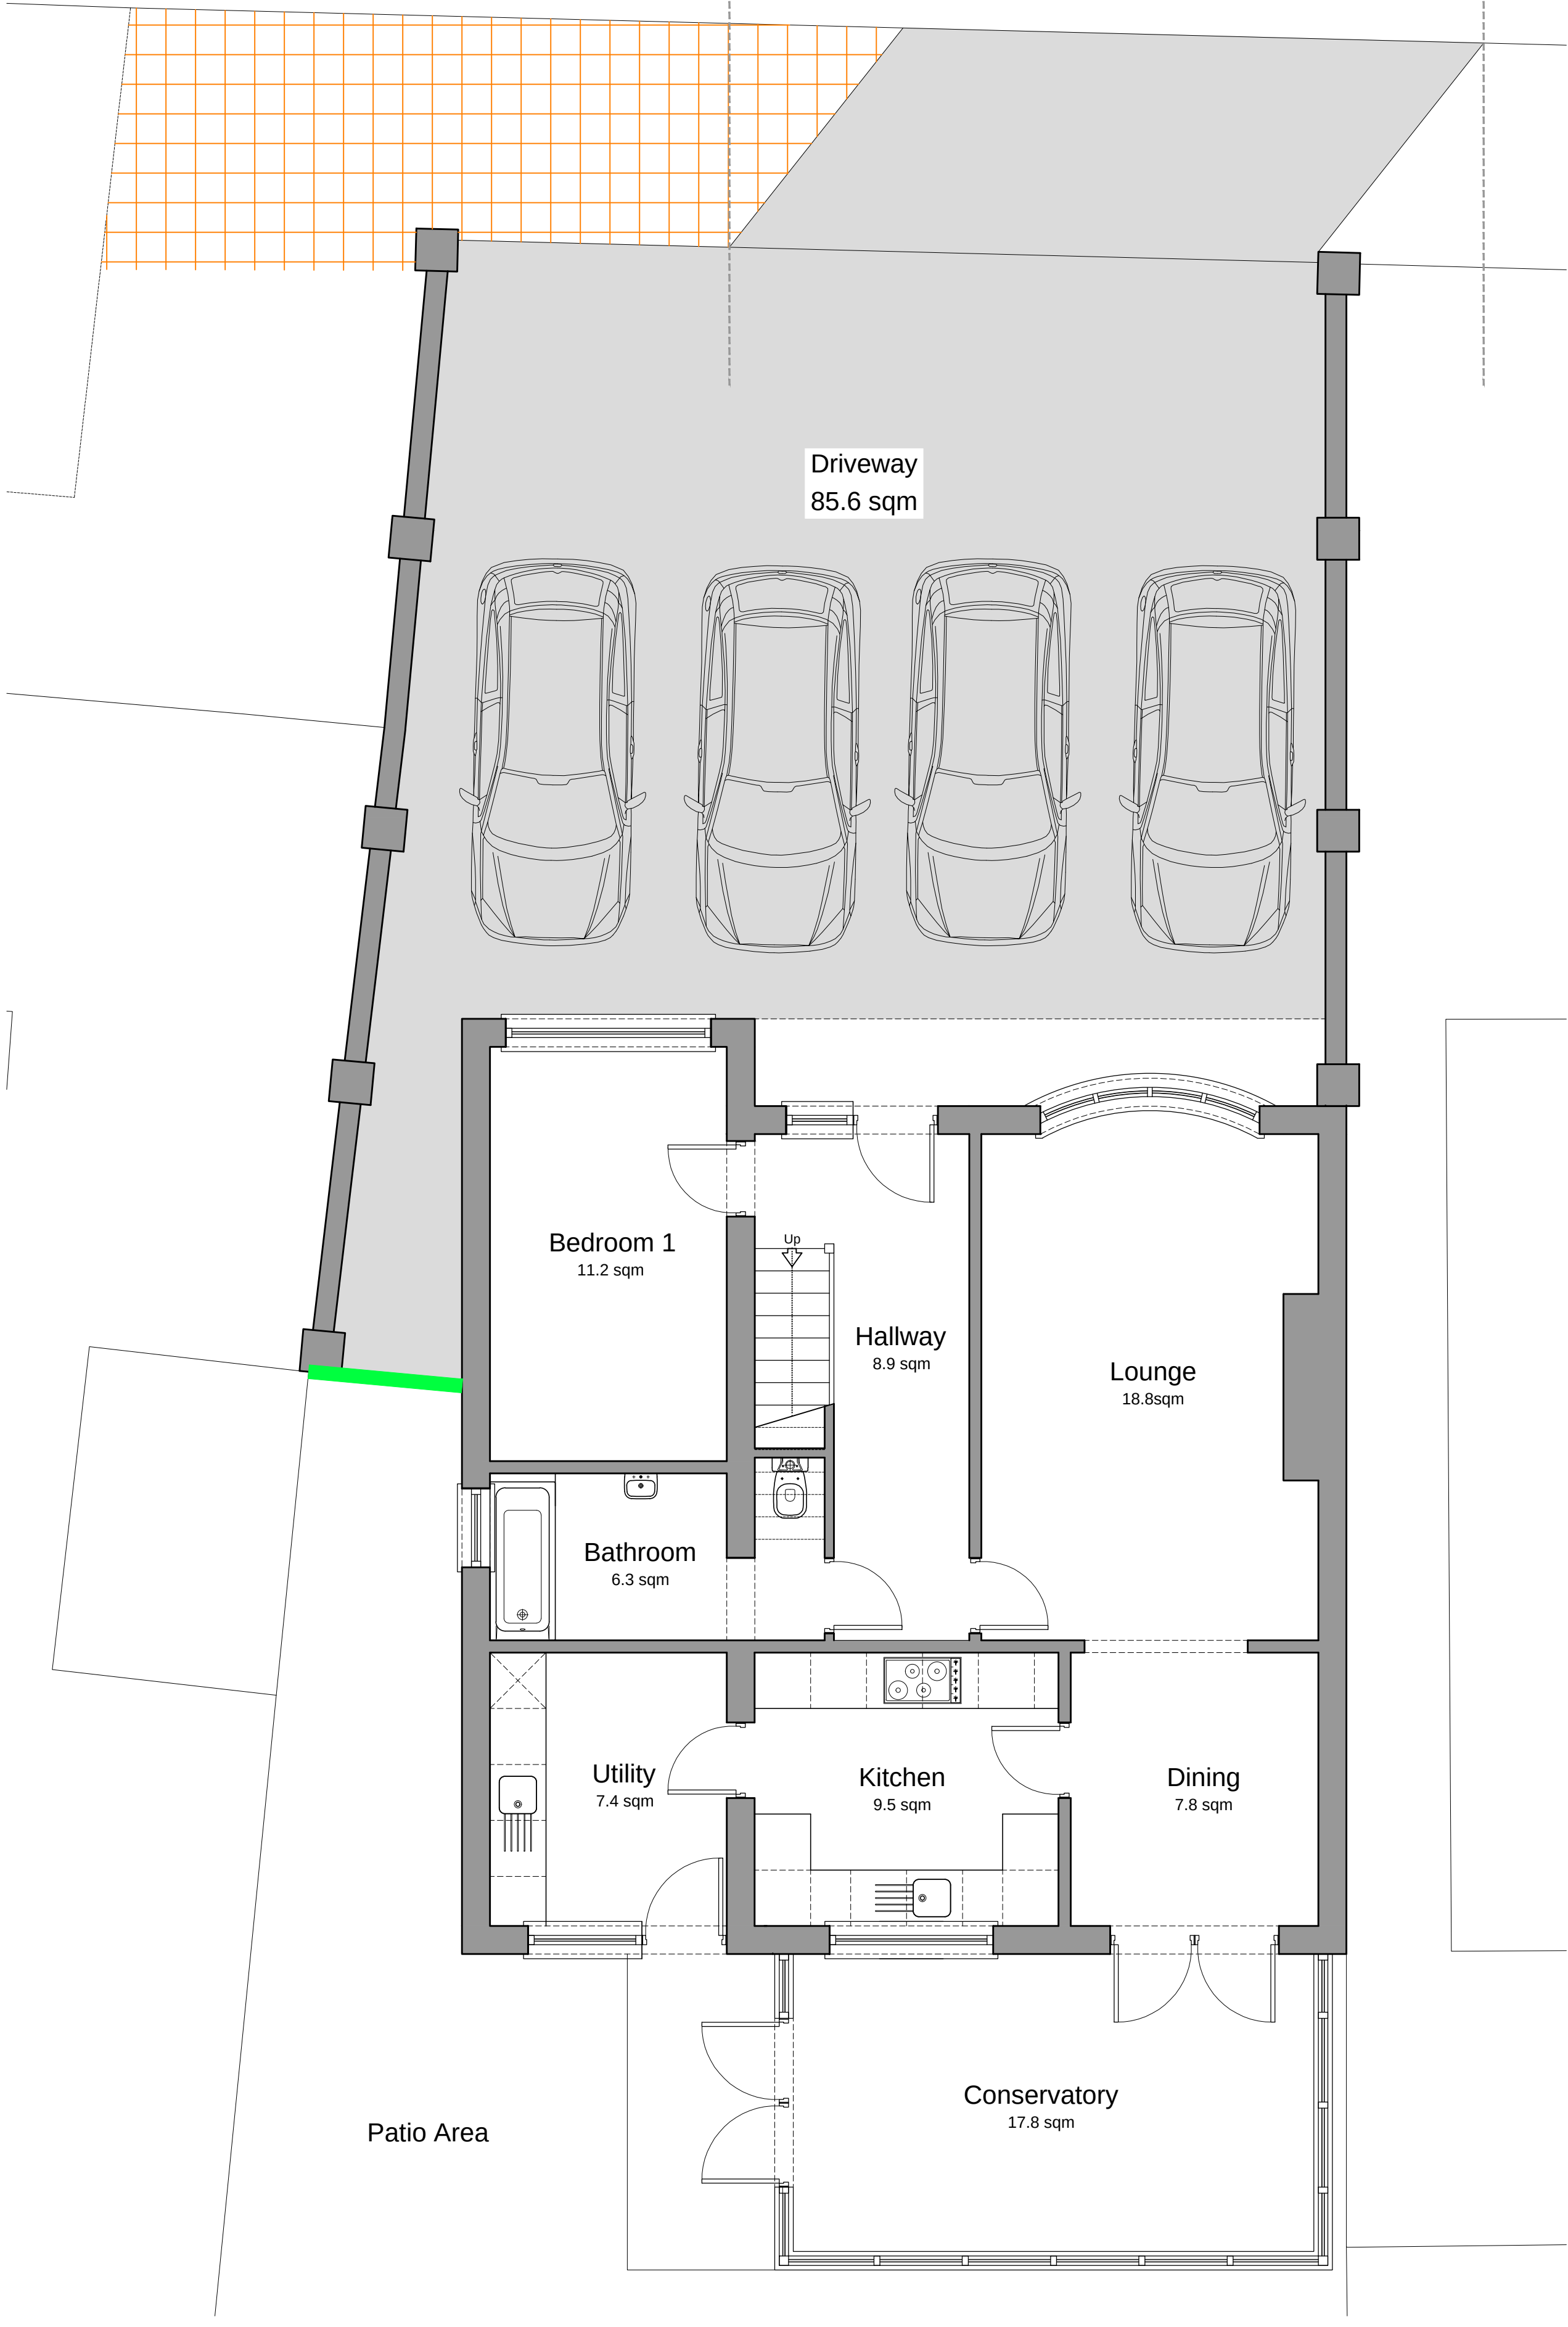

PROPOSED SITE PLAN
Scale 1:50

LEGEND

- Whole site boundary for 122 Sugar Lane
- Area of existing dropped kerb and graded public highway tarmac footpath
- Grassed Soft Landscaping to be removed
- Existing block pavers to driveway to be removed and replaced with permeable tarmac finish to drive only
- Existing masonry wall and peers to be removed
- Proposed new permeable tarmac hard standing to front drive and public highway
- 1.8m High close boarded timber fence with gated access to rear garden



Version	Amendment	Drawn & Date	Checked & Date	Approved & Date
McGovern Architectural Design				
Telephone: 01753 296078 Email: McGovernArchitecturalDesign@hotmail.com				
Internal Project Number				
Client COMPASSIONATE CHILDREN'S CARE&SUPPORT LIMITED				
Project Name 122_SUGAR_LANE_KNOWSLEY_L34-0ES				
Drawing Title EXISTING&PROPOSED_LANDSCAPING&HIGHWAYS_WORK_PLANS				
Scale SHOWN	Original Size A1	*		
Date MAY_24	Drawn MMC	Checked MMC	Approved	Status
Drawing Number	Revision			A

PL_03