




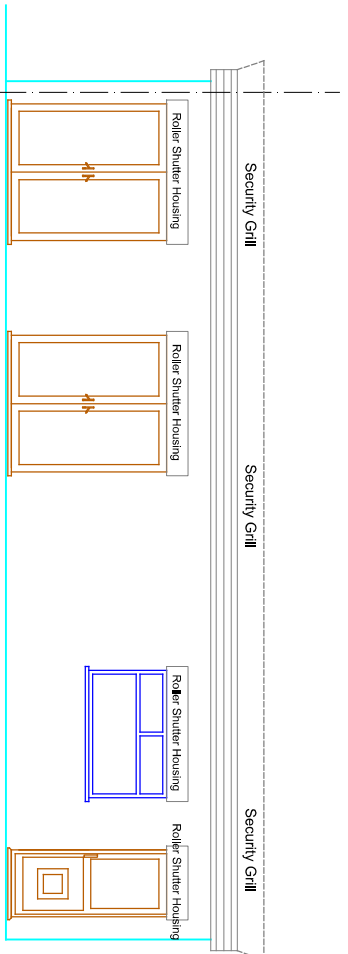



Front Elevation As Existing

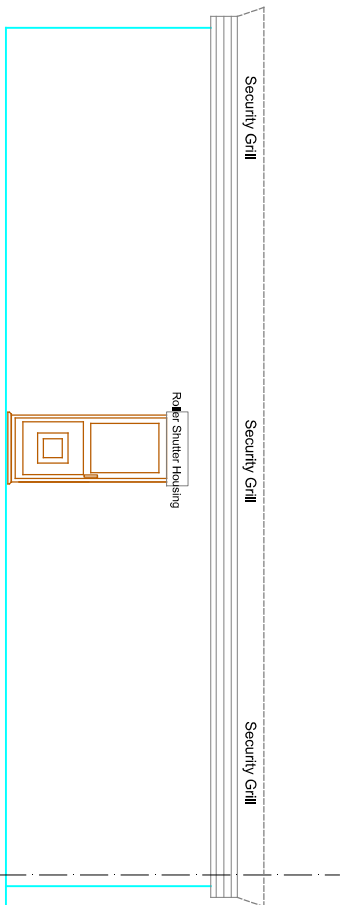


Rear Elevation As Existing

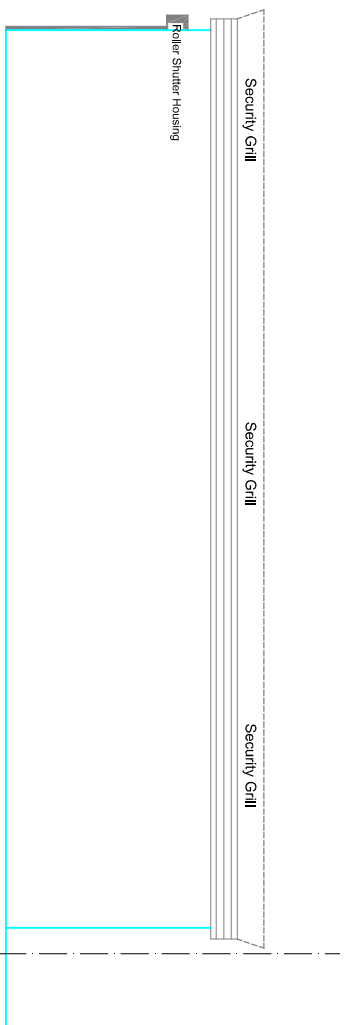


Side Elevation As Existing

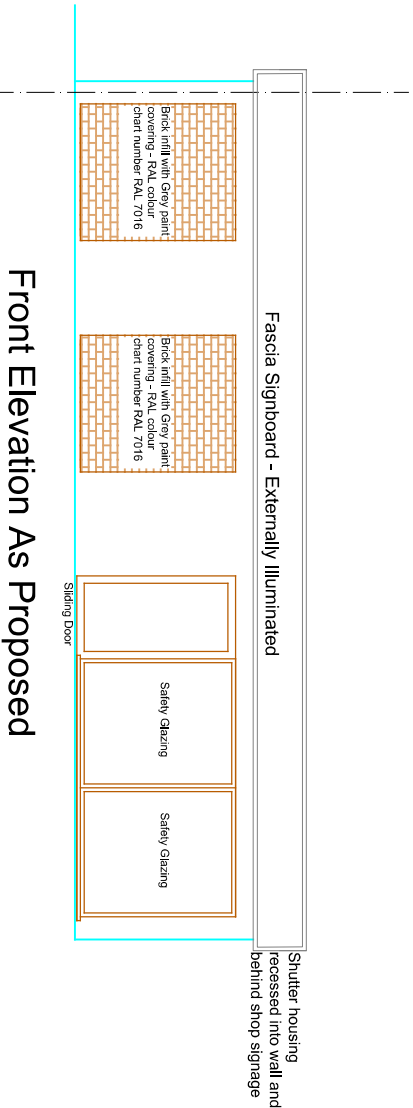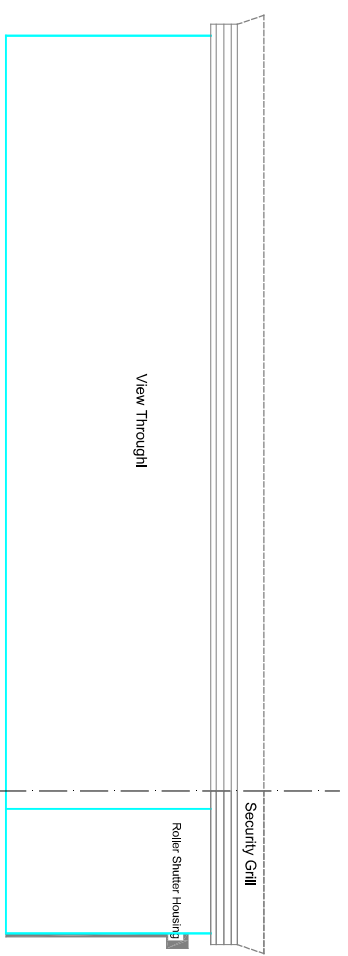


Front Elevation As Proposed

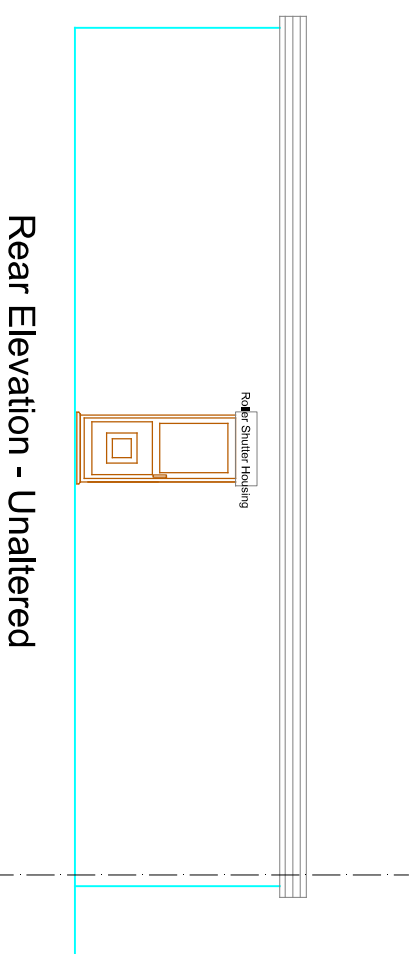


Rear Elevation - Unaltered

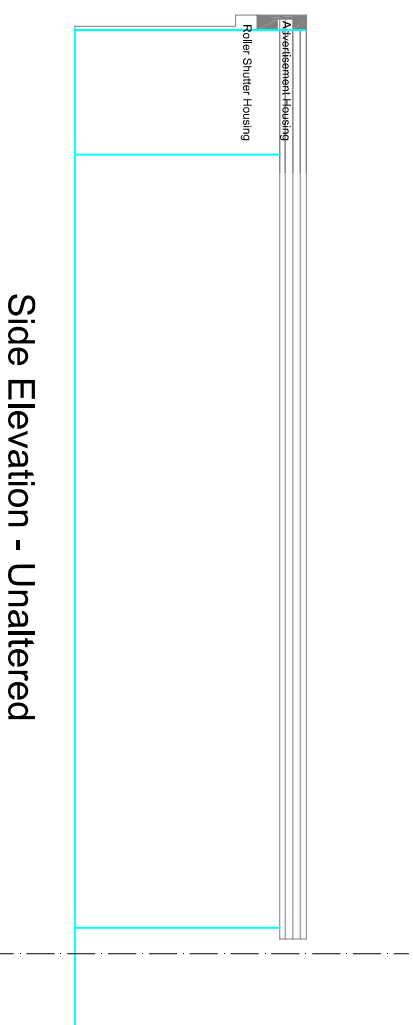

Side Elevation - Unaltered

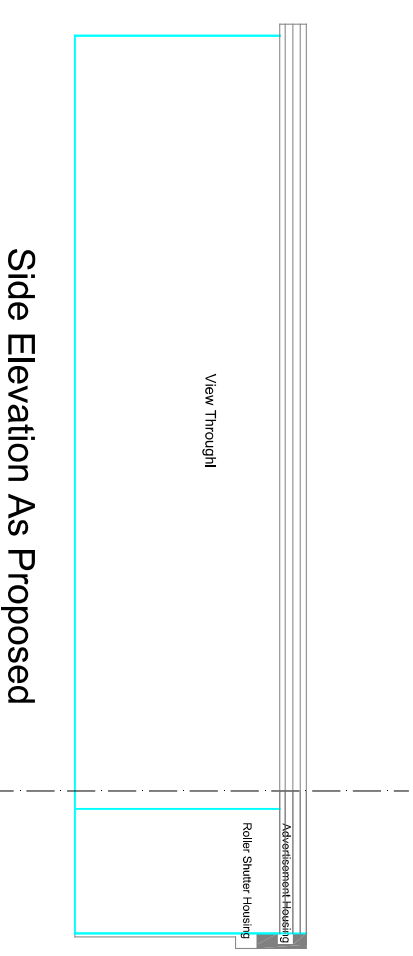

Side Elevation As Proposed

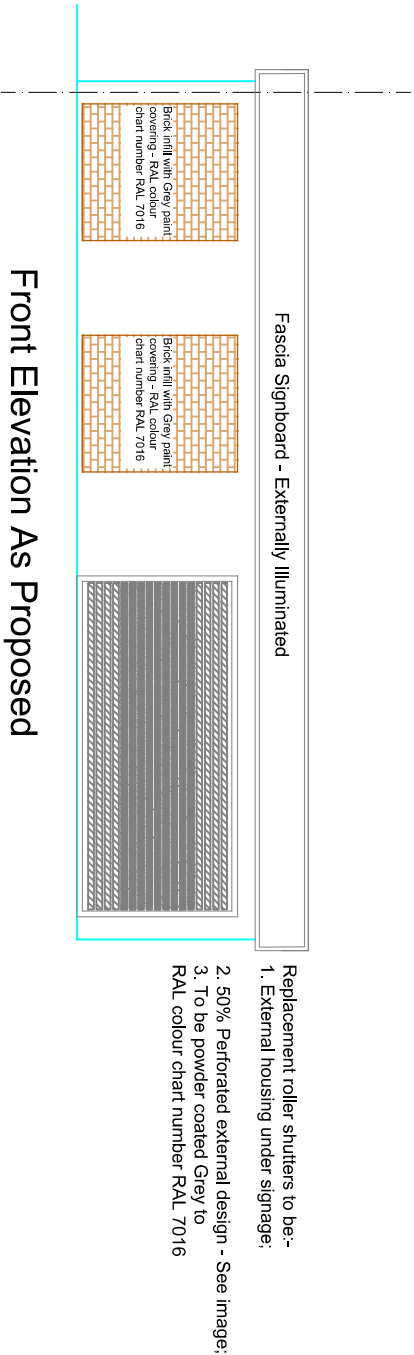

Front Elevation As Proposed



The Johnny Todd Public House Floor Sapce -
Not part of the proposed development


FE

The Johnny Todd Public House Floor Sapce -
Not part of the proposed development

FE

Ground Floor Plan As Existing

Ground Floor Plan As Proposed

 

Rev Description Date

Project
INSTALLATION OF A NEW SHOP FRONTAGE
AT THE JOHNNY TODD, 2 WHITEFIELD
DRIVE, KIRKBY, LIVERPOOL. L32 5TR

Client

MR NESERASA

Contract No Drg No Revision Scale 1:100 @ A1

3 A By MCC Date OCT 2024

Drawing Title
EXISTING AND PROPOSED PLANS -
REV A

MAT DESIGN LIMITED
Town Planning & Building Control
Consultants
17 BROOKSIDE AVE
ECCLESTON
ST. HELENS
WA10 4RN
Telephone: 07850203448
E-mail: mikedata@bheyond.co.uk