




FRONT ELEVATION (PROPOSED)

← proposed garage conversion →

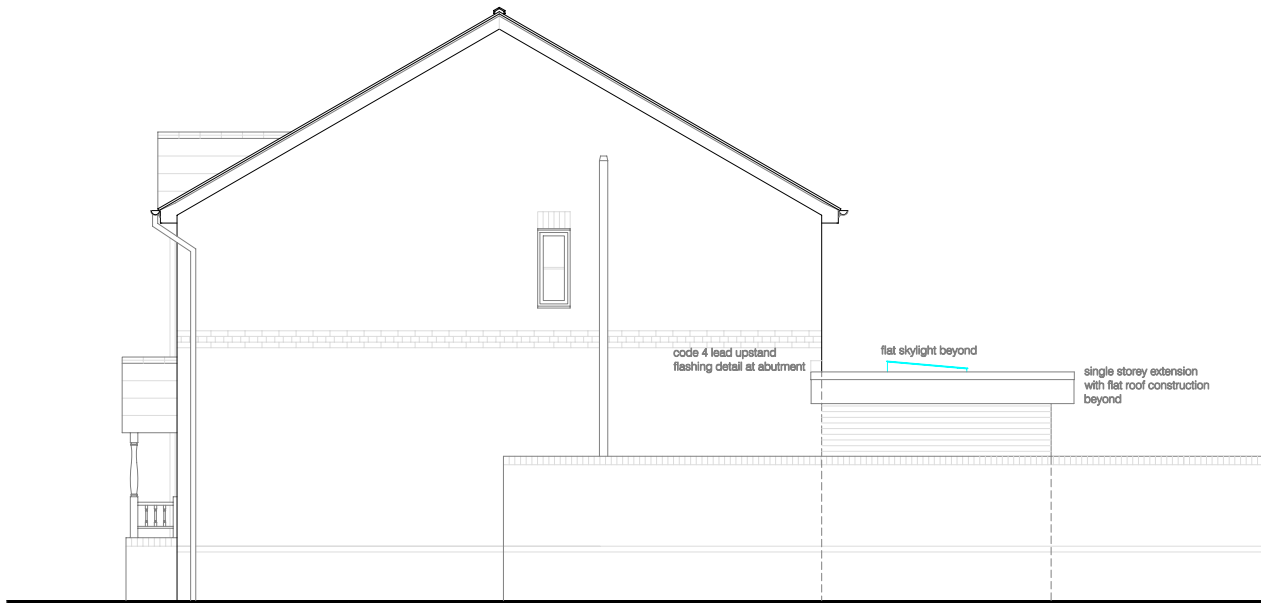


GABLE ELEVATION - BIRCHEN ROAD SIDE (PROPOSED)

← single storey rear extension beyond (3037.5) →




REAR ELEVATION (PROPOSED)

← single storey rear extension (7380 approx) →

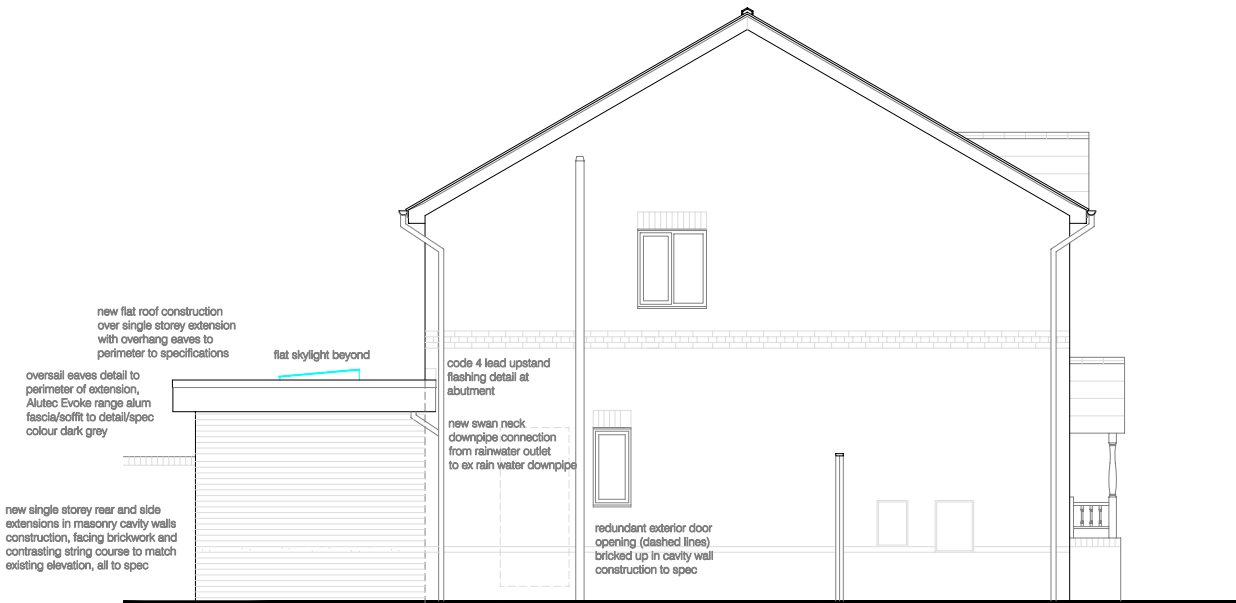

GABLE ELEVATION - 56 HORNBEAM ROAD SIDE (PROPOSED)

← single storey rear extension beyond (3037.5) →

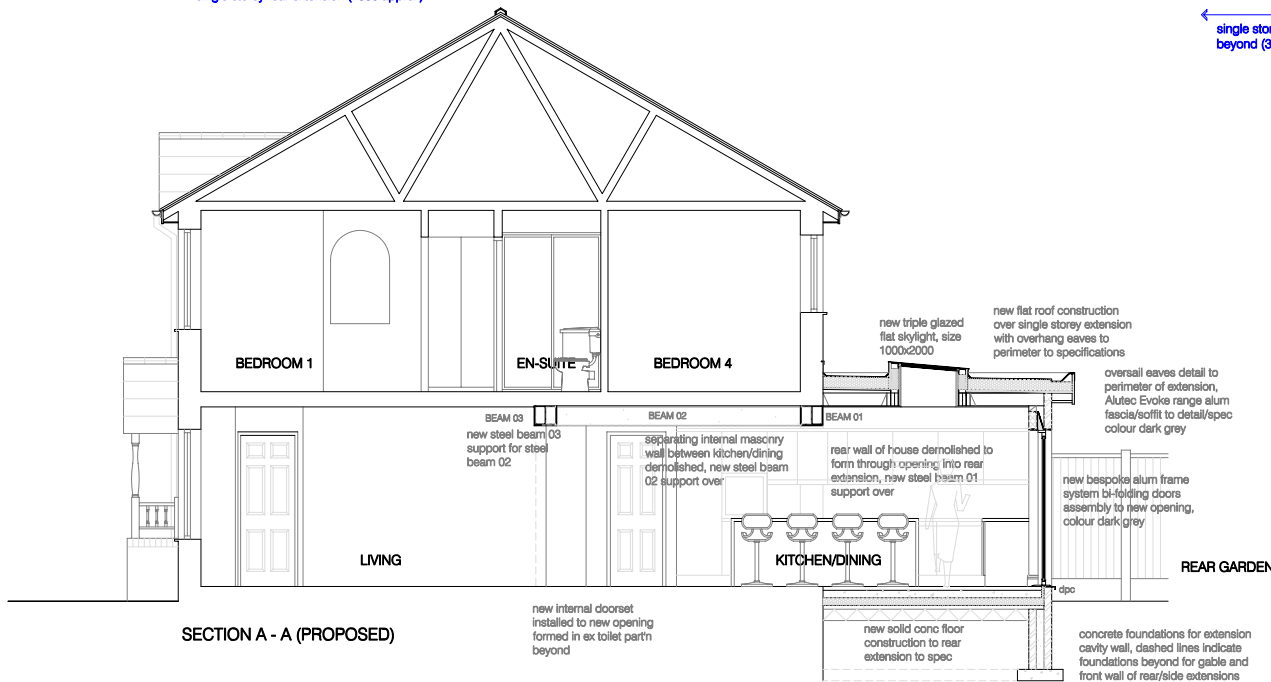

SECTION A - A (PROPOSED)



T2D (Team2Design) Architectural and Structural Design Consultancy email: team2design@btinternet.com tel: 07830 807827 (mobile)		
client: Miss Jennifer RILEY/Mr Paul Nightingale		
project: Proposed single storey rear extension and garage conversion at: 54 HORNBEAM ROAD, HALEWOOD MERSEYSIDE L26 9TB		
drawing title: ELEVATIONS AND SECTION AS PROPOSED		
scale: 1:100 @ A3	date: Dec 2022	drawing number: 54HR/03