



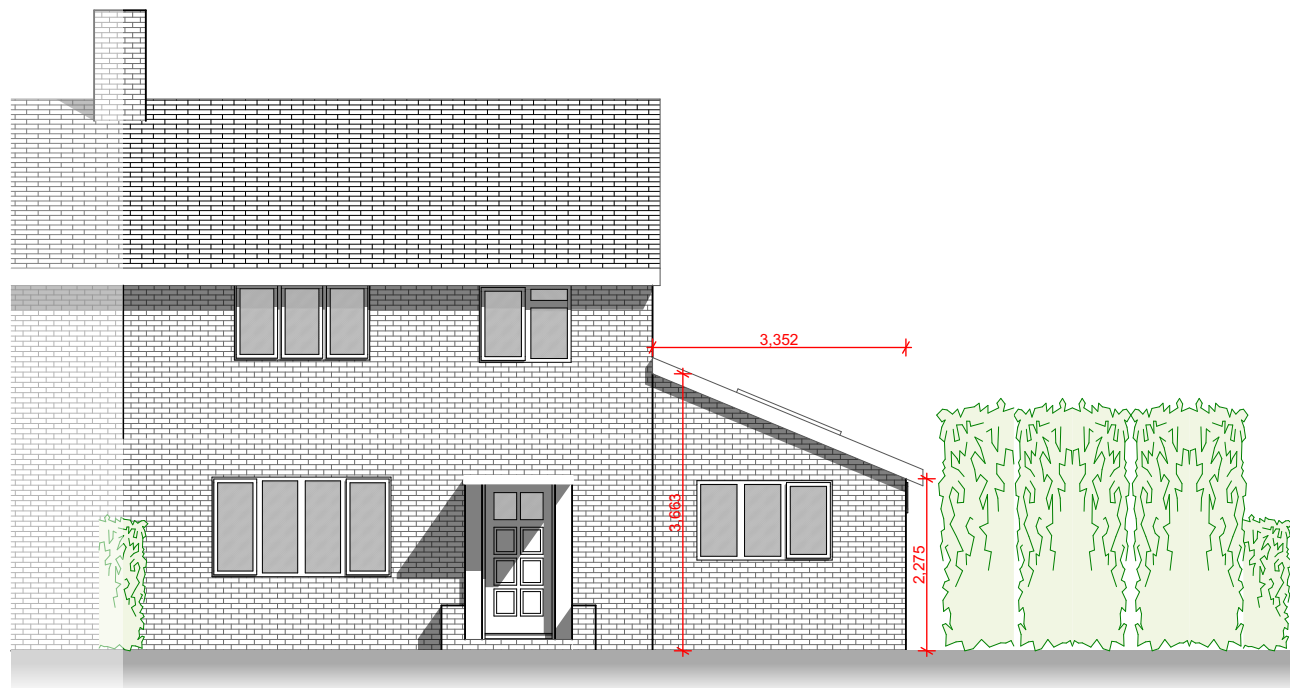


Front Elevation

1:100

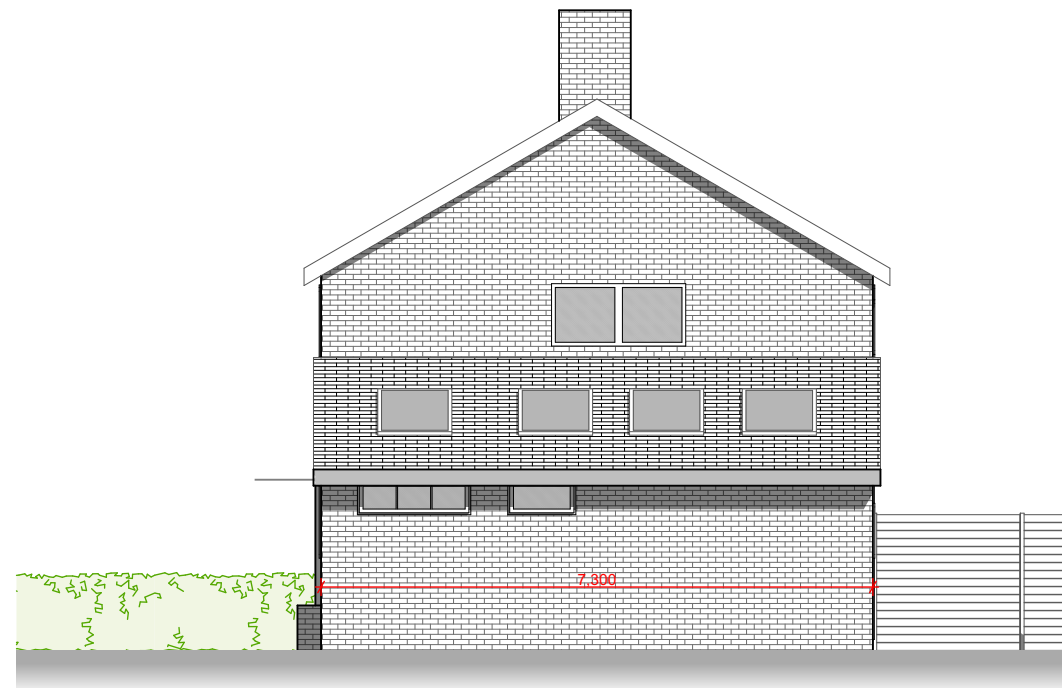


Side Elevation

1:100

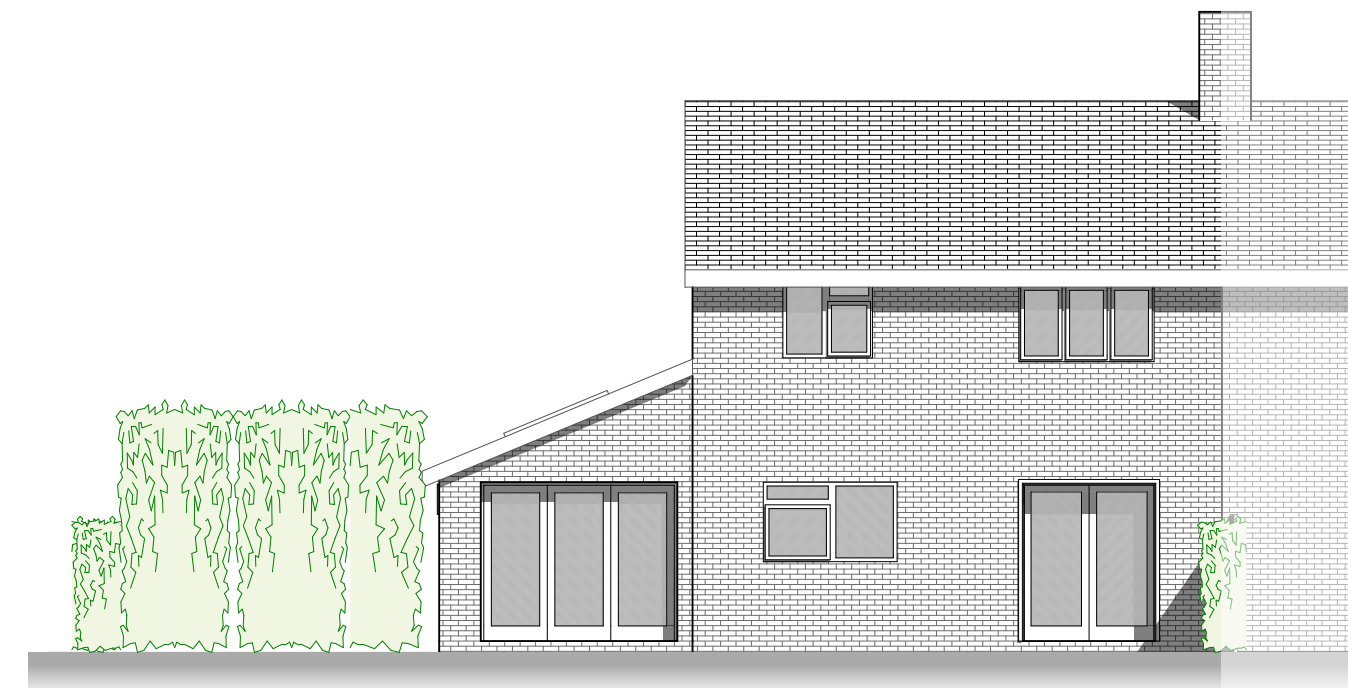


Rear Elevation

1:100

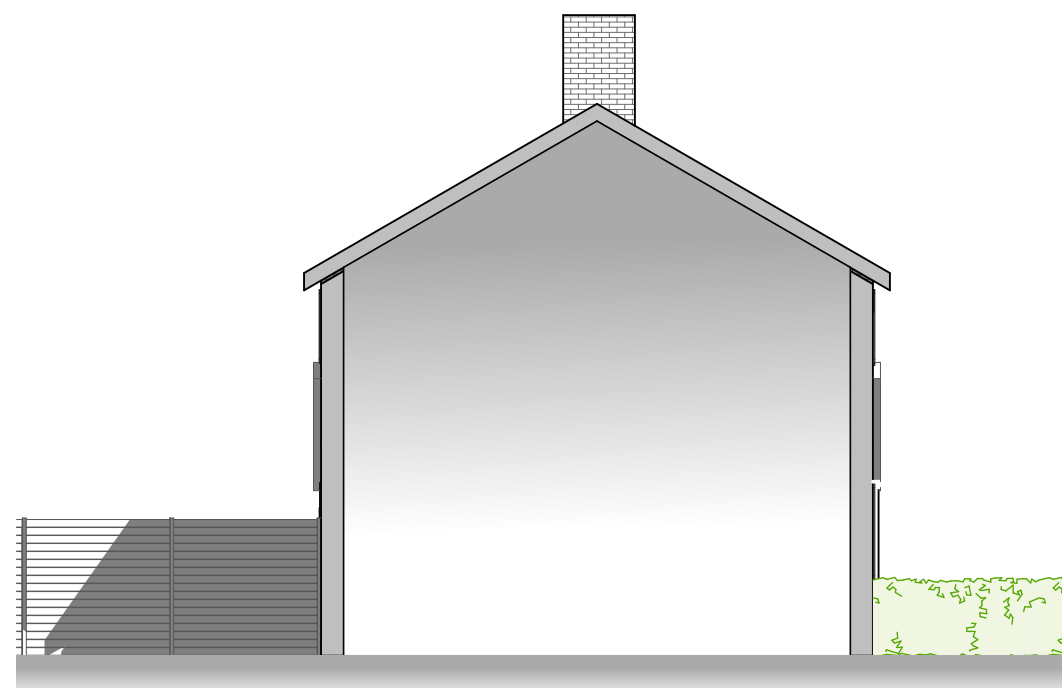

Cut Elevation

1:100

 

PLANNING APPLICATION

These drawings have been prepared for the purposes of submission to the Local Authority as part of a Planning Application or for cost estimation. They should not be used for any other purpose without the permission of Turners Designs.

Adjacent buildings, roads, etc scaled from O.S. plans. Trees indicated for illustrative purposes only.

Rev. No.	Revision	Date :
A	Utility room removed	25.04.21
B	Dims added	28.07.21
C	Window added	14.08.21

Project :	44 bryer Road Liverpool L35 5DW Carl
Drawing Title:	Elevations as Proposed

Project No. : 199		Drawing No. : 199/PL/006		Rev No. : C
Scale : As shown		Size : A 3	Date : 14 / 08 / 2021	
Drawn By : PT				
This Drawing is Copyright © 2015				
137 Utting Avenue East, Norris Green, Liverpool, L11 5AB Tel : 07960299727 Email : info@turnersdesigns.com www.turnersdesigns.com				
DO NOT SCALE USE FIGURED DIMENSIONS ONLY ANY DISCREPANCIES TO BE NOTIFIED IMMEDIATELY				

