


1B2P 50 & 57 MAISONETTE - Terrace of 03 (6 Block) - 1B2P 50 Maisonette (GF) - 1 Bedroom 2 Person Maisonette (50m²)
1B2P 57 Maisonette (FF) - 1 Bedroom 2 Person Maisonette (57m²)




Front Elevation - 1B2P Maisonette 50 & 57
1 Bedroom 2 Person Maisonette (50m² & 57m²)



Rear Elevation - 1B2P Maisonette 50 & 57
1 Bedroom 2 Person Maisonette (50m² & 57m²)

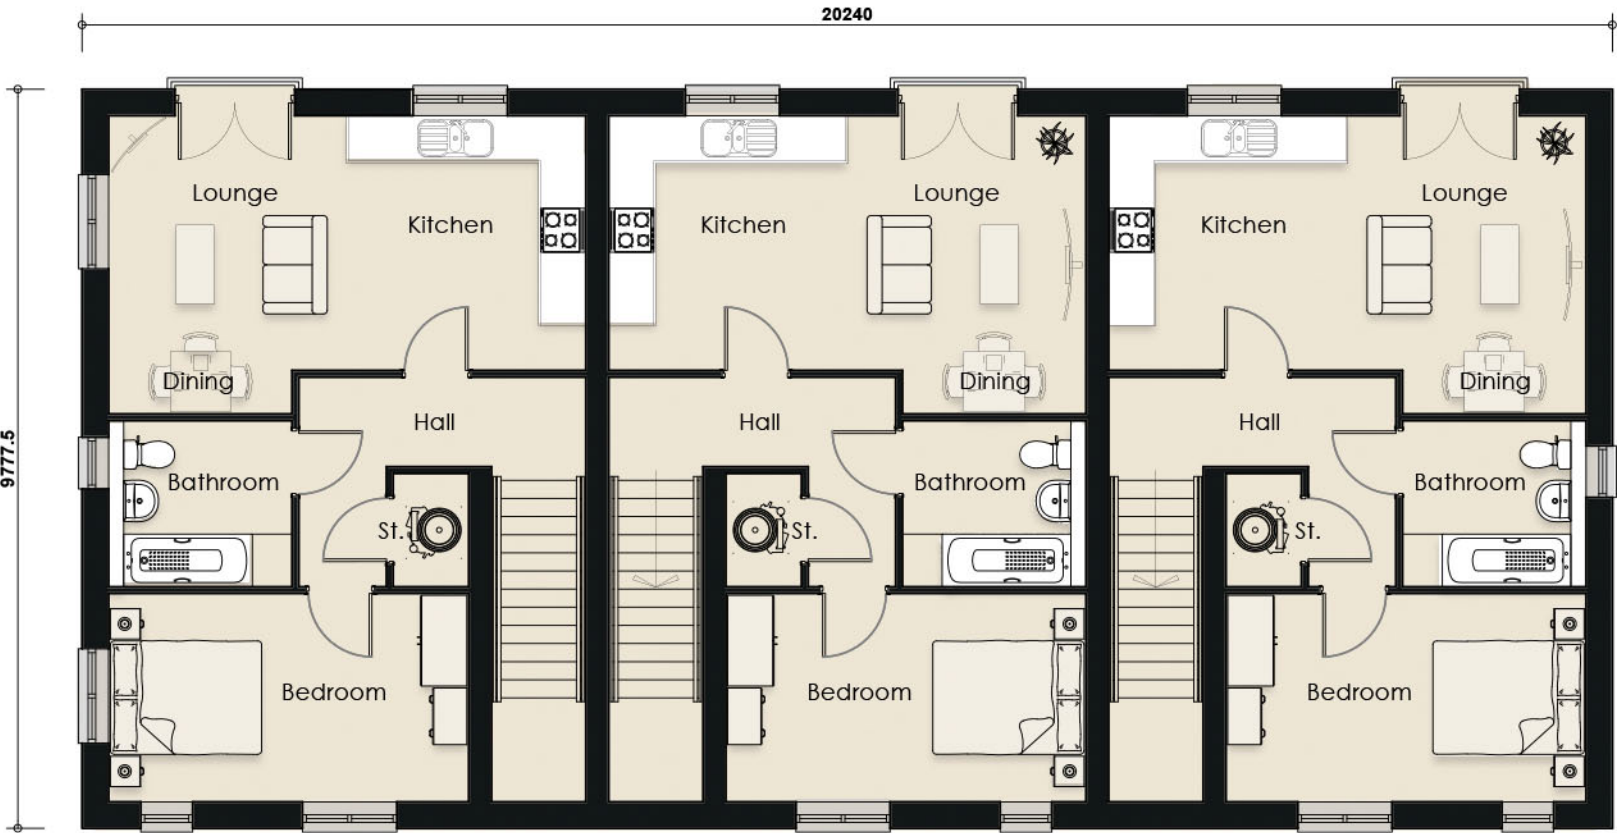

First Floor Plan - 1B2P 57 Maisonette - Type P2
1 Bedroom 2 Person Maisonette (57m²)

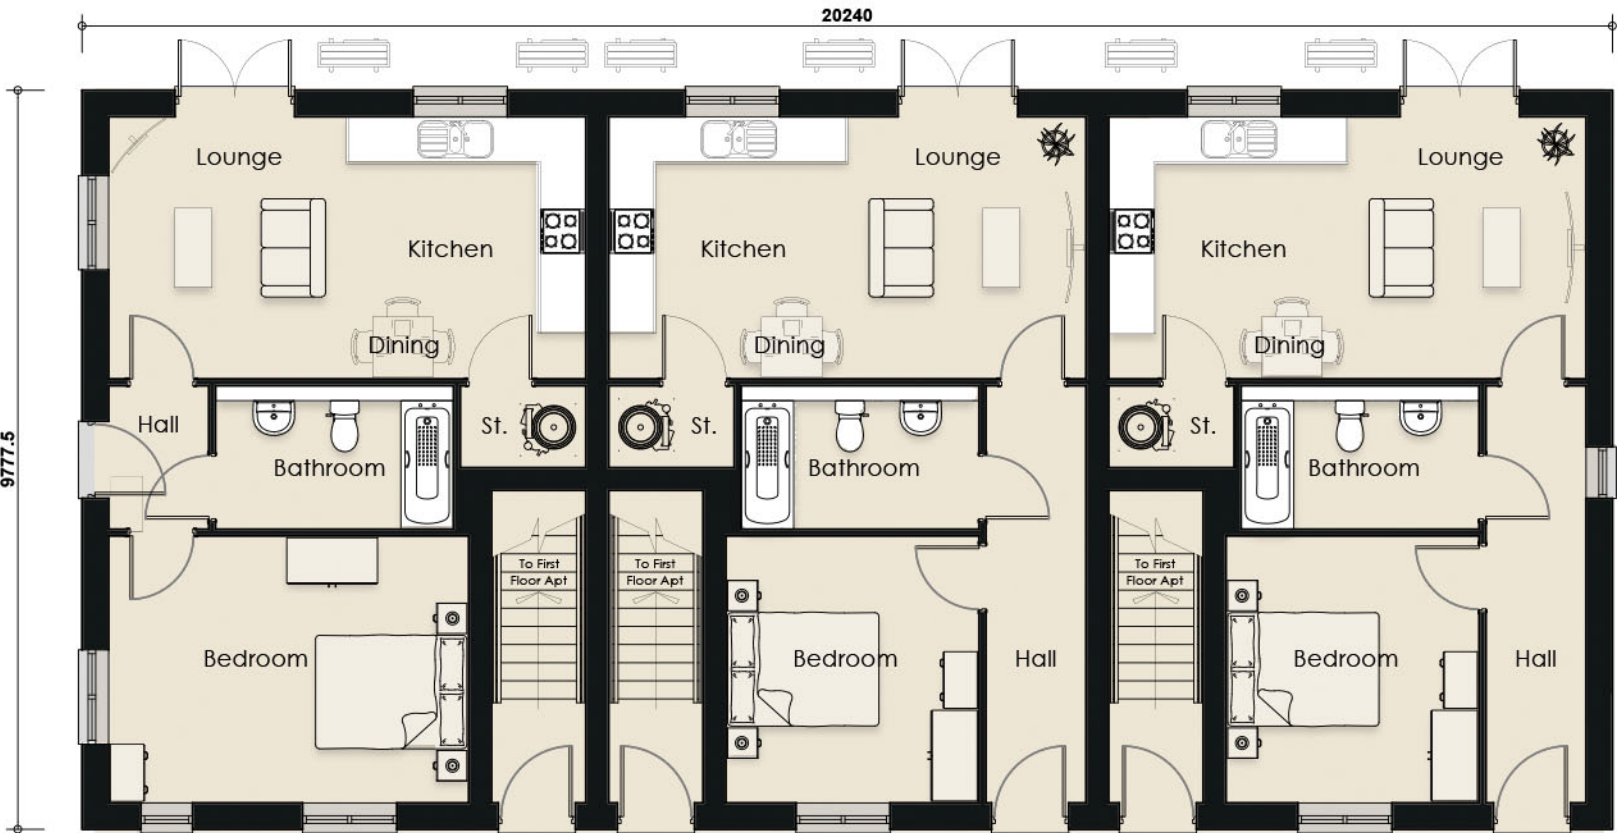

Ground Floor Plan - 1B2P 50 Maisonette - Type P1
1 Bedroom 2 Person Maisonette (50m²)



Side Elevation - 1B2P Maisonette 50 & 57
1 Bedroom 2 Person Maisonette (50m² & 57m²)



Side Elevation - 1B2P Maisonette 50 & 57
1 Bedroom 2 Person Maisonette (50m² & 57m²)

Notes

Jennings Design Associates take no responsibility for any dimensions obtained by scaling from this drawing. If no dimension is shown the recipient must ascertain the dimension specifically from the Architect or by site measurement. Supplying this drawing in digital form is solely for convenience and no reliance may be placed on digital data. All data must be checked against hard copy. Dimensions must be checked on site. Any discrepancies must be reported to the Architect immediately. This drawing is copyright of Jennings Design Associates

NDSS Compliance Schedule				
Type: P1 1 Bed 2 Person Maisonette (1 Storey) - Ground Floor				
Gross Internal Area:				
NDSS GIA:	50m²	Actual GIA:	50m²	
Room Sizes:				
Name:	NDSS Width:	Actual Width:	NDSS Area:	Actual Area:
Bedroom 1	2.75m x 2.75m	2.75m x 4.75m	11.5m²	11.7m²
Storage:				
Name:	Area:			
Store	1.6m²			
Total:	1.6m²			
NDSS:	1.5m²			

NDSS Compliance Schedule				
Type: P2 1 Bed 2 Person Maisonette (1 Storey) - First Floor				
Gross Internal Area:				
NDSS GIA:	50m²	Actual GIA:	57m²	
Room Sizes:				
Name:	NDSS Width:	Actual Width:	NDSS Area:	Actual Area:
Bedroom 1	2.75m x 2.75m	3.3m x 3.5m	11.5m²	13.1m²
Storage:				
Name:	Area:			
Store	1.5m²			
Total:	1.5m²			
NDSS:	1.5m²			

Plot No's 30 - 35

P01	Initial Issue	20.04.26	ABH	KOR
Rev	Description	Date	By	Chk

jdaarchitects

info@jda-architects.com
www.jda-architects.com

manchester: 0161 336 5011
liverpool: 0151 665 0112

Project Details:		1443 Huyton Lane, Knowsley	
Client:		Breck Homes	
RIBA Workstage:		Stage 3 Planning	
Status/Sustainability Code:		S3	
Scale:	@ Original Size	Date:	April 2026
1:100	A2	Drawn By:	ABH
		Checked By:	KOR

Project Code	Originator	Vol/Sys	Level	Type	Role	Number
1443-JDA-Z11-ZZ-DR-A-0001						
Description						Rev
Type P1 & P2 1B2P Maisonettes						P01



Z:\1443 - Huyton Lane, Knowsley\Drawings\Live\p01s\1443-JDA-Z11-ZZ-DR-A-0001 HouseType P1&P2 1B2P Maisonettes.dwg