


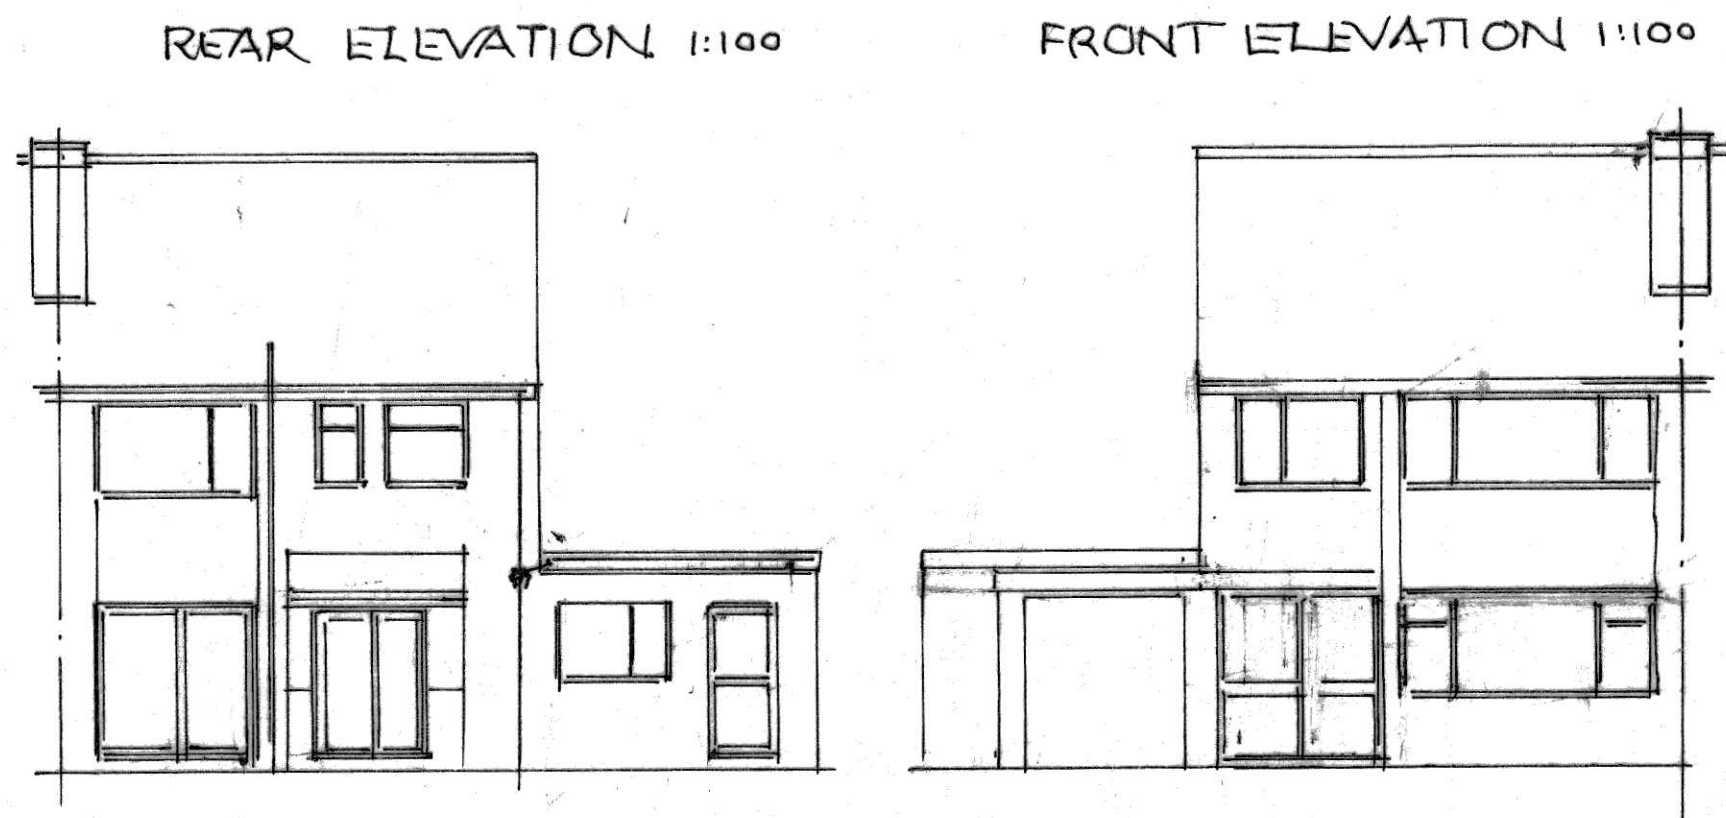
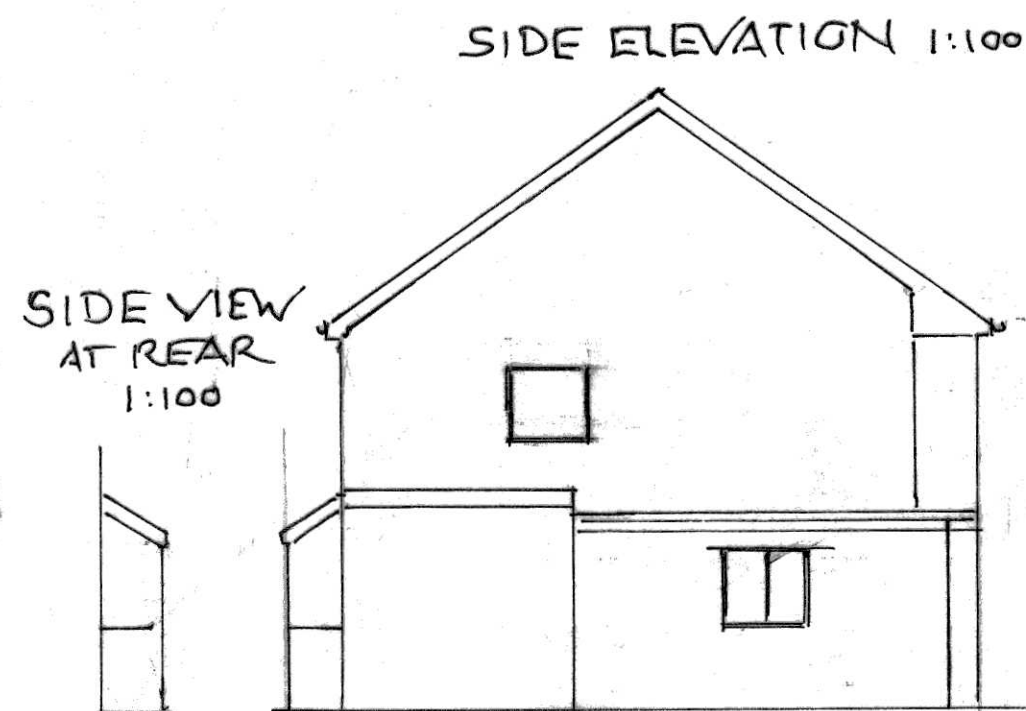


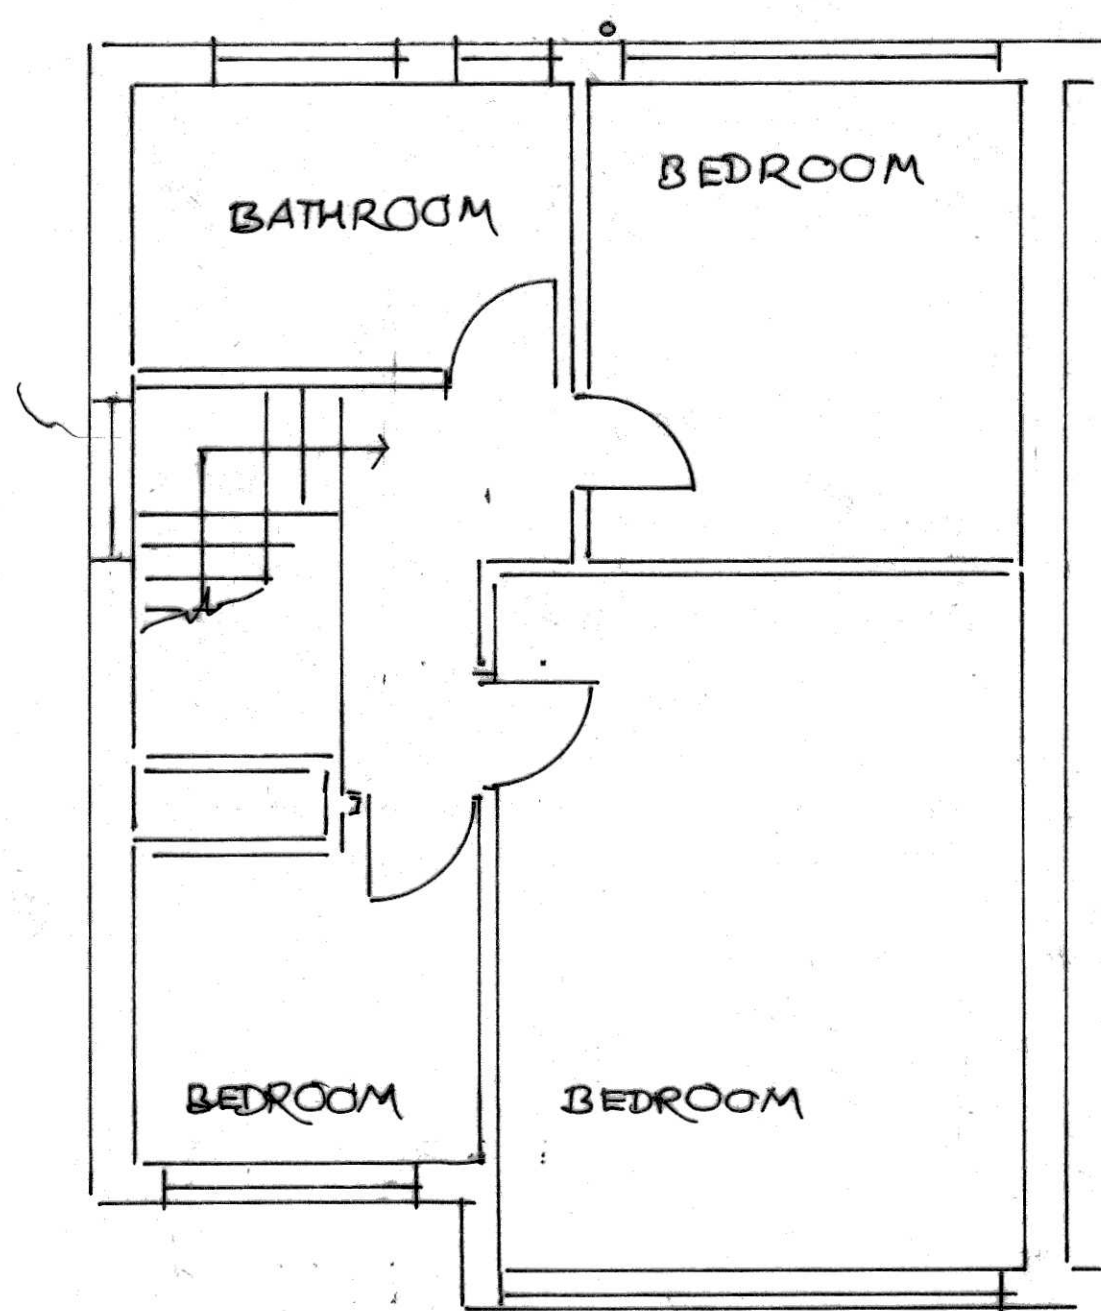

FIRST FLOOR PLAN 1:50

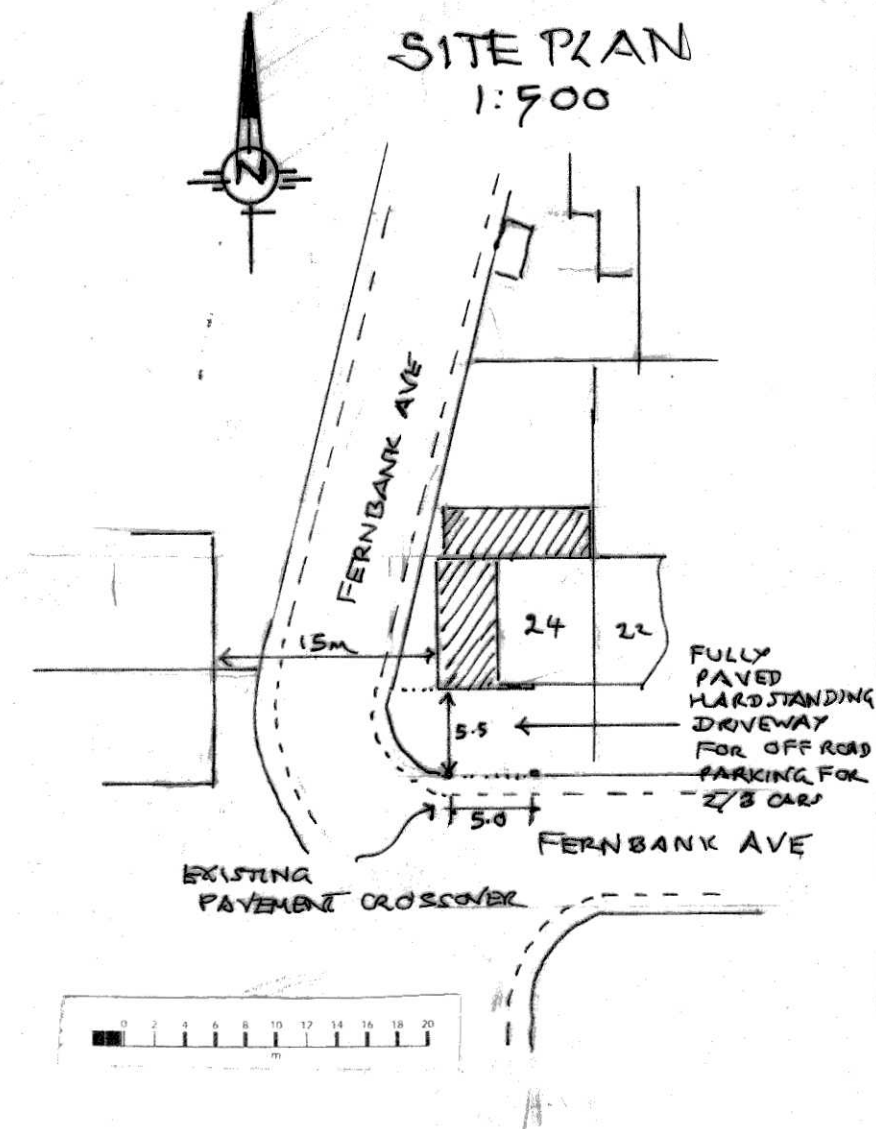

GROUND FLOOR PLAN 1:50

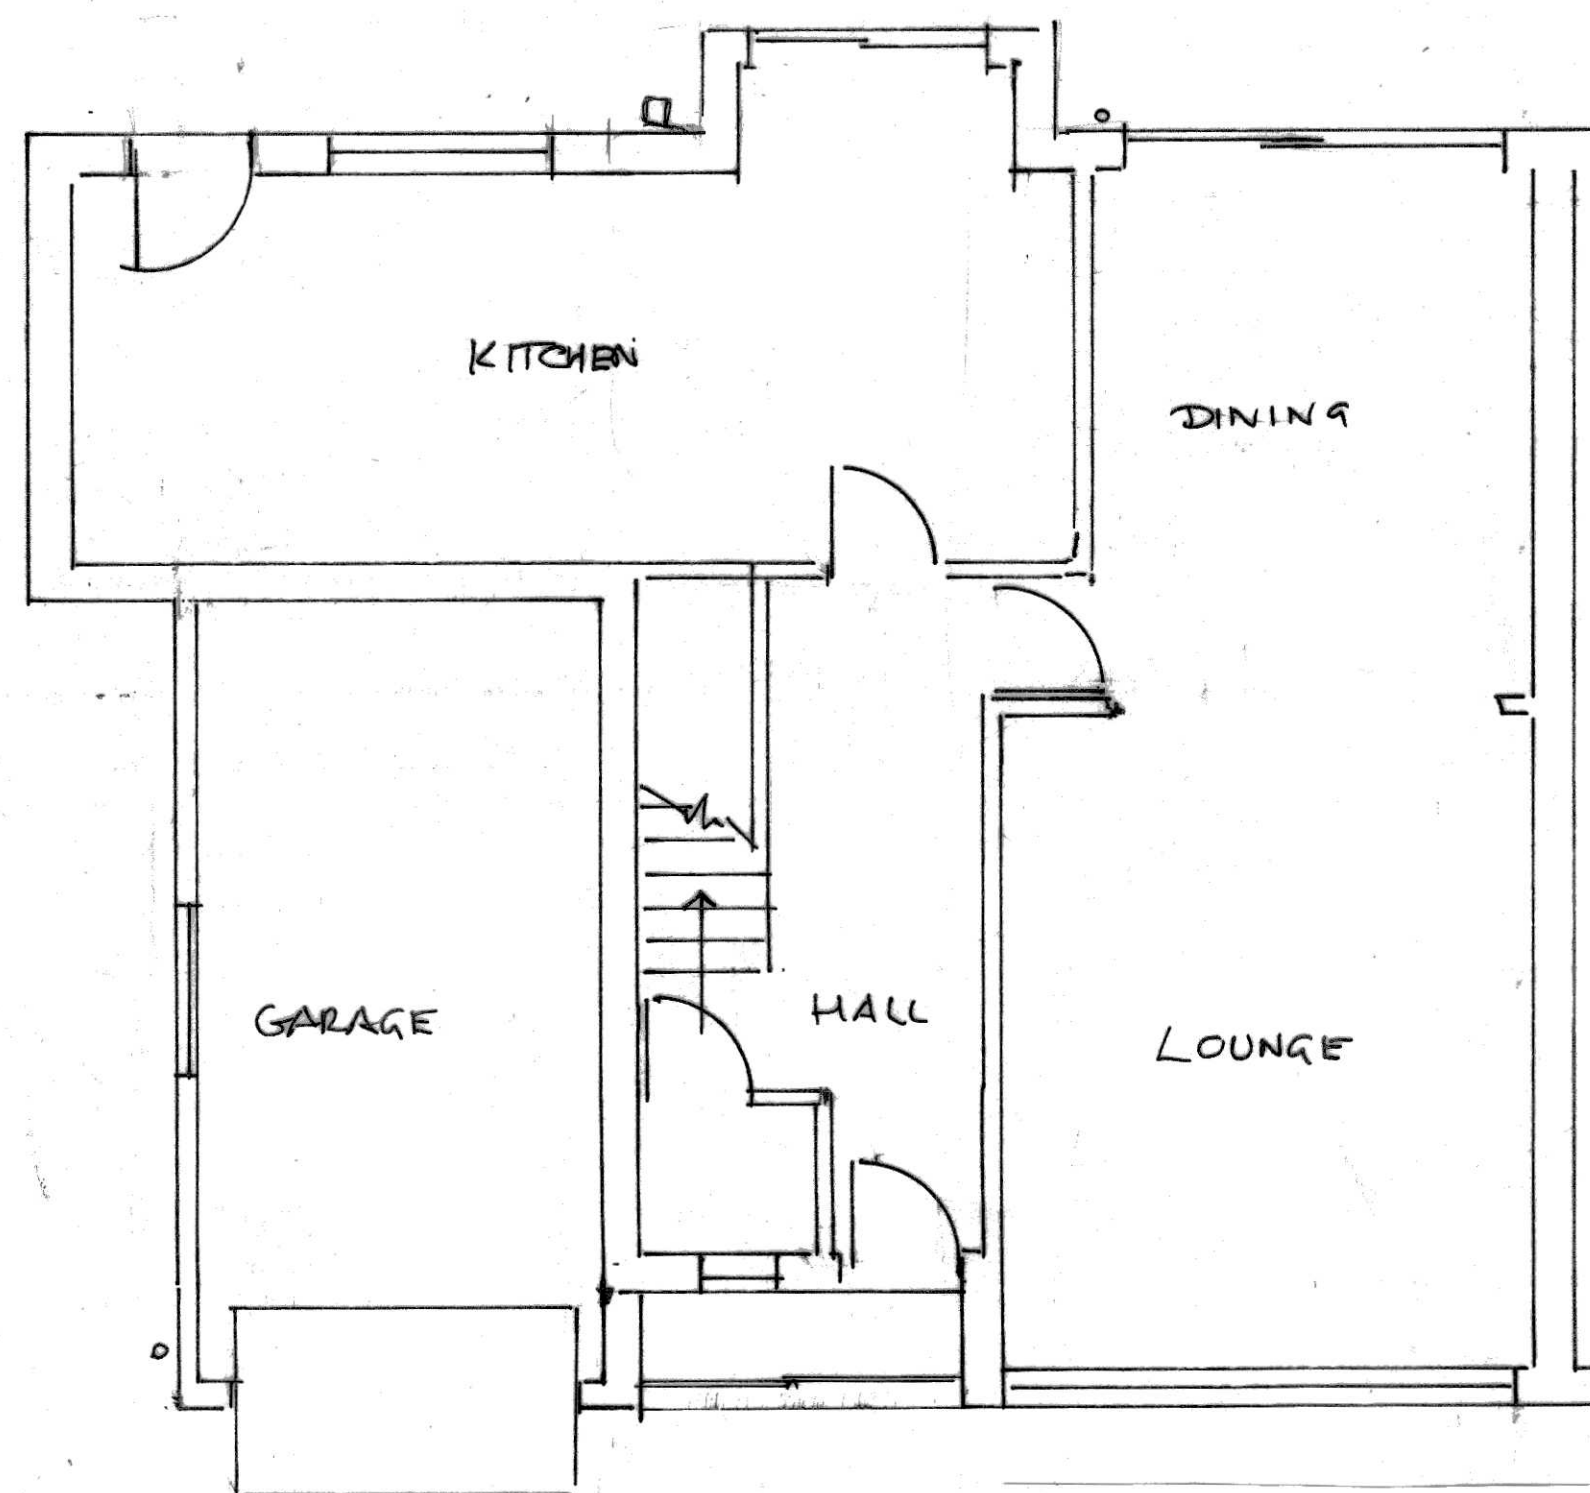

CLIENT		MR. D. VAUGHAN	
SCHEME		TWO STOREY EXTENSION AT SIDE SINGLE STOREY EXT. AT REAR WITH FRONT PORCH	
ADDRESS		24 FERNBANK AVENUE HUYTON KNOWSLEY L36 9UD	
DRAWING NUMBER	EXISTING	REV	DH 01
DATE	JANUARY 2025	DRAWN	
SCALES	1:50 1:100	CHECKED	

