




AA | WEST ELEVATION
SCALE: 1:250

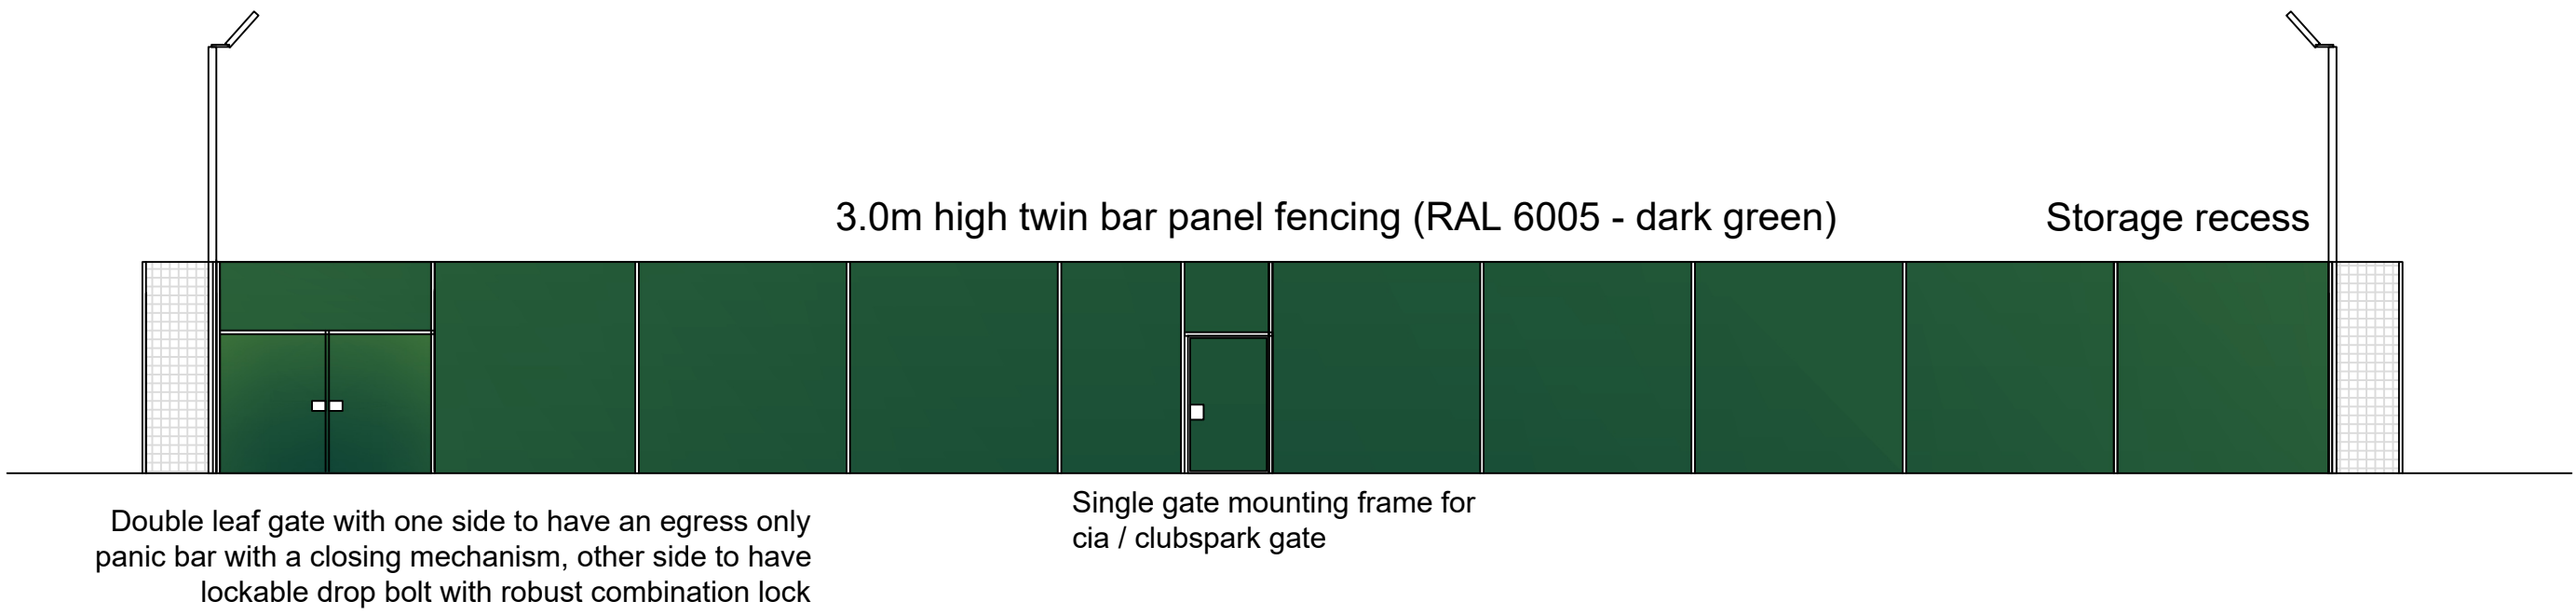



BB | EAST ELEVATION
SCALE: 1:250

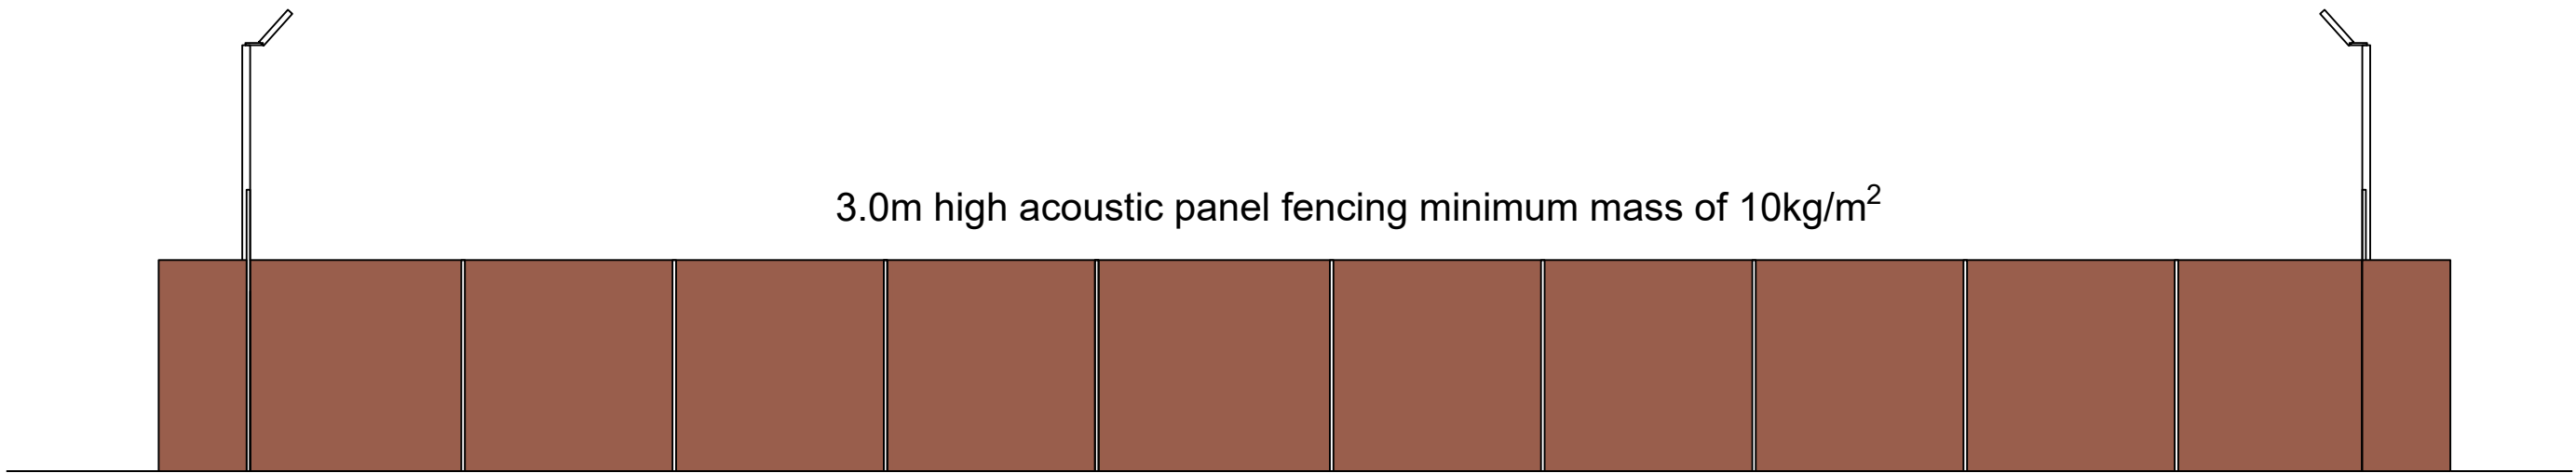

CC | SOUTH ELEVATION
SCALE: 1:250

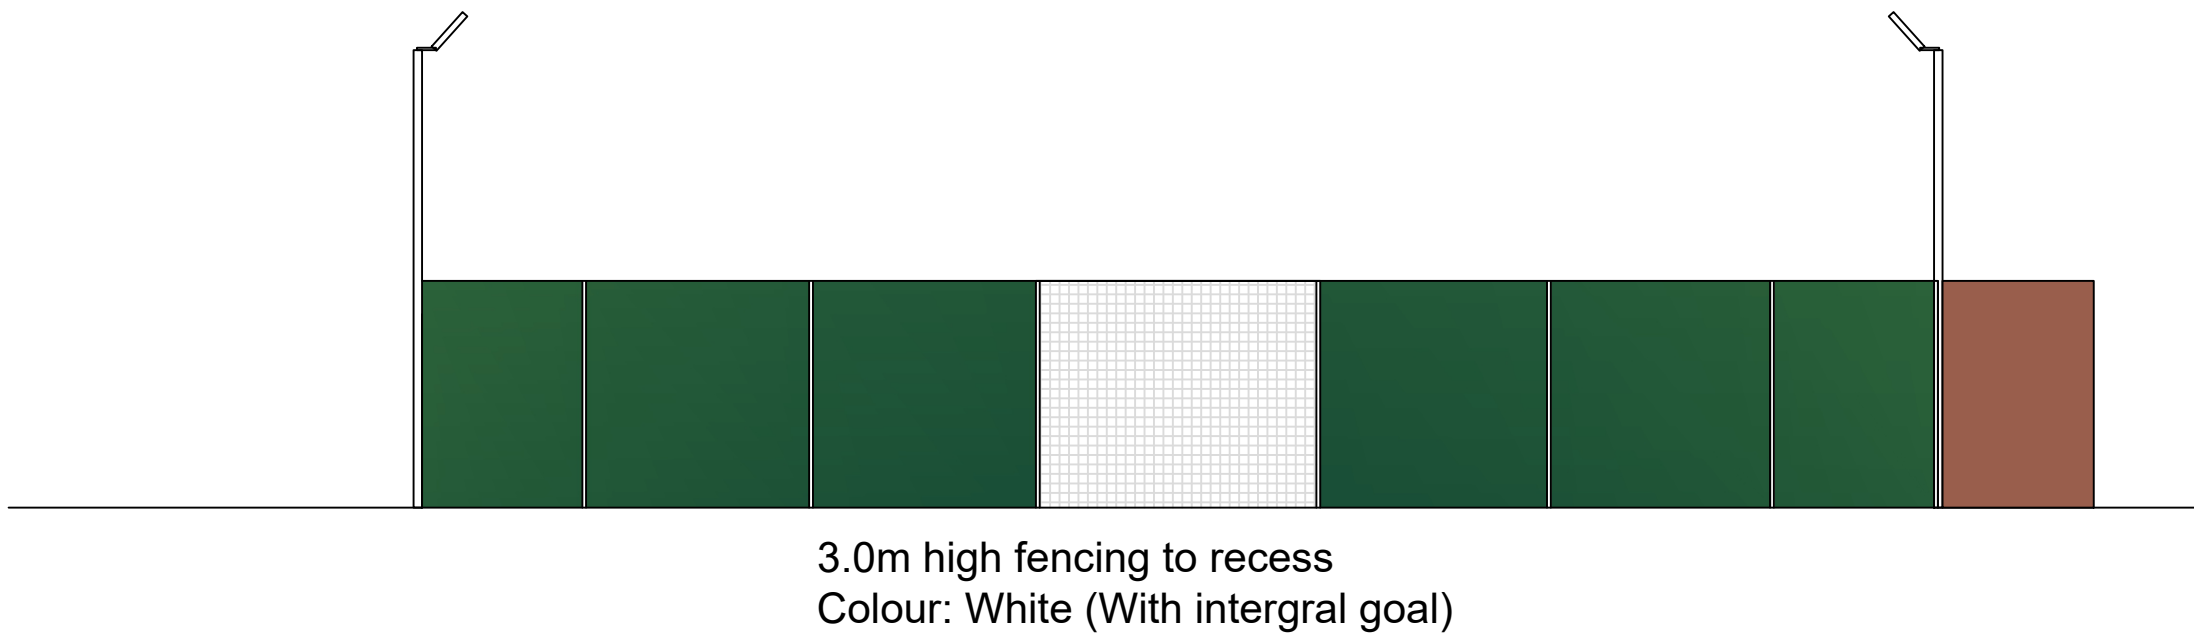

DD | NORTH ELEVATION
SCALE: 1:250

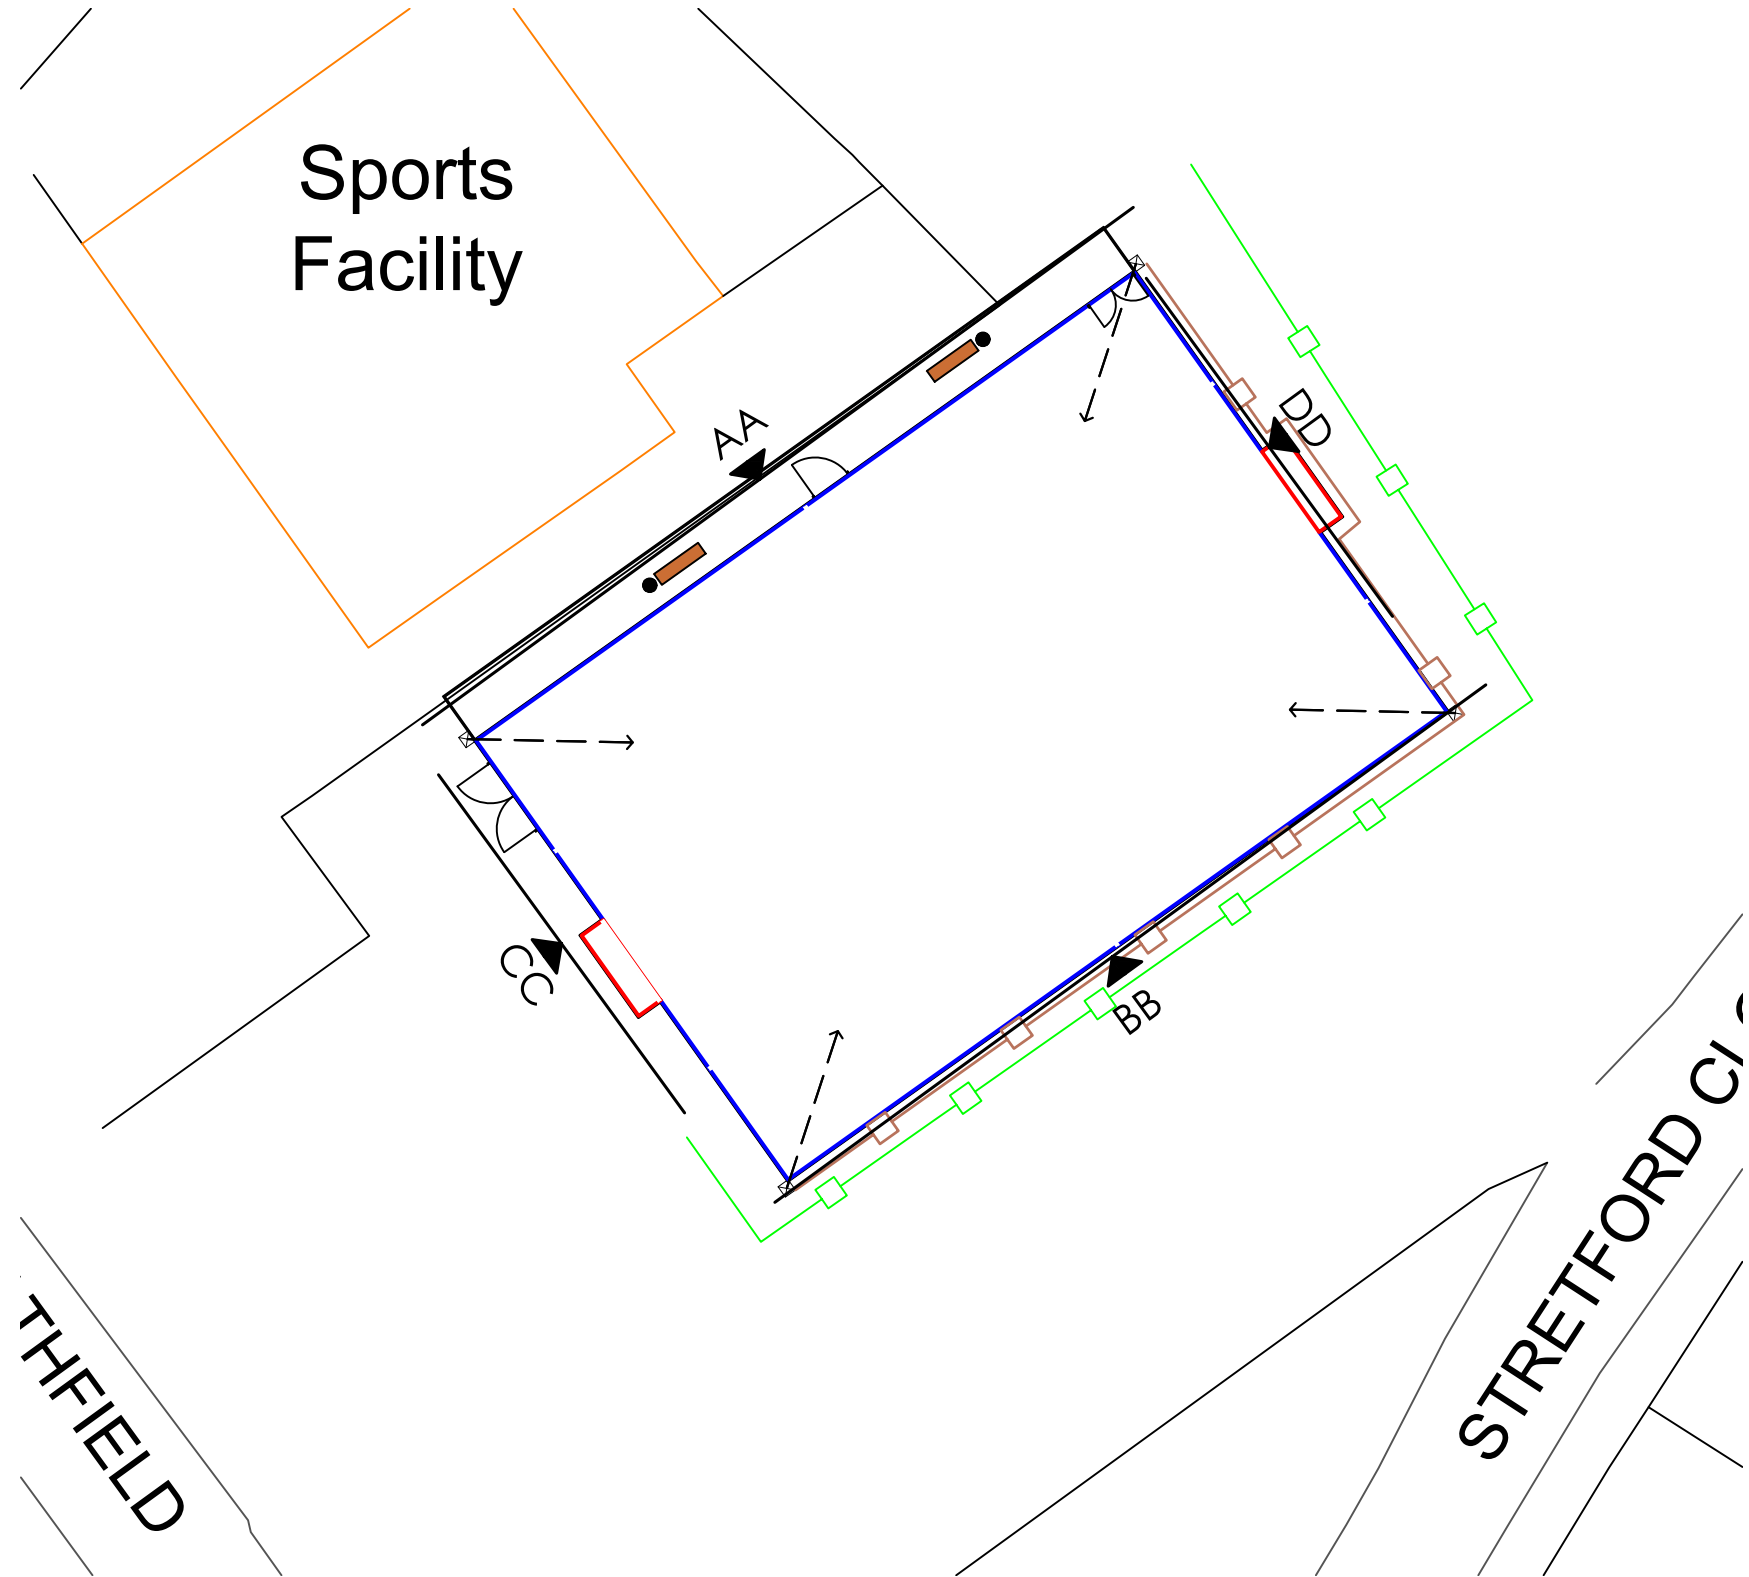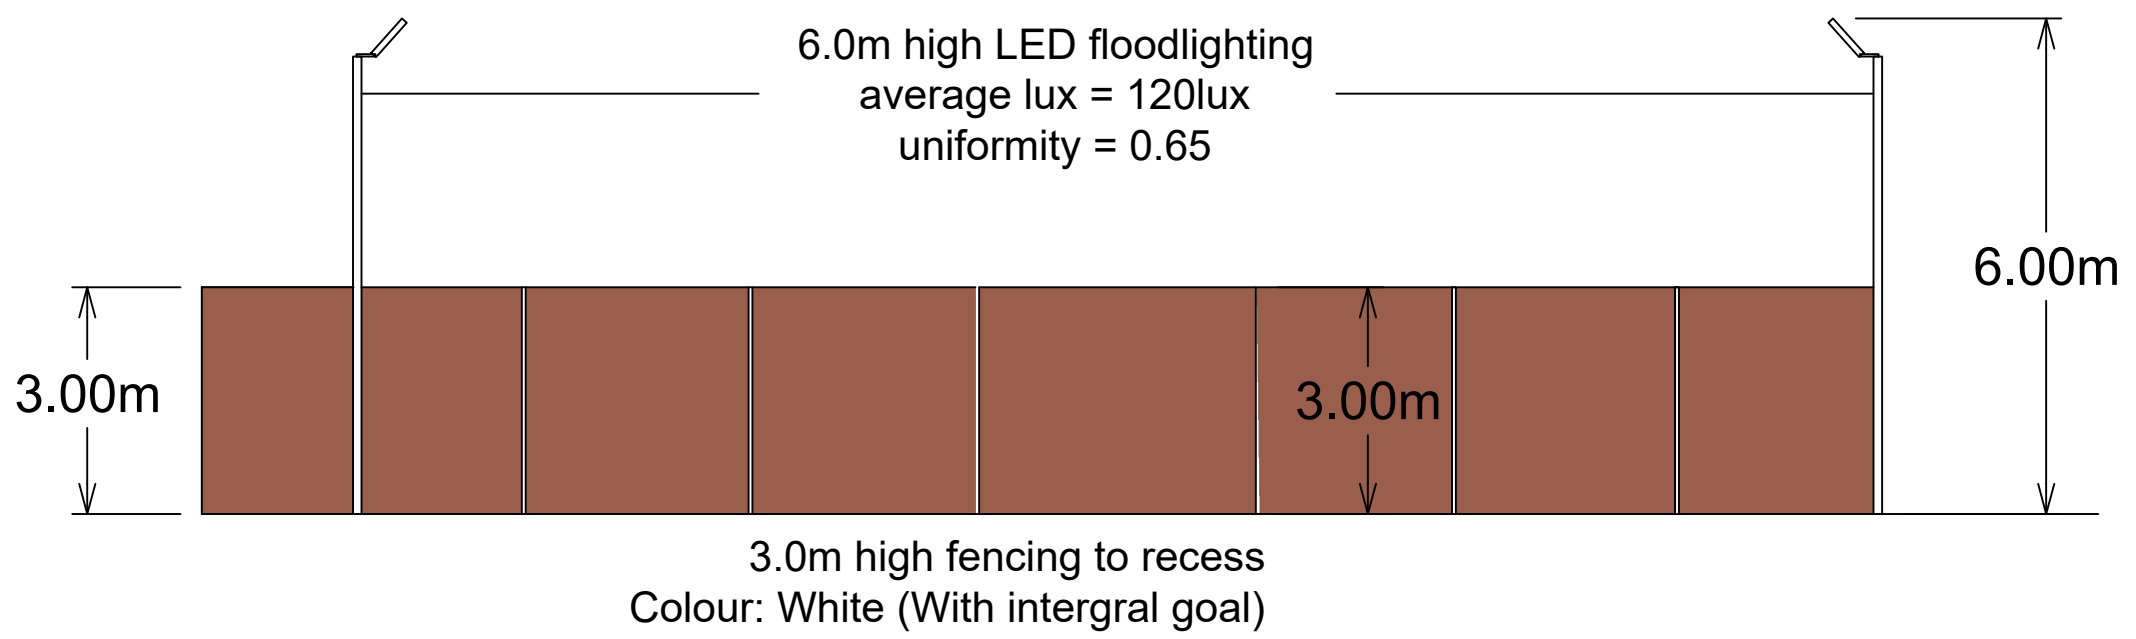

Notes
It is the contractors responsibility to check design levels and sizes for compliance. Any discrepancies or errors to be identified to the design team.



Key

Copyright Sports Labs Ltd 2026

Revision	Date	Description	By

Status

Sports Labs
1 Adam Square
Brucefield Industrial Estate
Livingston
info@sportslabs.co.uk

Client
Knowsley Council

Site
Tower Hill ABC, Heathfield Drive, Kirkby L33 1WU

Drawing Title
Fencing Sections

Drawing No.
3450-DR-300-FS-R00

Scale @ A1 1:100	Date 04/2026	Drawn By PM	Checked By CH
---------------------	-----------------	----------------	------------------

Scale Bar (metres)
0 5 10 15 20 25 30 35 40 45 50