



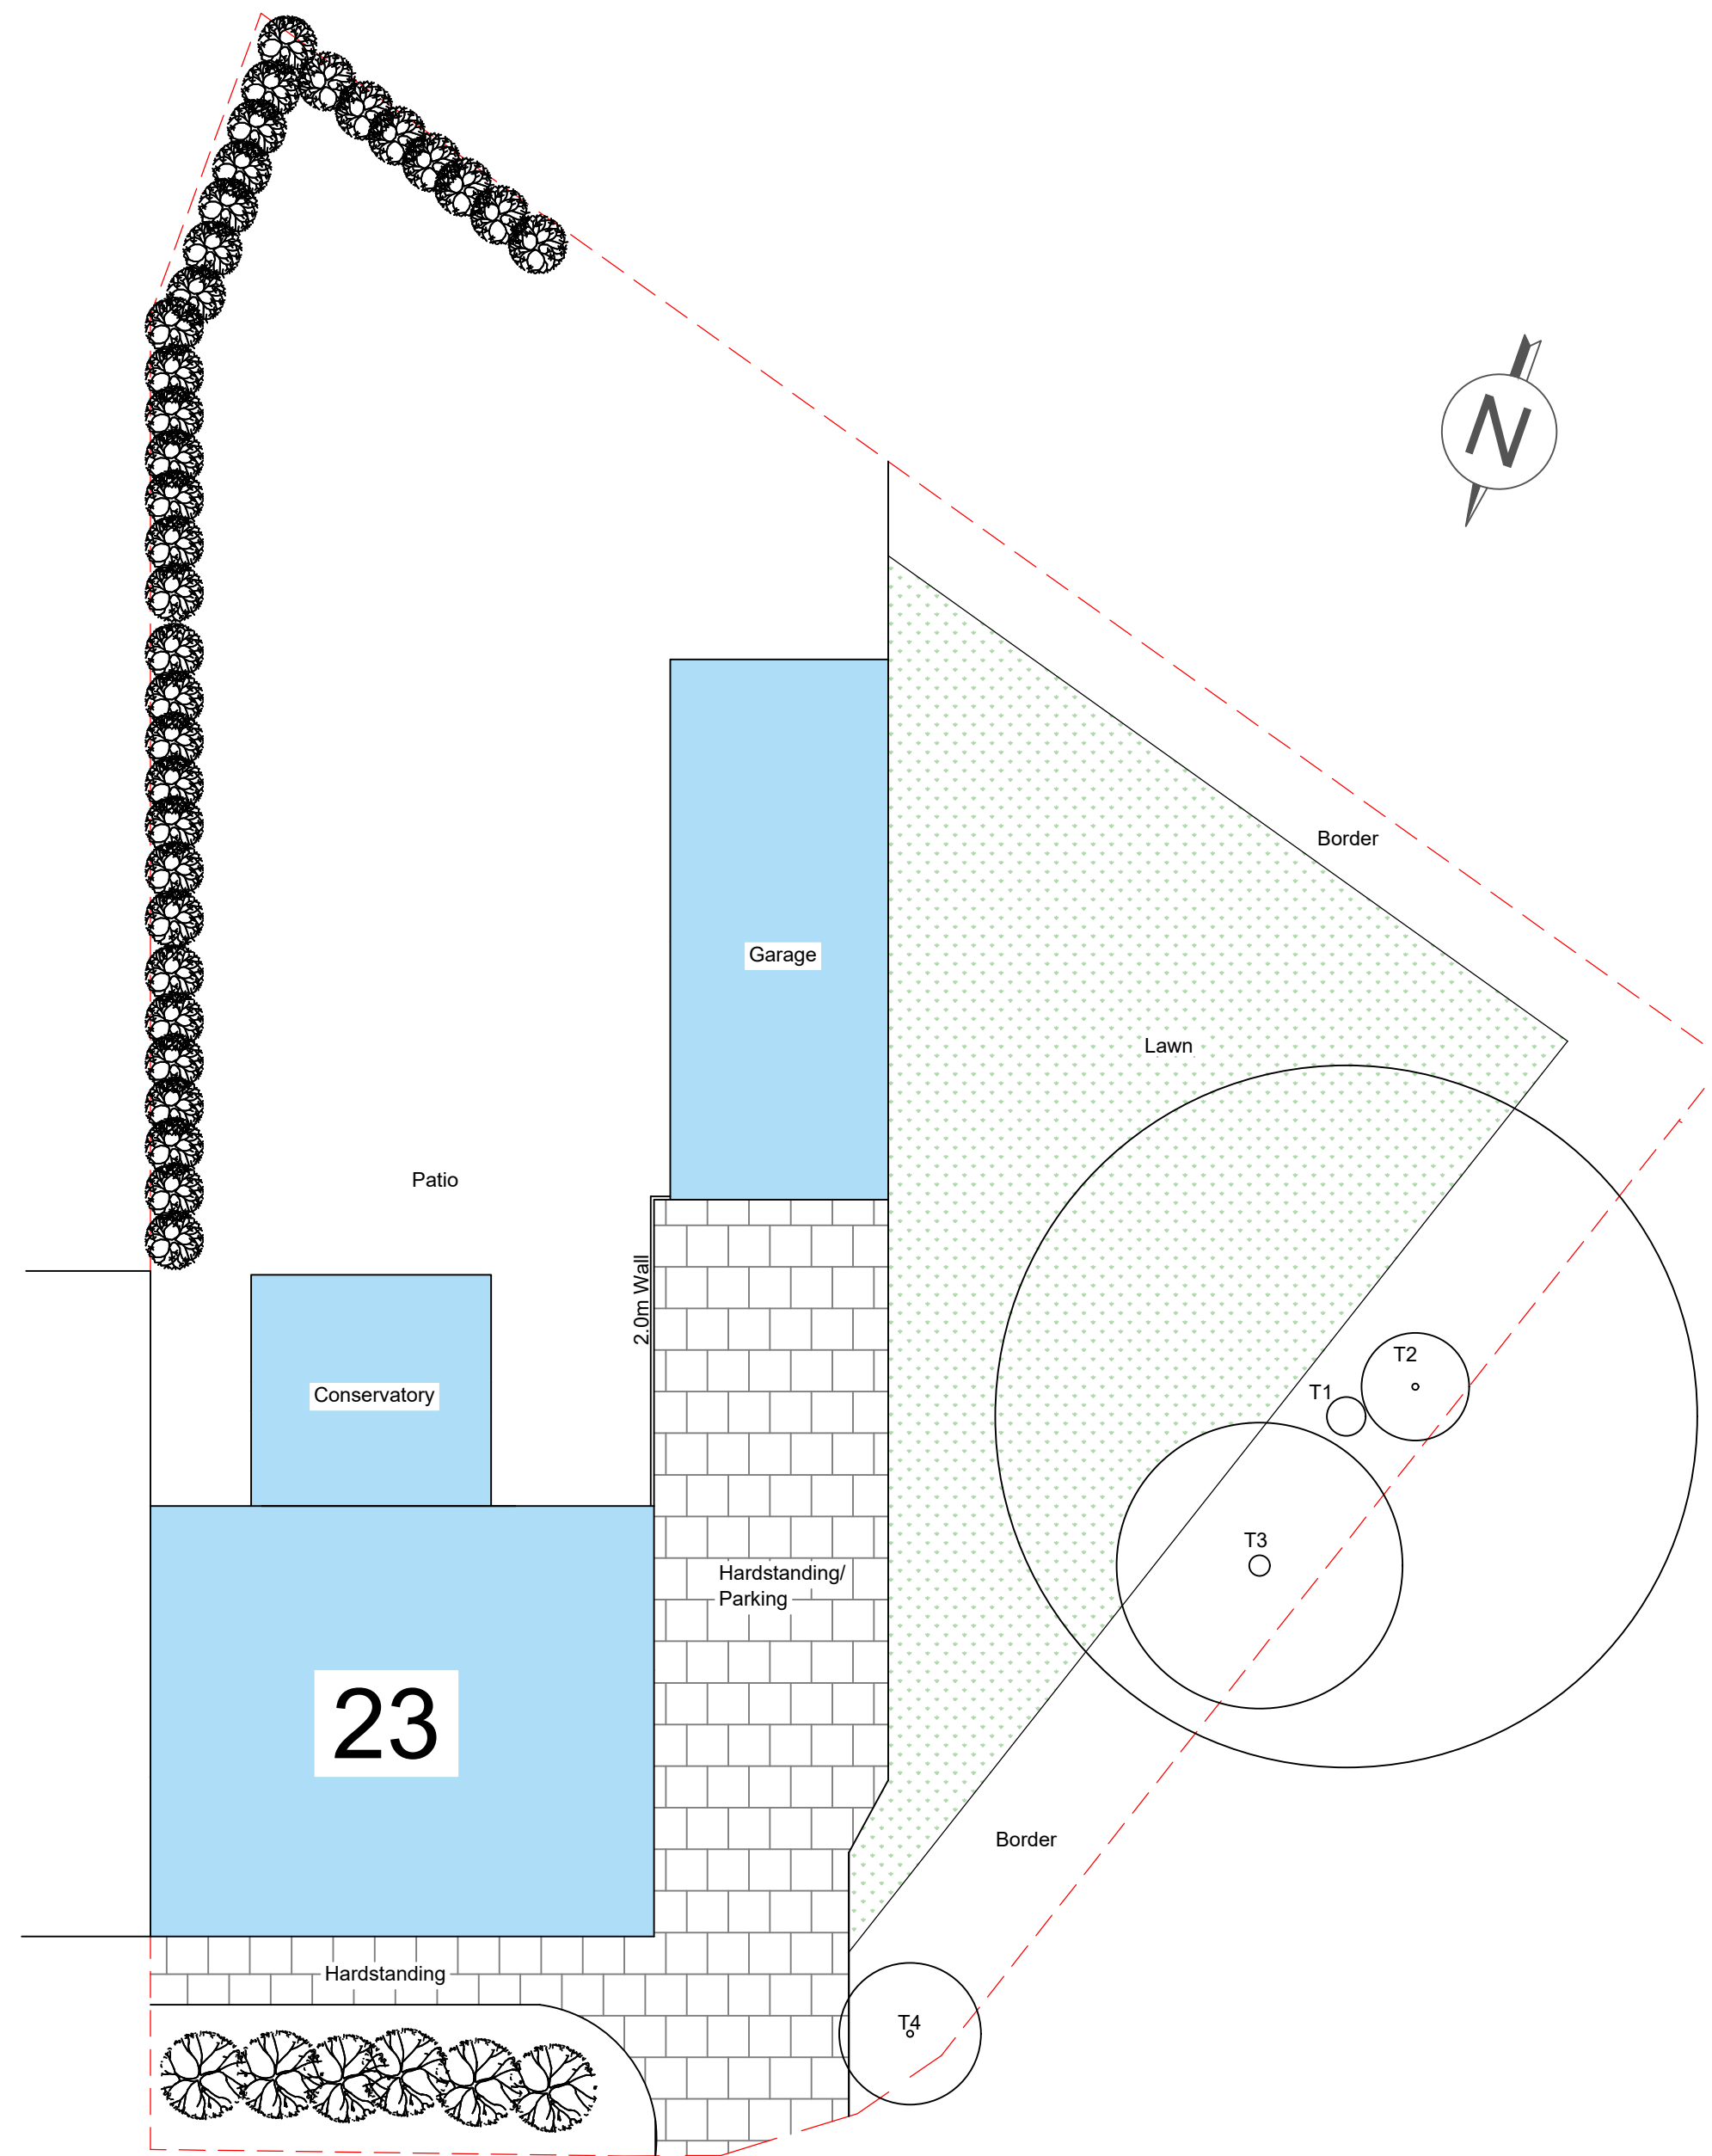

Existing Site Plan
Scale 1:100

NOTE: These drawings are **not intended as full working details / specifications** and are intended solely for 'in principal' Building Regulation and Planning Requirements. The client is to advise the contractor regarding elec socket locations, light fittings, radiator positions, wall finishes etc.

This drawing may not be reproduced, made use of in any way, or issued to a third party without the permission of **plans2build.uk**. The contractor is responsible for checking and verifying all details and dimensions on site **prior to work commencing**. Any discrepancies to be reported to the designer.

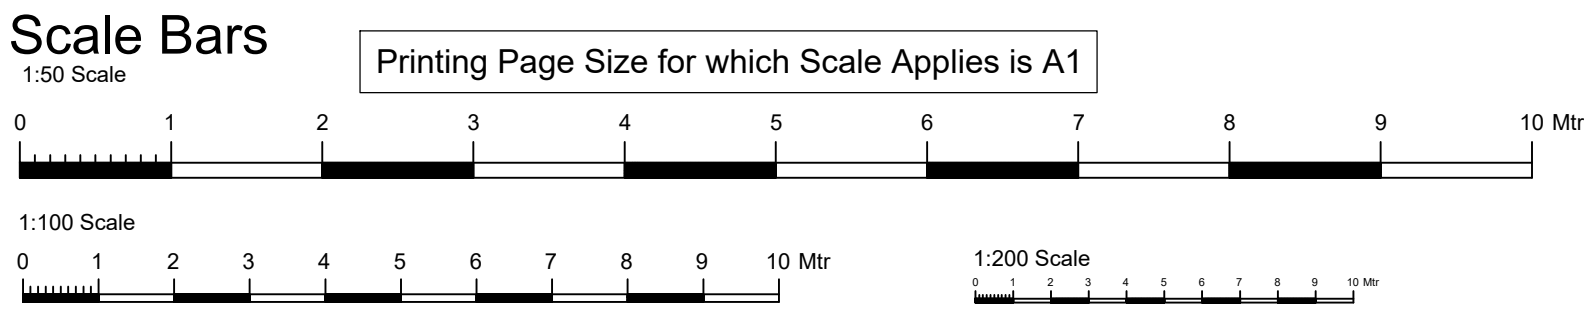

Tree Schedule

T1	600mm Dia Trunk
T2	100mm Dia Trunk
T3	300mm Dia Trunk
T4	100mm Dia Trunk



52 Monks Drive
Formby
Liverpool
L37 6DW

Tel: 07811 900 600
Email: mark@plans2build.uk
Web: plans2build.uk

Project **Single Storey Rear Extension
Exist Site Plan**

Title **23 Vining Road
Prescot
L35 7LG**

Client **Andy Moores
07722 456 478
lenni101@yahoo.com**

Scale **1:50, 1:100, 1:200 @ A1**
Date **Oct 2024**
Drawing No **Vin/02**

Revision: