



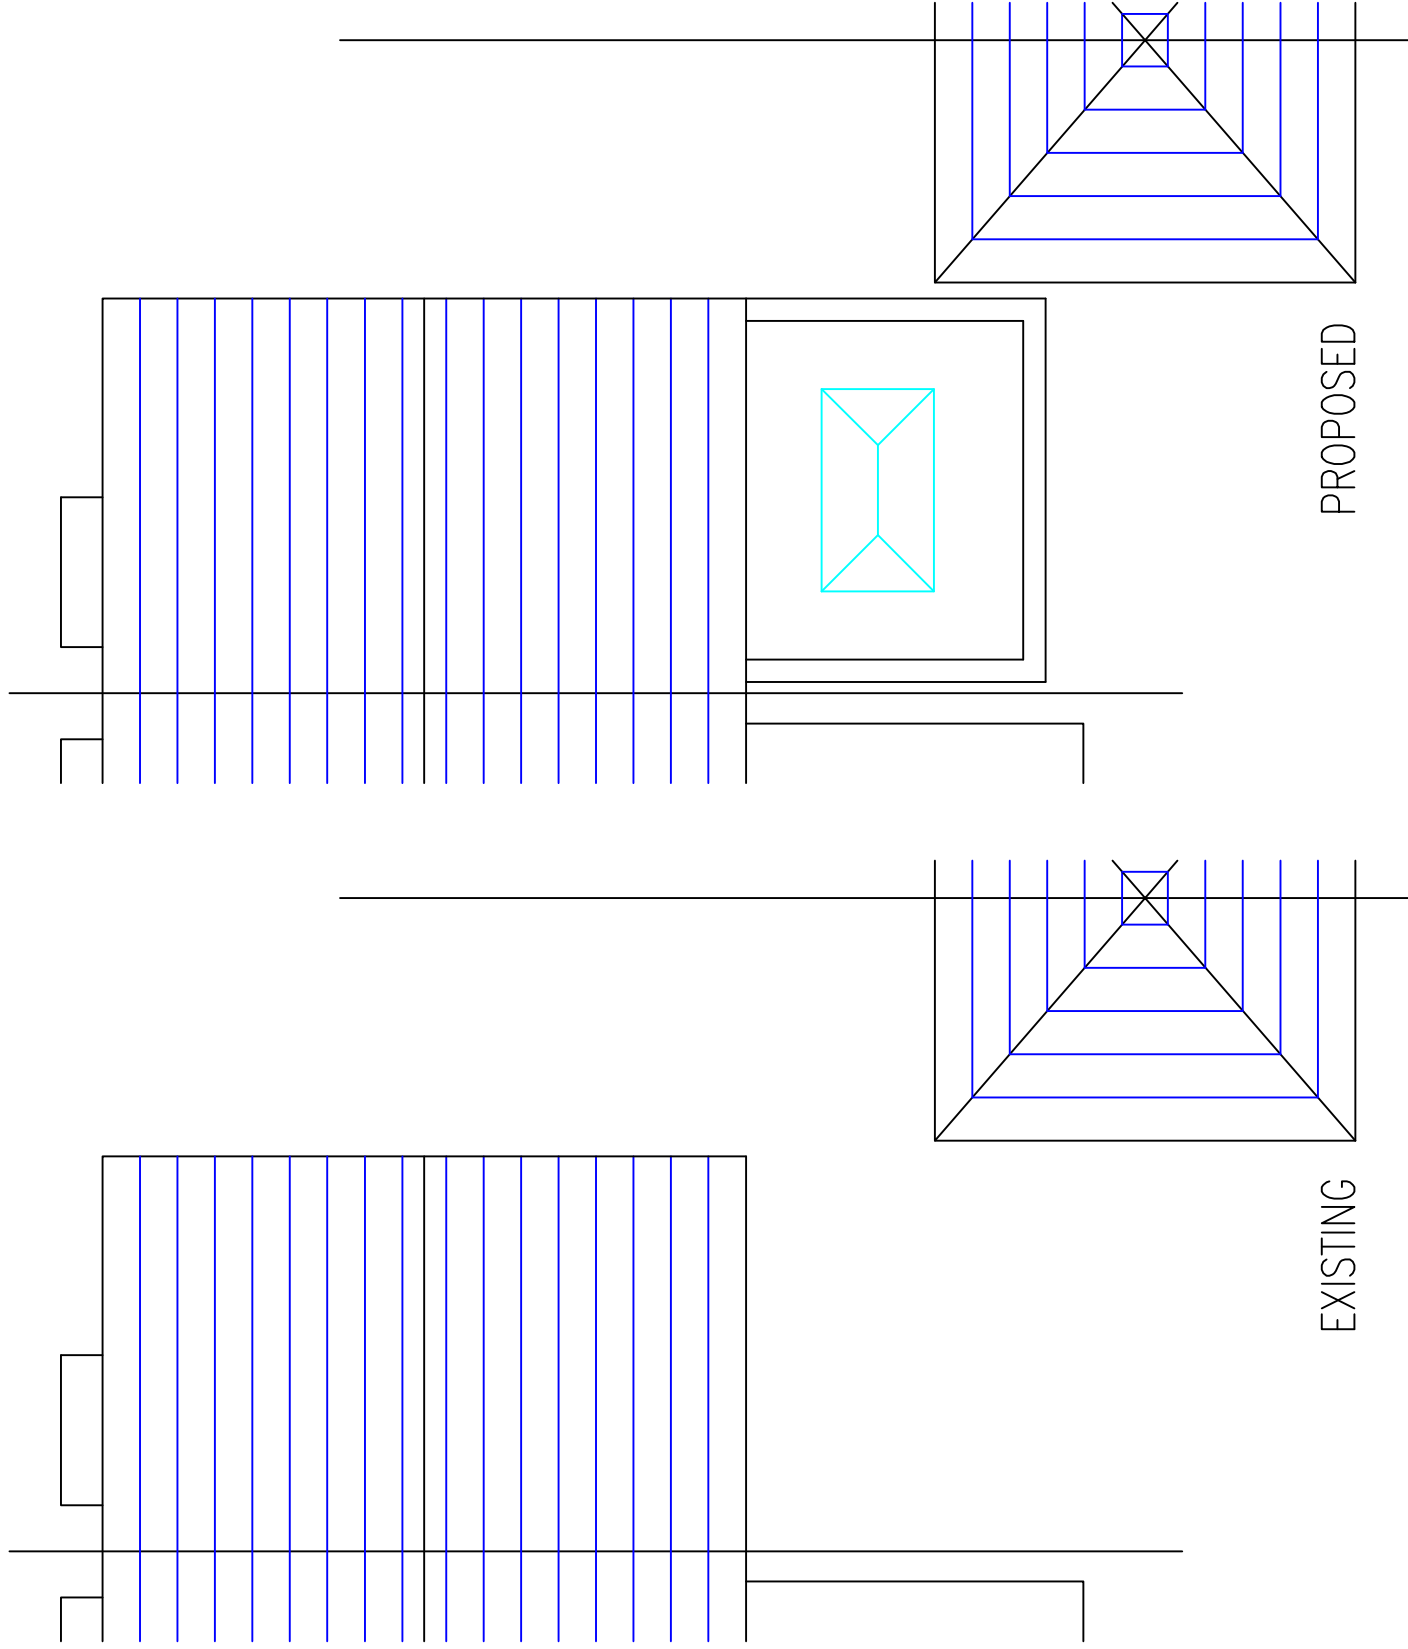

PROPOSED

EXISTING

ROOF PLANS – Scale 1:100

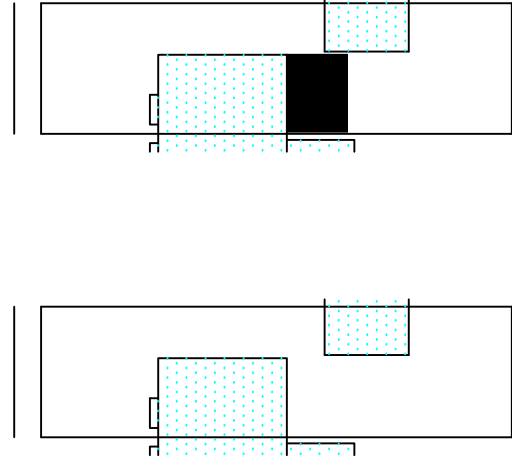


PROPOSED

EXISTING

BLOCK PLANS – Scale 1:500

EXISTING / PROPOSED DETAILS

Proposed domestic extension at :
52 TAVINGTON ROAD
HALEWOOD
L26 6BA
tel : 07736 679350
E-mail : scwright74@icloud.com
March 2022 1:100/500 @ A3
MR S WRIGHT
Drawing No : WGT/03.22/001

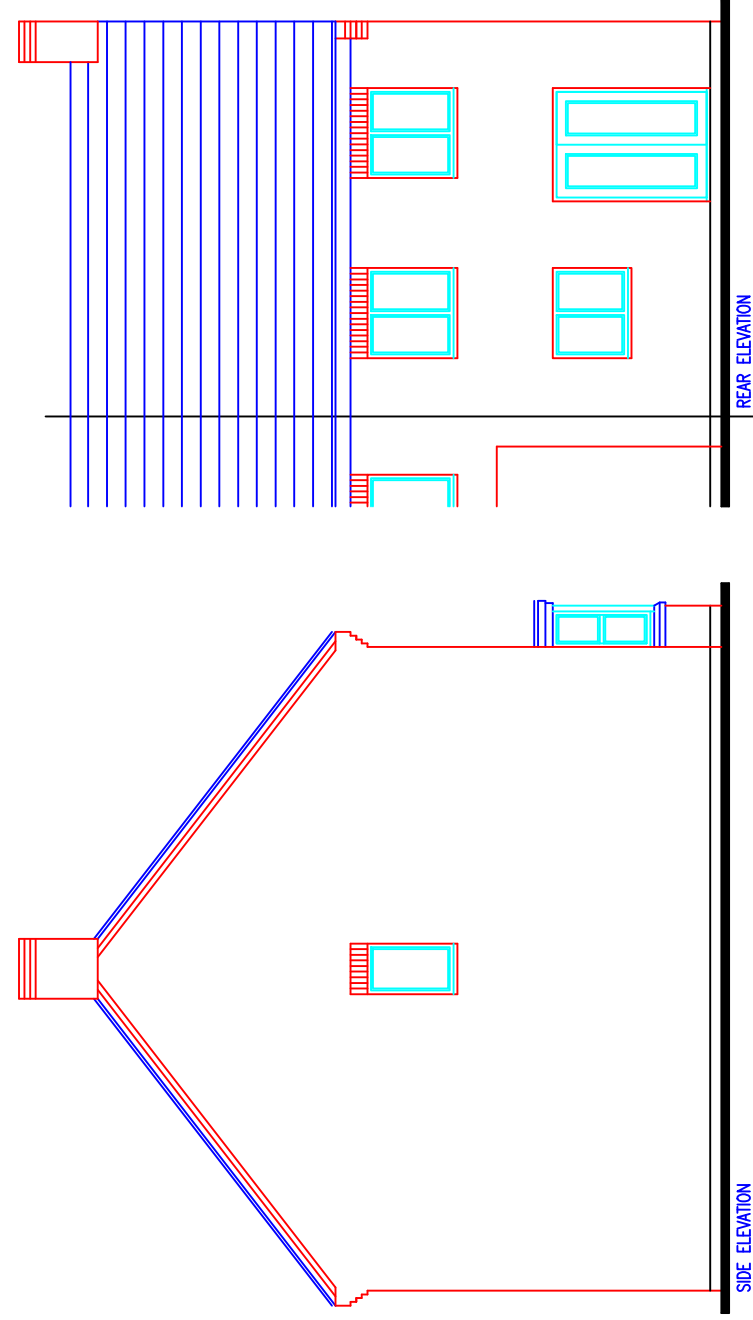

REAR ELEVATION

SIDE ELEVATION

EXISTING ELEVATIONS – Scale 1:100