


EV Charge Point Schedule		
	7.2 kW EV Charge Parking Bays	
EV Parking	Quantity Unit 02	
EV Car Parking Bays	22	
Disabled EV Car Parking Bays	2	
Total EV Parking Bays	24	

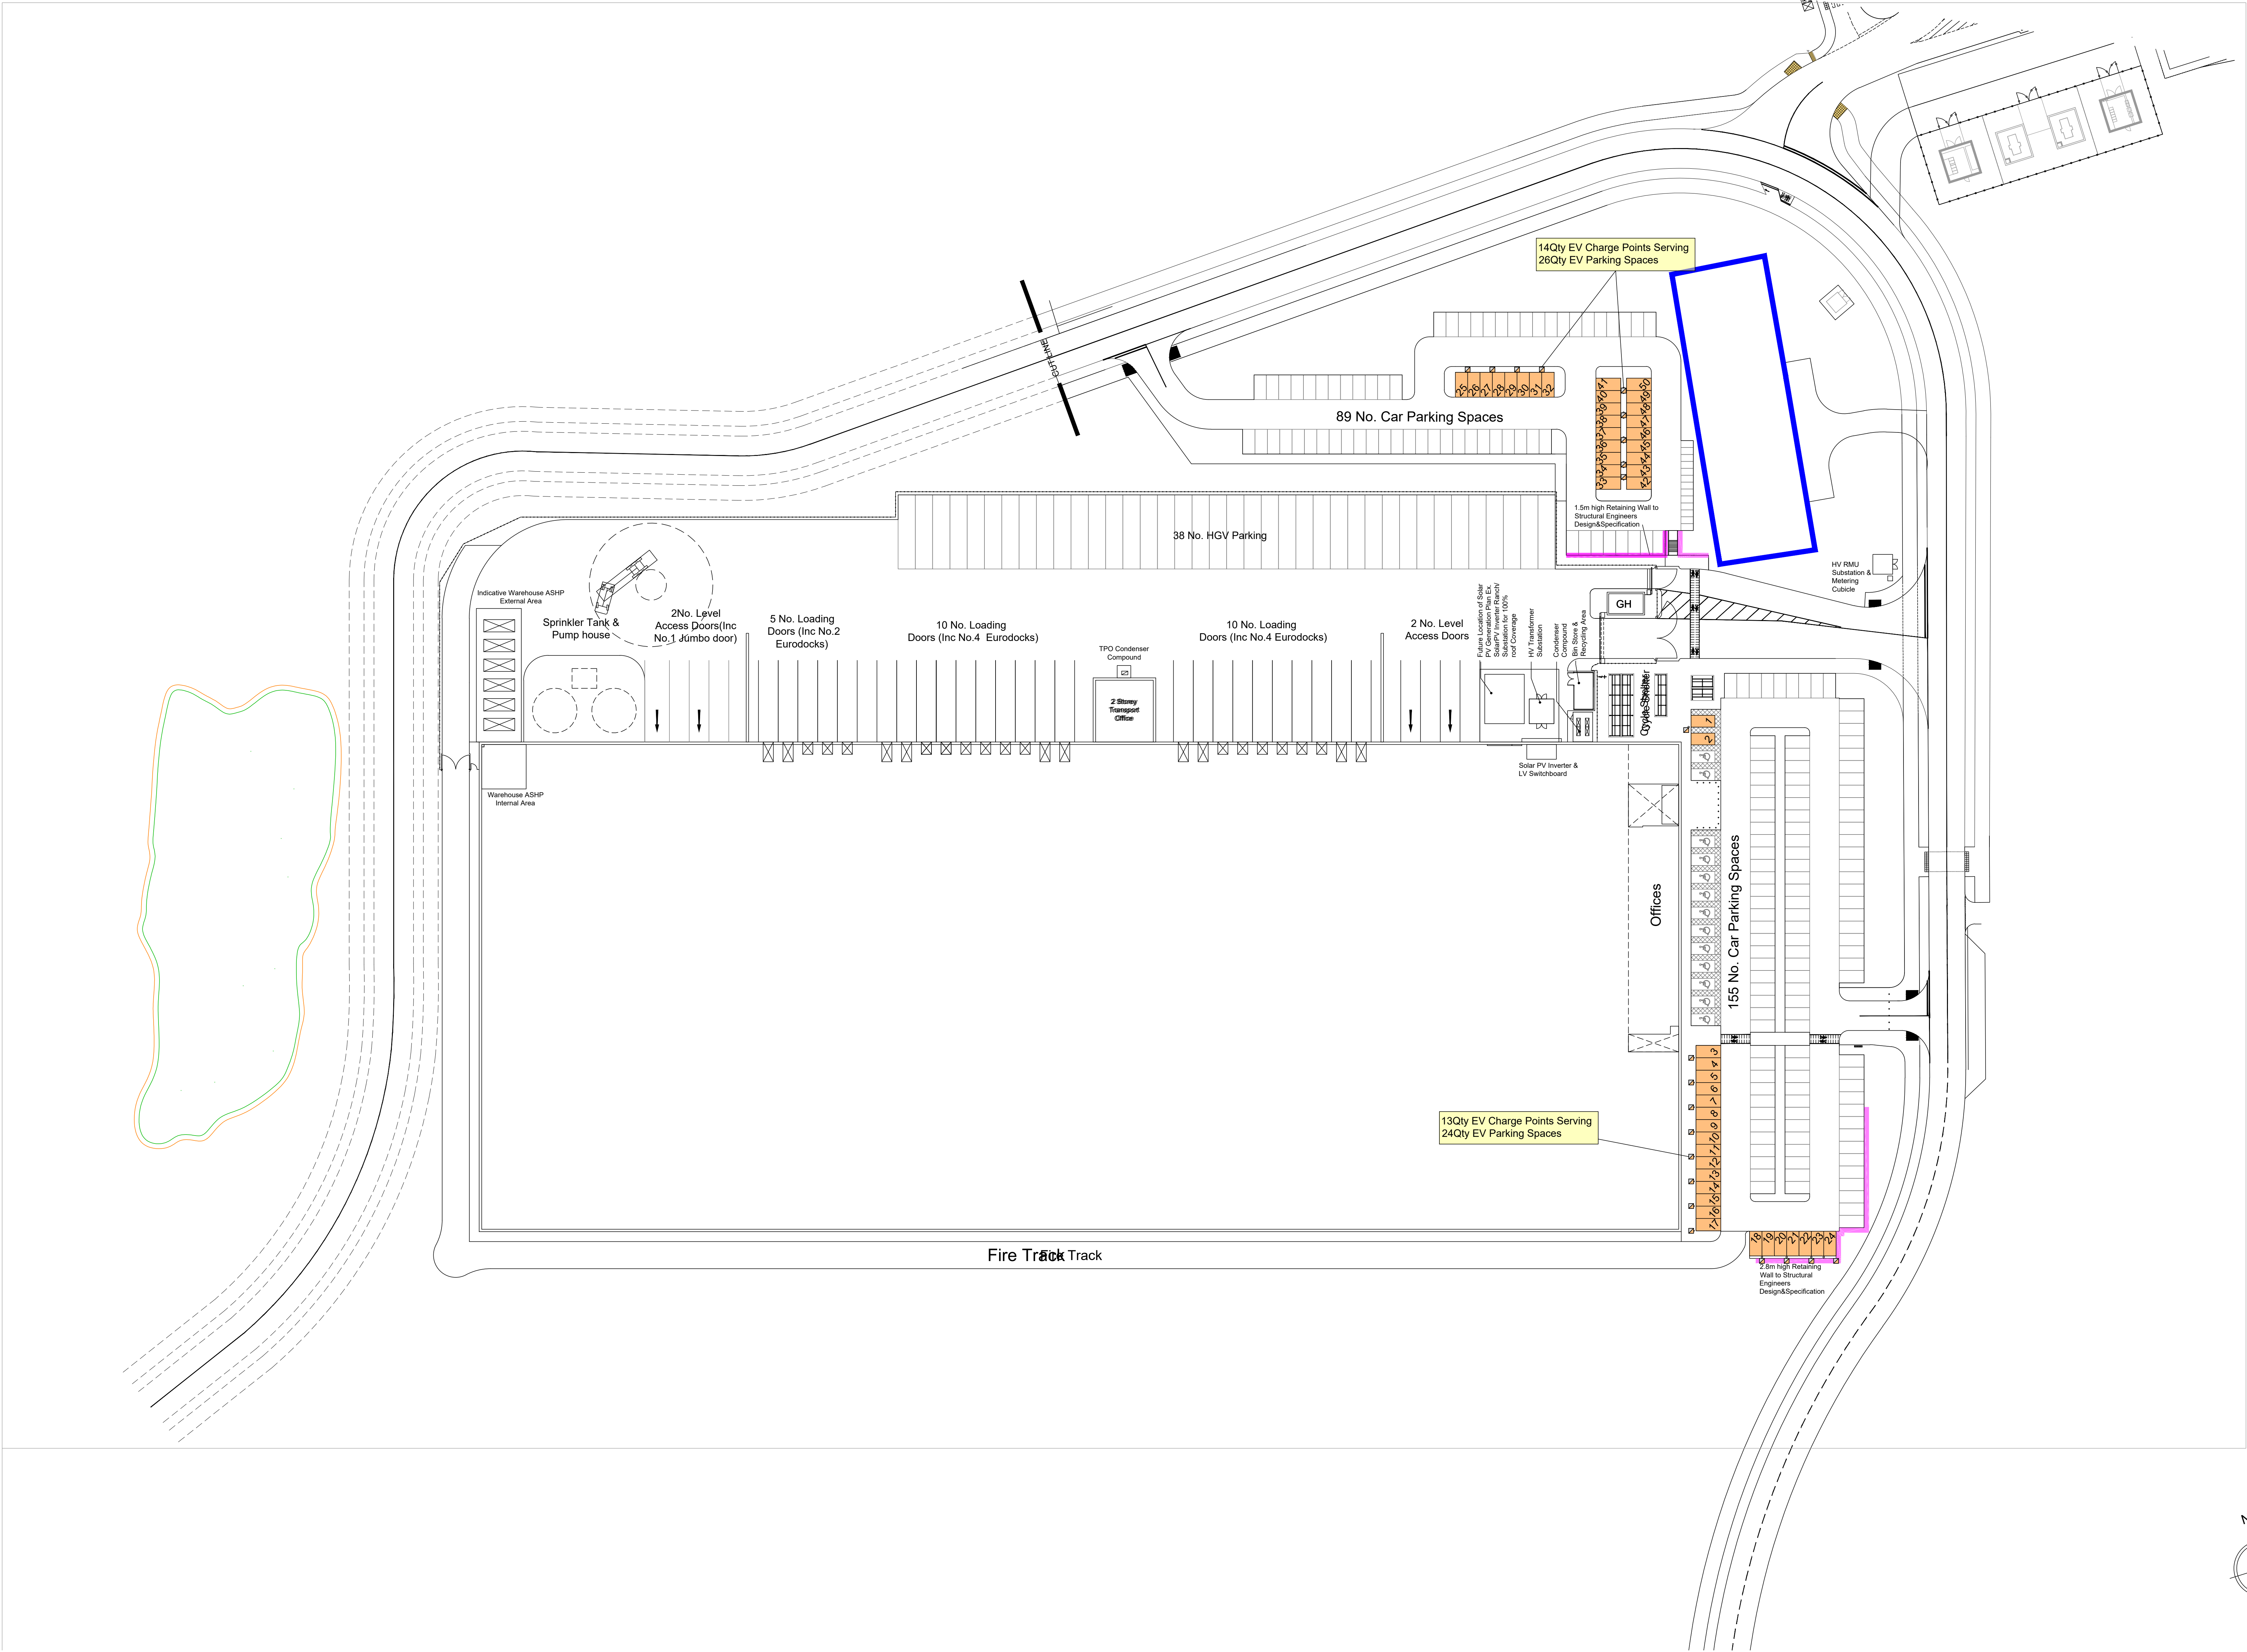

7.2kW Type 2 Mode 3
EV Charge Point



14	07	UPDATED TO INCORPORATE UMC SITE PLAN REV P06.	TRF	JW
2	23			
1	03	FOR APPROVALS	TRF	JW
1	28			
Rev	03	Description	Drawn	Checked
001				

Hannan Associates

MEP Design Solutions

Hannan Associates Ltd

Bella House, Alnhampton Drive,

Manchester Road, Denton

M34 3PH

Tel: +44 (0)161 337 2200

Email: info@hannan-uk.com

Web: www.hannan-uk.com

Client

A TRITAX BIG BOX COMPANY

Project

Symmetry Park
Merseyside

Design Stage

Planning

Drawing Title

Site Plan - Unit 02
EV Charge Strategy

Scale

1:500

Page Size

A0L

Drawn

FOR APPROVALS

Project - Originator - Version

3995 - HAN - PL

Level - File Type - Path - Revision

02 - DR - E - 61 01

This drawing is the property of Hannan Associates. It must not be copied or sent to any third party without the written consent of Hannan Associates, and must be returned upon request.