

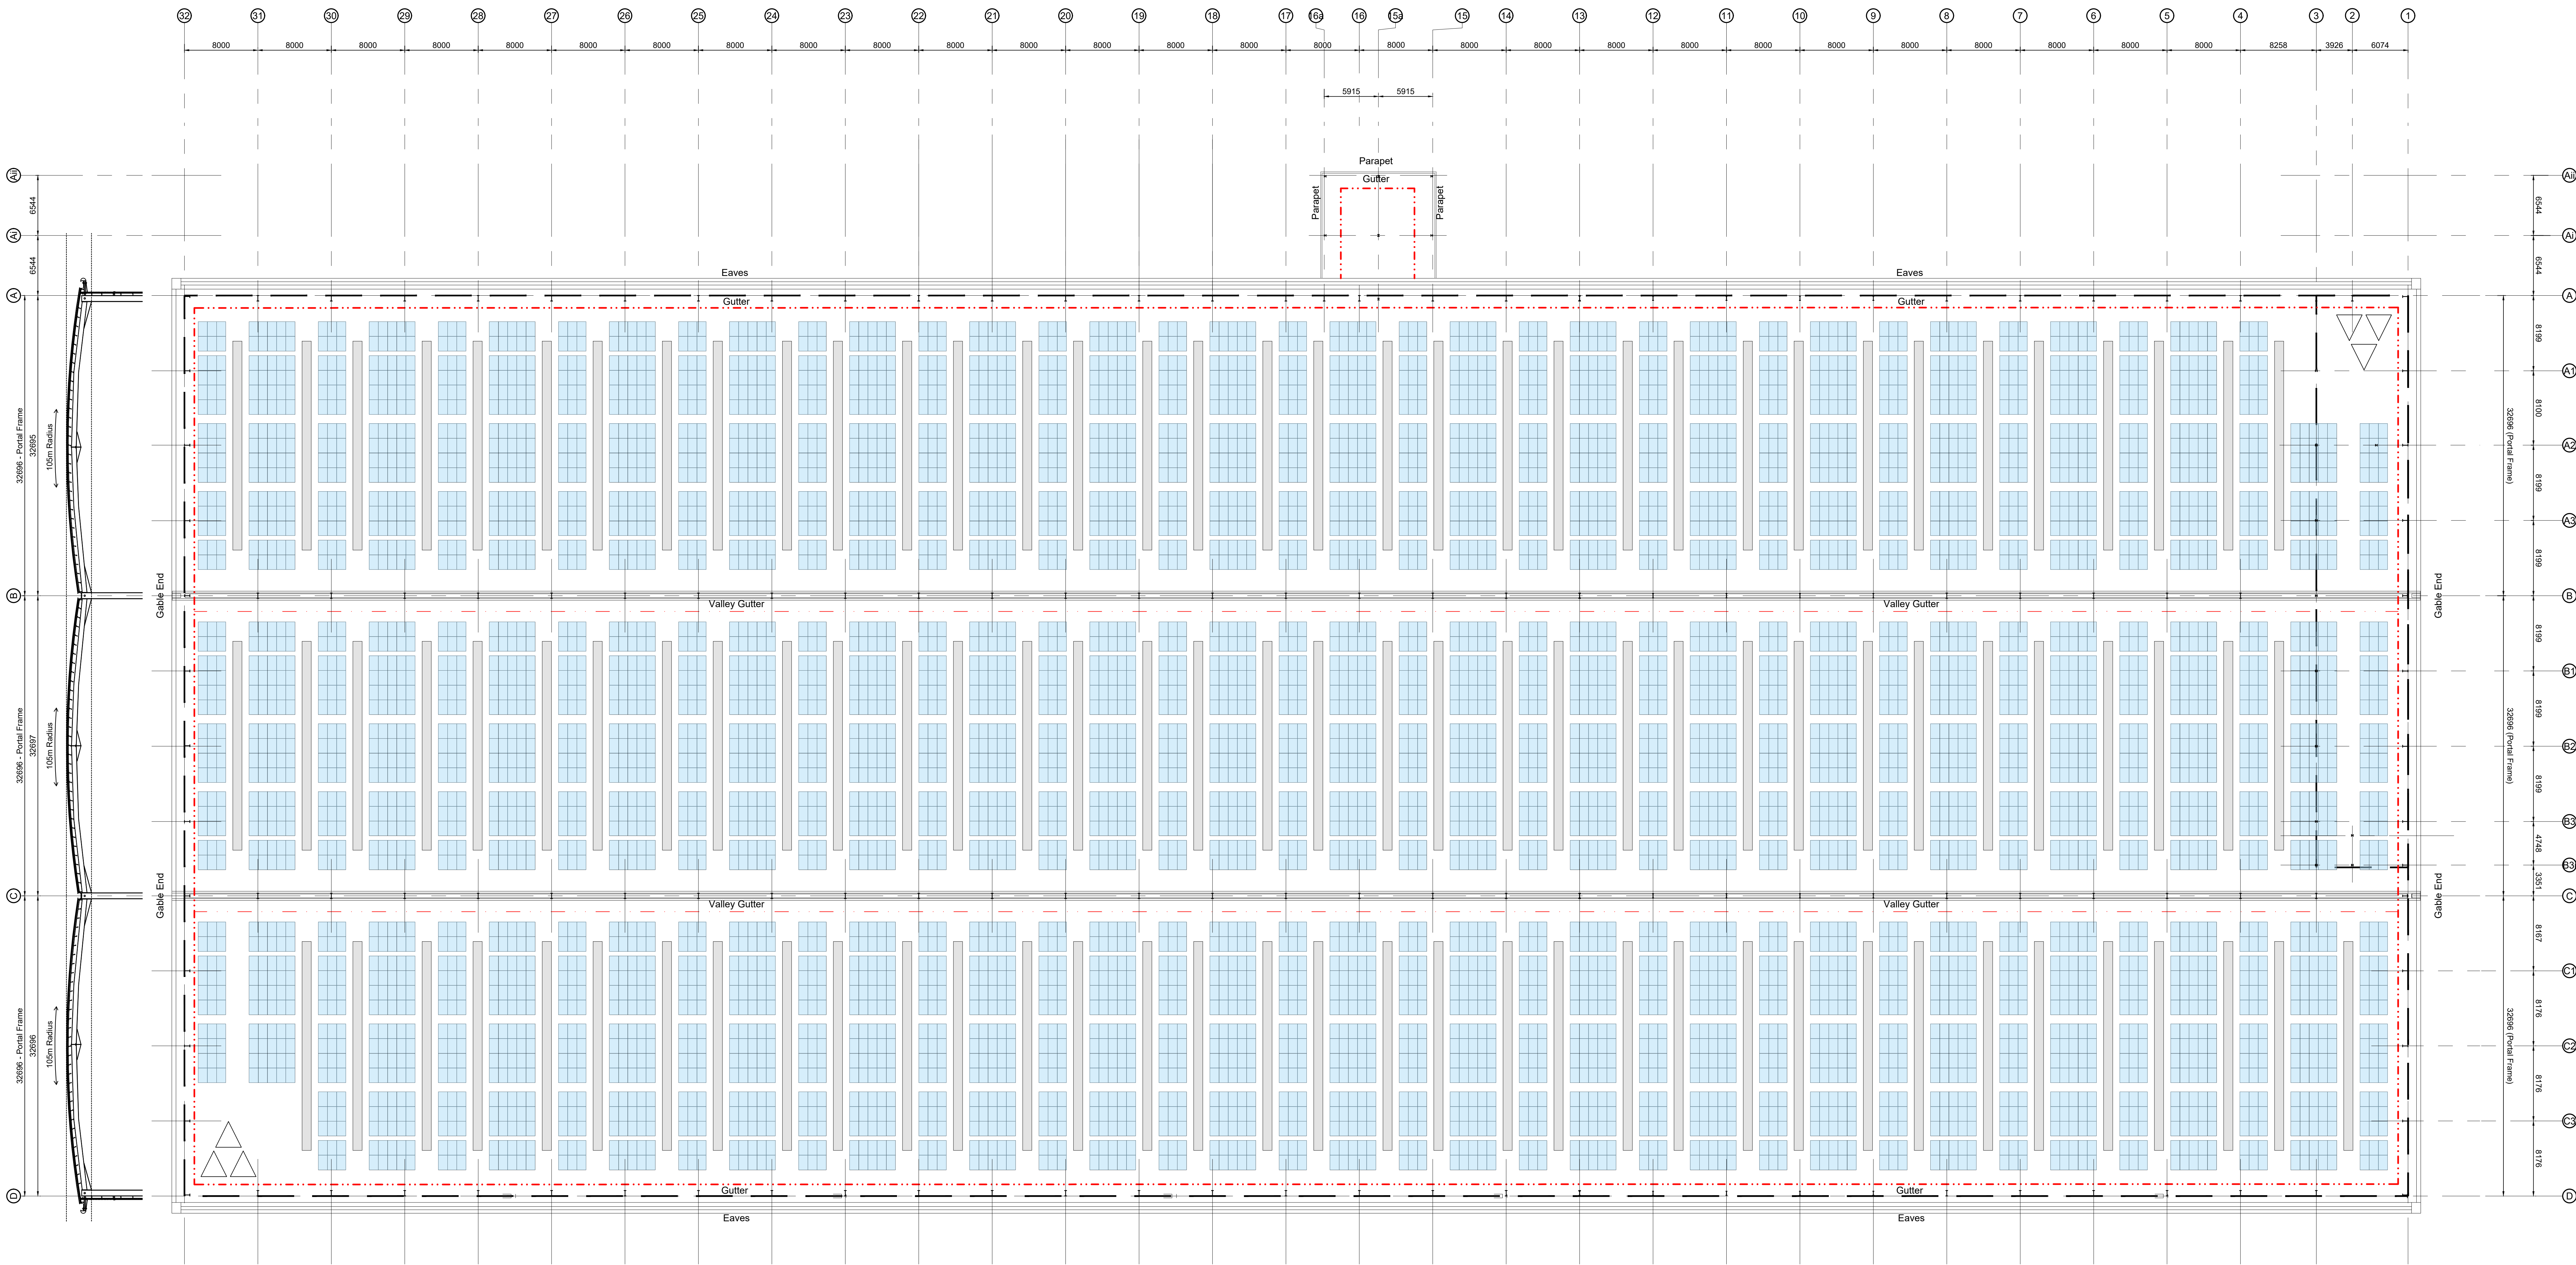


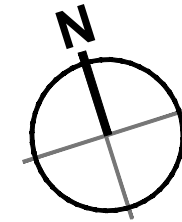

Roof Plan

SCHEDULE OF ACCOMMODATION

Unit 02	
Open Warehouse Area	- 23,129m ²
10% Roof light coverage	- 2,313m ²
104no Roof lights @ 22.24m ²	- 2,313m ²
PV layout coverage(1No Panel 1.6m ²)	- 6,527 no.
	- 10,443m ²

 

Solar PV Panels 100% of the usable roof coverage zone

A Mansafe / Fall Arrest system is to be installed to entire perimeter of the roof in accordance with all guidance and regulations. Layout is to be designed and installed as manufacturers / specialists details.

Curved roof cladding system to be laid to provide a radius of 105m to manufactures details.

Note:
Solar PV Specialist layout out to be consider at a later date to provide an optimal arrangement to maximise the number of panels.

Unit 02, Symmetry Park, Merseyside

Roof Plan

LOD 1	LOI 1
-------	-------

TRITAX SYMMETRY
A TRITAX BIG BOX COMPANY



Revised Stage:	2 - Concept Design
Document Suitability:	S2
Drawn / Checked:	MY / DEB
Date:	30/01/2023
Scale:	A0
UMC Project Number:	22604
Document Reference:	Drawing no:
22604 - UMC - XXXX - RF - DR - A	1003
	P02

PLANNING
THIS DRAWING IS TO BE USED FOR THE SUBMITTED PROPOSE ONLY AND SHOULD NOT BE USED FOR ANY OTHER