



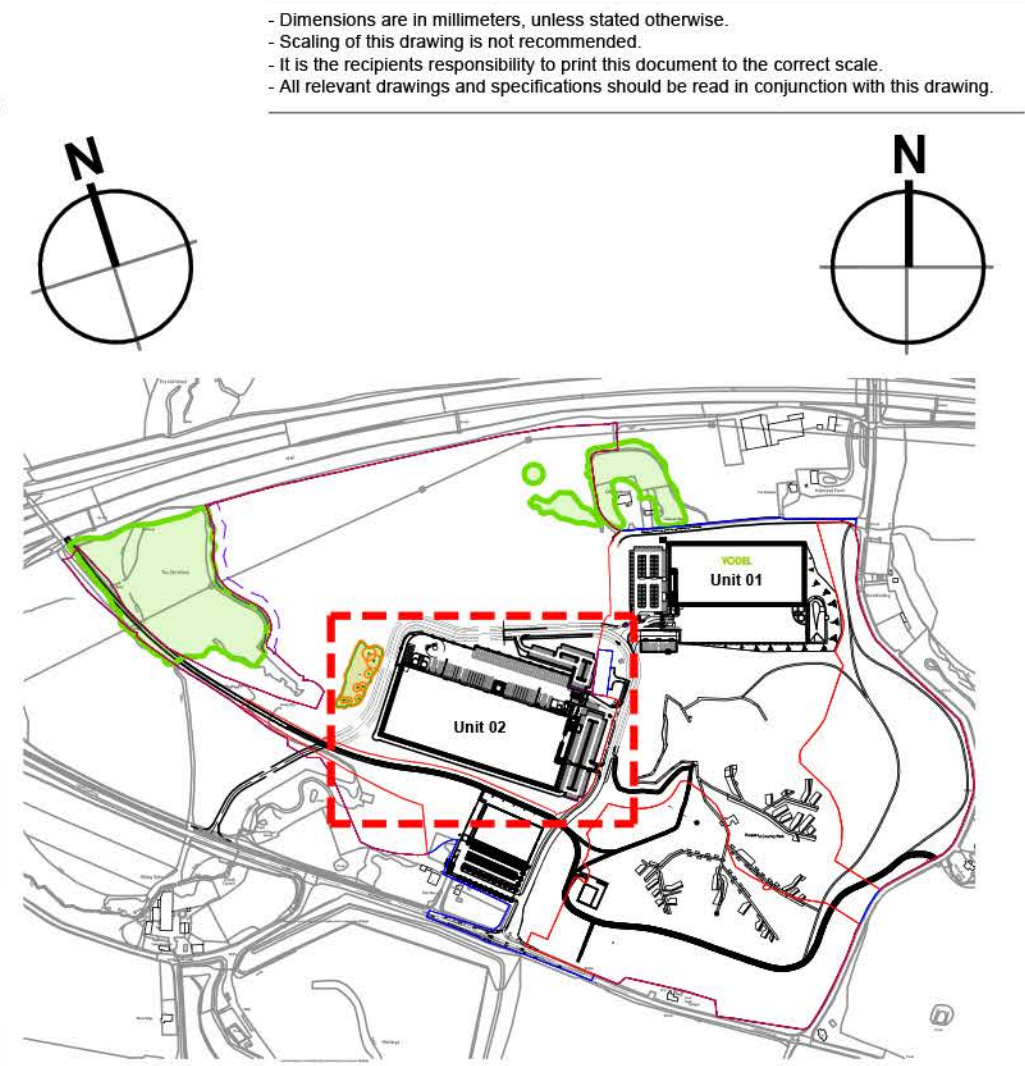

Key Plan
Scale 1:10000

- Masterplan Boundary
— Application Boundary

Site Plan

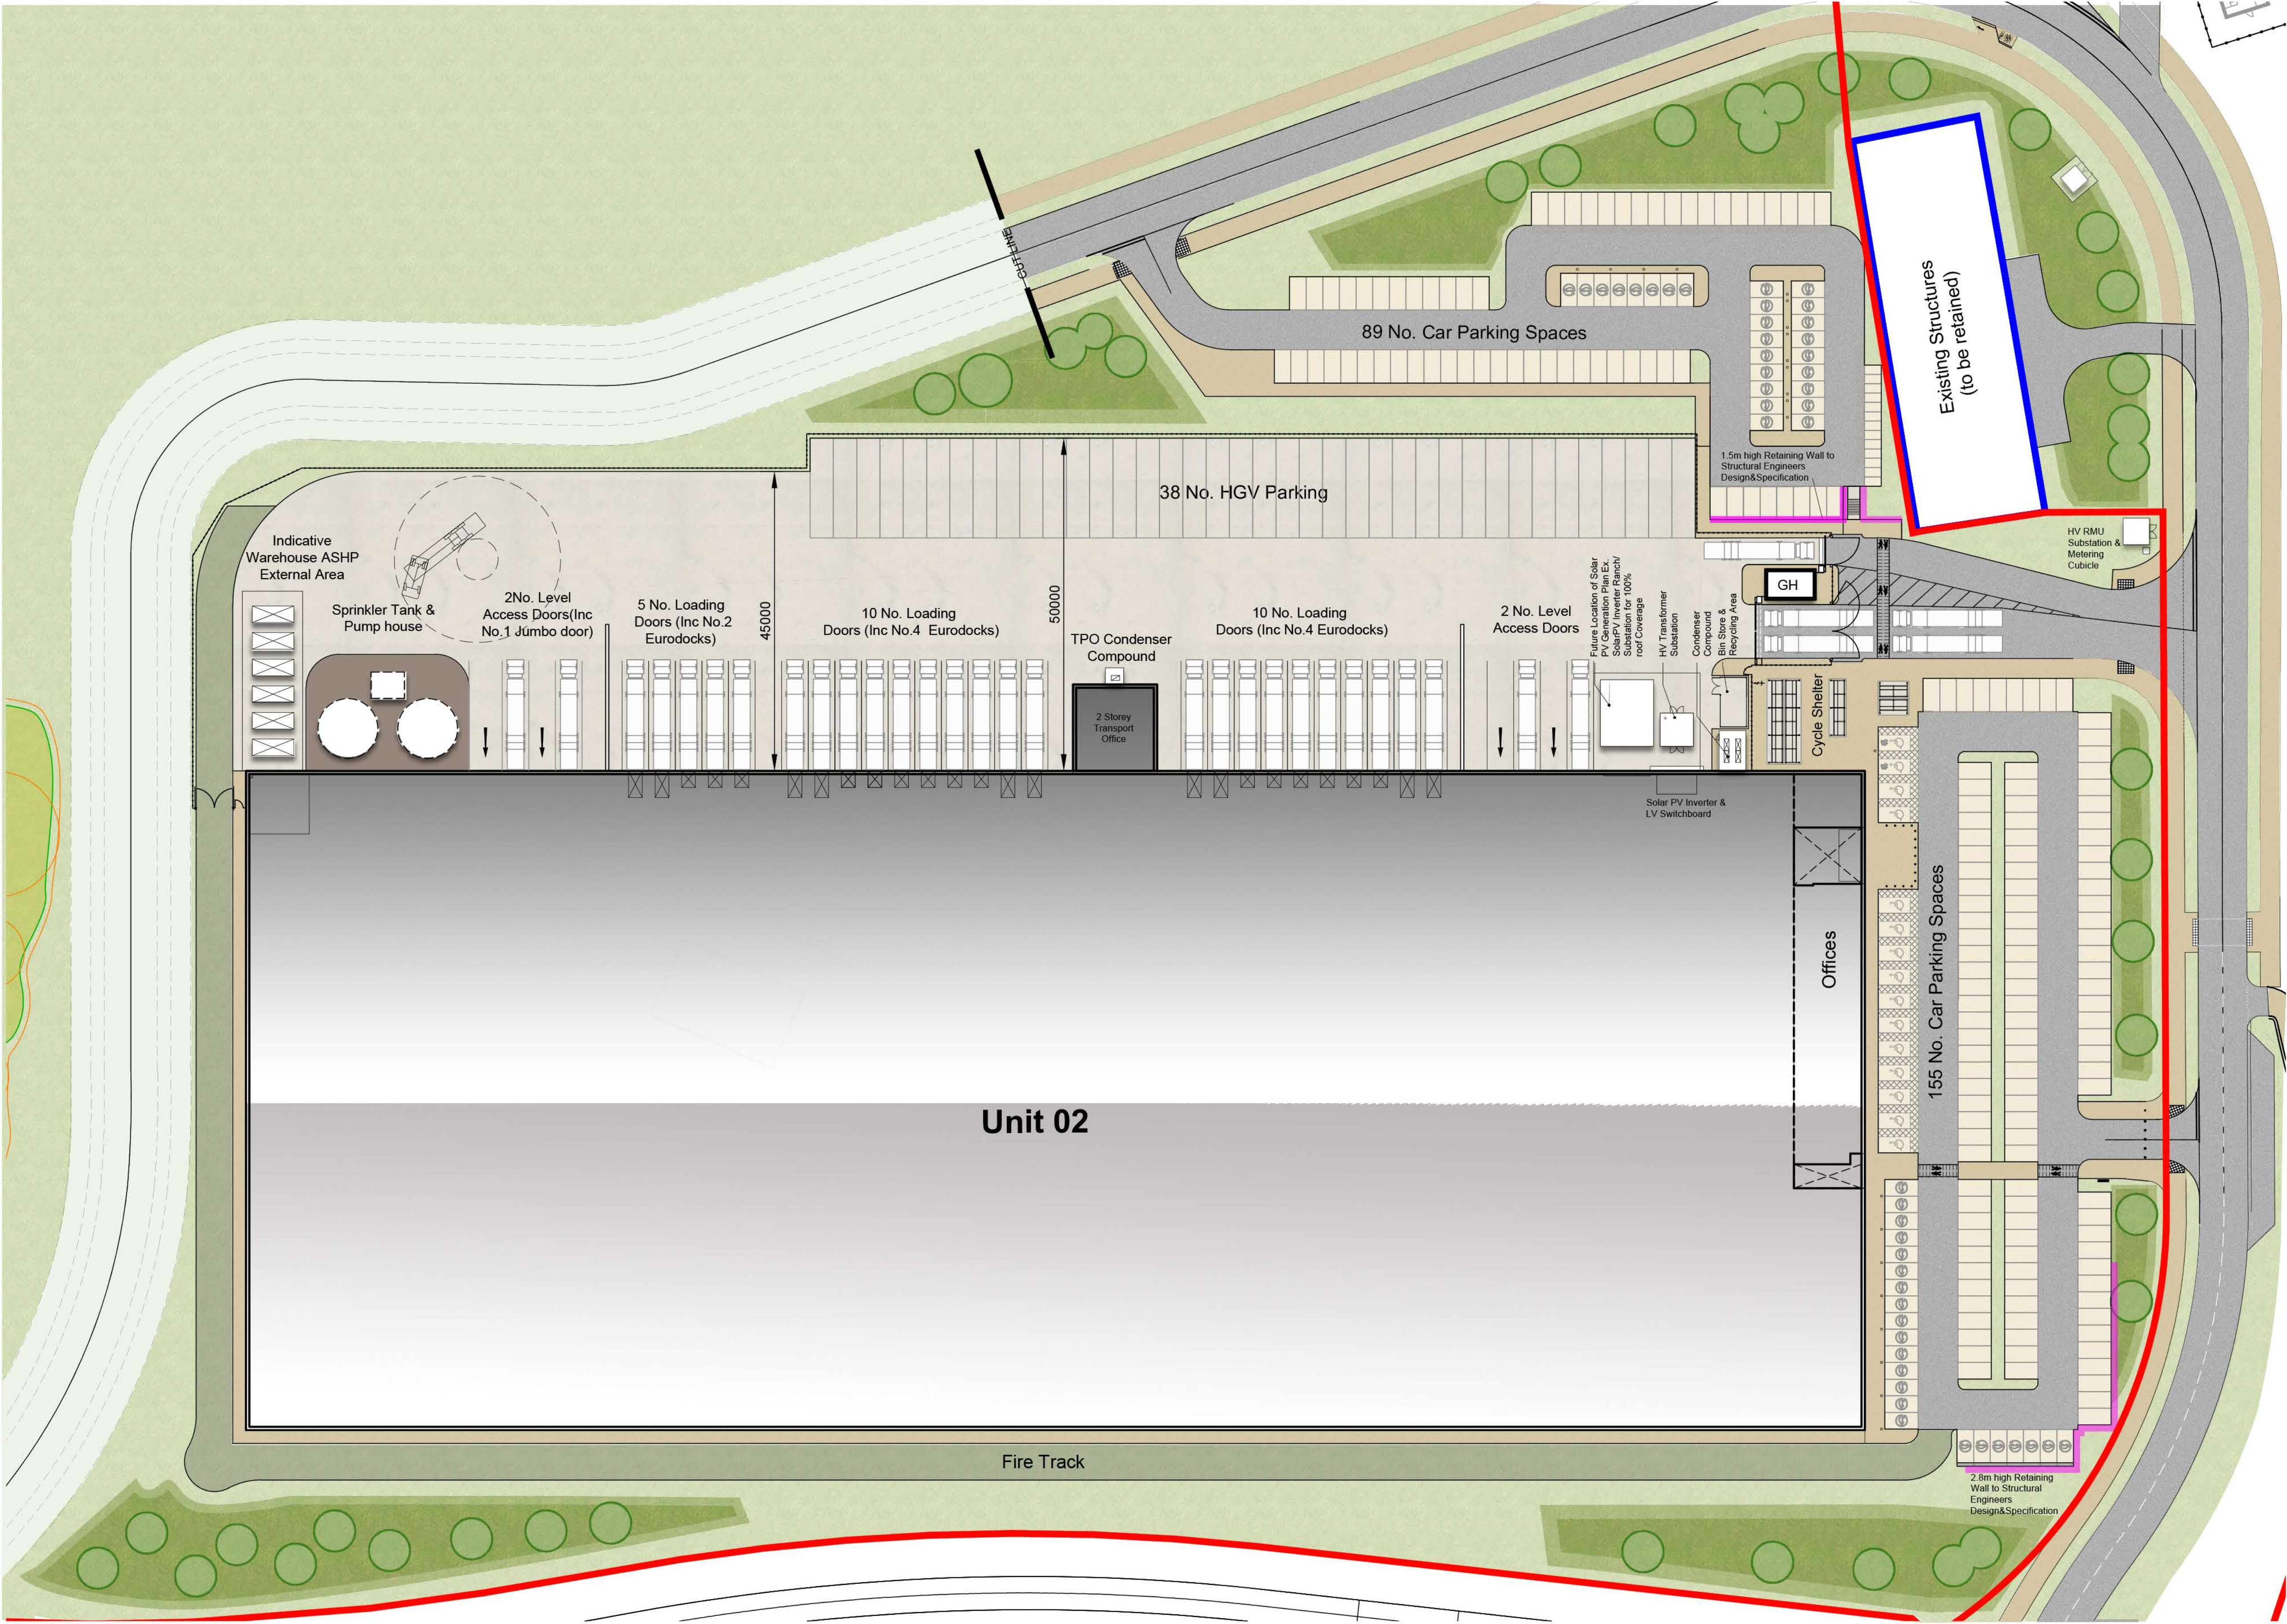

PLANNING
THIS DRAWING IS TO BE USED FOR THE STATED PURPOSE ONLY AND SHOULD NOT BE USED FOR ANY OTHER

rev	amendments	by	ckd	date
-----	------------	----	-----	------

Unit 02, Symmetry Park, Merseyside

Site Plan

LOD 1	LOI 1
-------	-------

TRITAX SYMMETRY
A TRITAX BIG BOX COMPANY

umc
architects

RIBA PoW Stage:	2 - Concept Design
Document Suitability:	S2
Drawn / Checked:	MY / DEB
Date:	30/01/2023
Scale:	As Noted @ A1
UMC Project Number:	22604
Document Reference:	Drawing no: Revision:
22604 - UMC - XXXX - SI - DR - A	0603 P06