




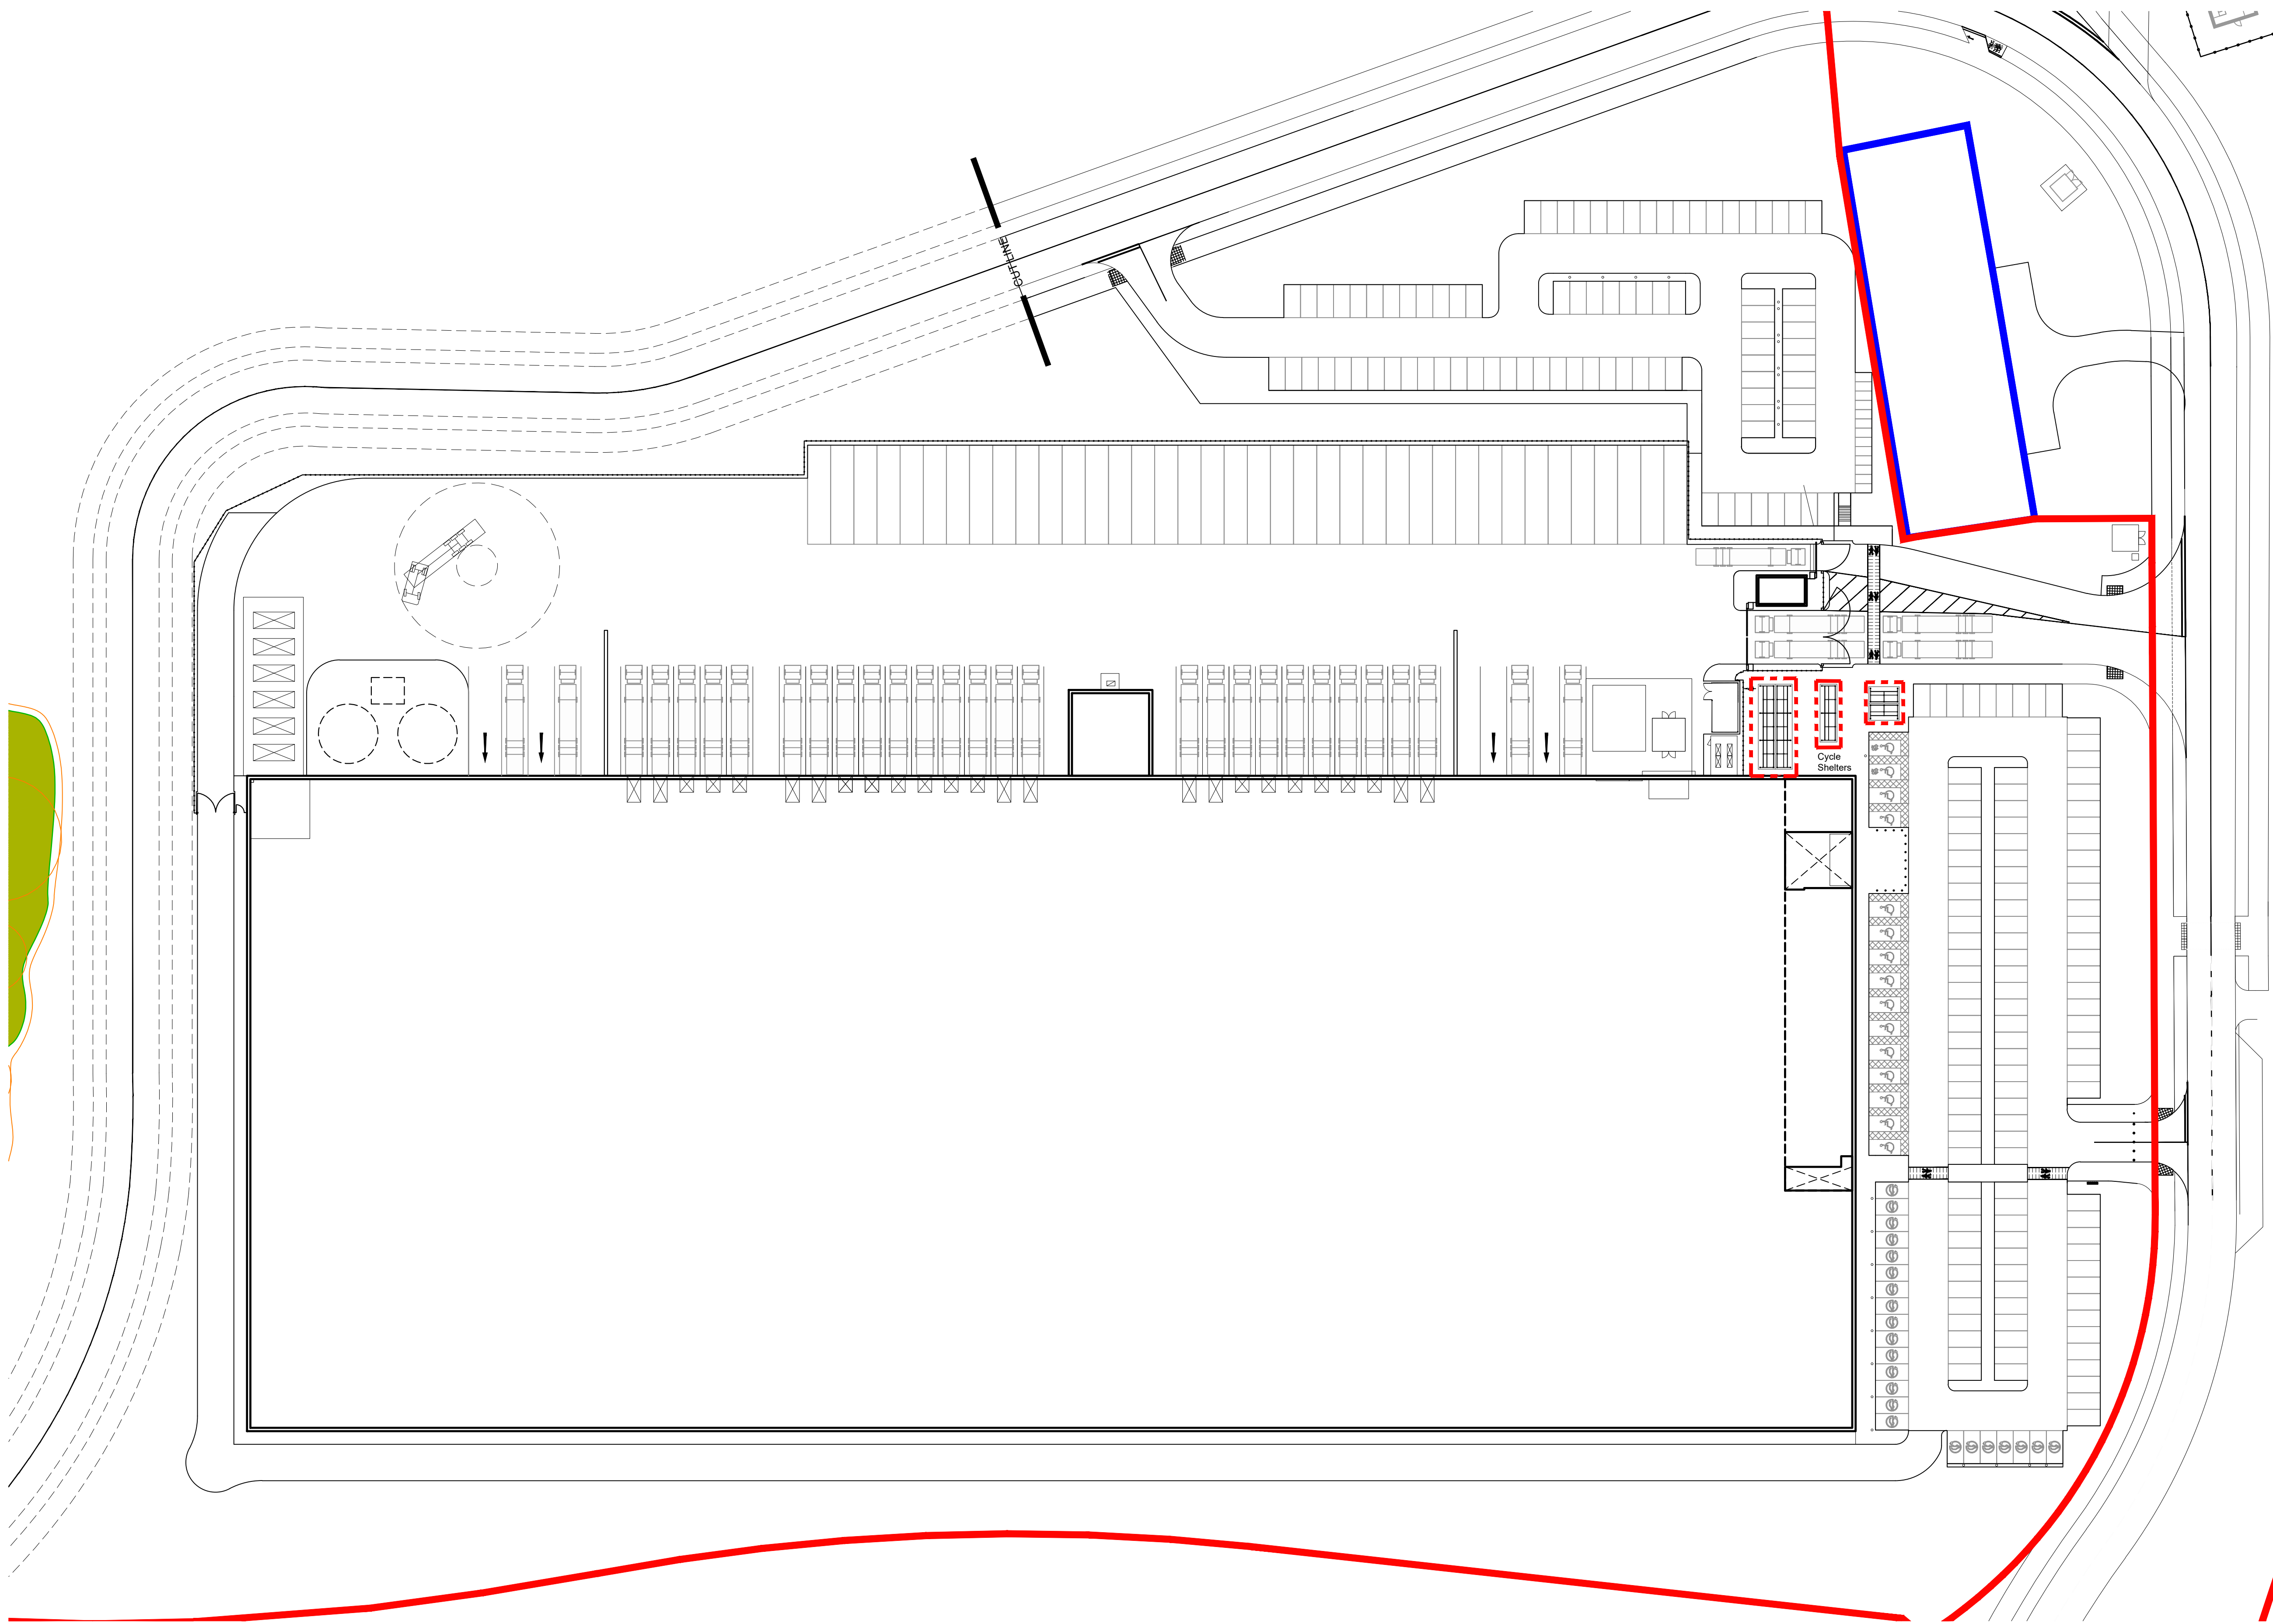

Site Plan Scale 1:500

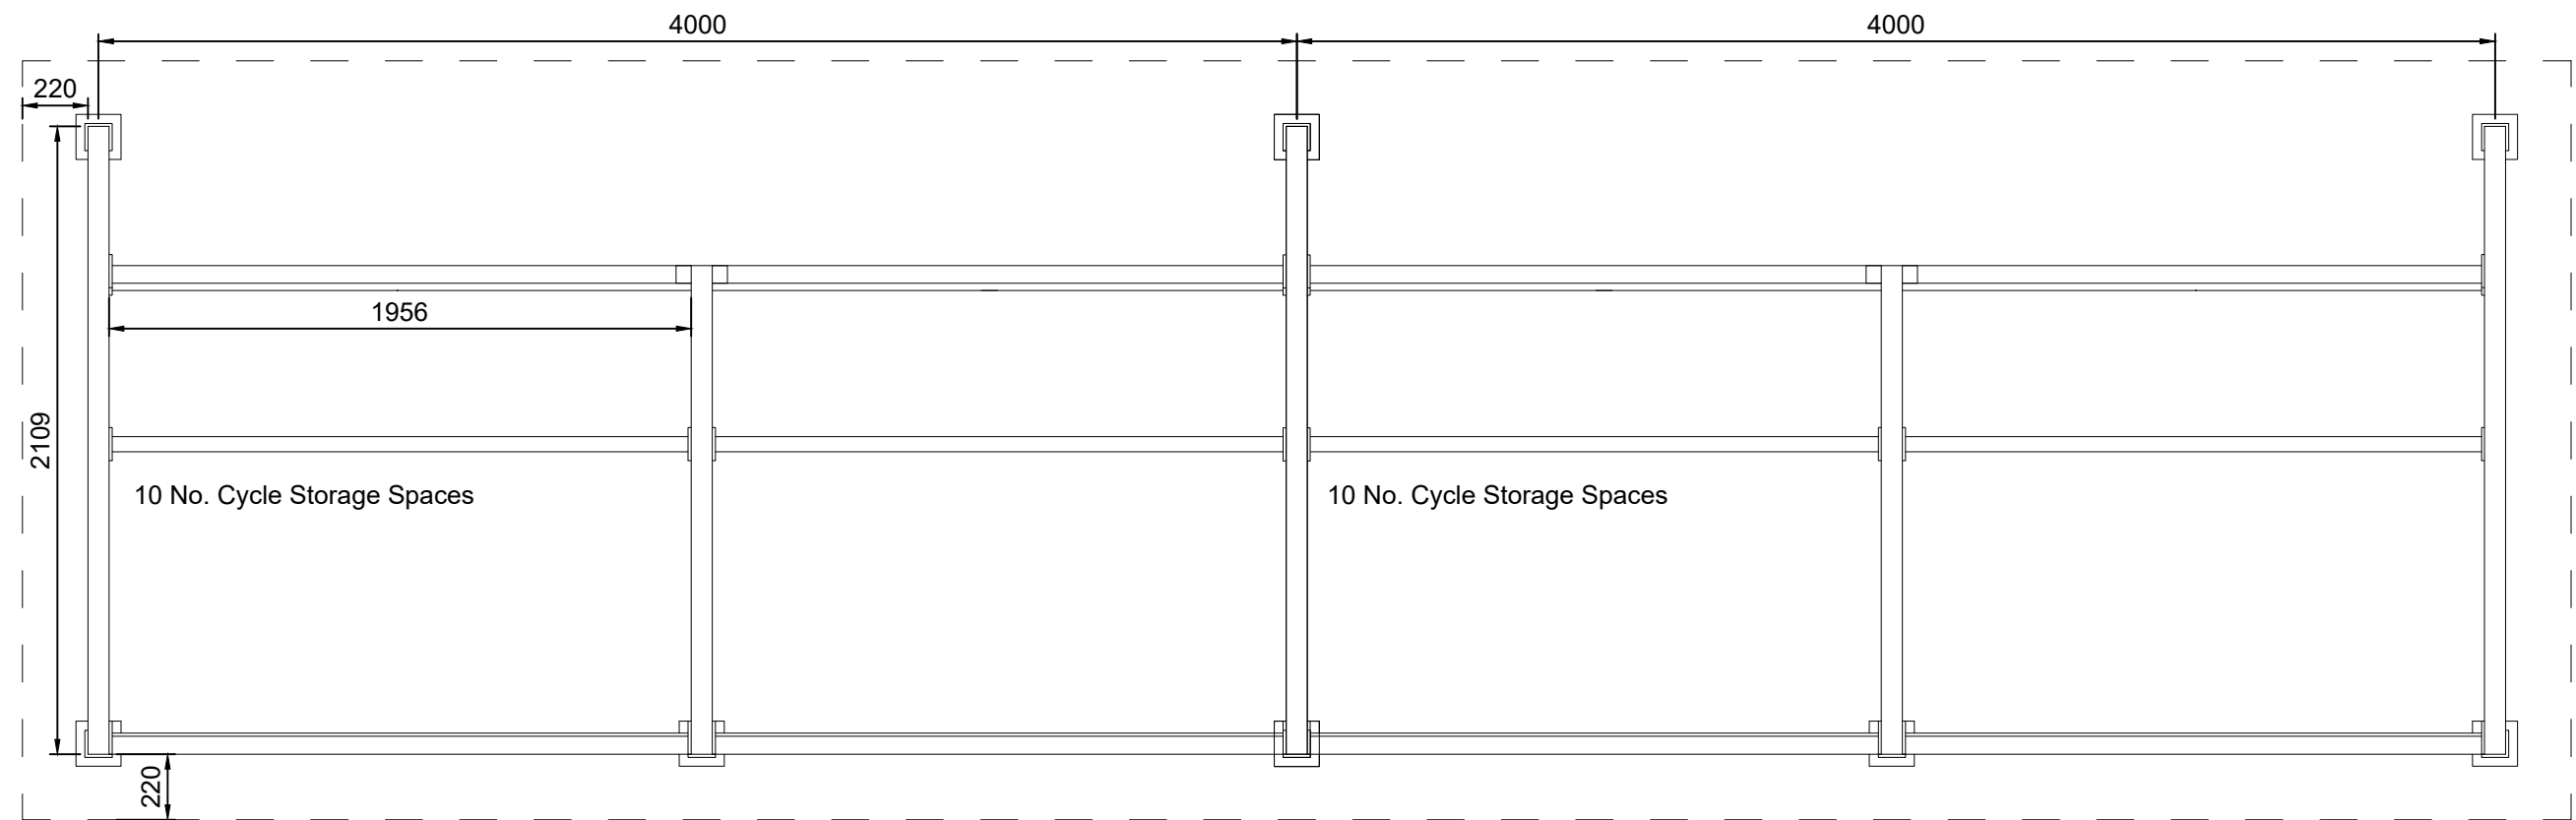


Cycle Shelter (20 Spaces) Scale 1:25

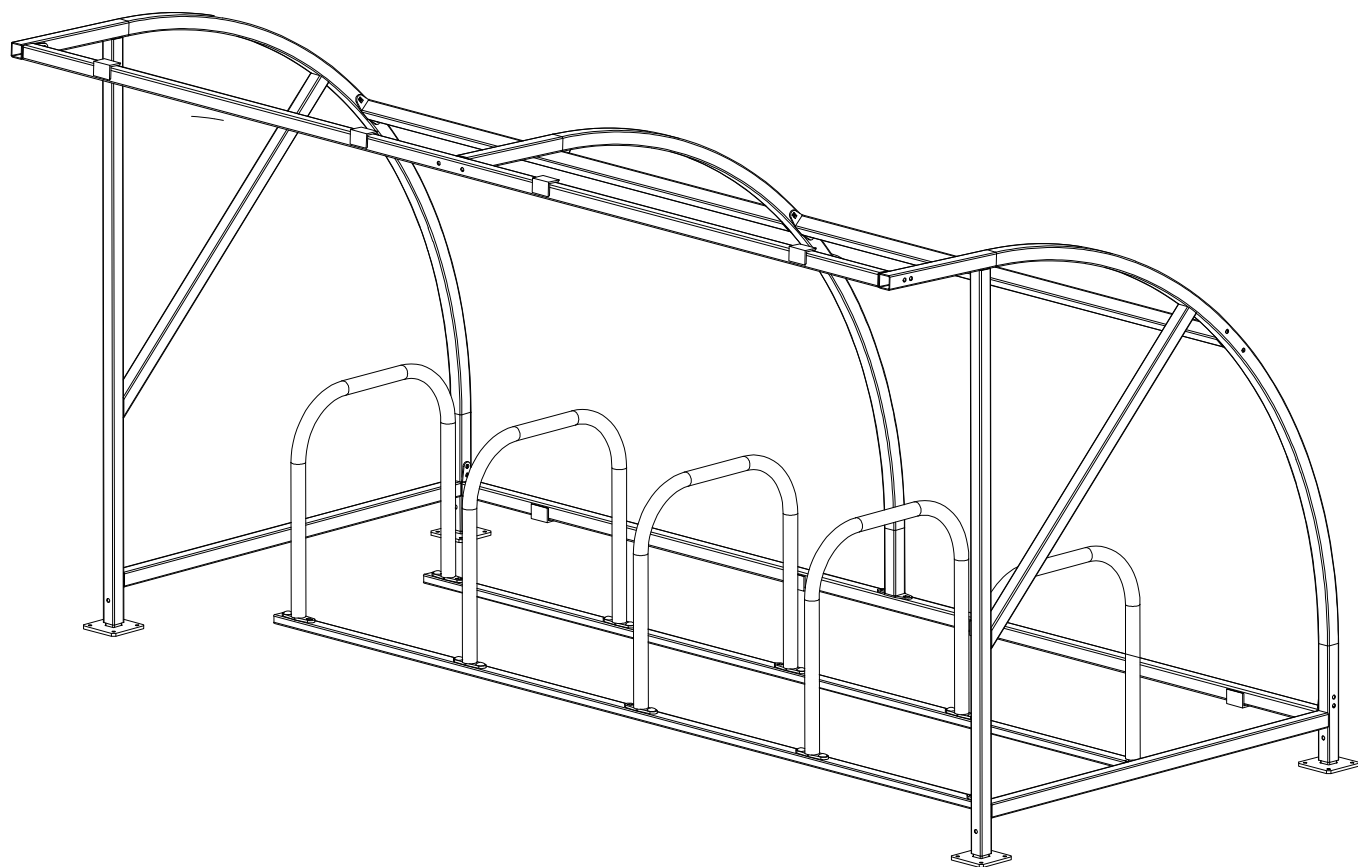

Cycle Shelter 3D NTF

Cycle Shelters:
10 No. Cycle Shelters - 100 cycle spaces.

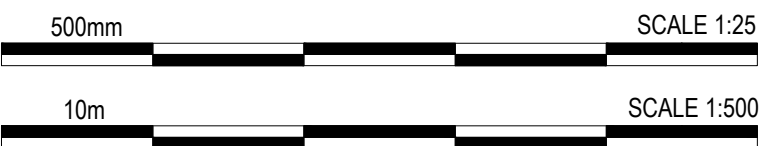

PLANNING

rev	amendments	by	chk	date
Unit 02, Symmetry Park, Merseyside Cycle Shelters				
▲ TRITAX SYMMETRY A TRITAX BIG BOX COMPANY				
umc architects 3rd Floor, Manchester Club, 81 King Street, Manchester, M2 4AN t: +44 (0)161 413 0500 e: info@umcarchitects.com				
RIBA PoW Stage:		2		
Suitability / Status:		S2		
Drawn / Checked:		MY / DEB		
Date:		17/02/23		
Scale:		As Noted A0		
UMC Project Ref:		22604		
Drawing no:		22604 - UMC - XXXX - SI - DR - A - 0703		
Revision:		P03		