



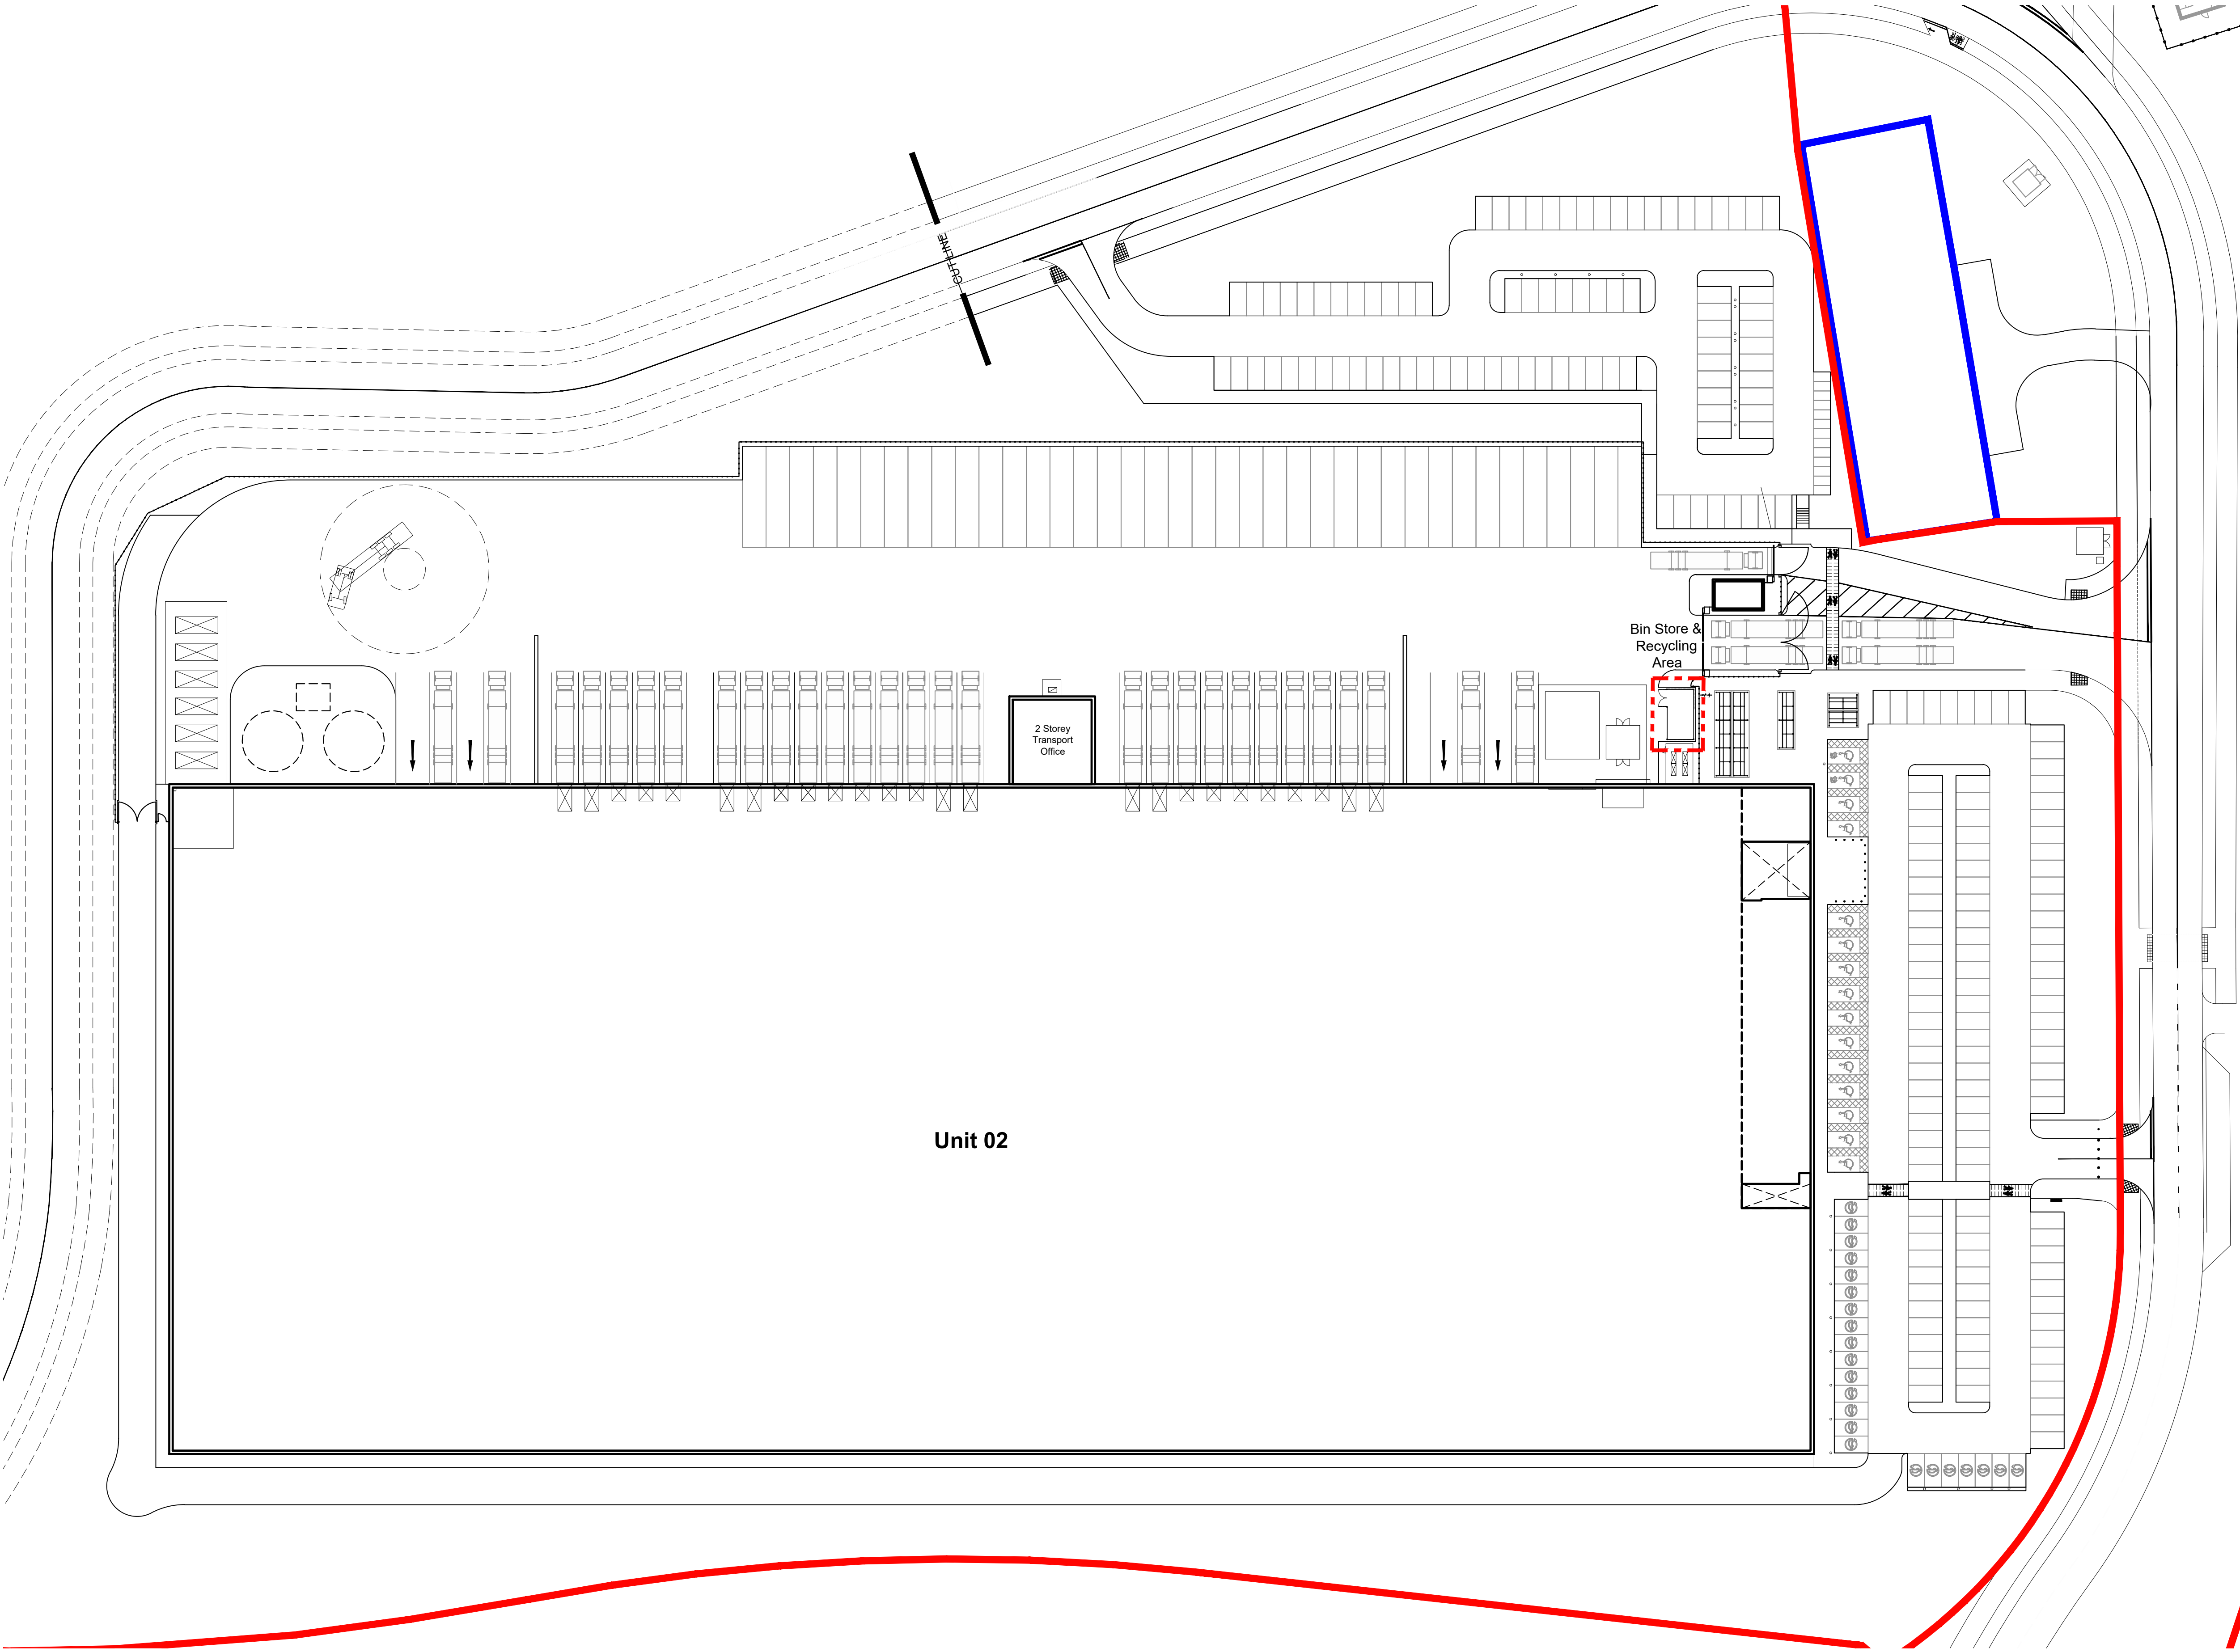


Site Plan Scale 1:500

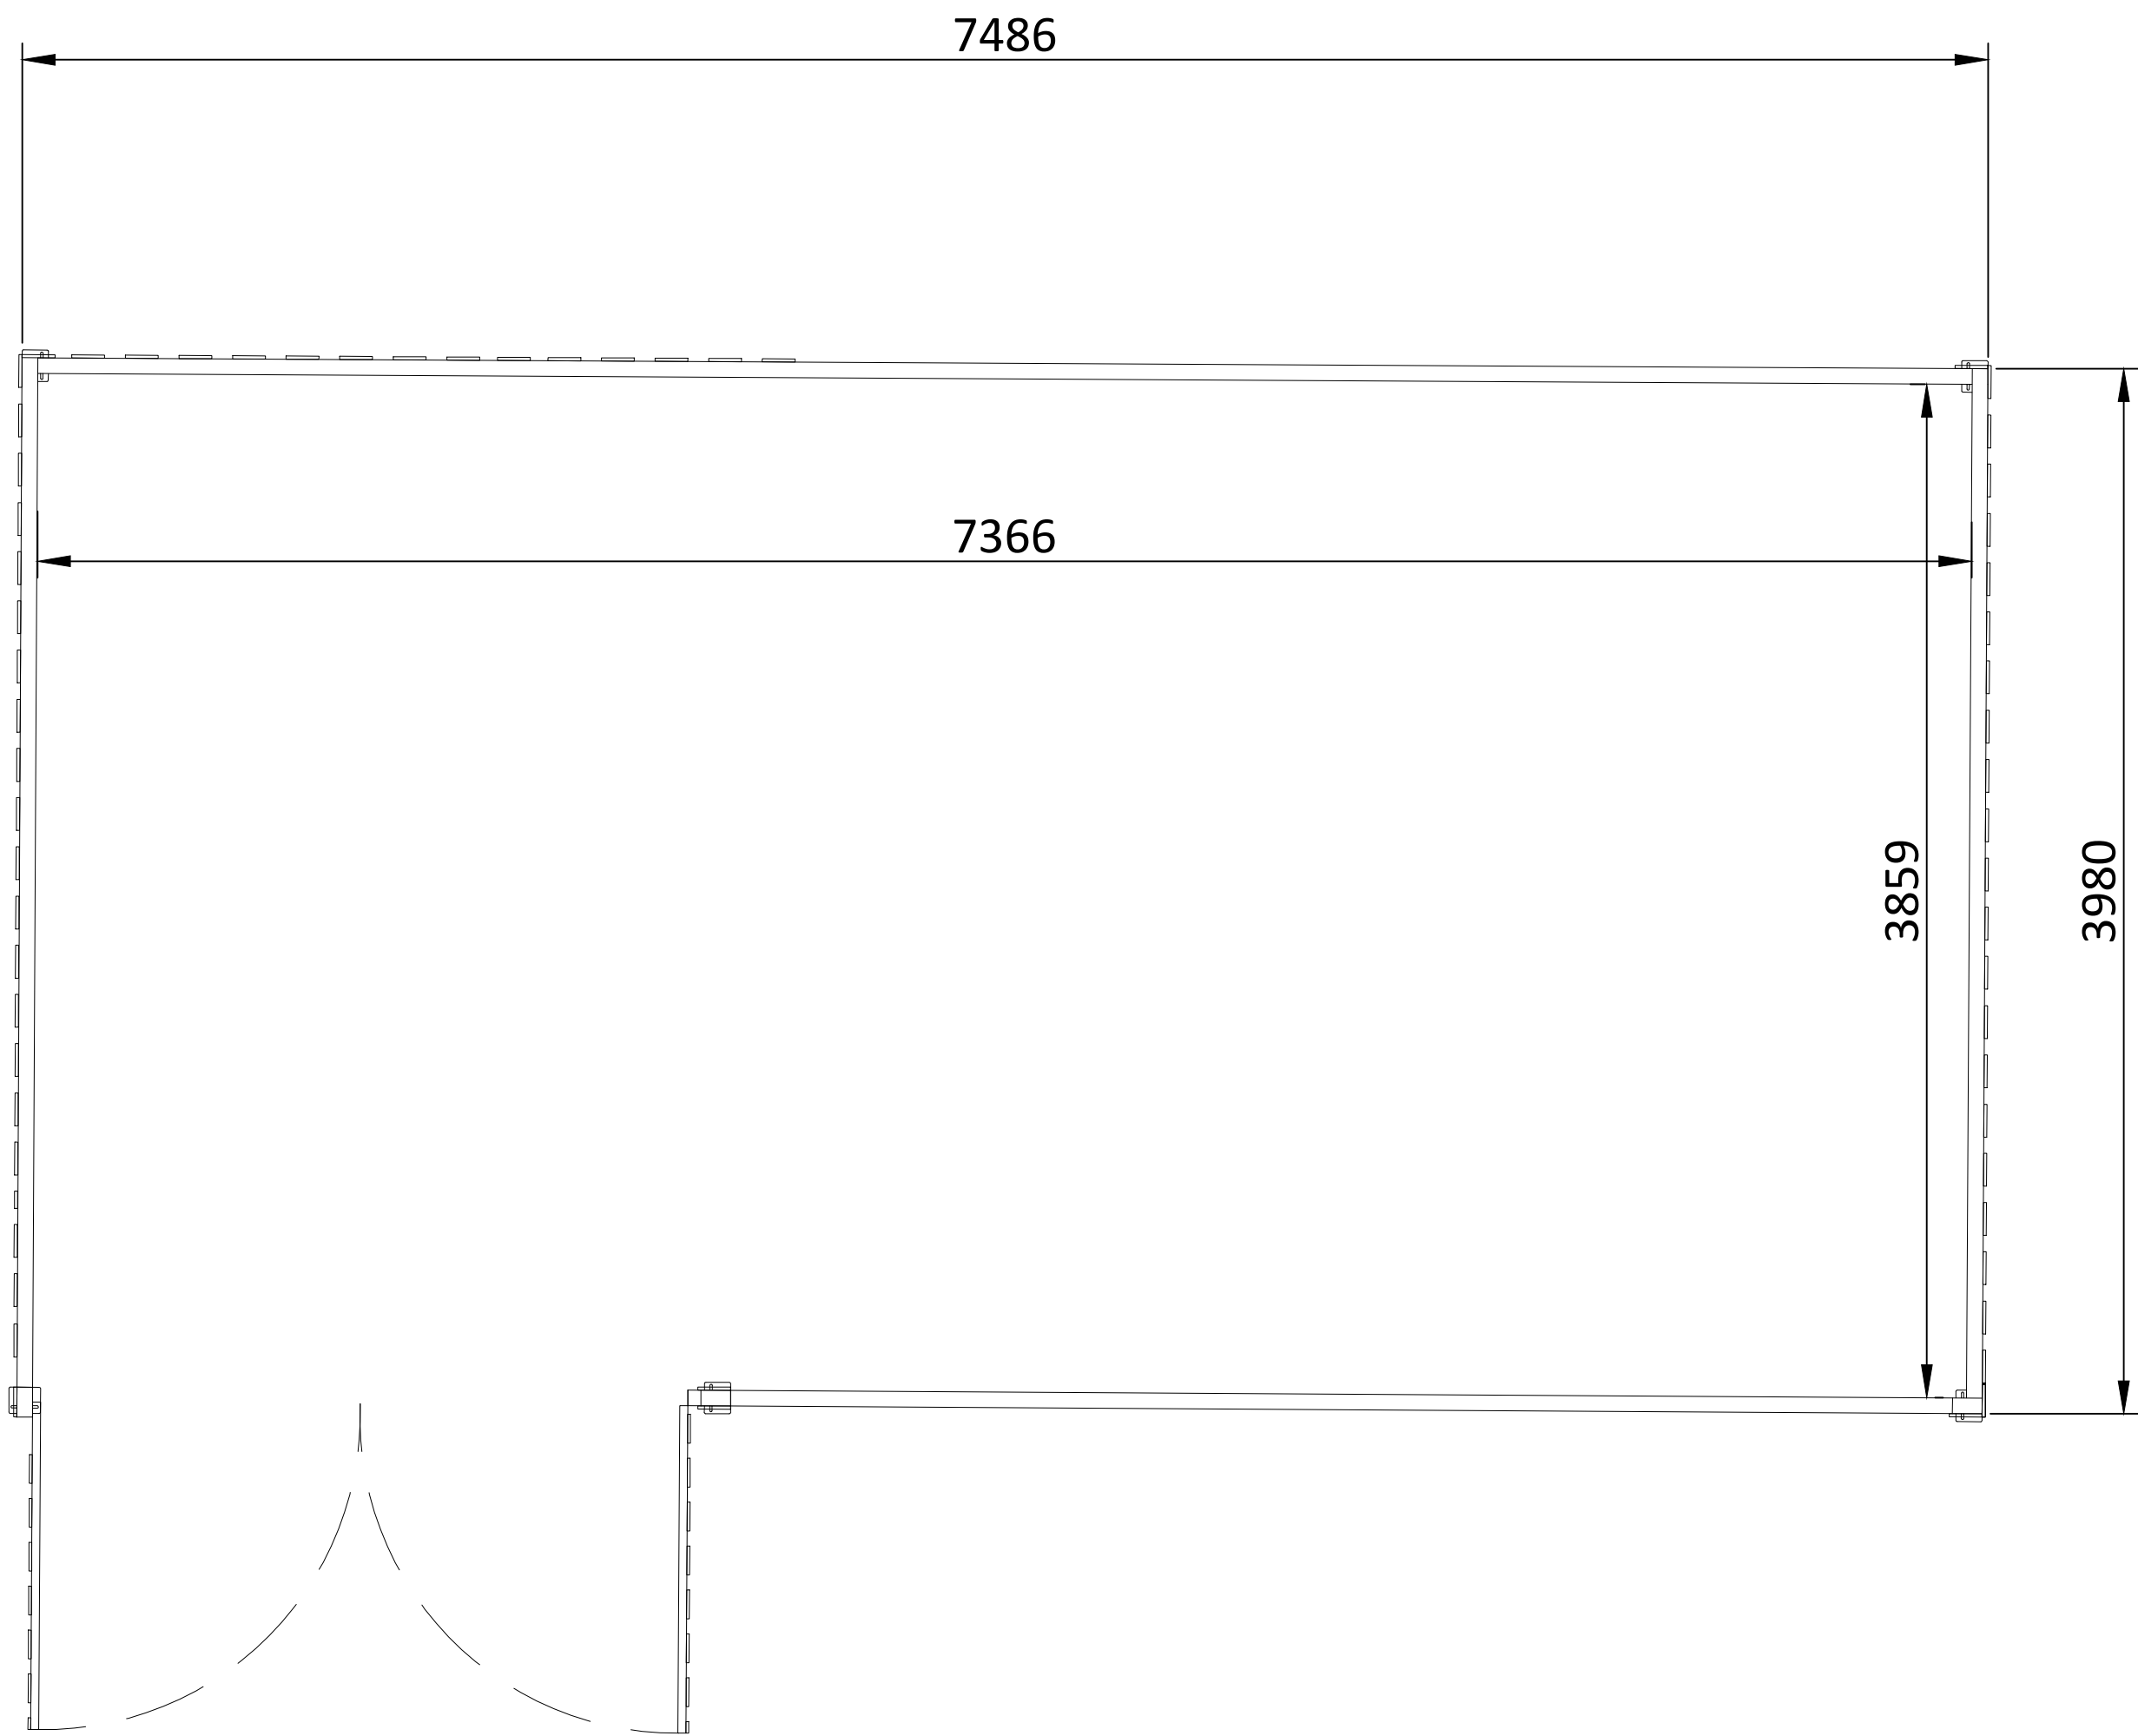


Bin Store Plan Scale 1:25




Bin Store 3D NTF

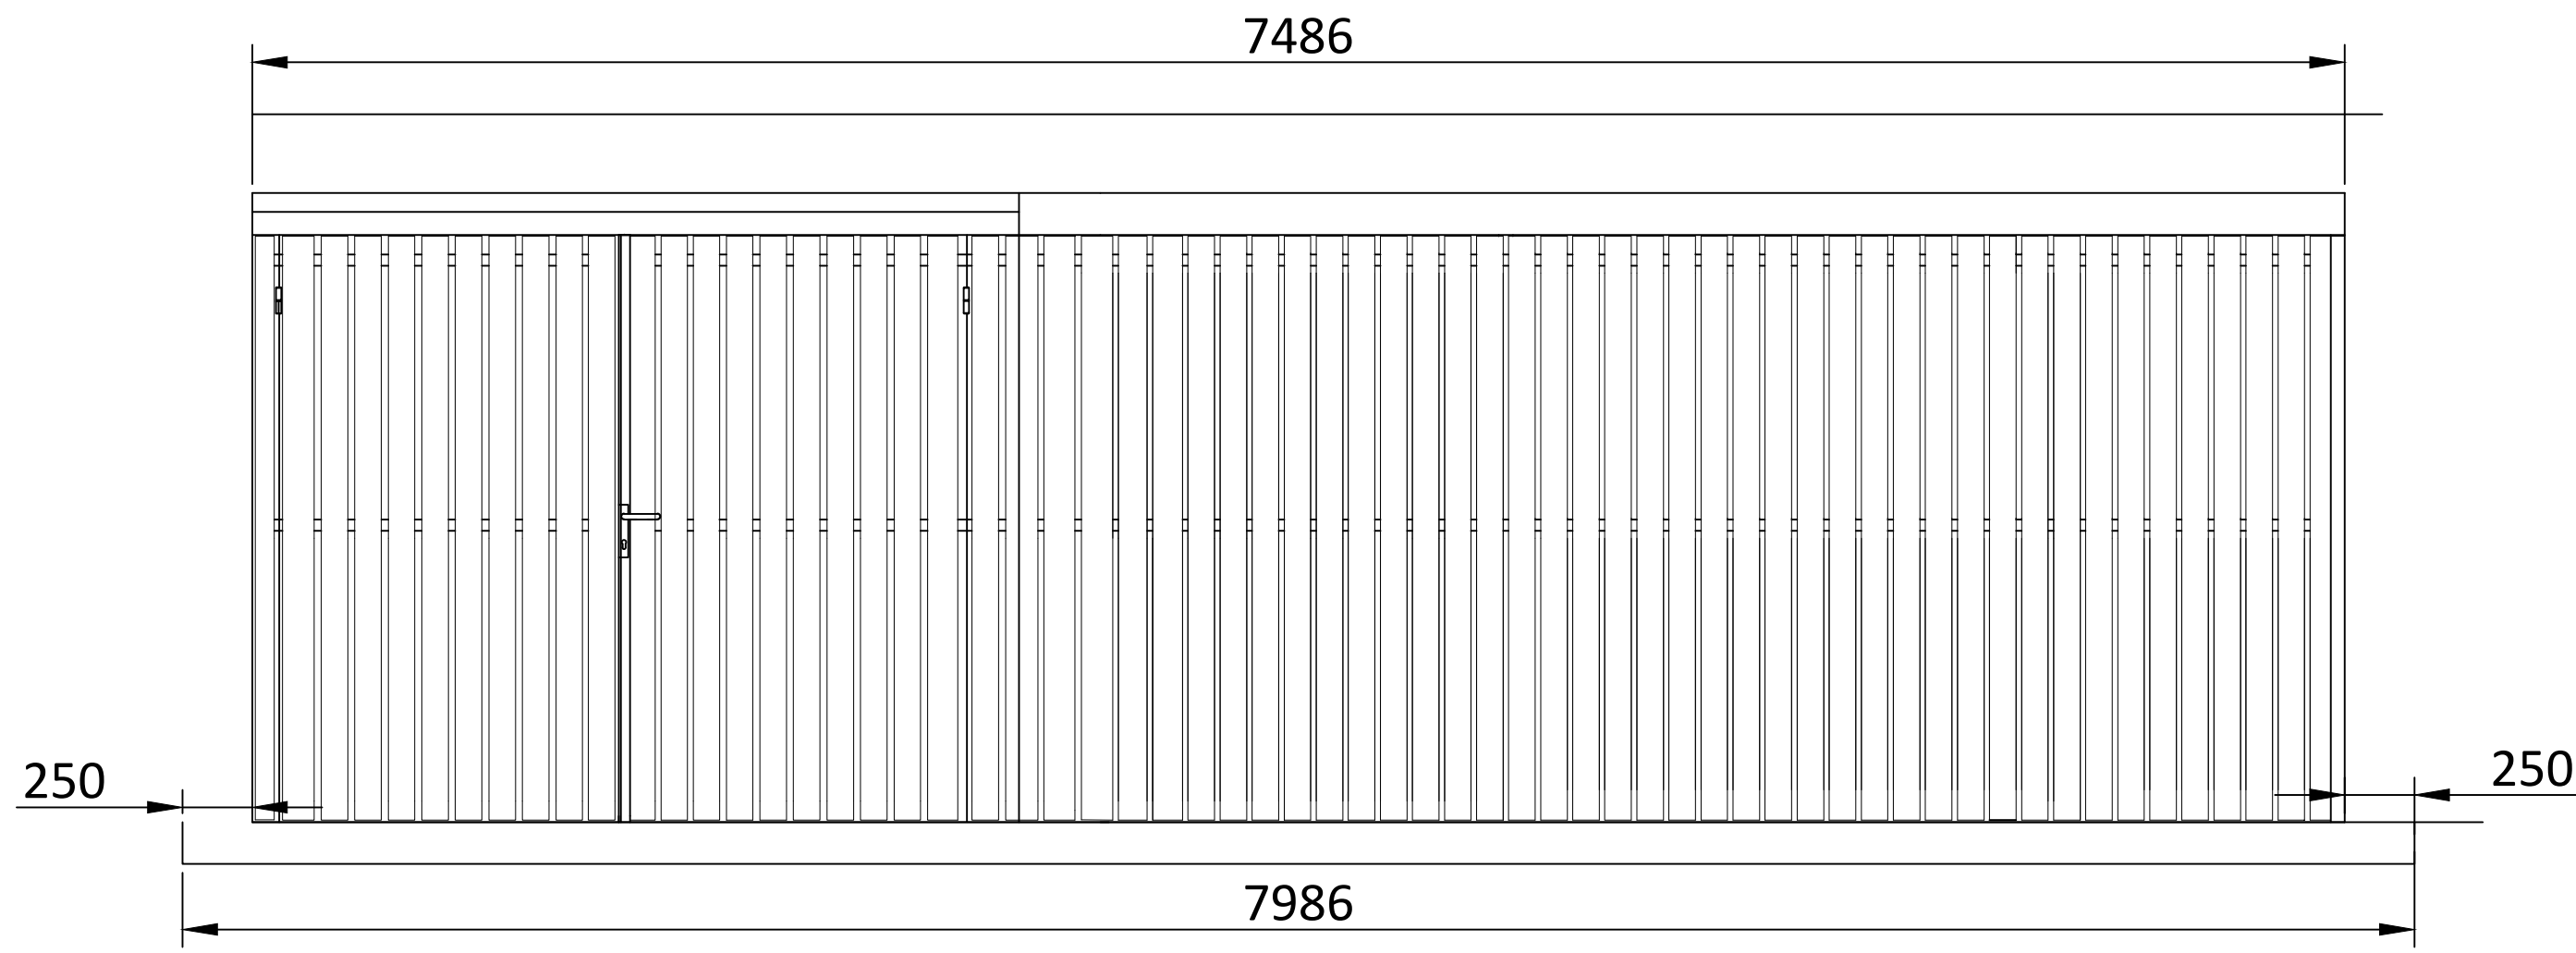


Front Elevation Scale 1:25

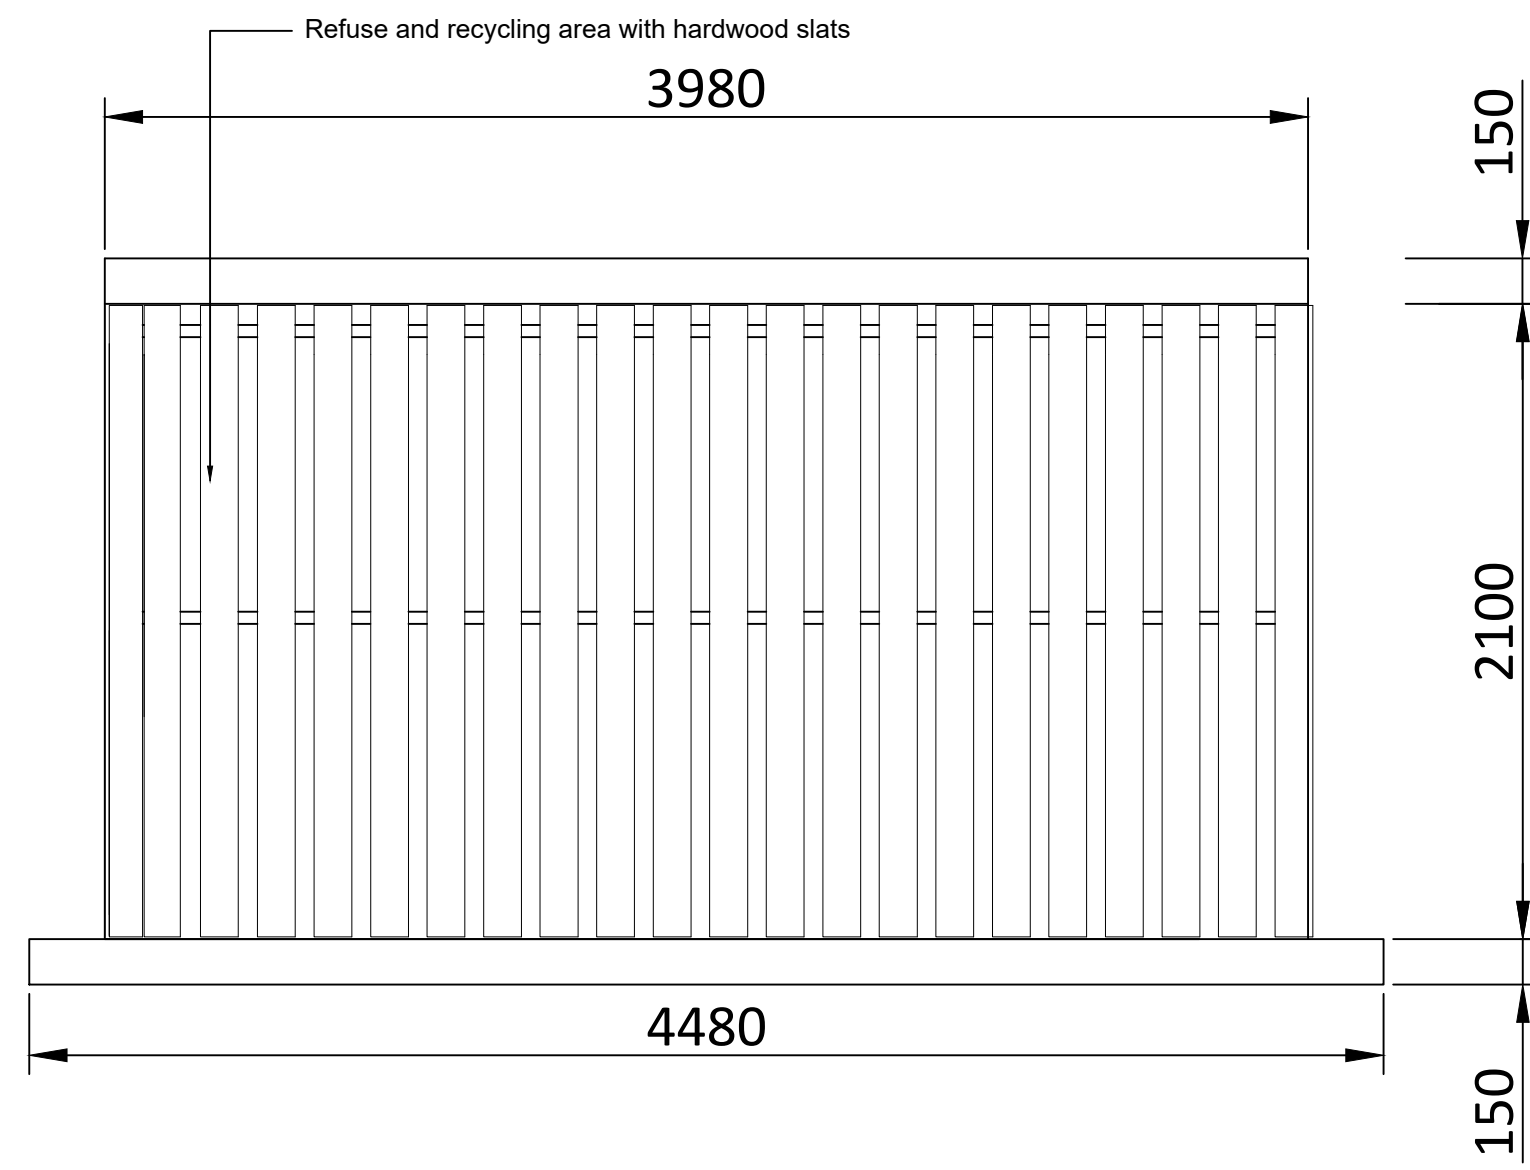

Side Elevation Scale 1:25

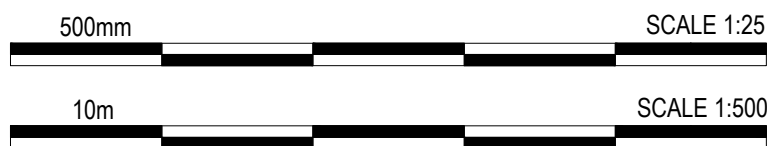

• Dimensions are in millimetres, unless stated otherwise.
• It is the recipient's responsibility to print this document to the correct scale.
• All relevant drawings and specifications should be read in conjunction with this drawing.

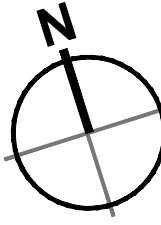

PLANNING

rev	amendments	by	chkd	date
Unit 02, Symmetry Park, Merseyside Bin Store Details				
▲ TRITAX SYMMETRY A TRITAX BIG BOX COMPANY				
umc architects				
3rd Floor, Manchester Club, 81 King Street, Manchester, M2 4AN t: +44 (0)161 413 0500 e: info@umcarchitects.com				
RIBA PoW Stage:	2			
Suitability / Status:	S2			
Drawn / Checked:	MY / DEB			
Date:	17/02/23			
Scale:	As Noted A0			
UMC Project Ref:	22604			
Drawing no:	22604 - UMC - XXXX - SI - DR - A - 0704			
Revision:	P03			