




South West Elevation Scale 1:250

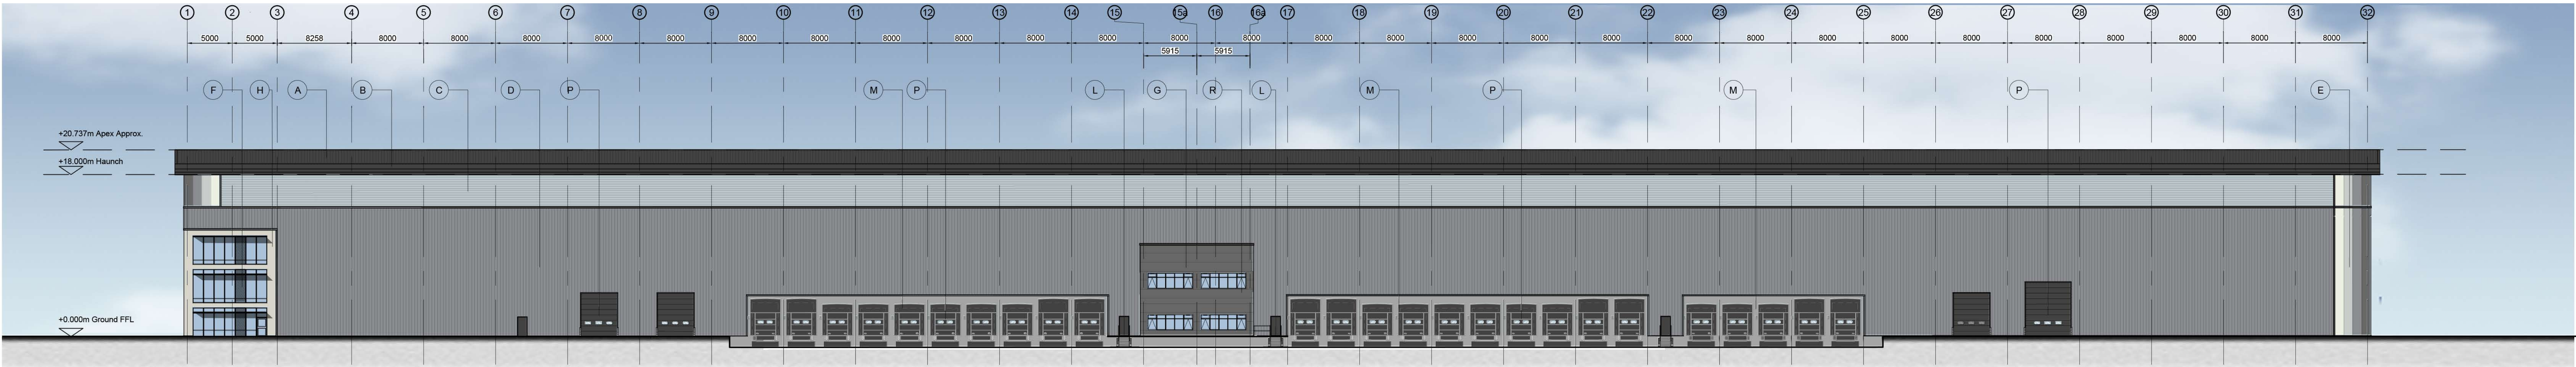

North East Elevation Scale 1:250

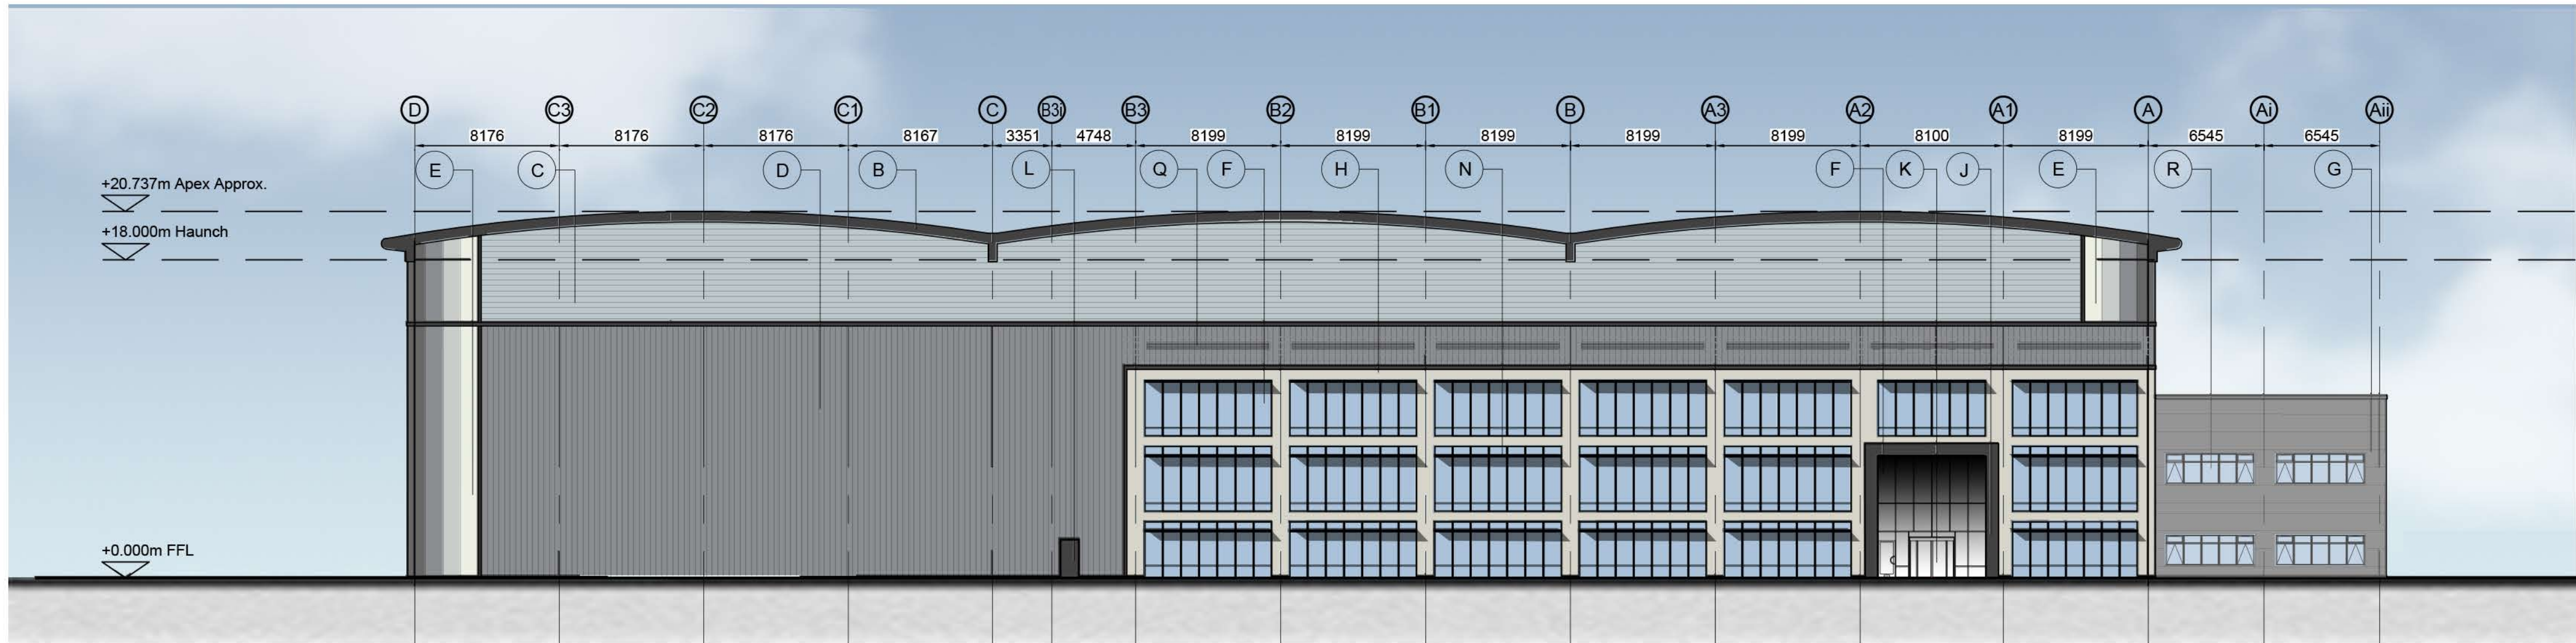


South East Elevation Scale 1:250

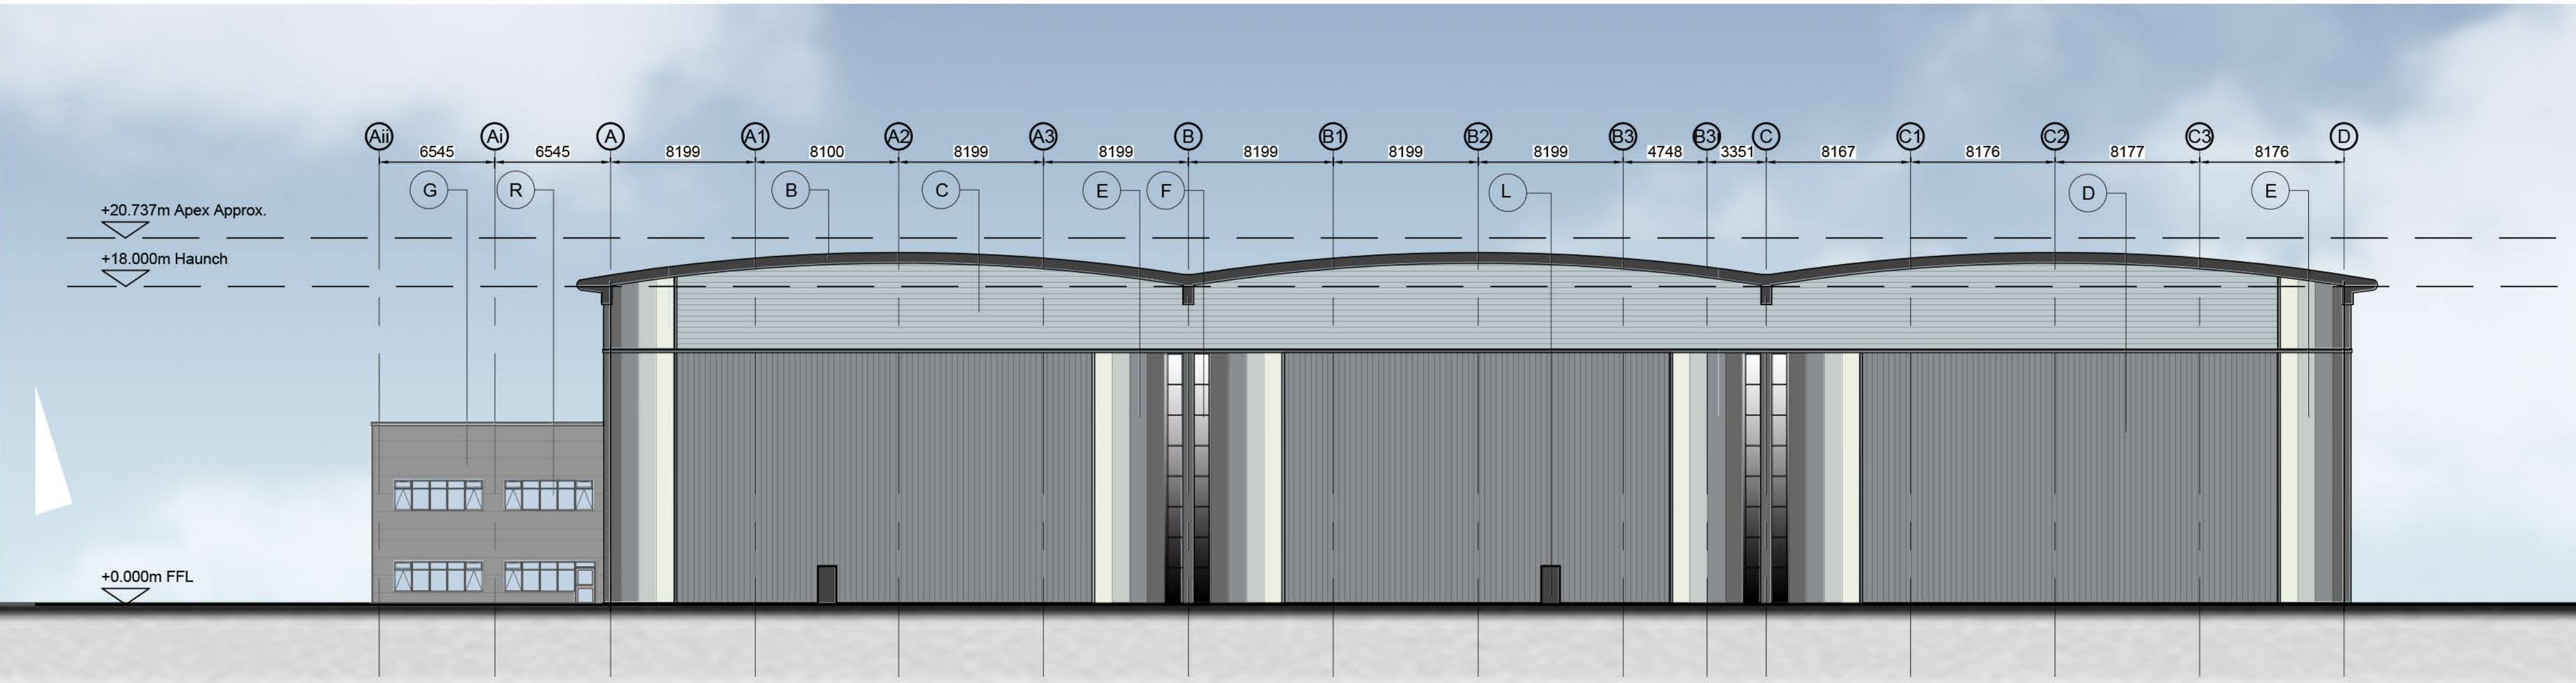

North West Elevation Scale 1:250

- A Built up roof system with profiled steel outer sheet and includes minimum 10% coverage by proprietary rooflights.
External Finish and colour: HPS 200 Ultra; Anthracite RAL 7016.
- B Eaves fascia and soffit in pressed metal.
Finish and colour: HPS 200 Ultra; Anthracite RAL 7016.
- C Upper level horizontally laid trapezoidal cladding.
External finish and colour: HPS 200 Ultra; Albatross RAL 240 80 05.
- D Lower level vertically laid trapezoidal cladding.
External finish and colour: HPS 200 Ultra; Alaska Grey RAL 7000.
- E Gradated vertically fitted composite panels.
External finish and colour: Colorcoat Prisma; Hamlet RAL 9002. Colorcoat Prisma; Oyster RAL 7035. Colorcoat Prisma; Alaska Grey RAL 7000. Colorcoat Prisma; Slate Grey RAL 7012.
- F PPC frame curtain walling
External Colour: Anthracite RAL 7016
- G Horizontally spanning insulated composite panel with micro-rib finish.
External Finish and colour: Colorcoat Prisma; Slate Grey RAL 7012.
- H Horizontally spanning insulated composite panel with micro-rib finish.
External Finish and colour: XL Forté; Grey White RAL 9002
- J Entrance feature portico: PPC aluminium.
External finish and colour: Anthracite RAL 7016.
- K Manual Four leaf Revolving entrance with night doors.
External finish: stainless steel.
- L Steel insulated security door & frame.
External finish and colour: Anthracite RAL 7016.
- M Pre-cast insulated dock Pro-wall system
- N Brise Soleil Over Windows.
Finish and colour: PPC in Anthracite RAL 7016
- P Level Access Doors & Loading Dock Doors
Colour: Anthracite RAL 7016.
- Q Zone to accommodate louvres, all louvres to be set out equally
External finish and colour: PPC Alaska Grey RAL 7000.
- R Top hung tilt opening PPC frame windows
External Colour: Anthracite RAL 7016

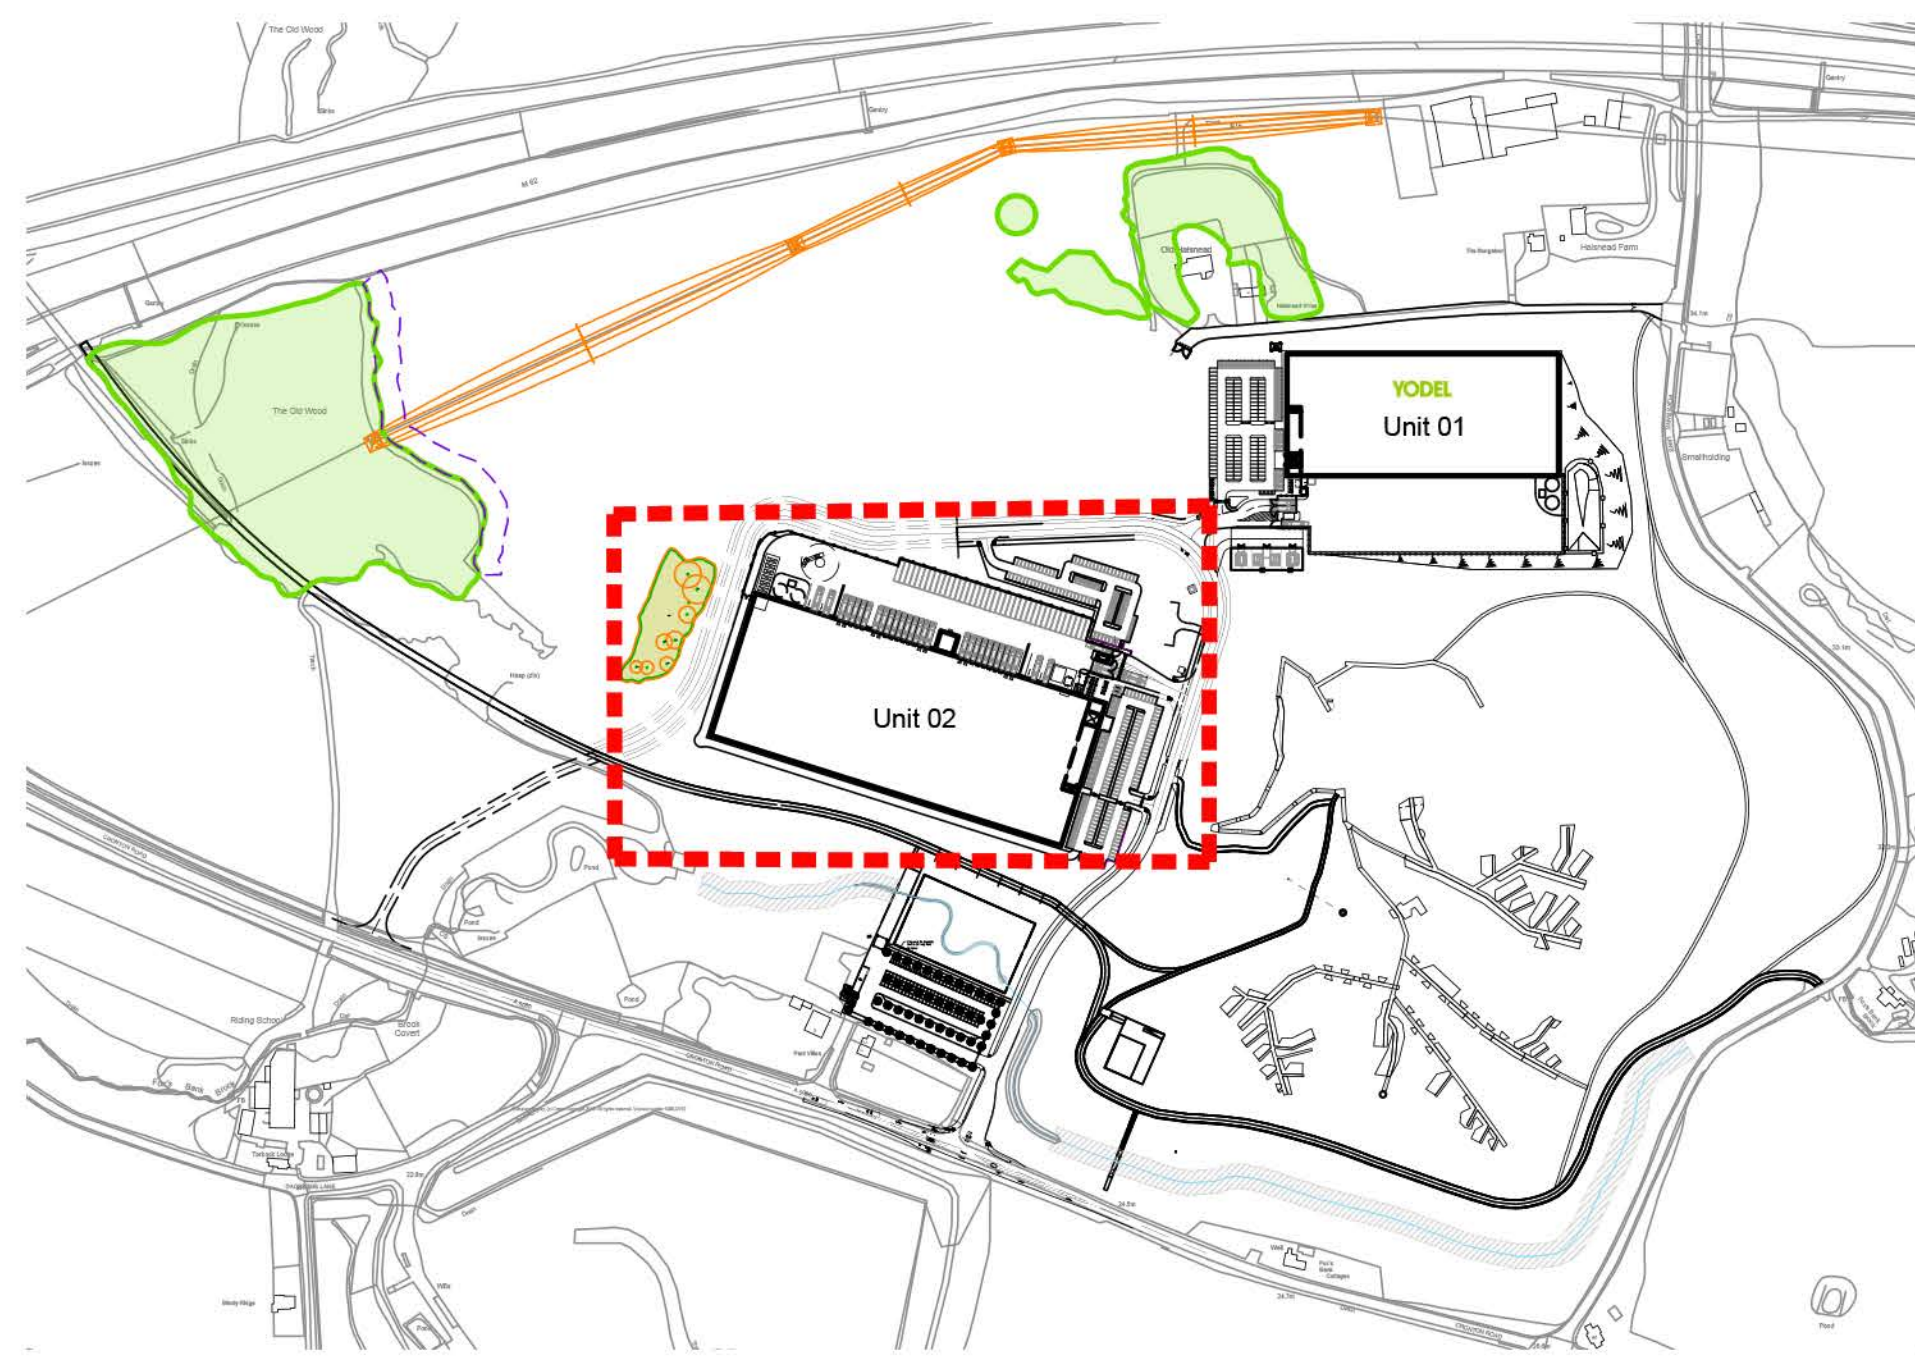

Location Plan Scale 1:5000



PLANNING

THIS DRAWING IS TO BE USED FOR THE STATED PURPOSE ONLY AND SHOULD NOT BE USED FOR ANY OTHER

rev amendments by cdd date
Unit 02, Symmetry Park, Merseyside
Elevations

TRITAX SYMMETRY
A TRITAX BIG BOX COMPANY

umc architects

RIBA Plan Stage: 2 - Concept Design
Document Suitability: S2
Drawn / Checked: MY / DEB
Date: 23/02/23
Scale: 1:250 @ A0
UMC Project Number: 22604
Document Reference: 22604 - UMC - XXXX - ZZ - DR - A - 1301
Drawing no: Revision: P03