
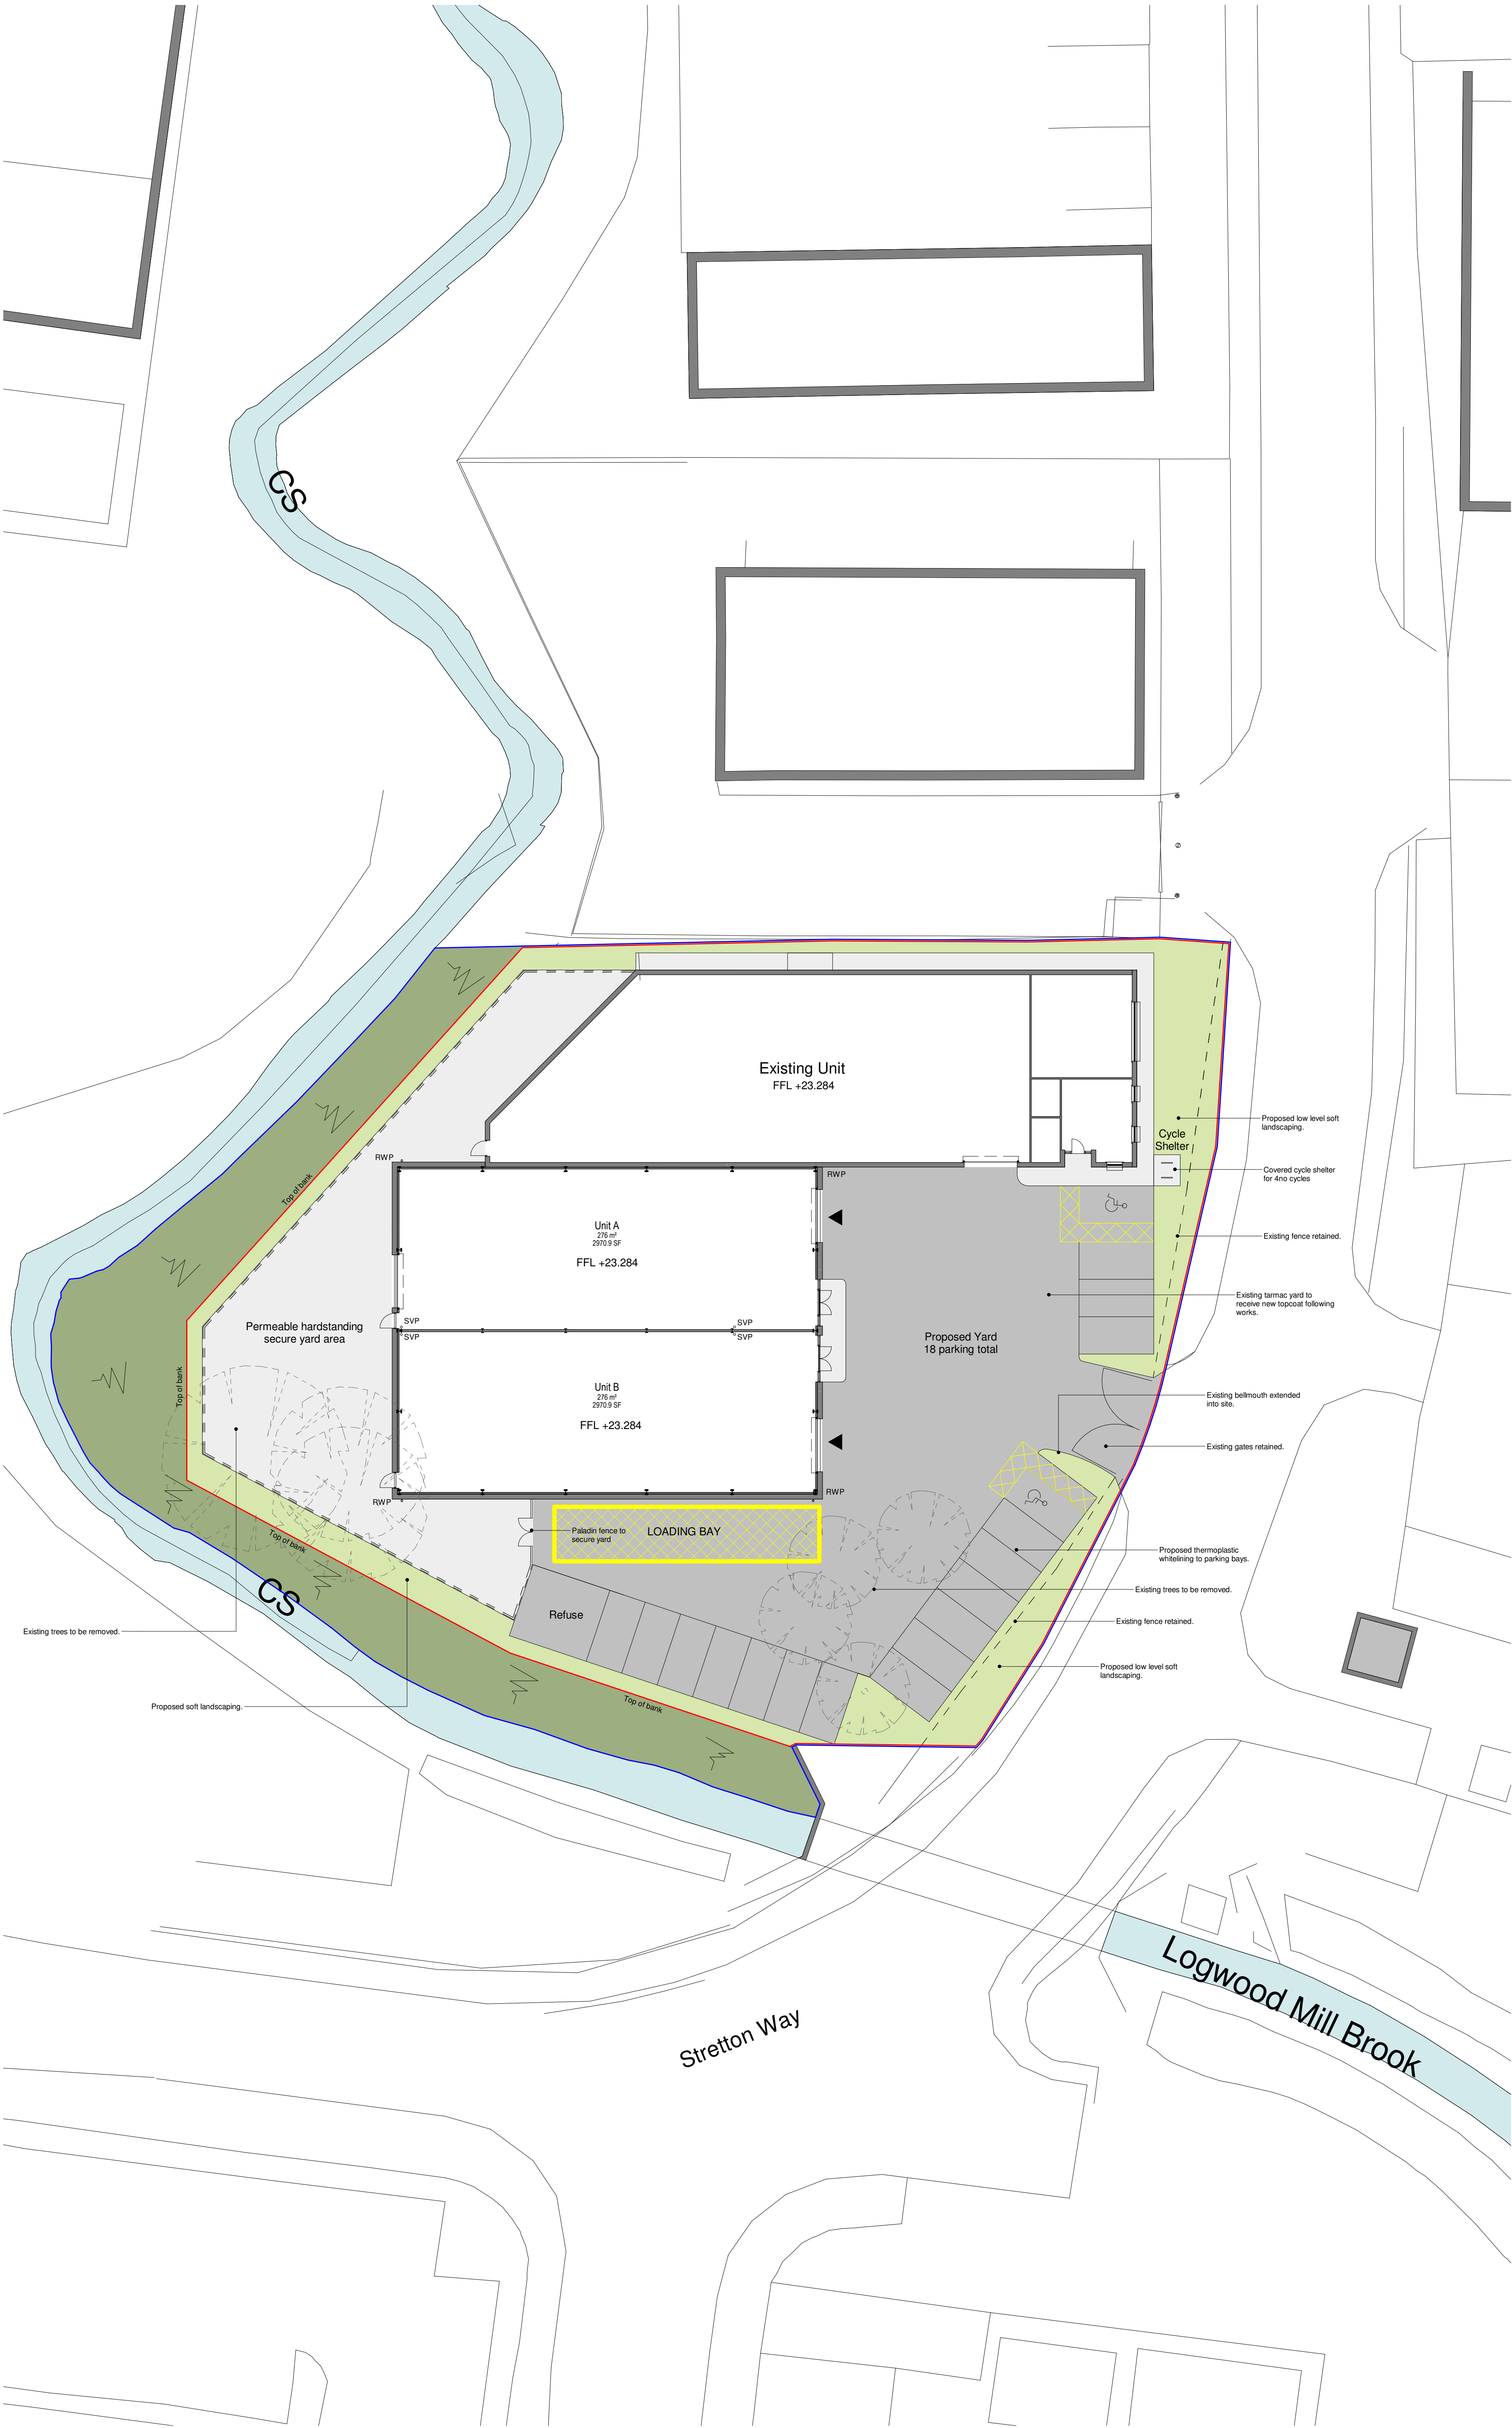


Notes
The Contractor is to check all dimensions and conditions on site before commencing. Do not scale from this drawing.
This drawing remains the copyright of POZZONI Architecture Ltd.

Scale Bars		TO BE USED ONLY AS GUIDANCE			
1:100	mm	0	1000	0	5000
1:200	mm	0	1000	0	5000
1:500	m	0	10	0	25
1:1250	m	0	10	0	25

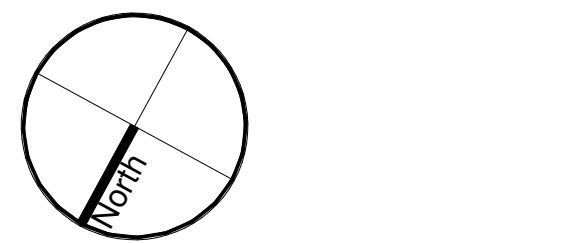

Proposed Site Plan PLANNING
1 : 200

Refer to TEP Arboricultural Report for details of soft landscaping and protection of retained trees adjacent to site.

2	Cycle Shelter added. Acc parking bay added.	MKM	24.01.22
1	Drawing issued for planning.	MKM	06.09.21
Rev	Description	By	Date

Client: Fleet Factors Pension Fund

Job: Proposed Extension, Fleet Factors, Huyton

Drawn: Planning - Proposed Site Plan

Ref: P5801_105 Rev: 2

Proj Ref: PAL-00-00-DR-A-105

Date: 19/07/21	Scale: 1 : 200	@ A1
AMH	MKM	MKM
Planning	Tender	Construction
Design	Contract	As Built

pozzoni

10-12 Emerald Street
London
WC1N 3QA

Woodville House
2 Woodville Road
Altrincham
WA14 2FH

+44 20 7078 0079
architects@pozzoni.co.uk

+44 161 928 7848
www.pozzoni.co.uk