



PROPOSED ELEVATION D

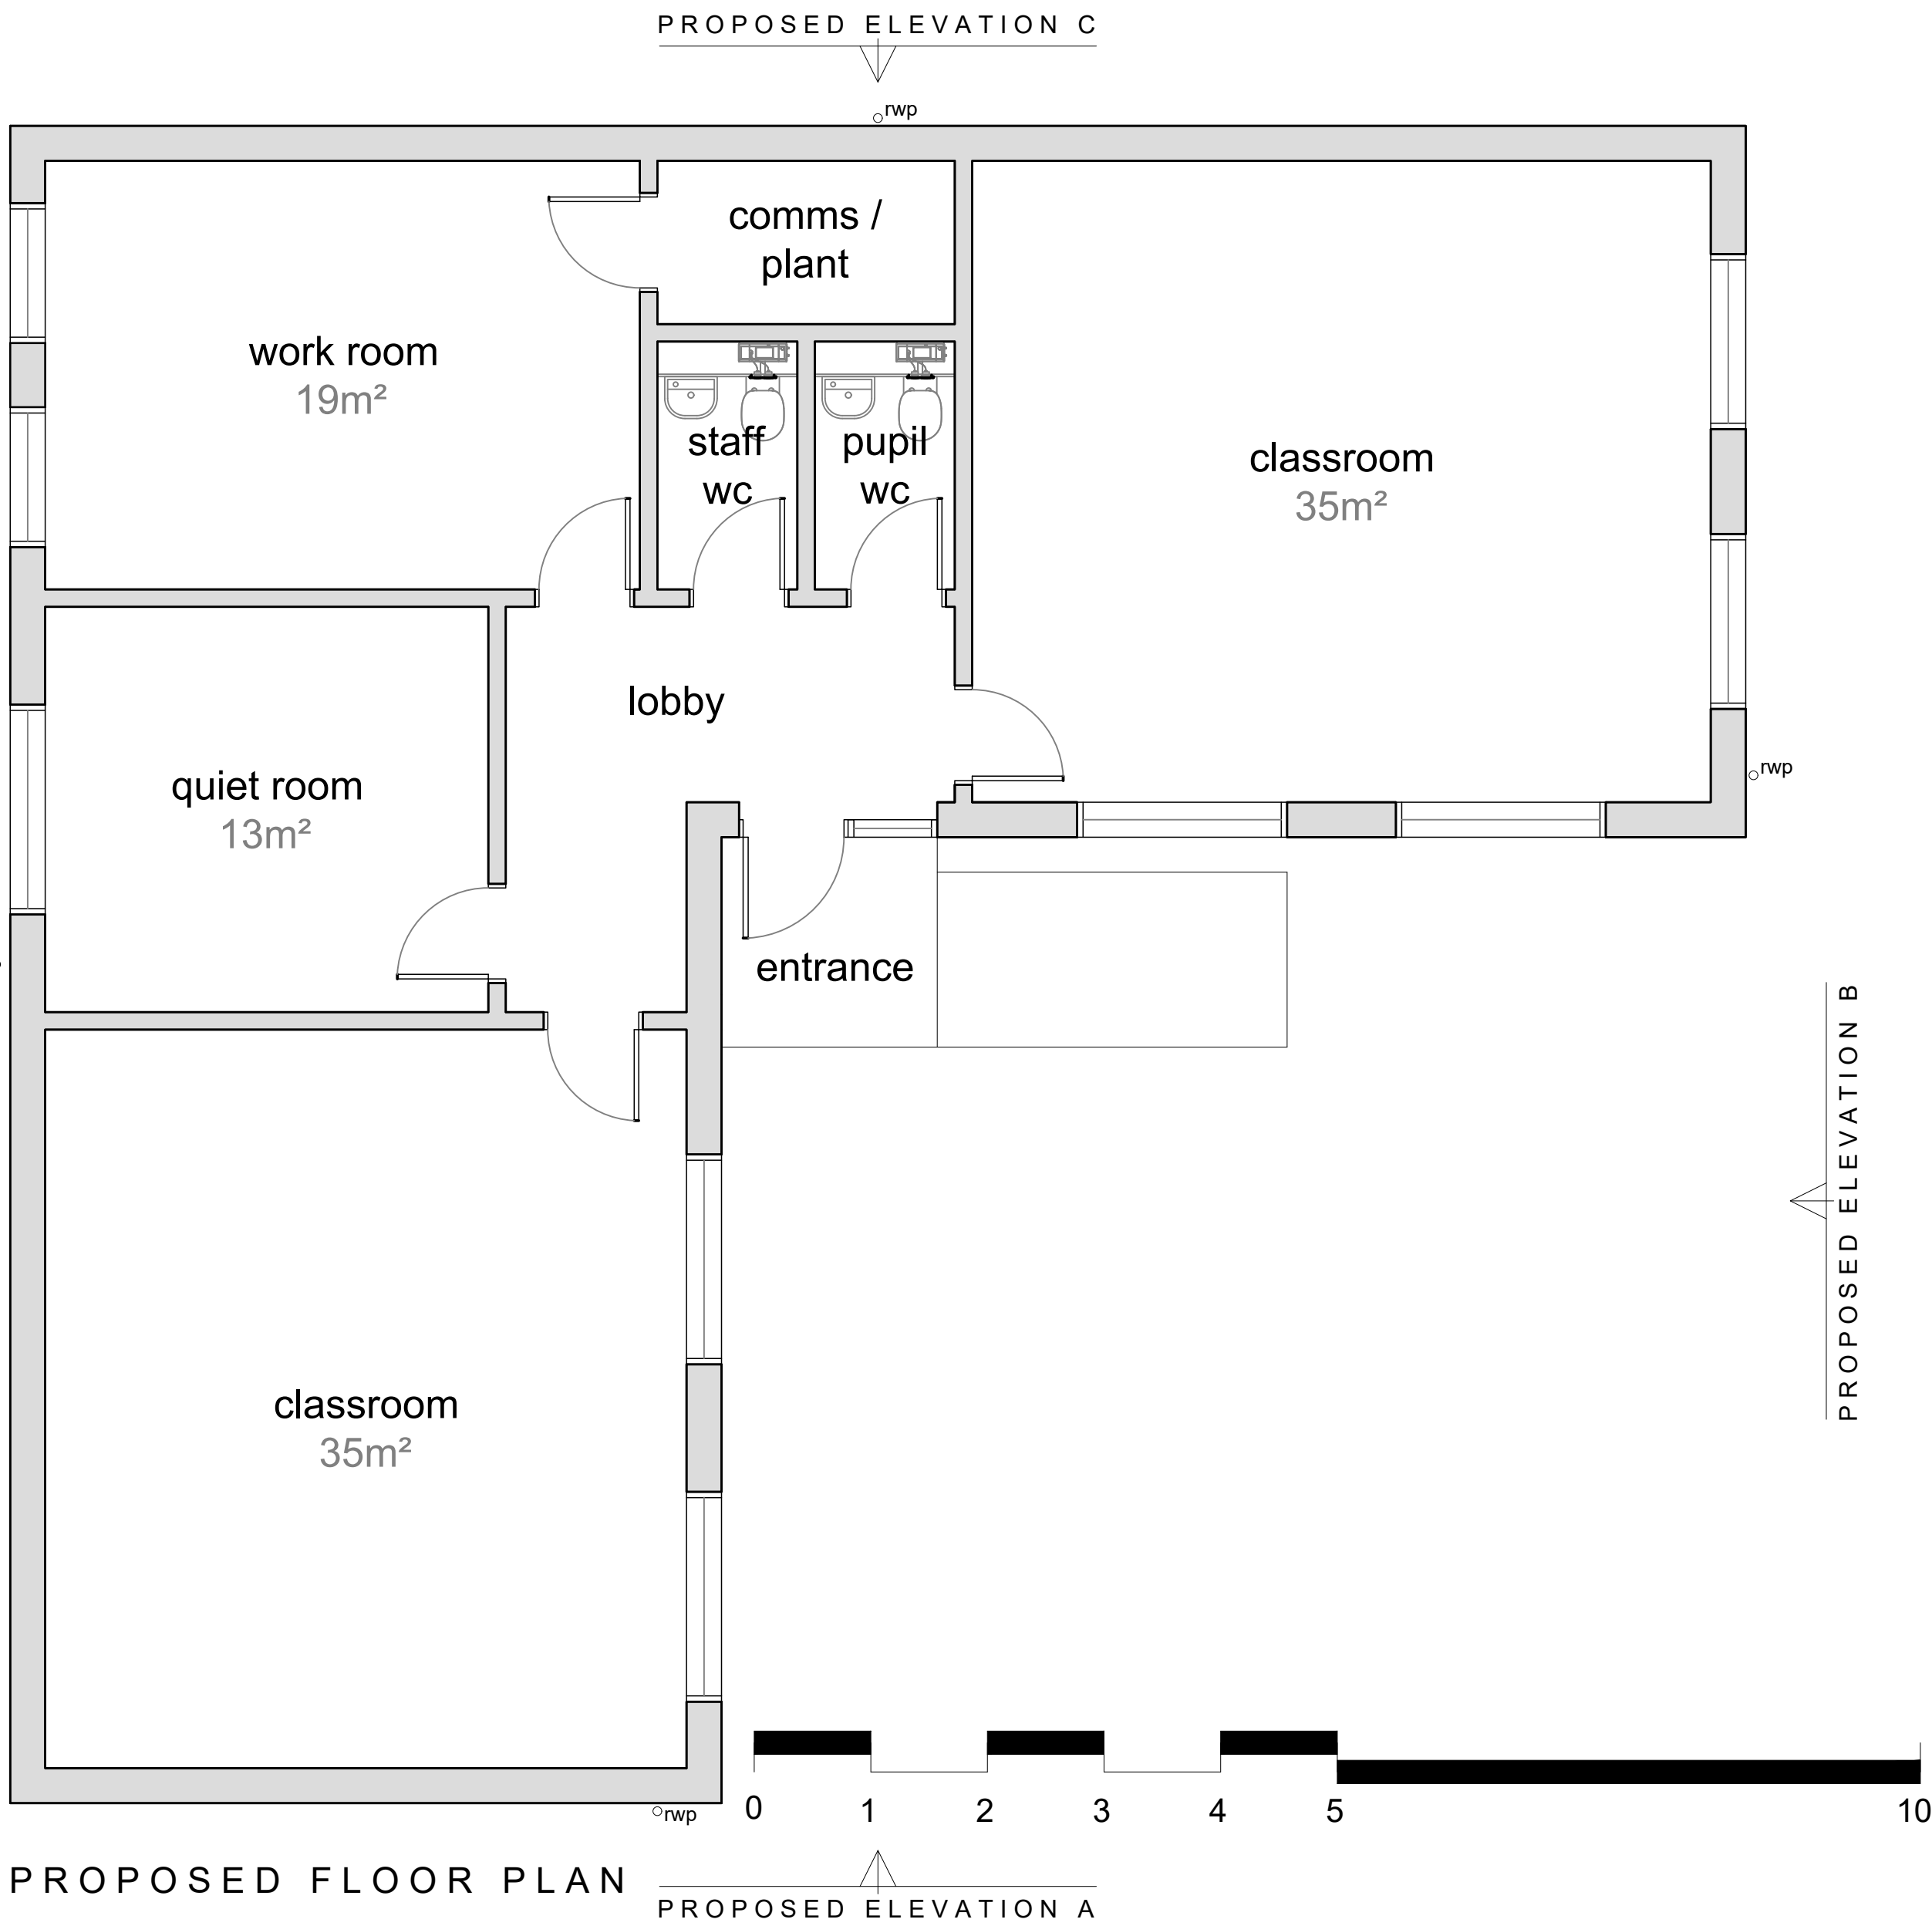


PROPOSED FLOOR PLAN


PROPOSED ELEVATION B

 


PROPOSED ROOF PLAN

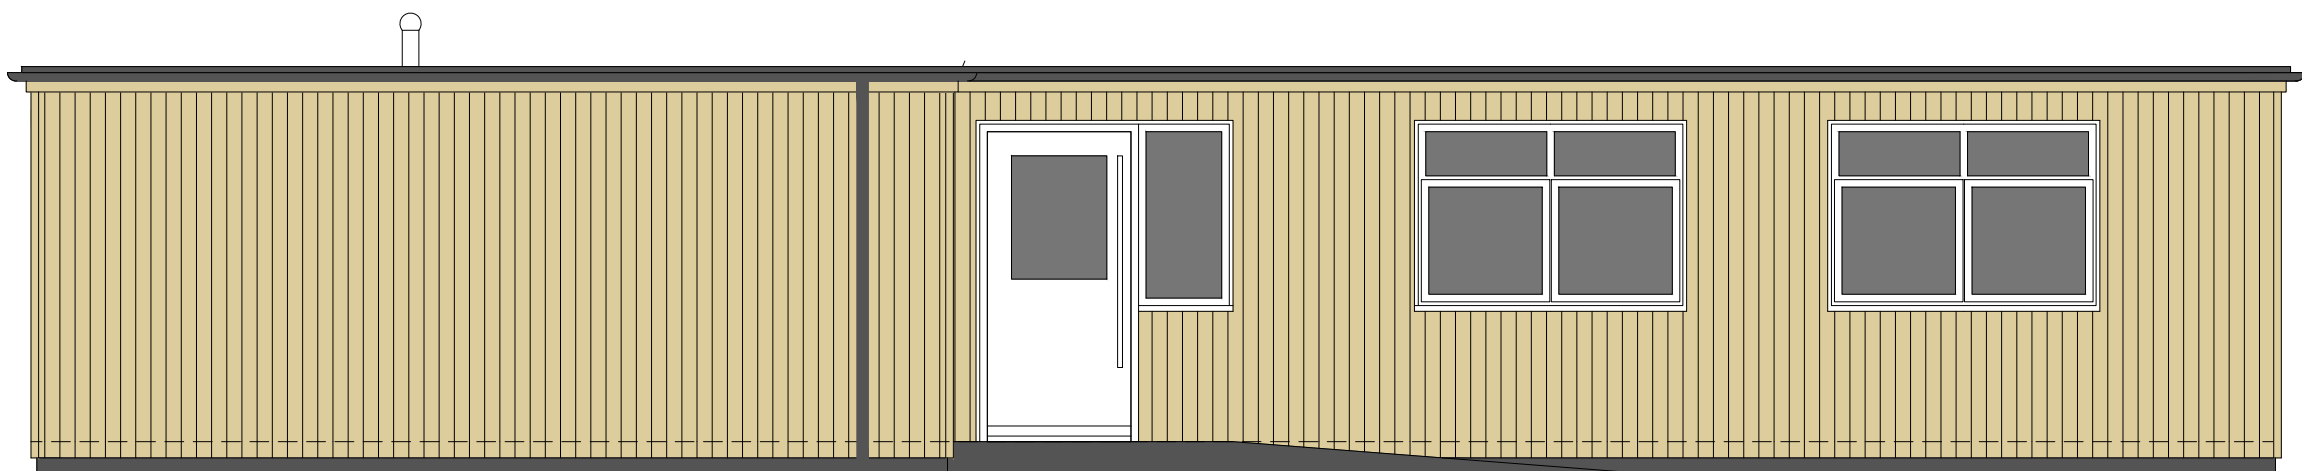

PROPOSED ELEVATION A

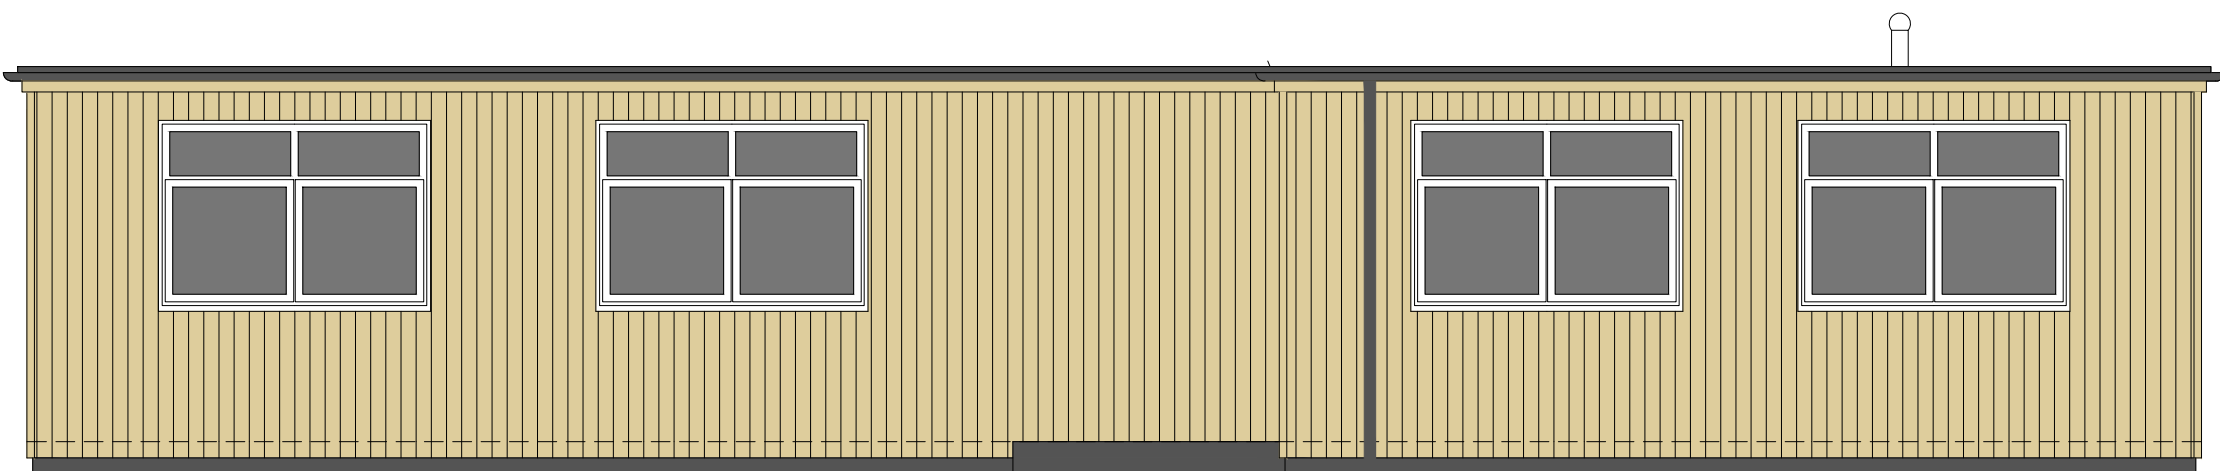

PROPOSED ELEVATION B

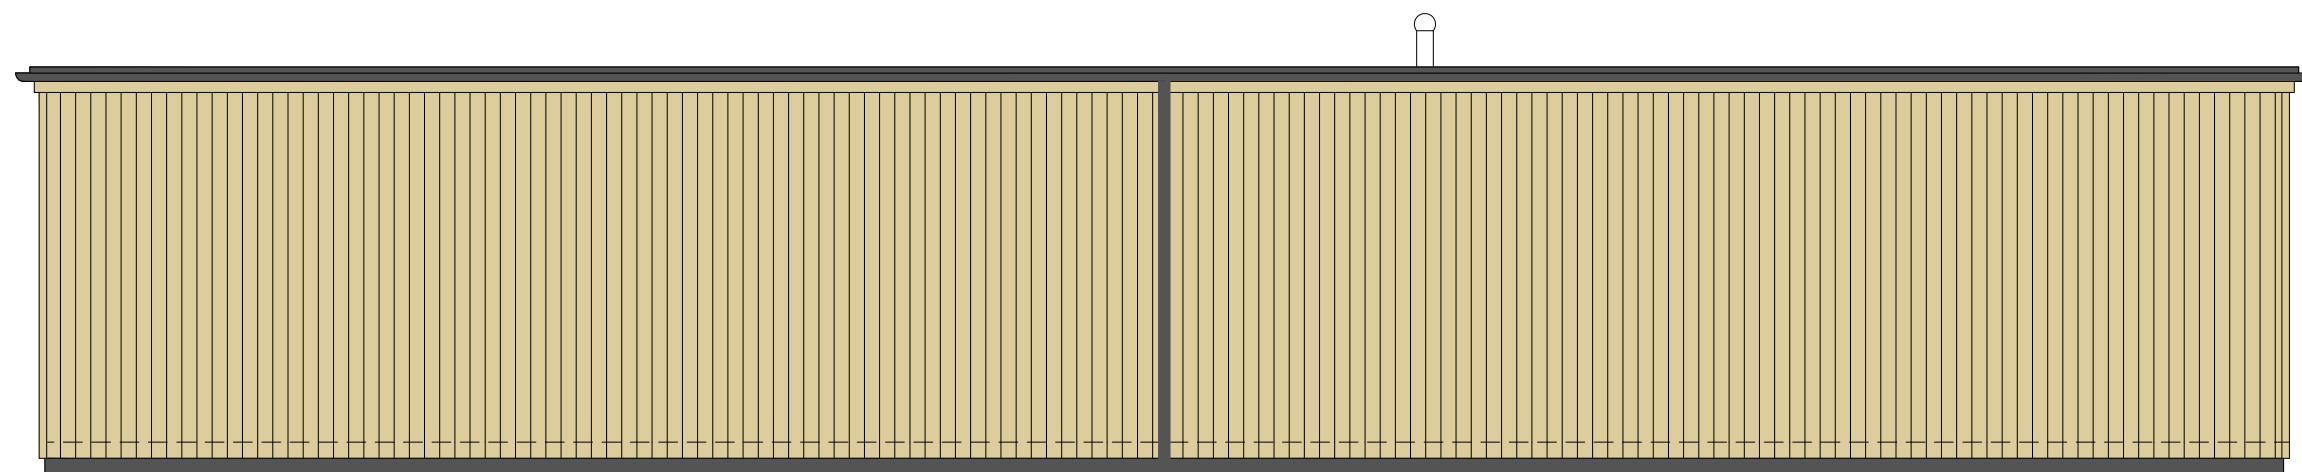

PROPOSED ELEVATION C



PROPOSED ELEVATION D

Copyright All rights reserved. This drawing must not be reproduced without permission.
Revisions are to be indicated unless otherwise specified.

no.	revision	date	by	checked
A	pitched roof omitted flat roof added	03.04.25	mjd	mjd

Witherslack Group

PLANNING APPLICATION

space
architecture and design limited

Park Bottom
Littton
Skipton
BD23 5QJ

t: 01756 539104
m: 07785 146905
e: mjd@spacearchitecture.net
w: www.spacearchitecture.net

Client
The Witherslack Group Ltd

Project
Proposed New Classroom Building
Lakeside School, Naylor's Road
Liverpool
L27 2YA

Drawing Title
Proposed Plans and Elevations

Scale	Alt	Scale	Alt	Date	Drawn	Checked	Drawing Number	Revision
1:150	1:100	26.02.25	MJD	mjd	25.02(2-3001	A		