




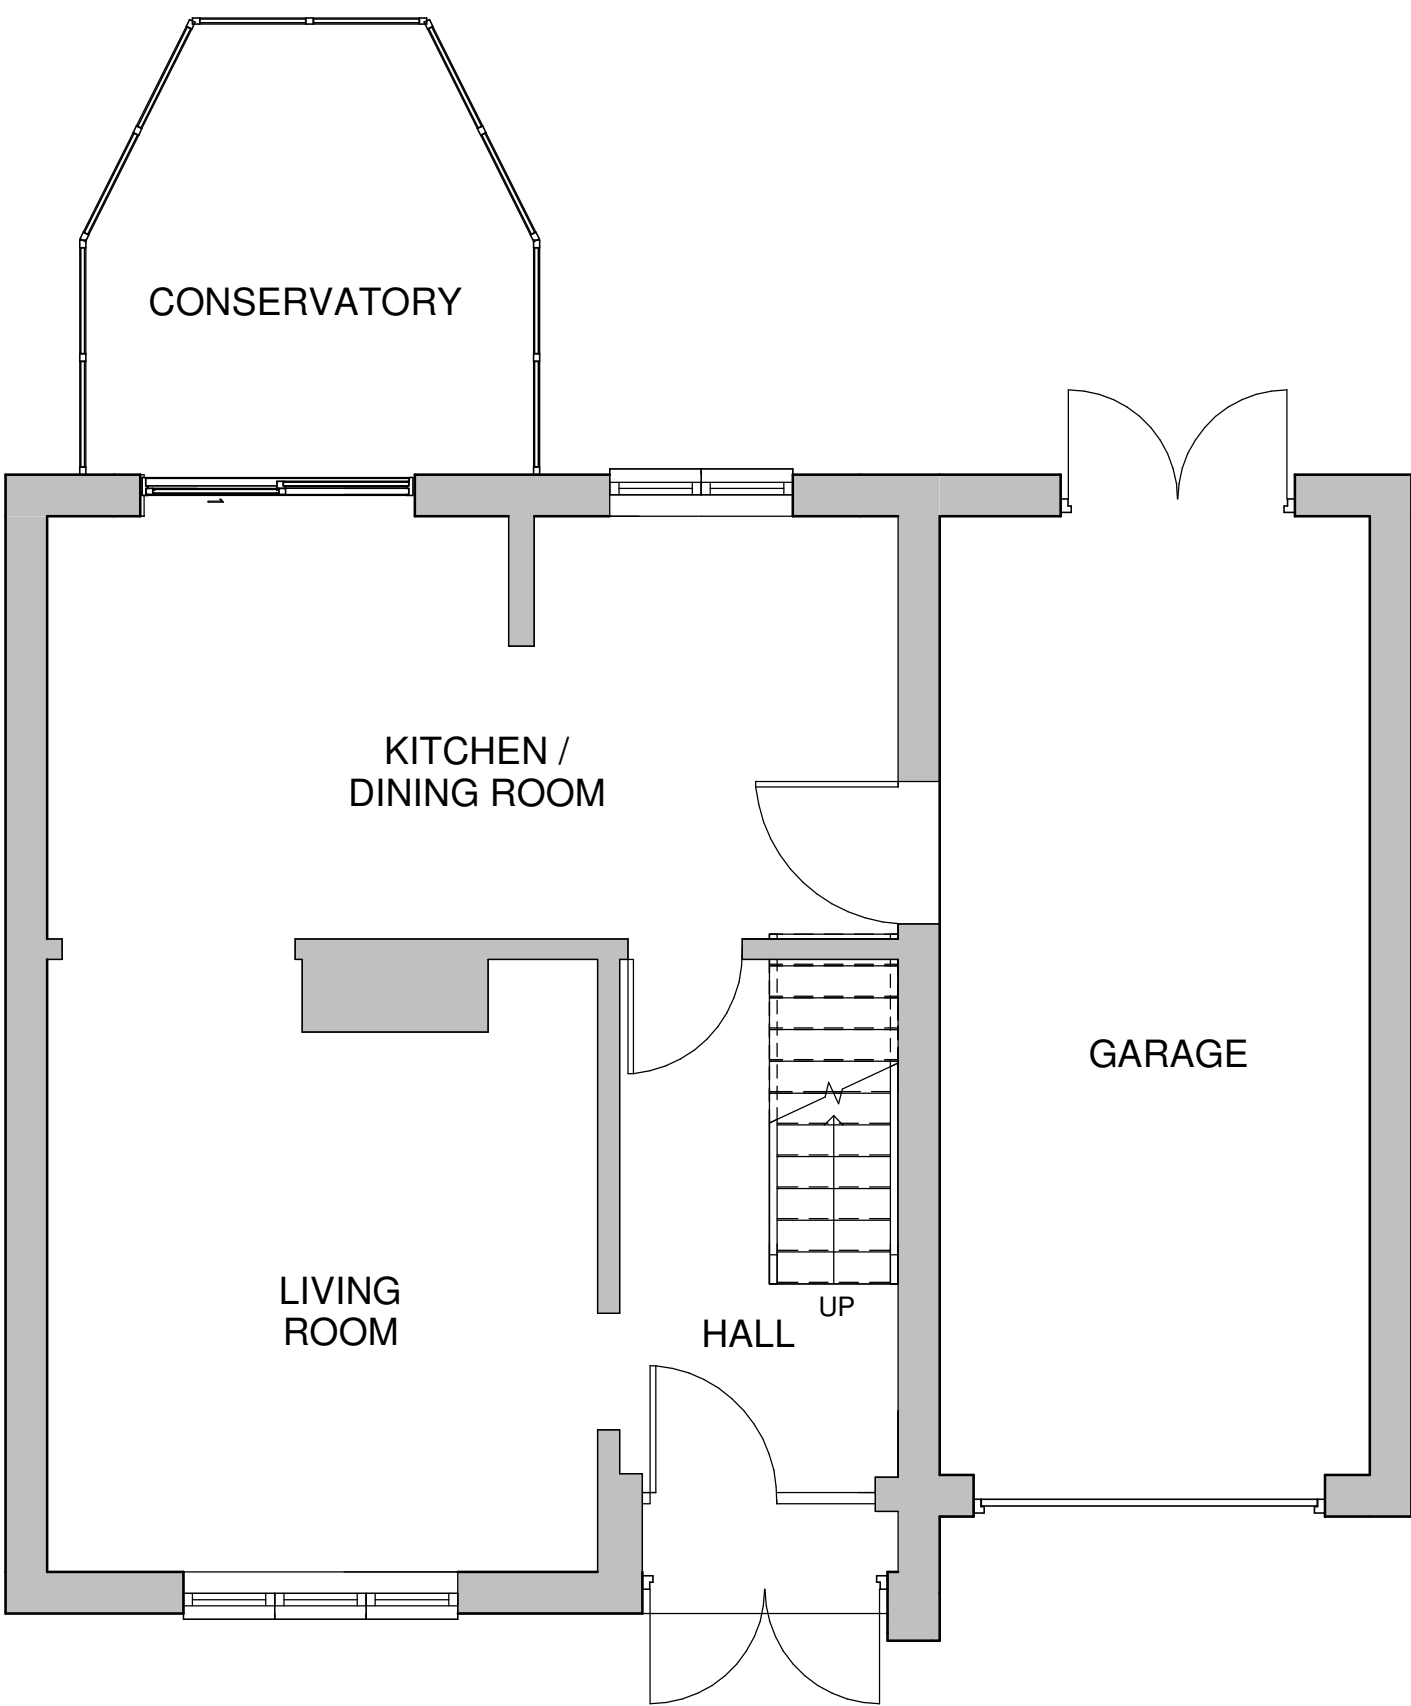


GROUND FLOOR
1 : 50

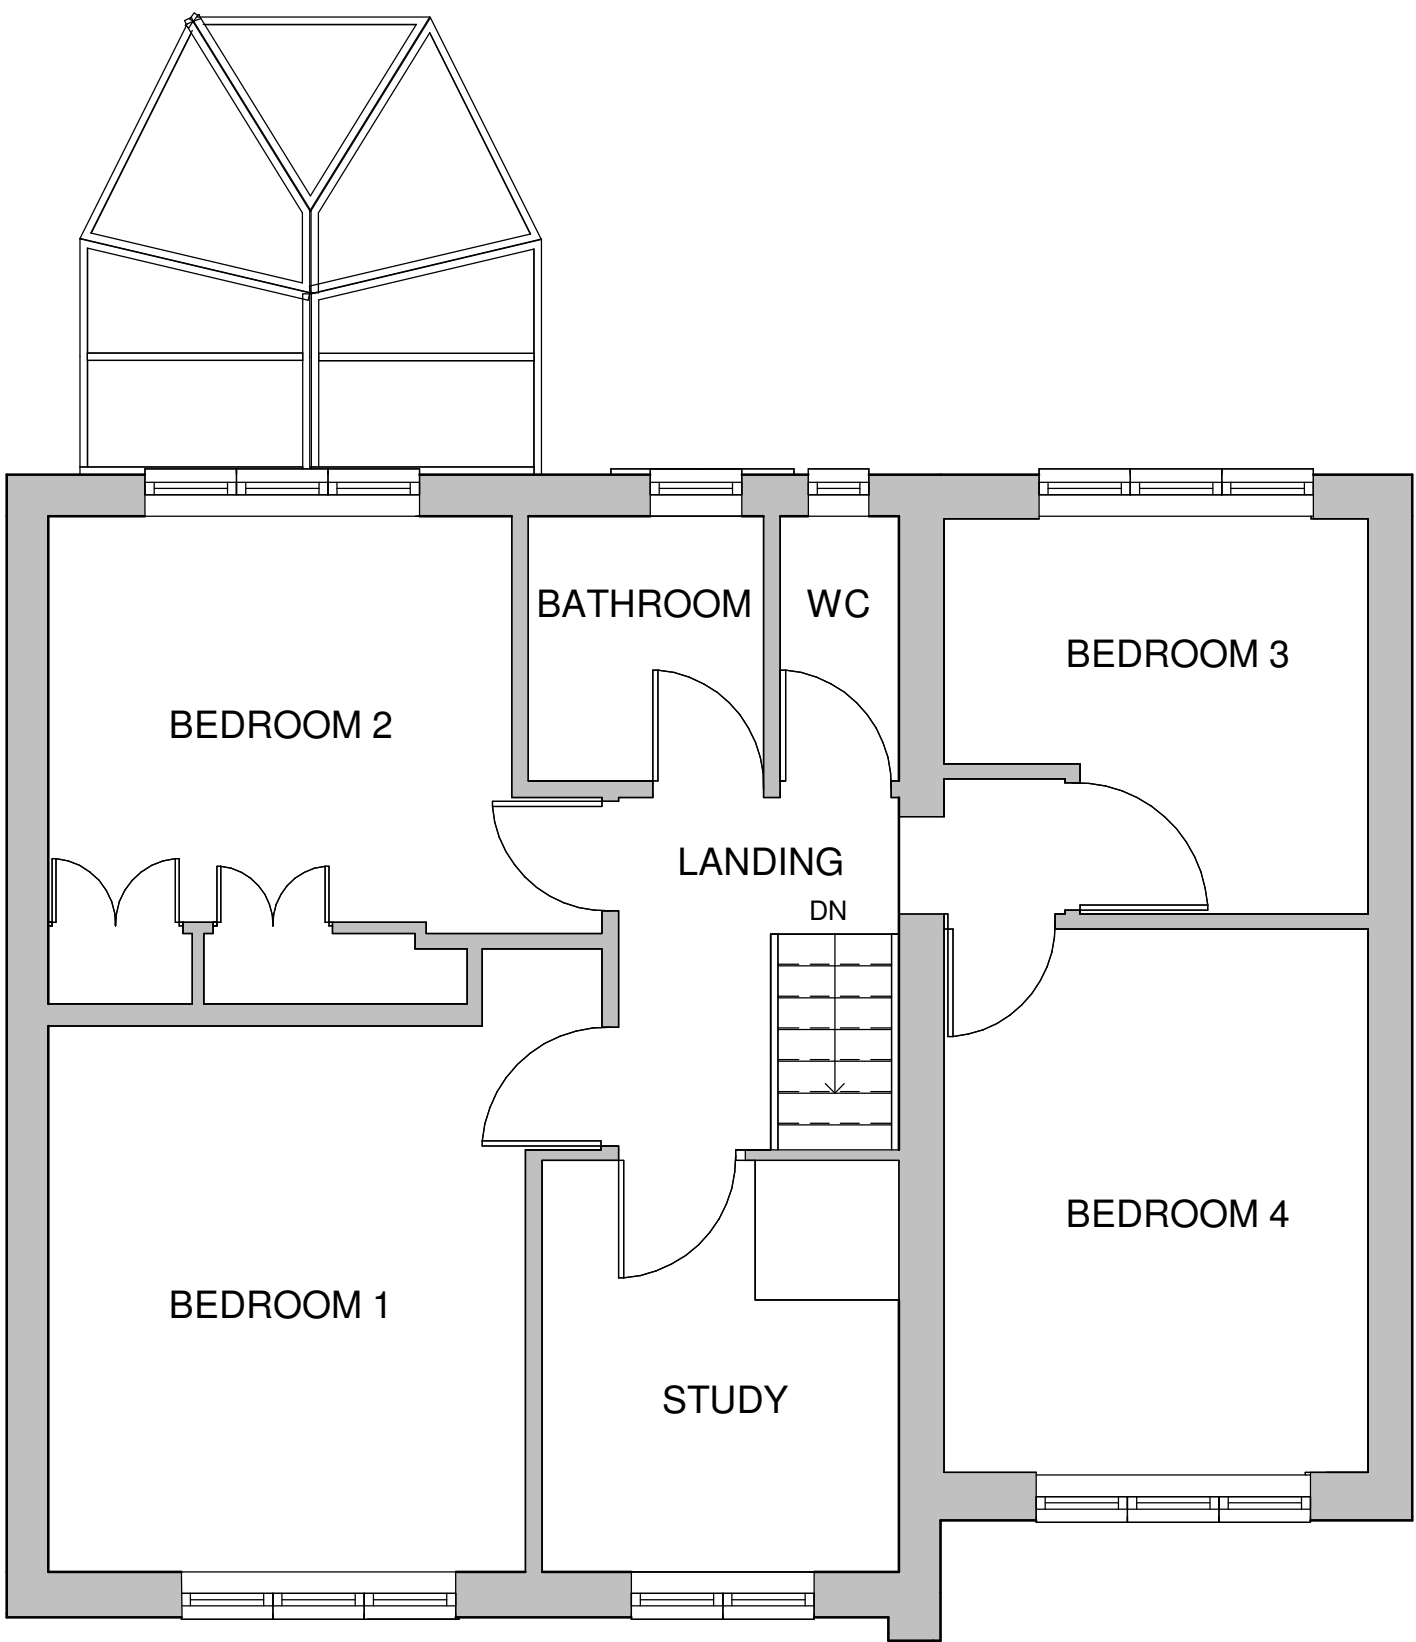

SCALE BAR
1:50

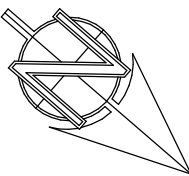

FIRST FLOOR LEVEL
1 : 50

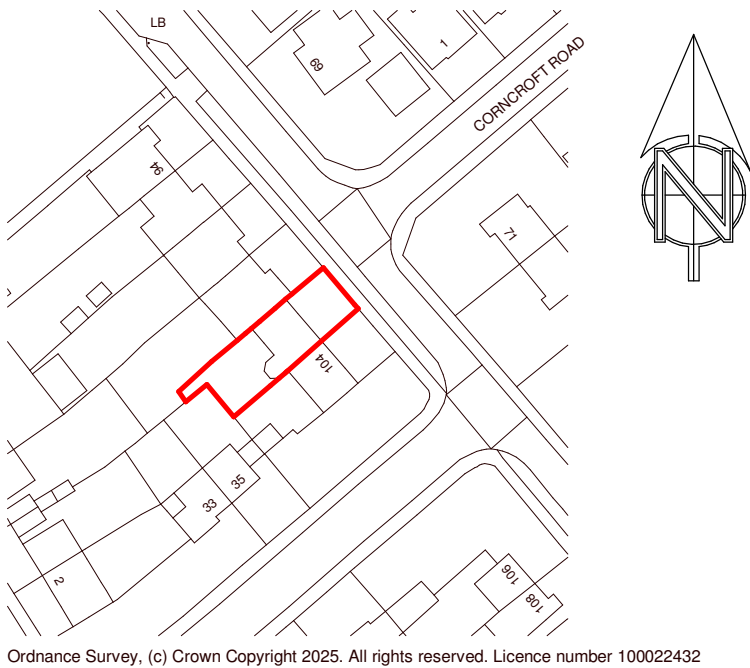

Location Plan as Existing
1 : 1250



SCALE BAR
1:1250

THE CONTENT OF THIS DRAWING PACK IS SUBJECT TO THE PROVISION OF THE COPYRIGHT ACT 1956. WORK TO FIGURED DIMENSIONS ONLY. SITE DIMENSIONS ARE TO BE CHECKED BEFORE WORK IS STARTED.

PROJECT	
102 TITHEBARN ROAD, L34 0HA	
TITLE	
LOCATION PLAN & EXISTING FLOOR PLANS	
CLIENT	
OWNER	
DATE	
25/08/25	
SCALE (@A2)	
1:50 / 1:1250	
DRAWING NUMBER	REV
701-001	P1