





FRONT ELEVATION
1 : 50

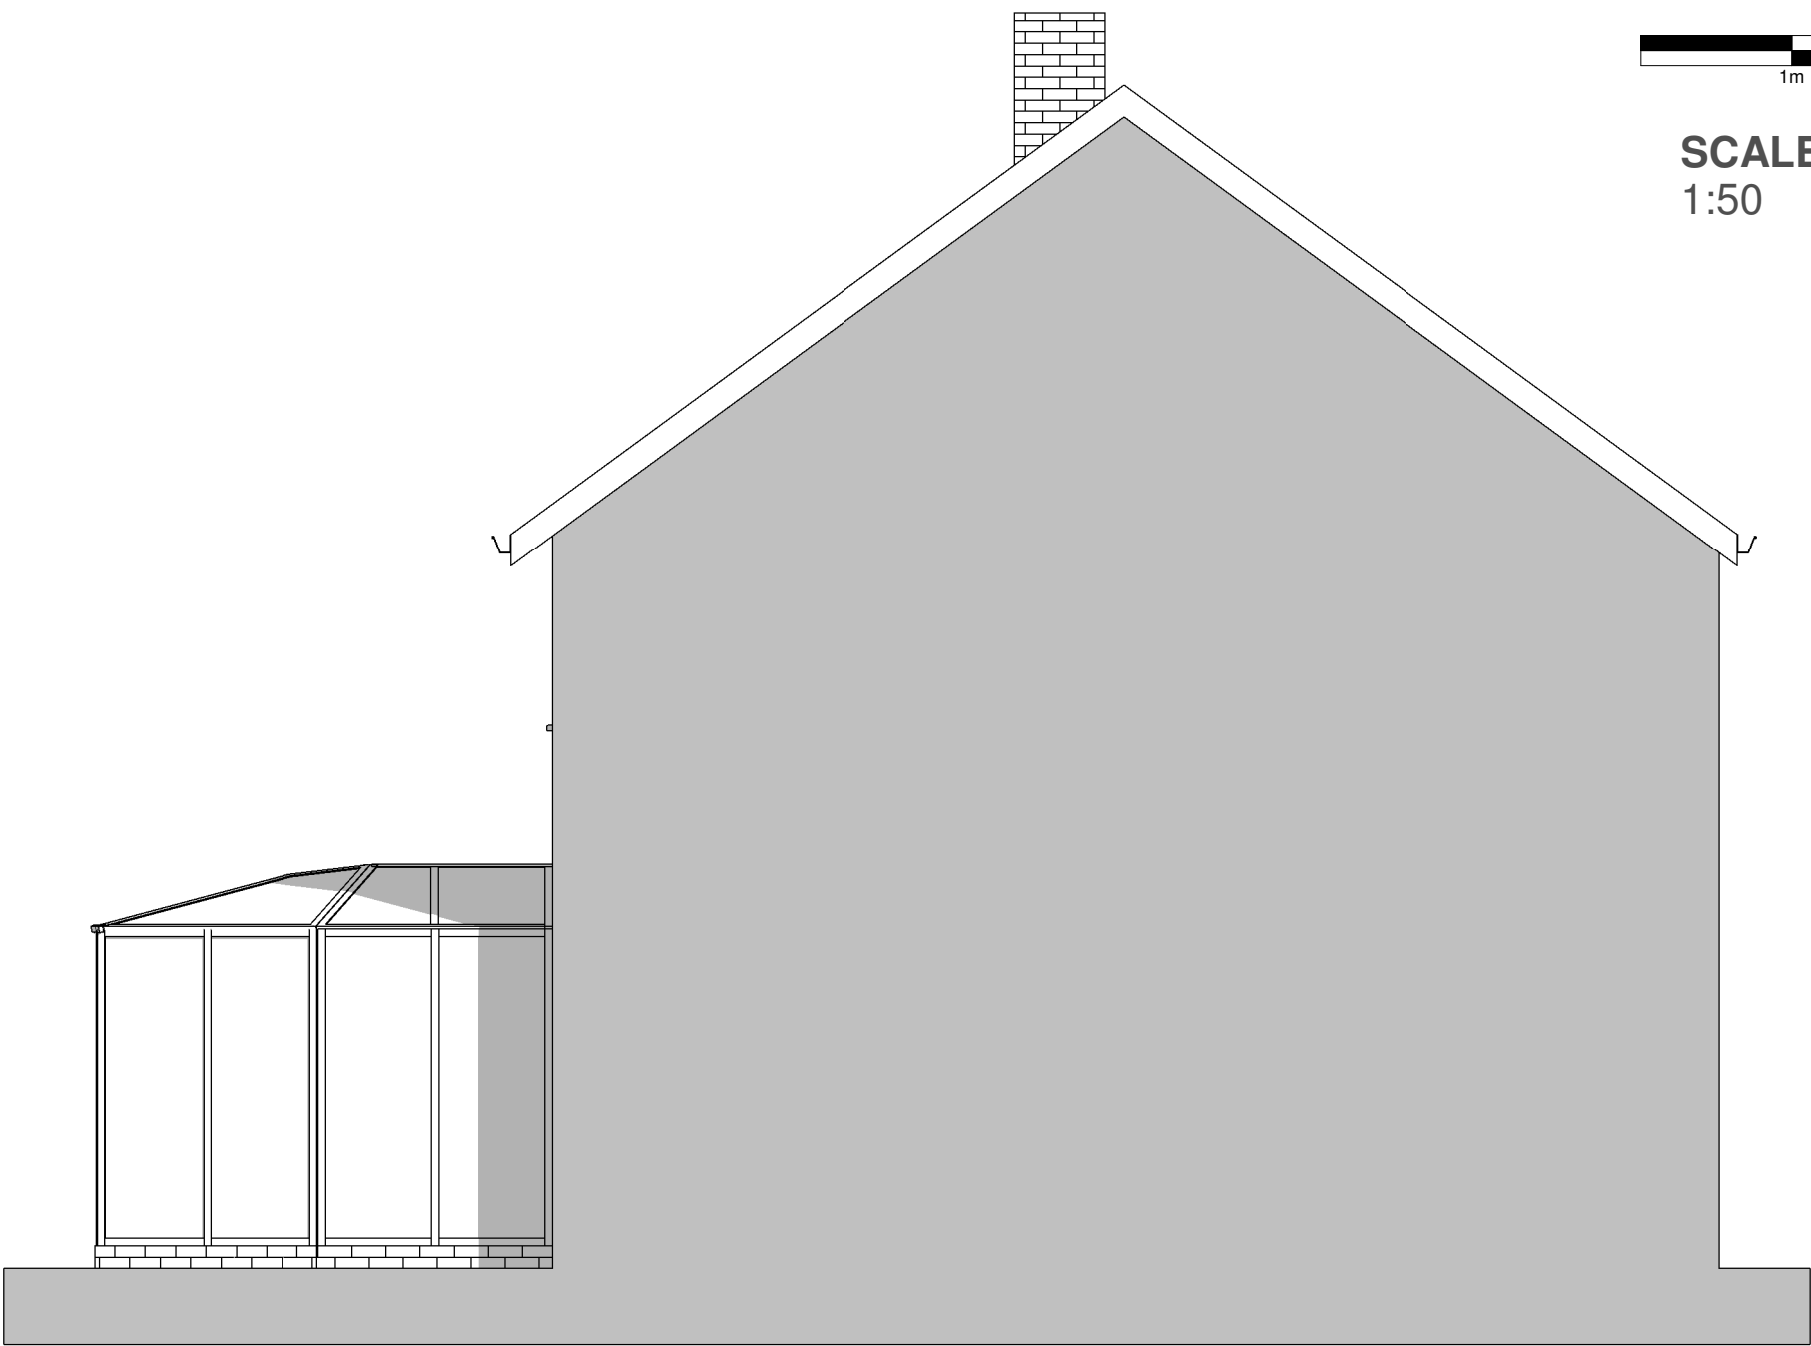

SIDE ELEVATION (PARTY WALL)
1 : 50

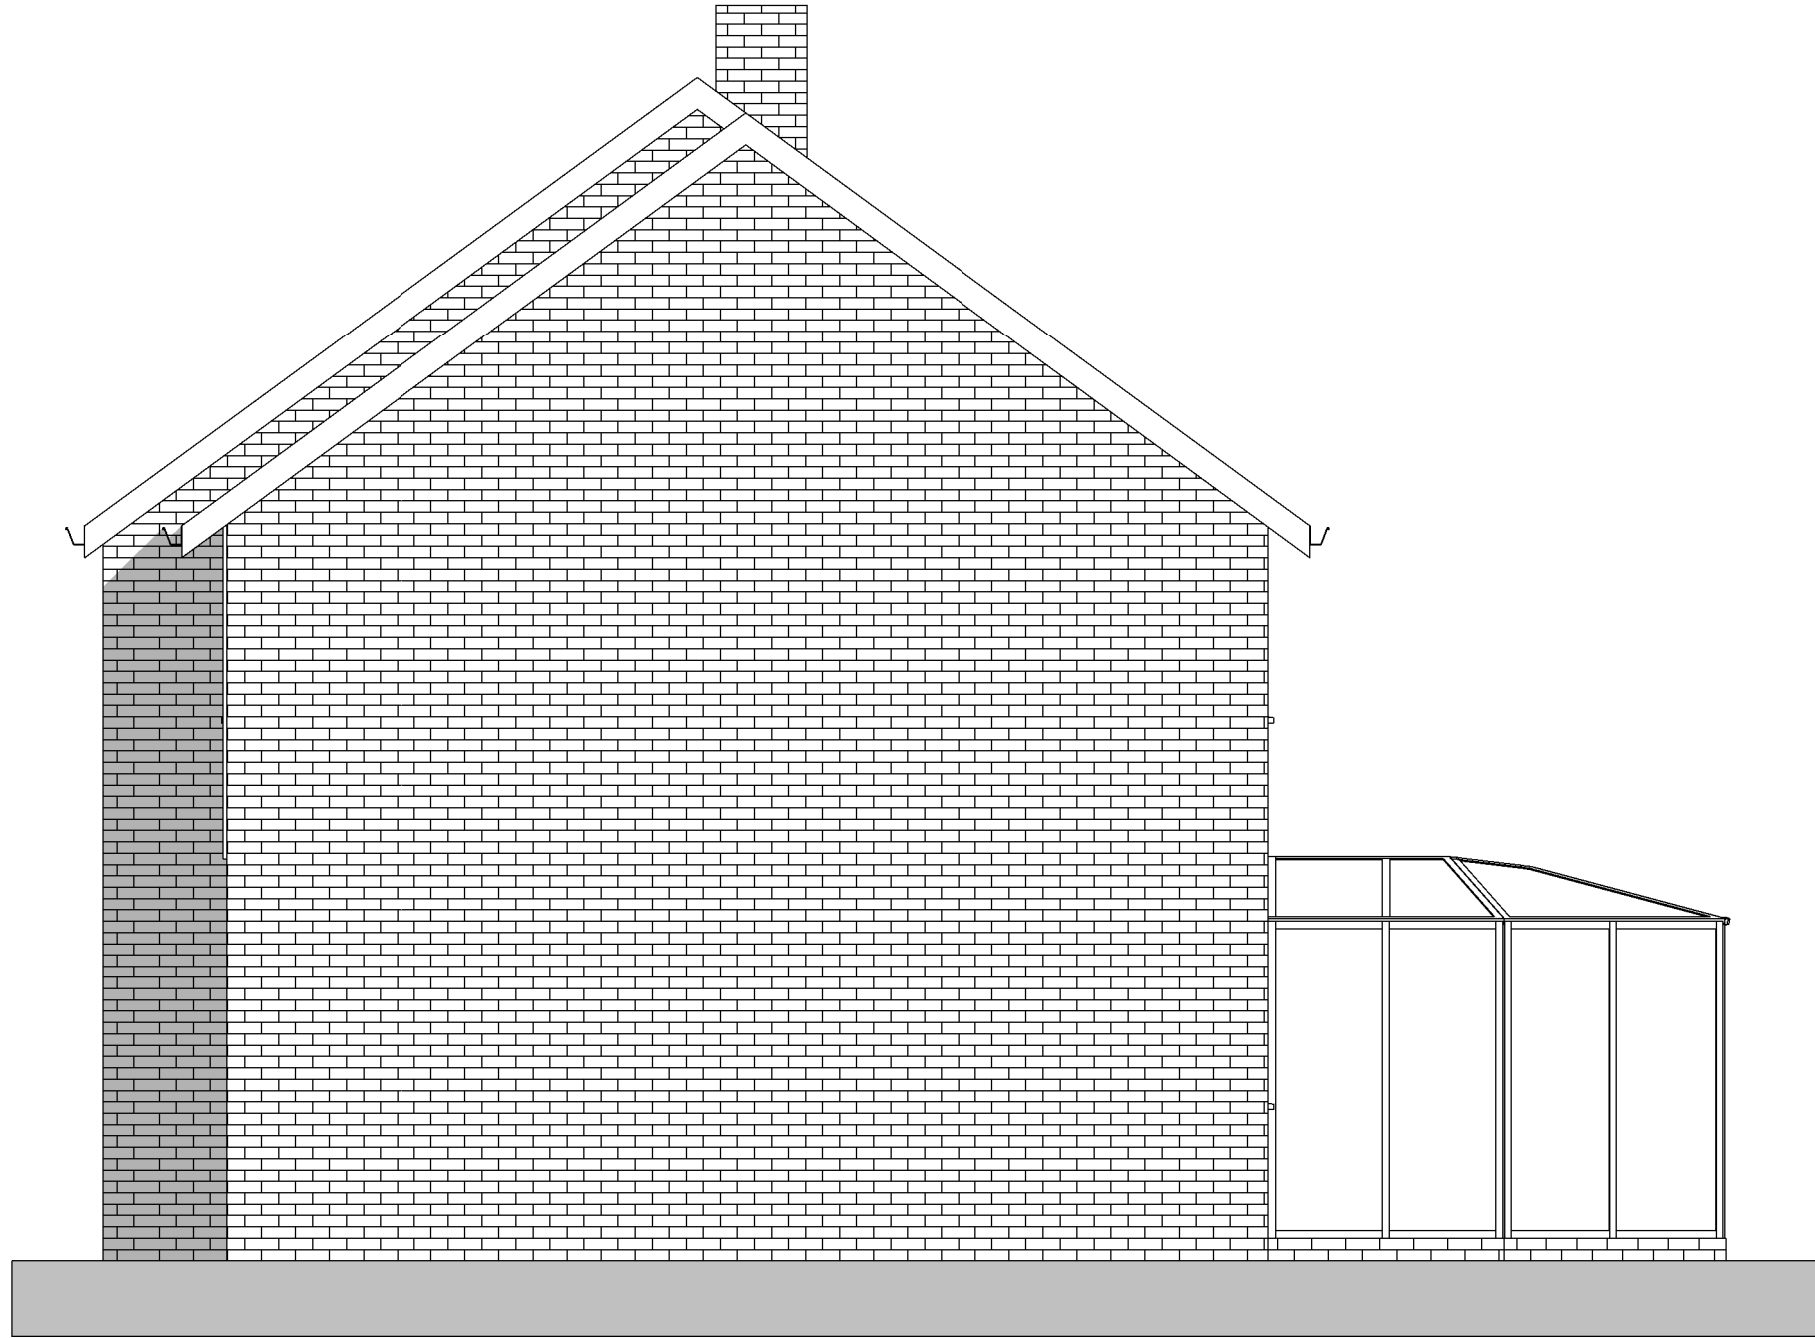

SIDE ELEVATION (NORTH-EAST)
1 : 50



REAR ELEVATION
1 : 50



SCALE BAR
1:50

THE CONTENT OF THIS DRAWING PACK IS SUBJECT TO THE
PROVISION OF THE COPYRIGHT ACT 1956.
WORK TO FIGURED DIMENSIONS ONLY. SITE DIMENSIONS ARE
TO BE CHECKED BEFORE WORK IS STARTED.

PROJECT	
102 TITHEBARN ROAD, L34 0HA	
TITLE	
ELEVATIONS AS EXISTING	
CLIENT	
OWNER	
DATE	
25/08/25	
SCALE (@A2)	
1:50	
DRAWING NUMBER	REV
701-002	P1