





SCALE BAR
1:50



PROPOSED FRONT ELEVATION
1 : 50

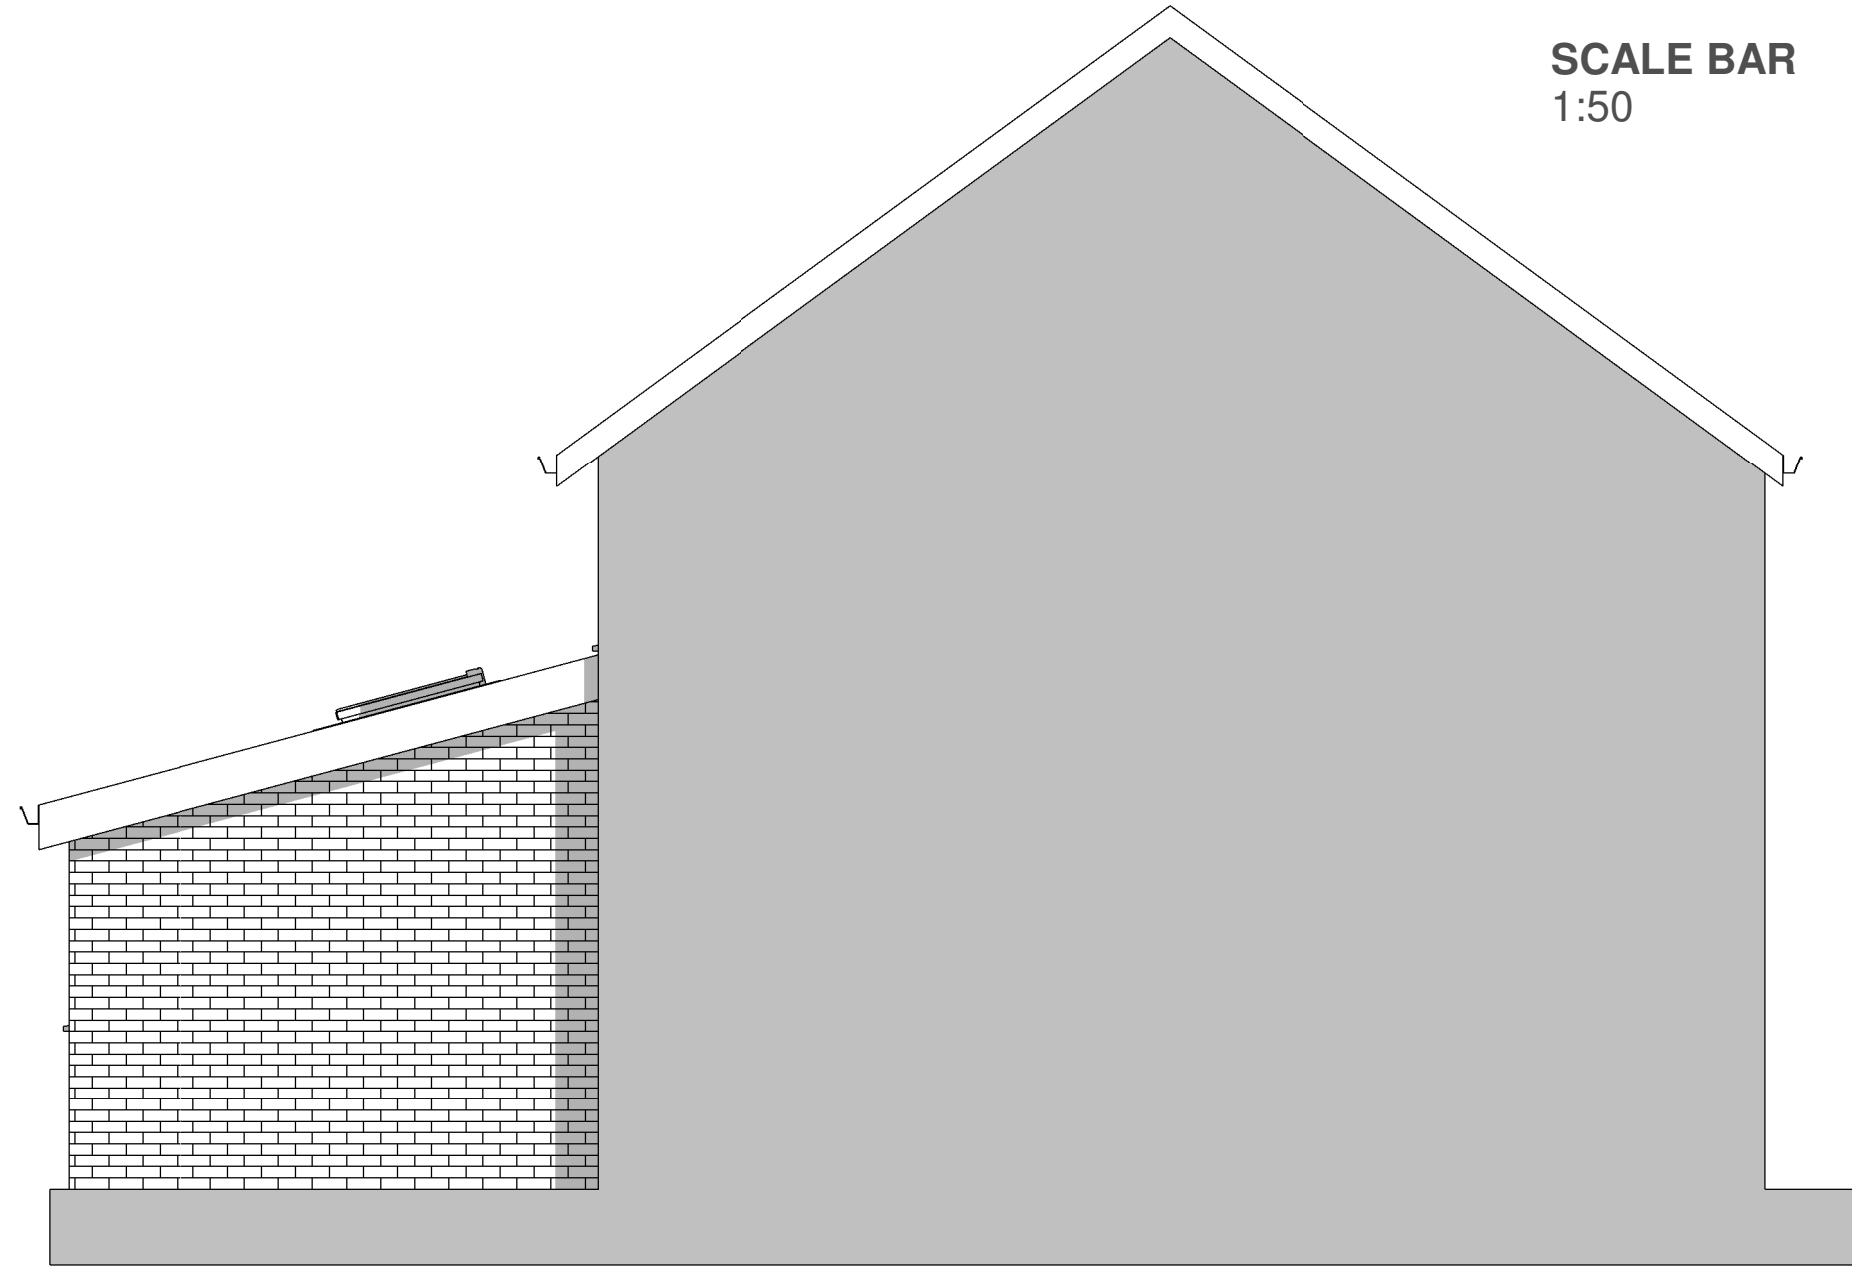

PROPOSED SIDE ELEVATION (PARTY WALL)
1 : 50

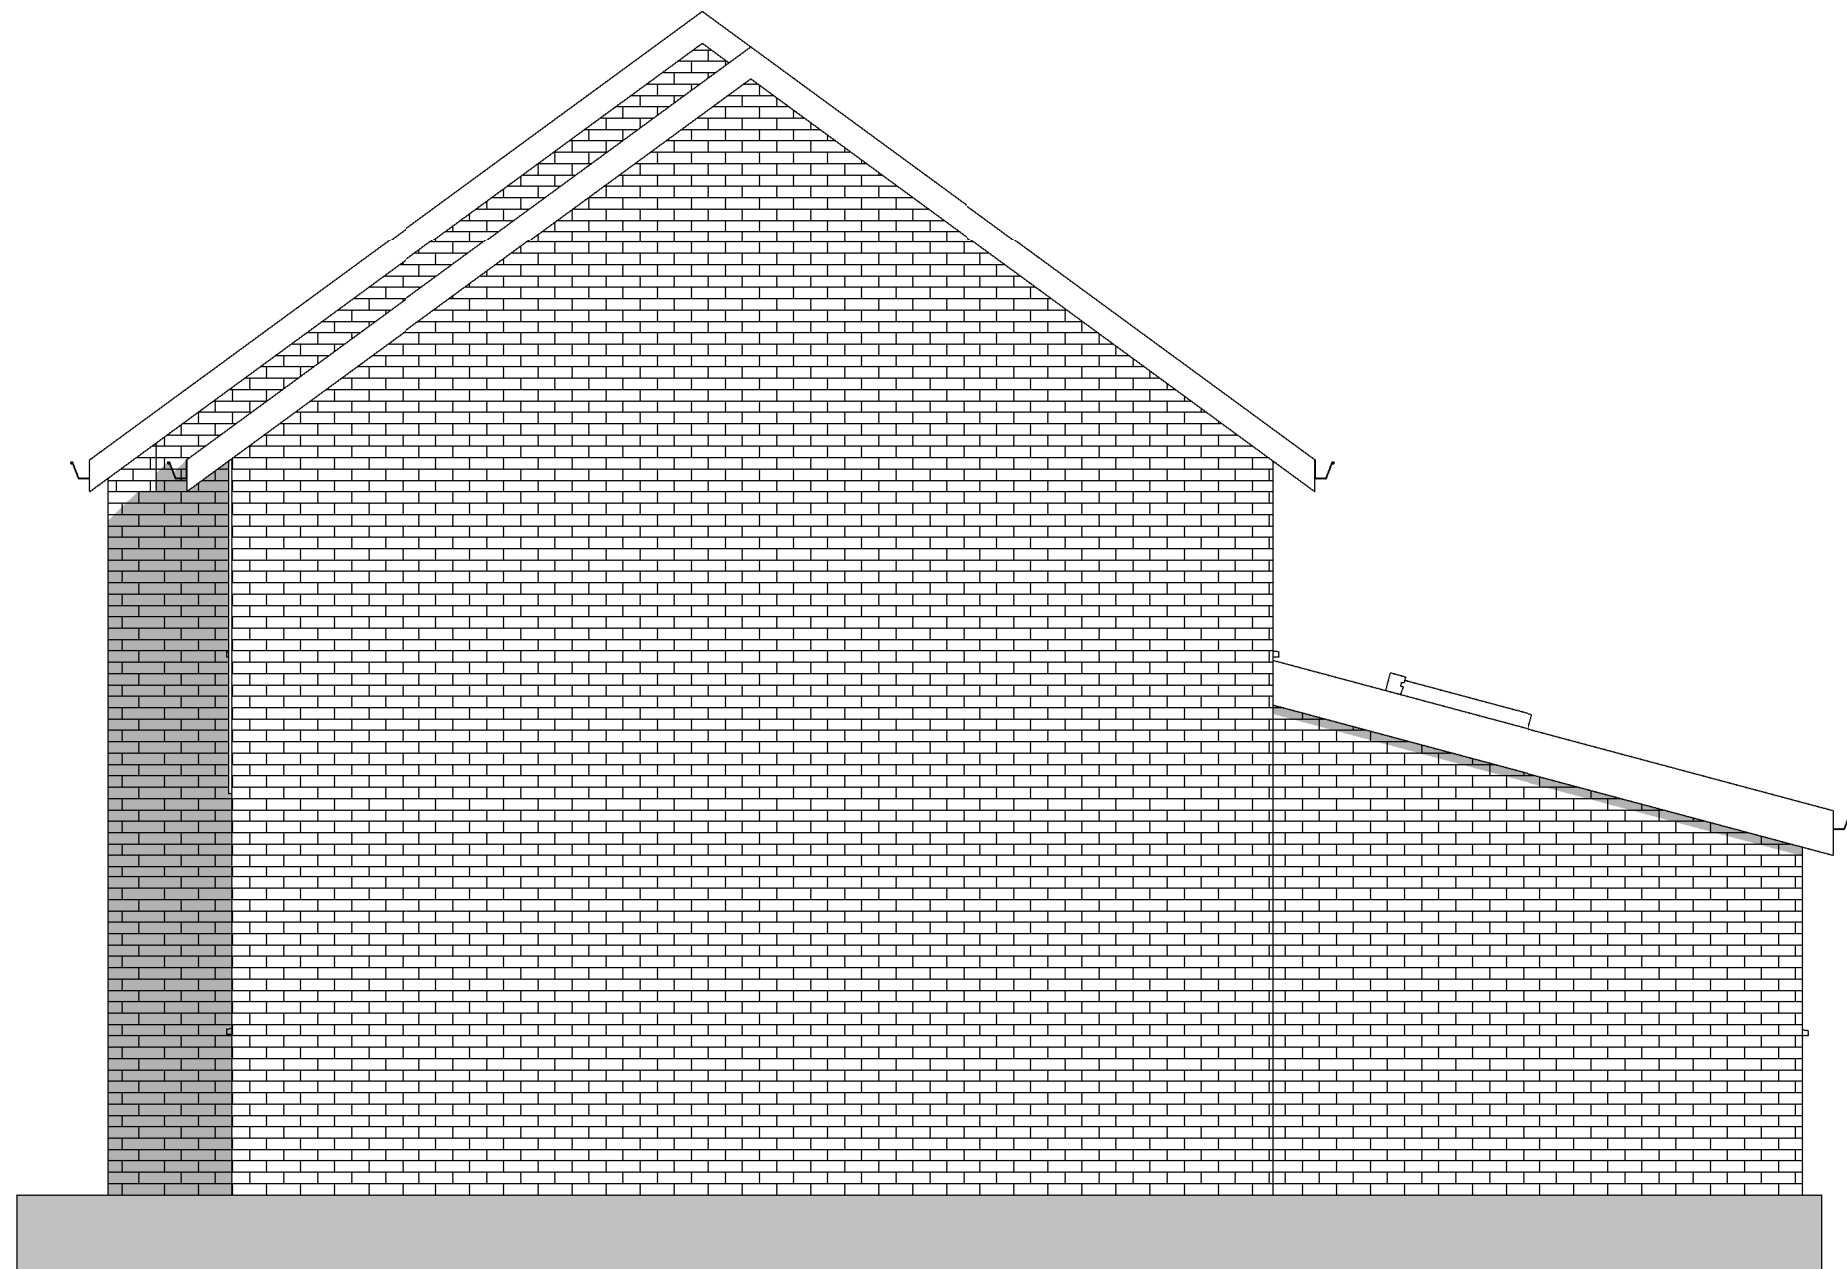

PROPOSED SIDE ELEVATION (NORTH-EAST)
1 : 50



PROPOSED REAR ELEVATION
1 : 50

THE CONTENT OF THIS DRAWING PACK IS SUBJECT TO THE
PROVISION OF THE COPYRIGHT ACT 1956.
WORK TO FIGURED DIMENSIONS ONLY. SITE DIMENSIONS ARE
TO BE CHECKED BEFORE WORK IS STARTED.

PROJECT	102 TITHEBARN ROAD, L34 0HA		
TITLE	PROPOSED ELEVATIONS		
CLIENT	OWNER		
DATE	25/08/25		
SCALE (@A2)	1:50		
DRAWING NUMBER	701-005	REV	P1