




PROPOSED BLOCK, ROOF & SITE PLAN

scale 1:200

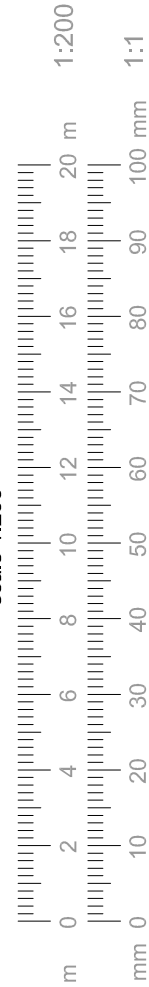

DWG No. L34 1LY/14/04	
TITLE Proposed Block Plan, Roof Plan & Site Plan	
PROJECT Proposed Development to 14 South Avenue Prescot L34 1 LY	
CLIENT Mr. L. Cobb	
DATE	10/09/2025
SCALE AT A4	1 : 200
PRO-TECH ARCHITECTURE  20 Elstree Court Widnes WA8 3EP Telephone 0151 420 7895	