

0m1m2m3m4m

A1

VISUAL SCALE 1:50 @ A1

Notes

Figured dimensions are to be used in all case.

Dimensions should not be scaled from drawing

All existing dimensions should be checked on site before commencement of the work.

Any discrepancies in dimensions should be clarified with the Architect prior to commencement of the work.


No deviation from this drawing will be permitted without the prior written consent of the Architect.

This drawing is to be read in conjunction with all the relevant Mechanical and Electrical drawings.


This drawing is to be read in conjunction with the relevant Structural Engineer's drawings, structural calculations and recommendations.

This drawing is to be read in conjunction with the relevant Fire Safety Strategy drawings


This drawing is copyright and to be returned to the architect on completion of the contract.

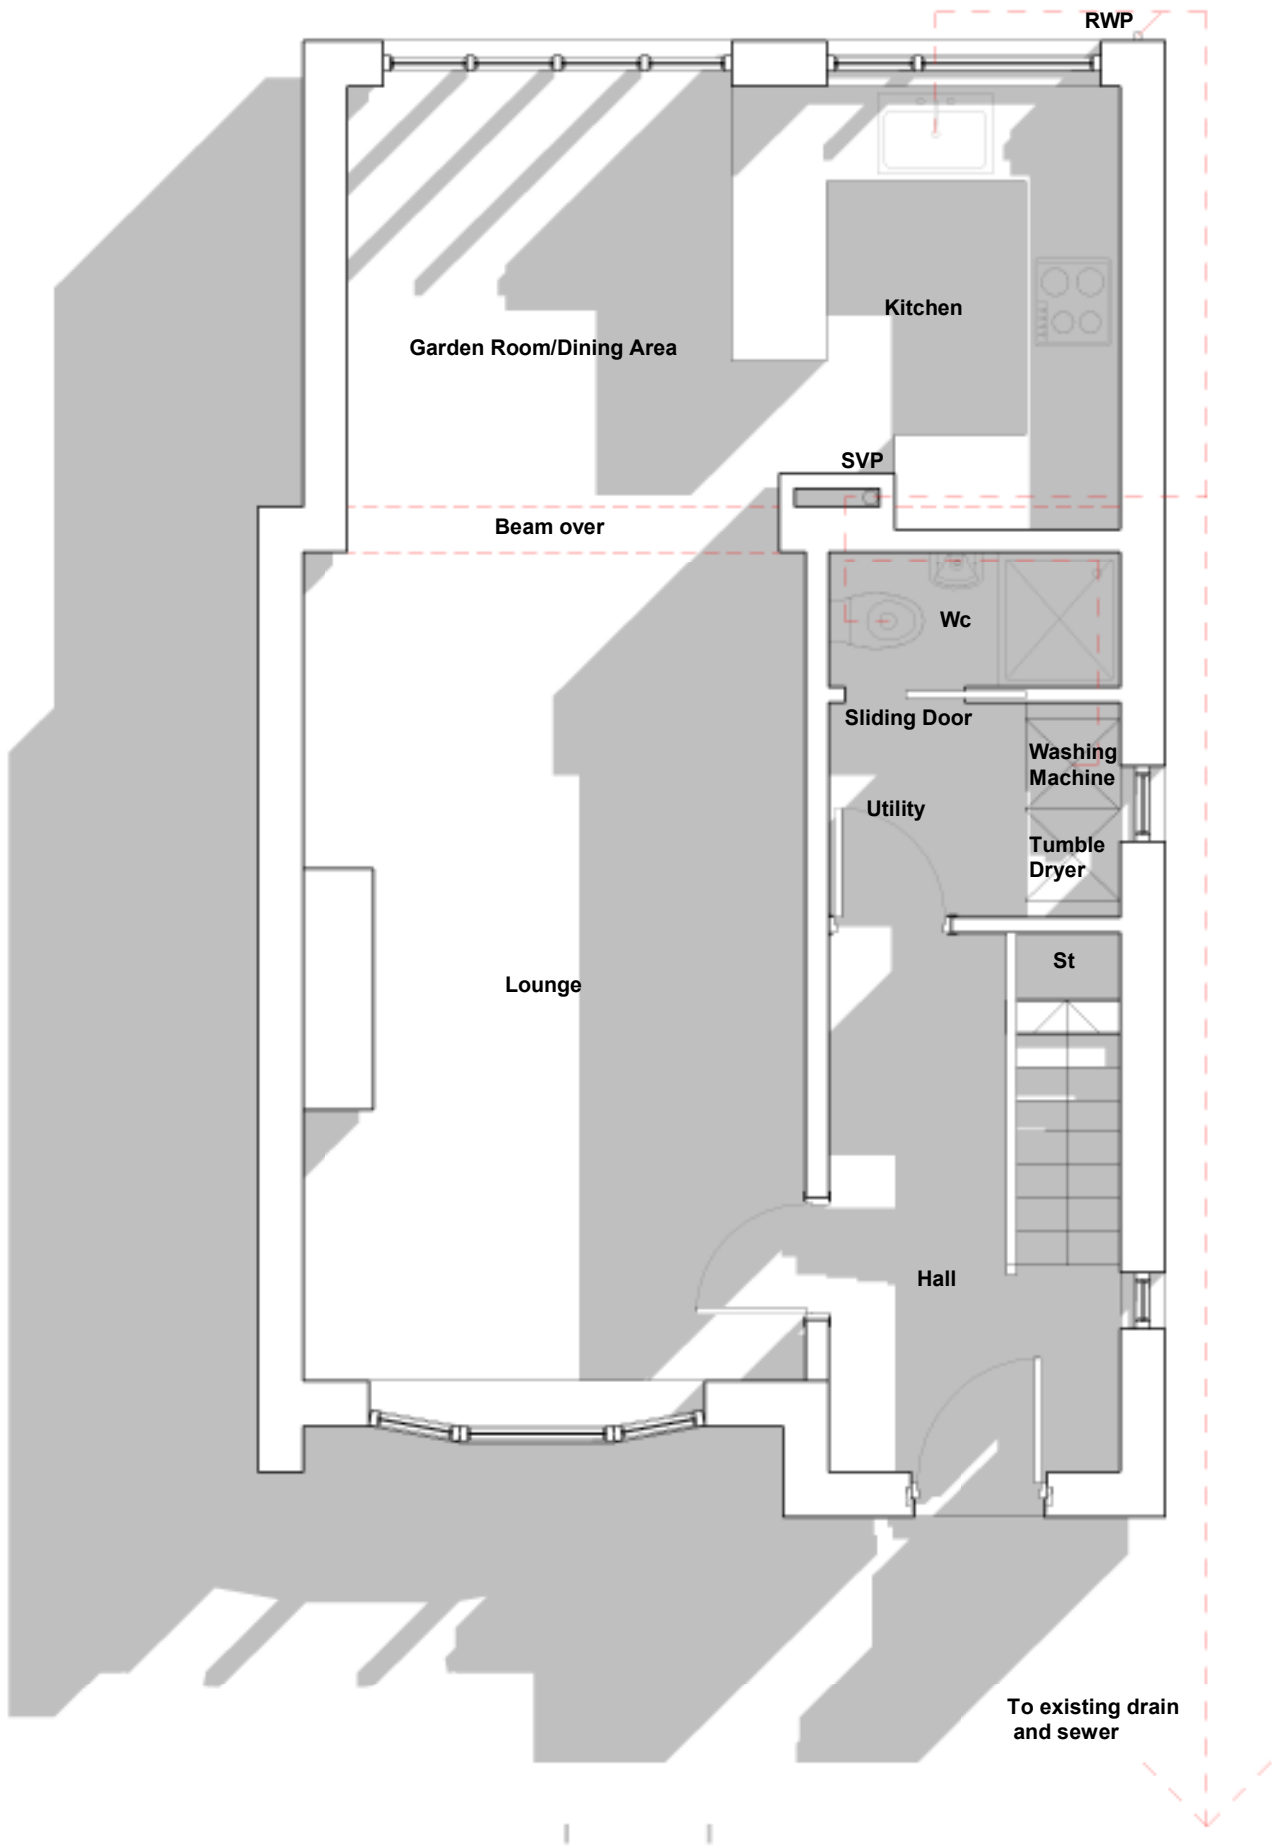


GA_Plan_00 Proposed Ground Floor Plan

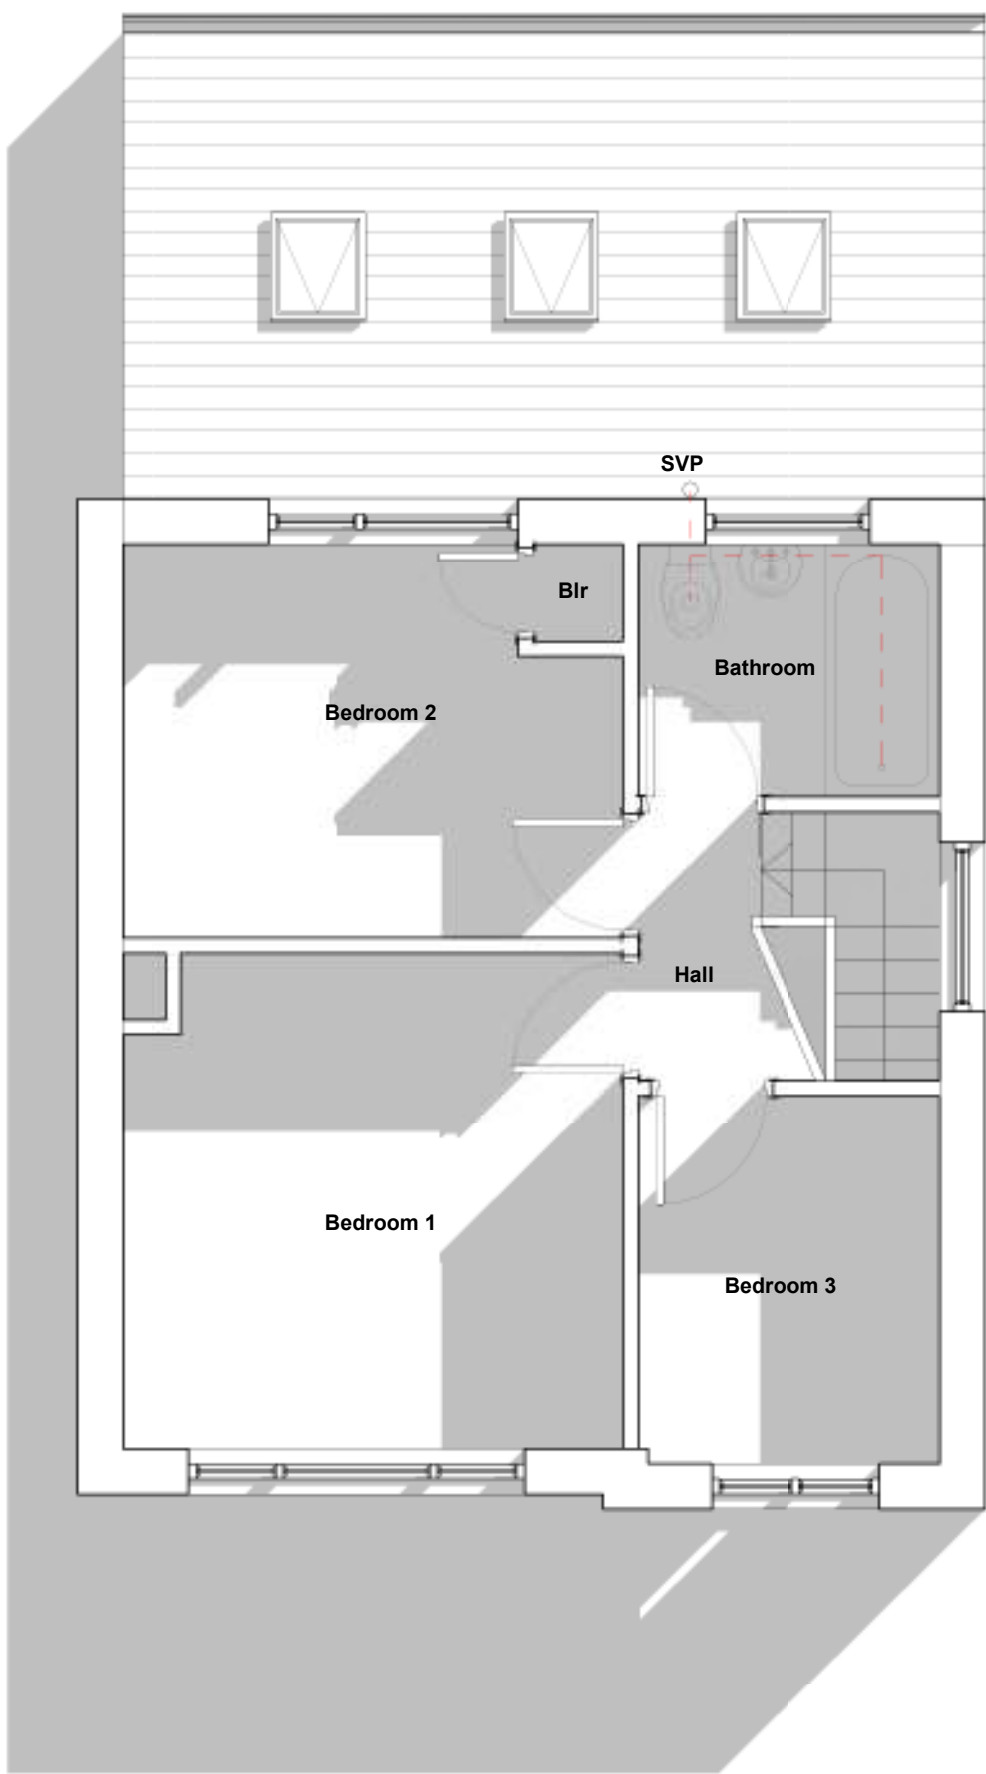

GA_Plan_01 Proposed First Floor Plan

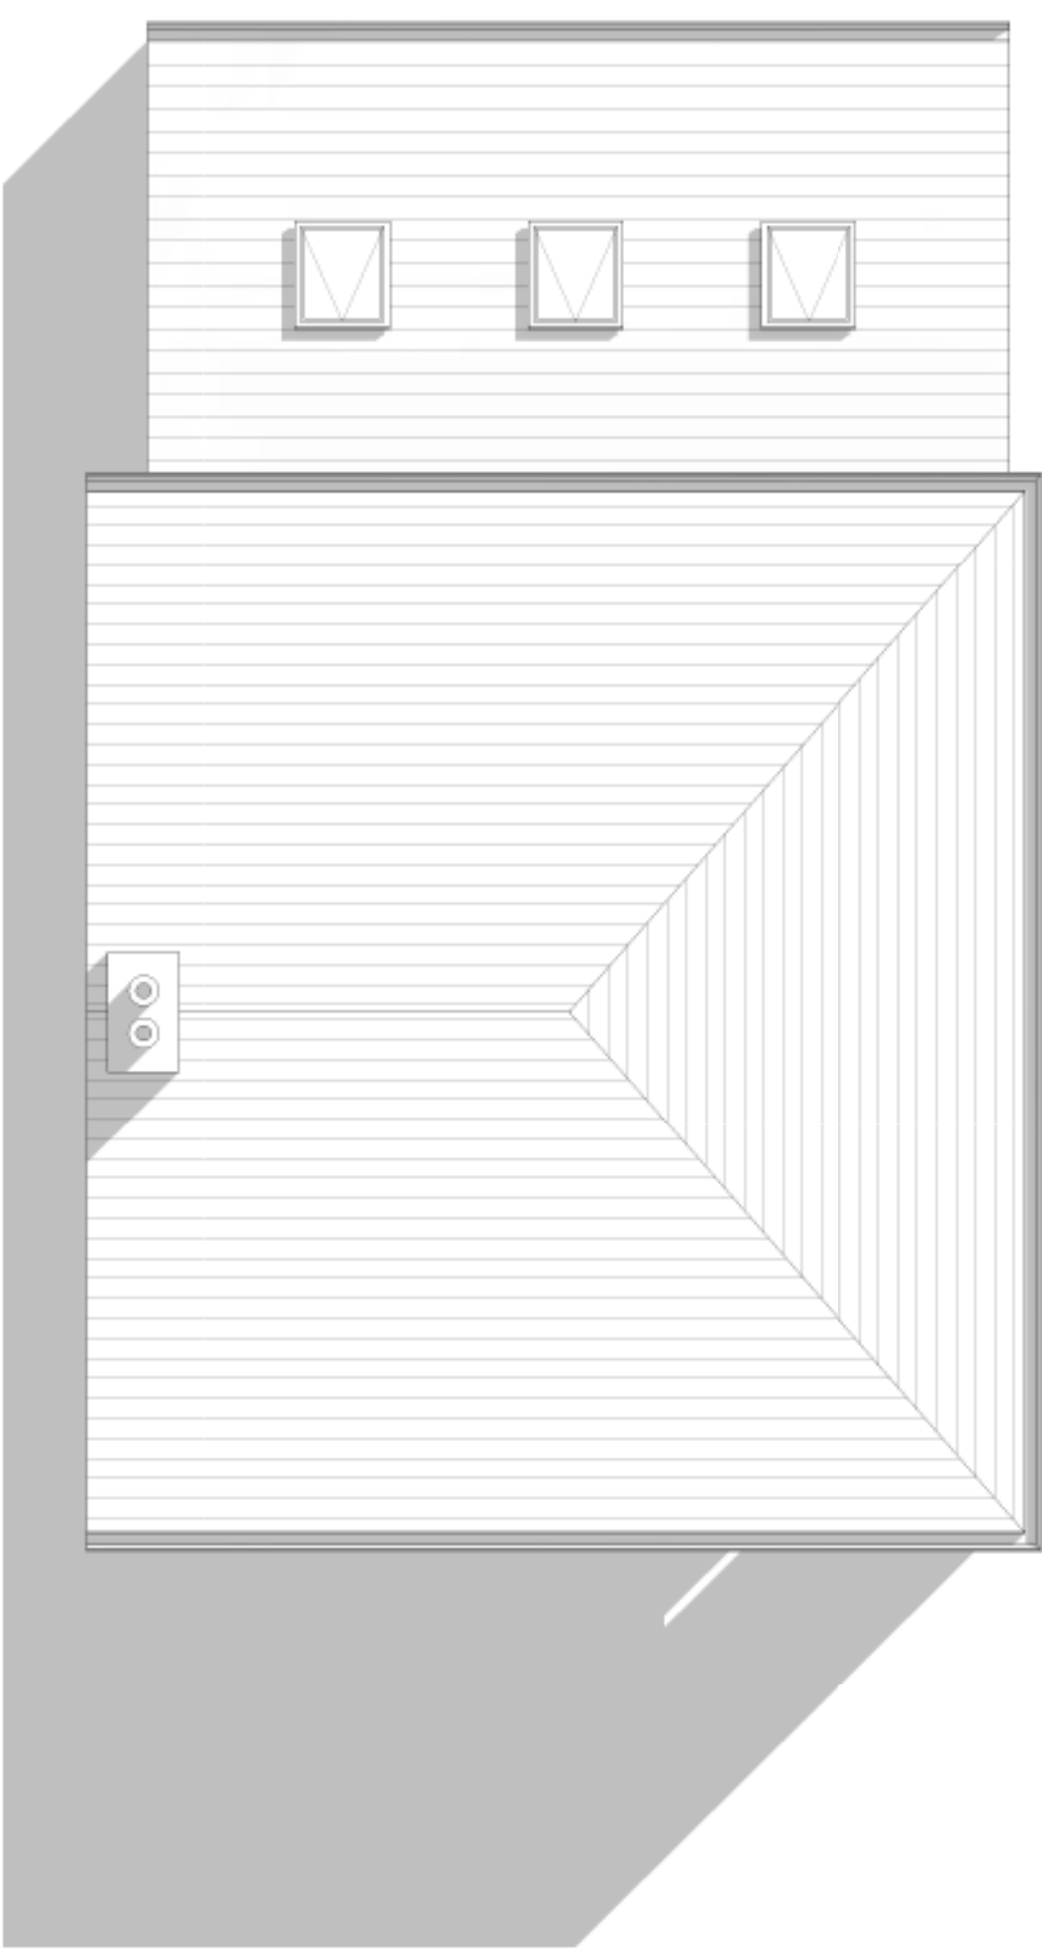

GA_Plan_02 Proposed Roof Plan

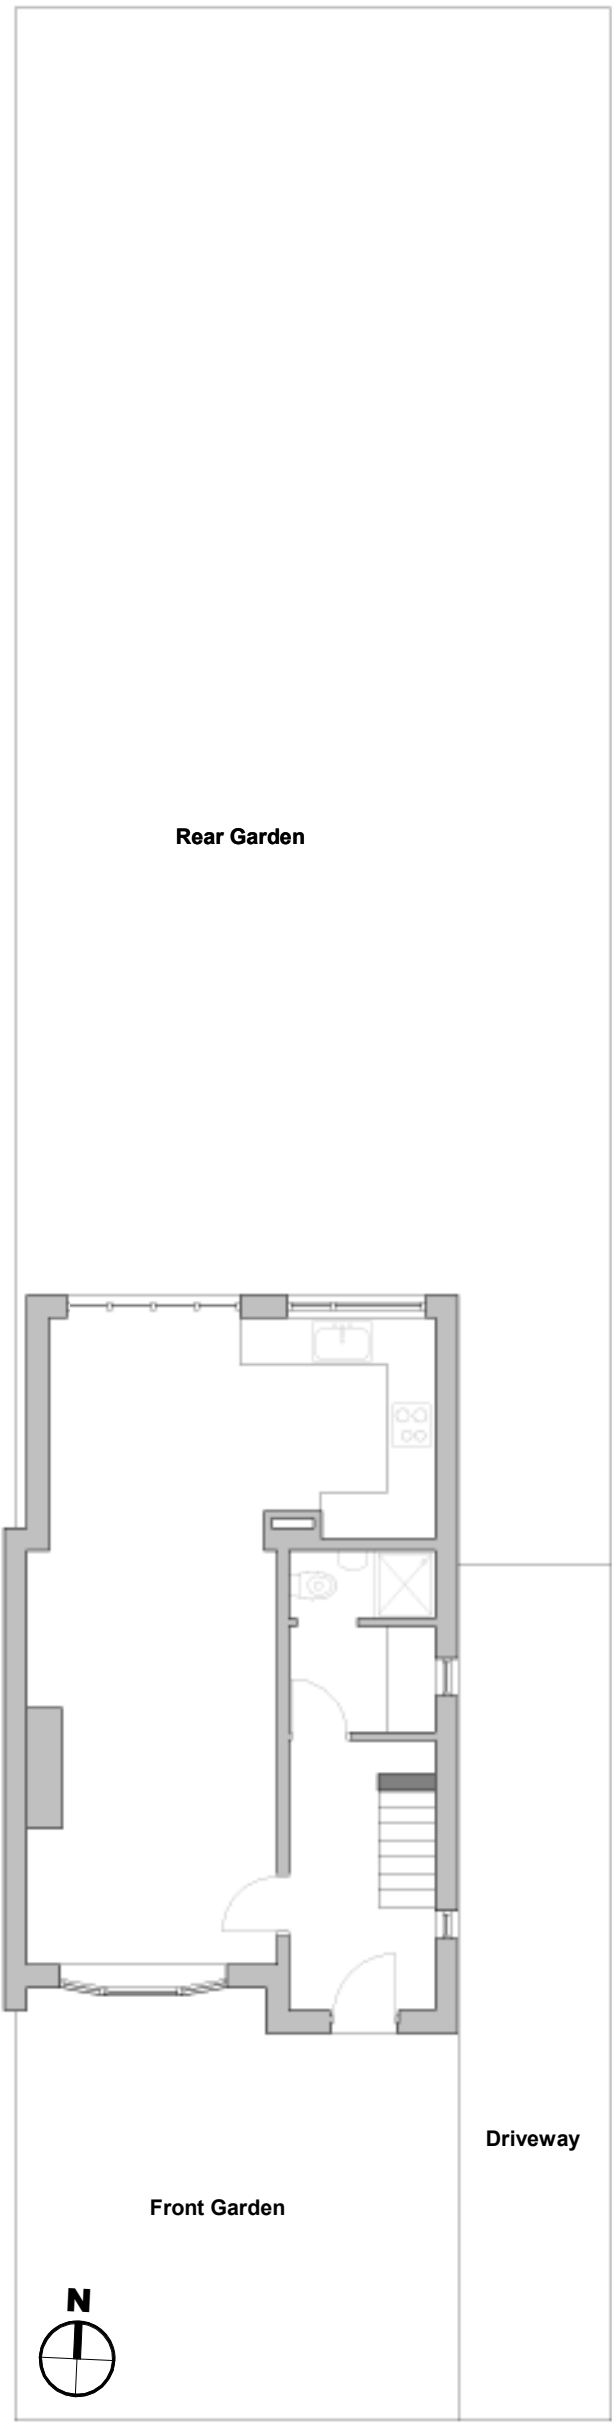

GA_Plan_04 Proposed Site Plan - 1_100

Rev.	Revision description	Drawn	Checked	Date
JKA John Kelshaw Architects Limited 16 Laburnum Road, Oxted, CH43 5RP Tel +44 (0) 7717755069 e- john@johnkelshawarchitects.co.uk web: www.johnkelshawarchitects.co.uk insta: @johnkelshaw_architect twitter: @John_KArchitect				
Project 21.029 163 Shaw Lane, Prescott, L35 5AT				
Title GA_Proposed Plans				
JKA Project	Drawing number	Rev.		
21.029	SHA-JKA-X-X-DR-A-PL03_			