

0m1m2m3m4m

Visual Scale 1:50 @ A1

Notes

Figured dimensions are to be used in all case.

Dimensions should not be scaled from drawing

All existing dimensions should be checked on site before commencement of the work.

Any discrepancies in dimensions should be clarified with the Architect prior to commencement of the work.

No deviation from this drawing will be permitted without the prior written consent of the Architect.

This drawing is to be read in conjunction with all the relevant Mechanical and Electrical drawings.


This drawing is to be read in conjunction with the relevant Structural Engineer's drawings, structural calculations and recommendations.

This drawing is to be read in conjunction with the relevant Fire Safety Strategy drawings


This drawing is copyright and to be returned to the architect on completion of the contract.




Proposed South Elevation_01

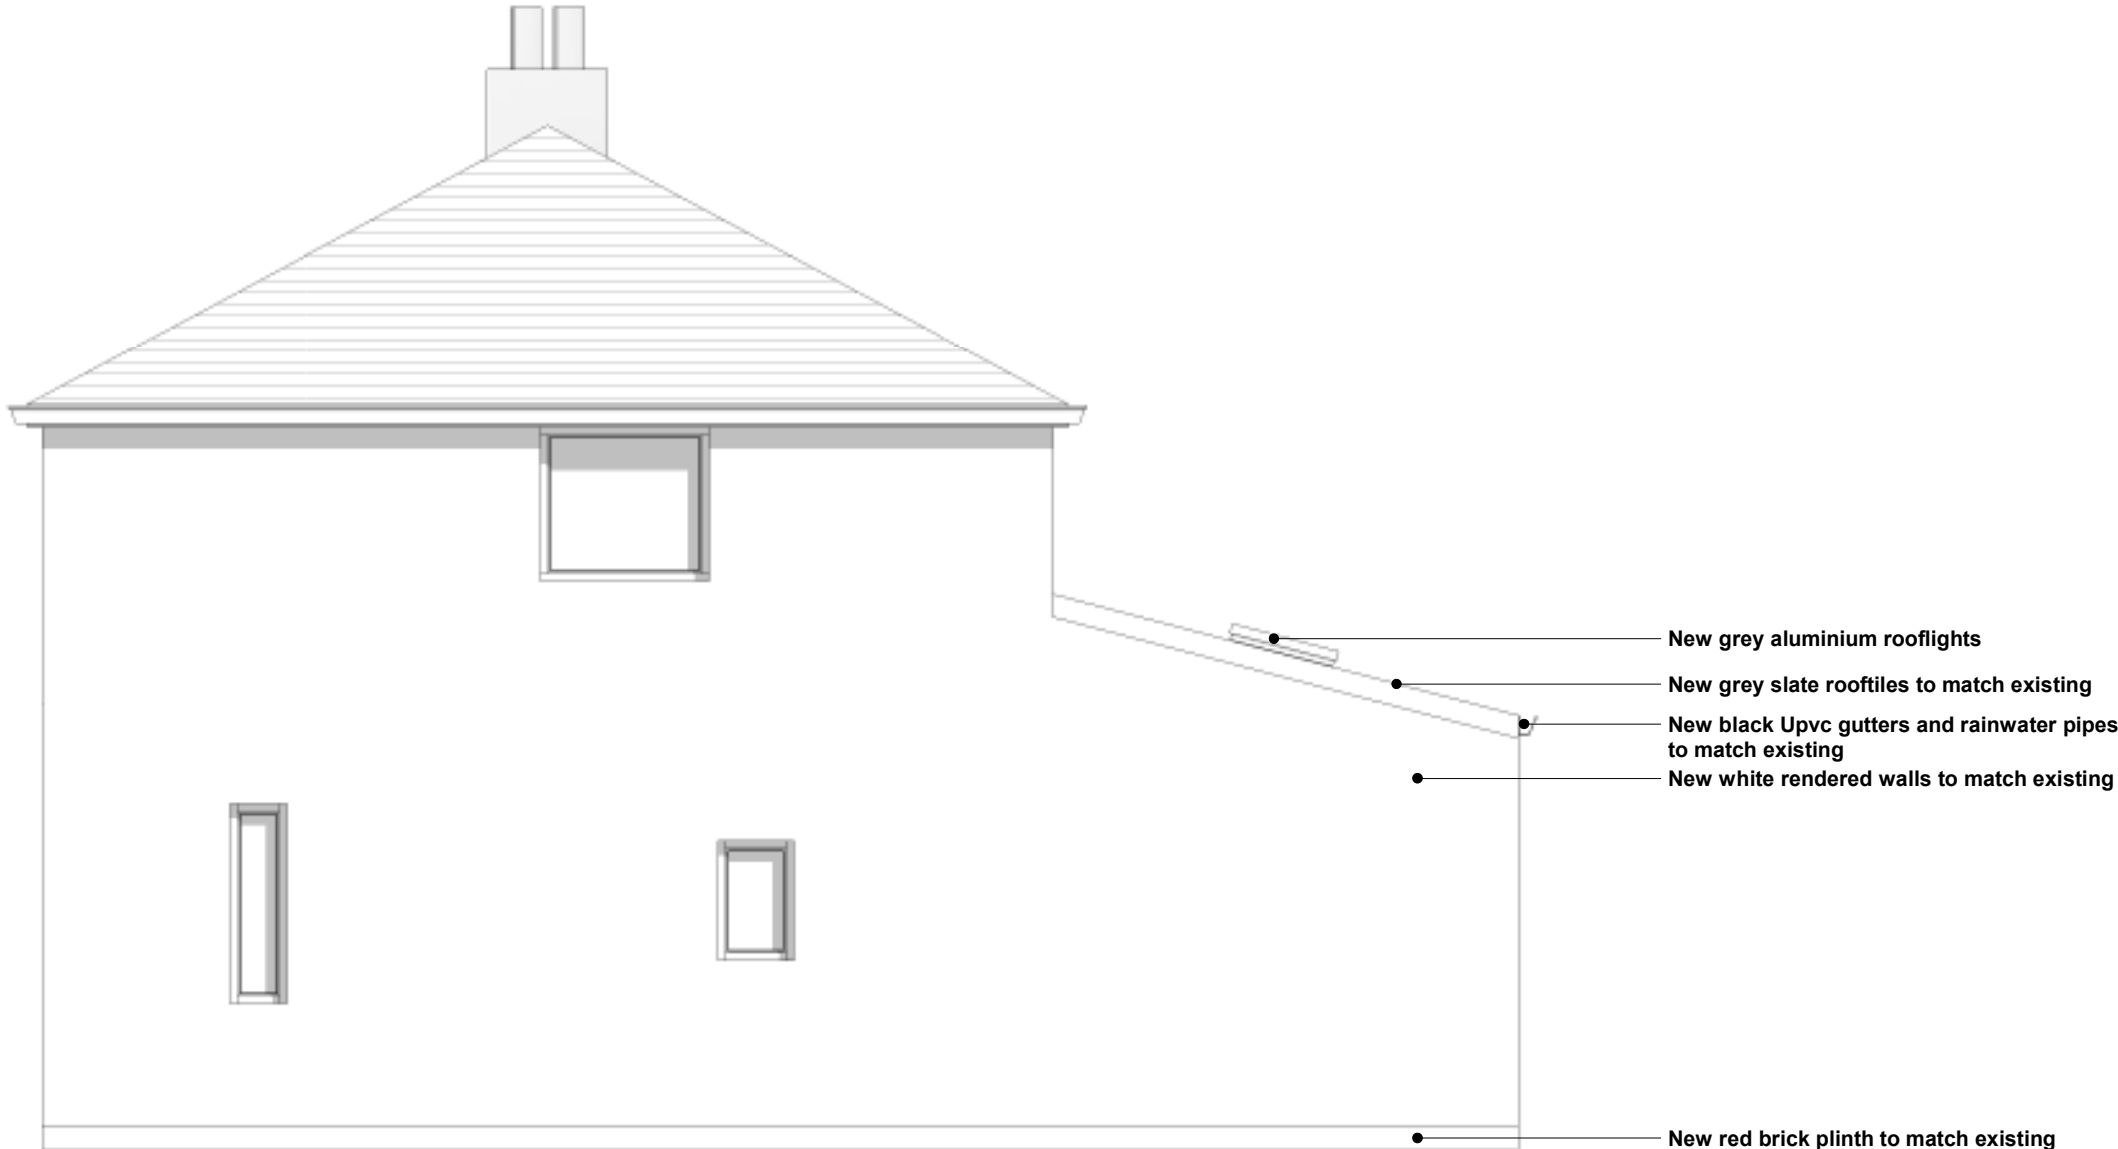

Proposed West Elevation_02

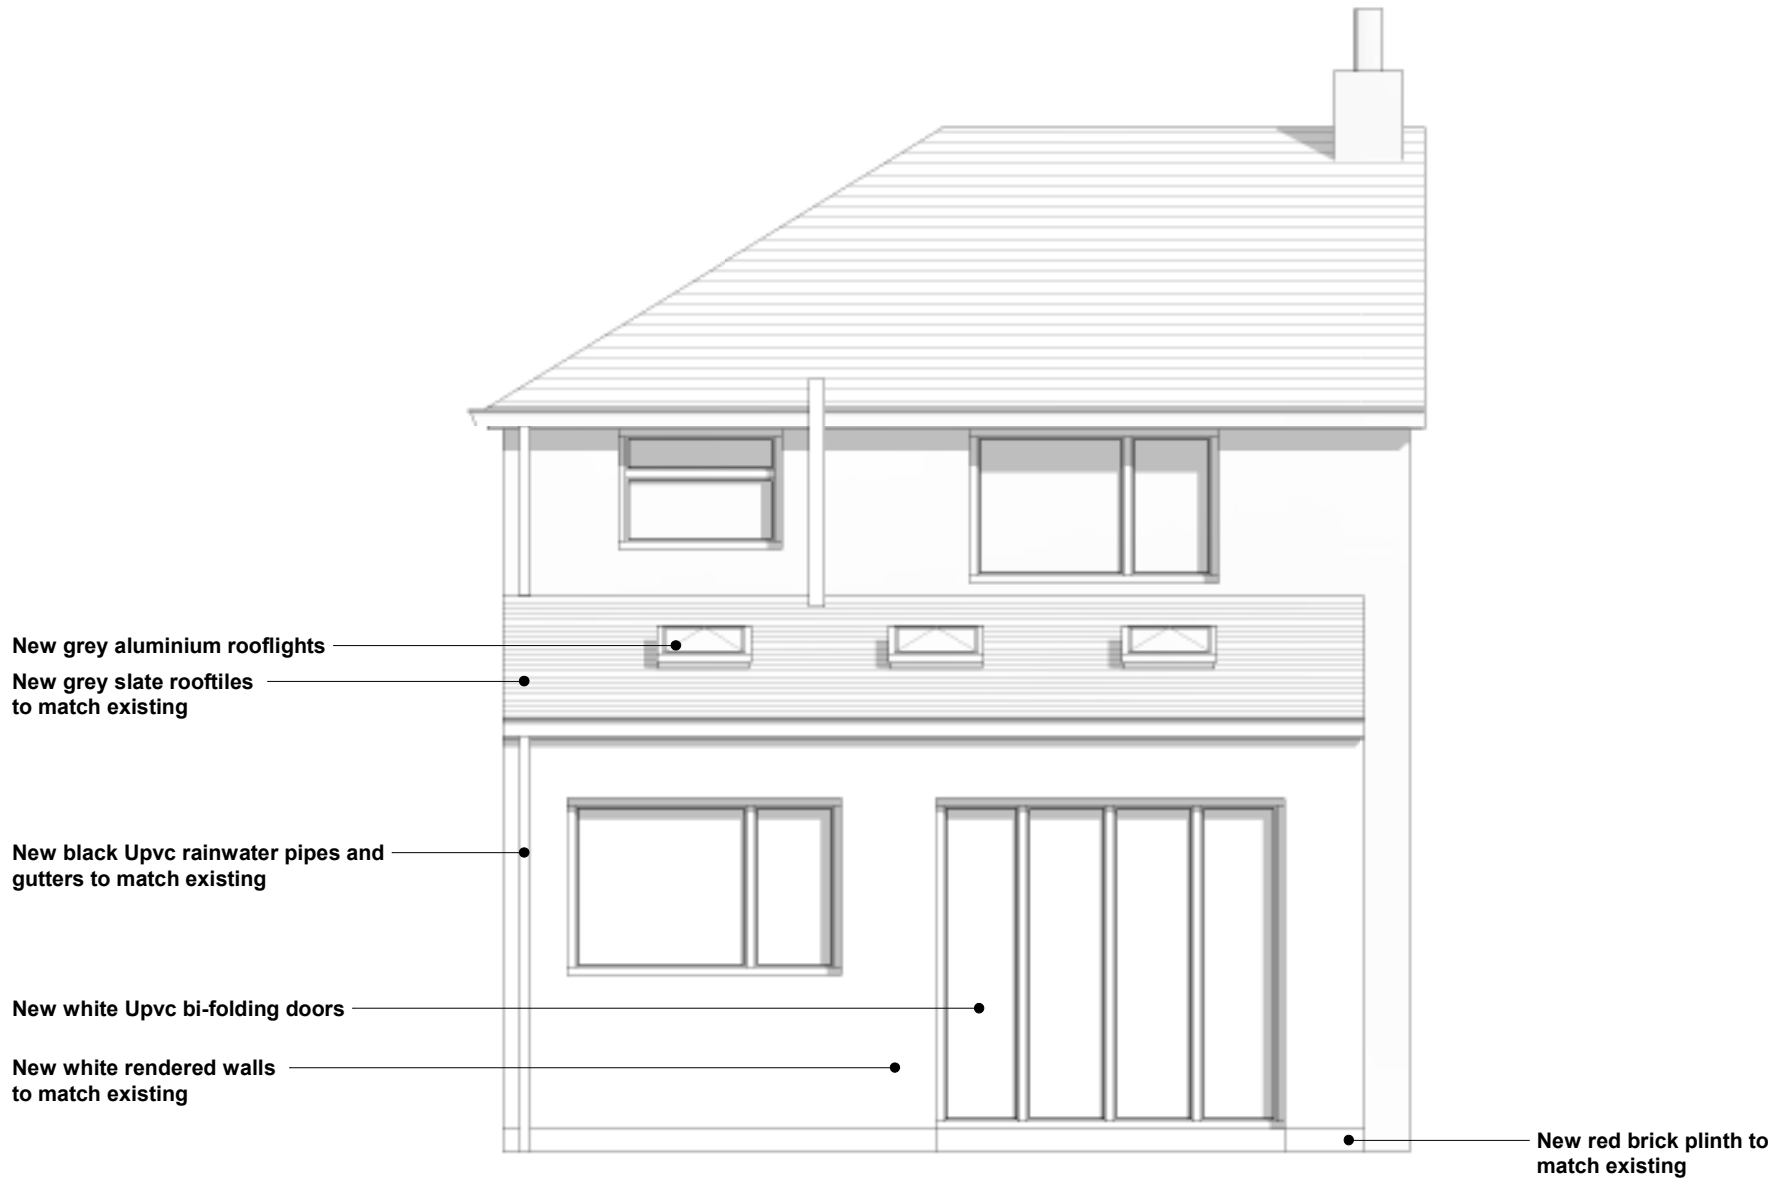

Proposed North Elevation_03

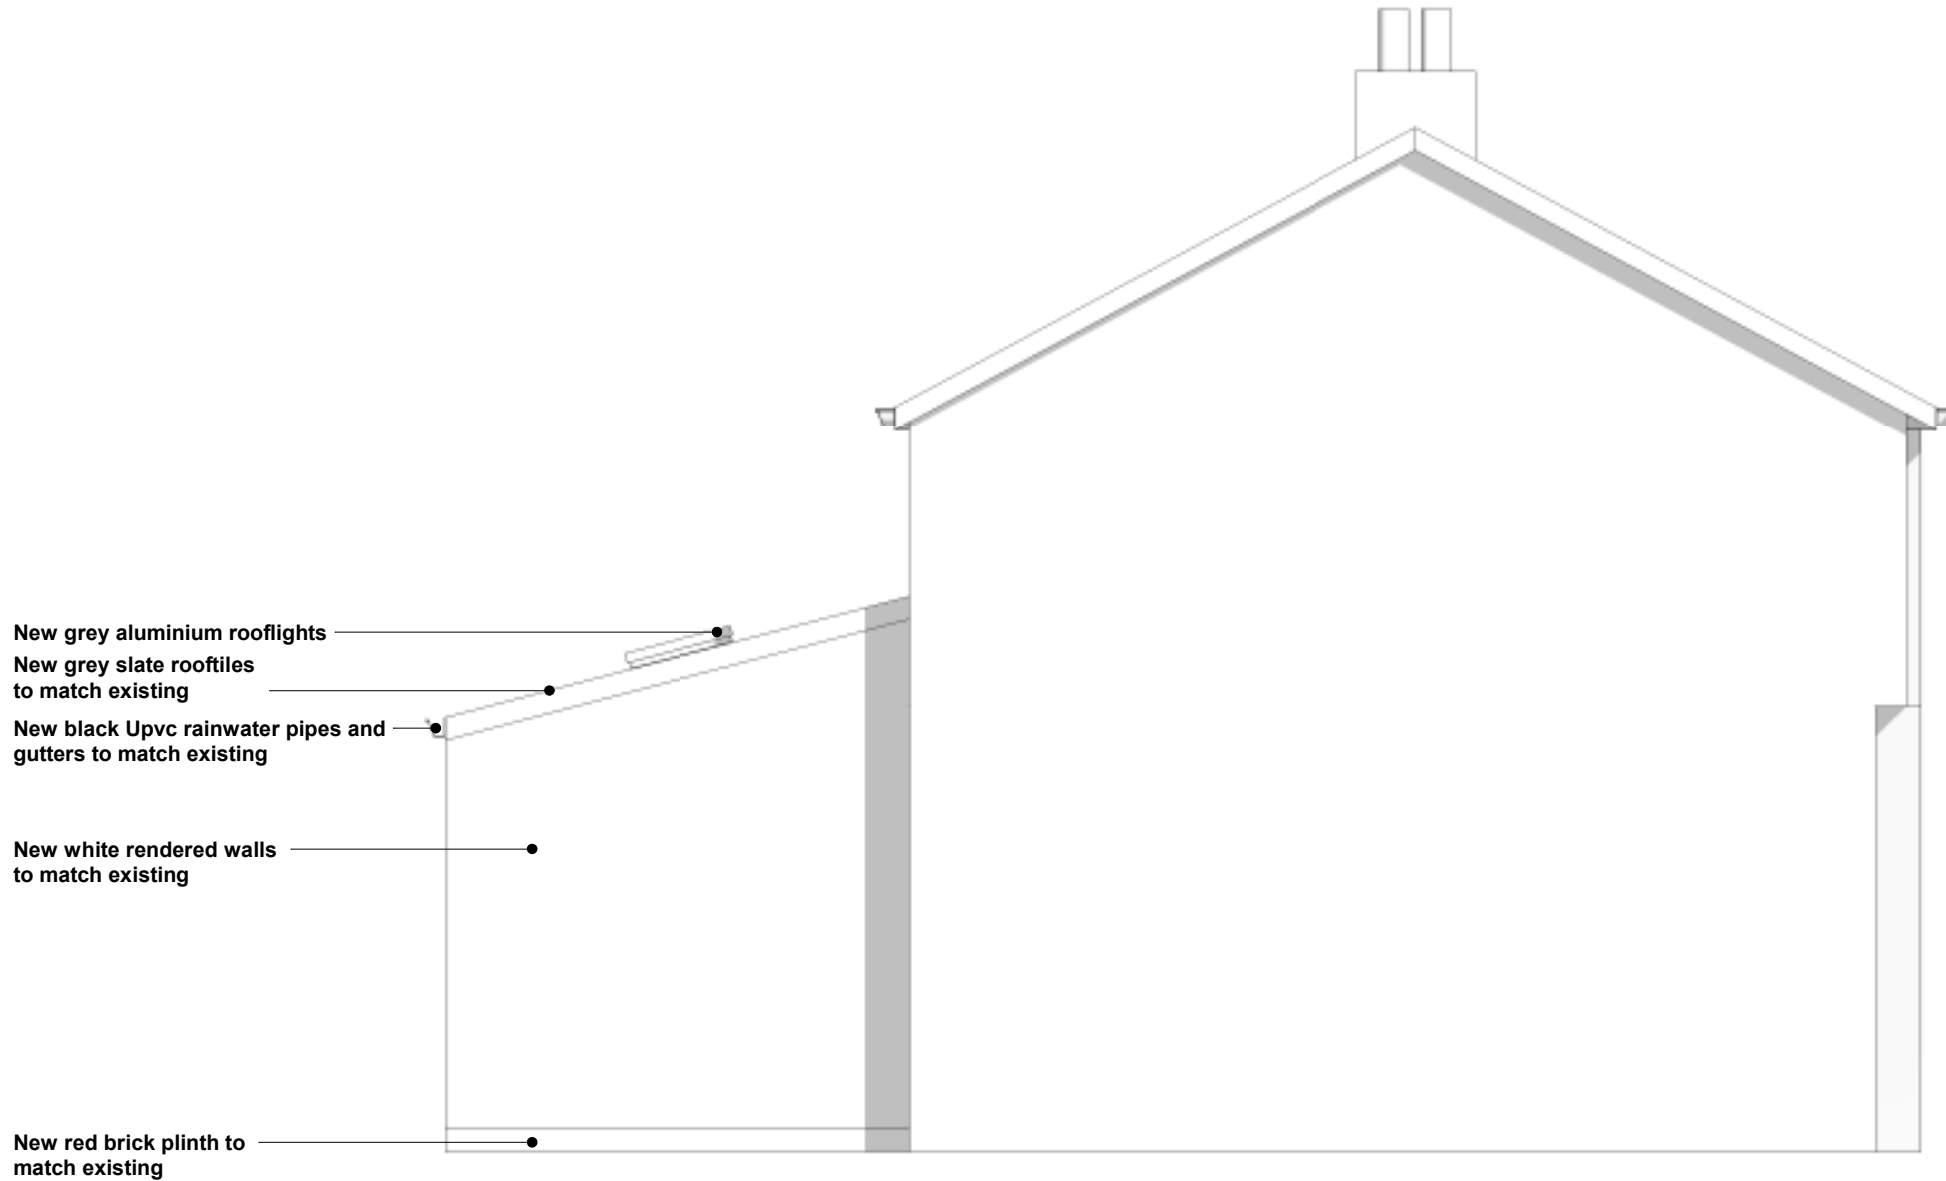

Proposed East Elevation_04

Rev.	Revision description	Drawn	Checked	Date
JKA John Kelshaw Architects Limited 16 Laburnum Road, Oxted, Ch43 5RP Tel +44 (0) 7777750569 e- john@johnkelshawarchitects.co.uk web: www.johnkelshawarchitects.co.uk insta: @johnkelshaw_architect twitter: @John_KArchitect				
Project				
21.029				
163 Shaw Lane, Prescott, L35 5AT				
Title				
GA_Proposed Elevations				
JKA Project	Drawing number	Rev.		
21.029	SHA-JKA-X-X-DR-A-PL04			