




EXISTING GROUND FLOOR | SCALE 1:50

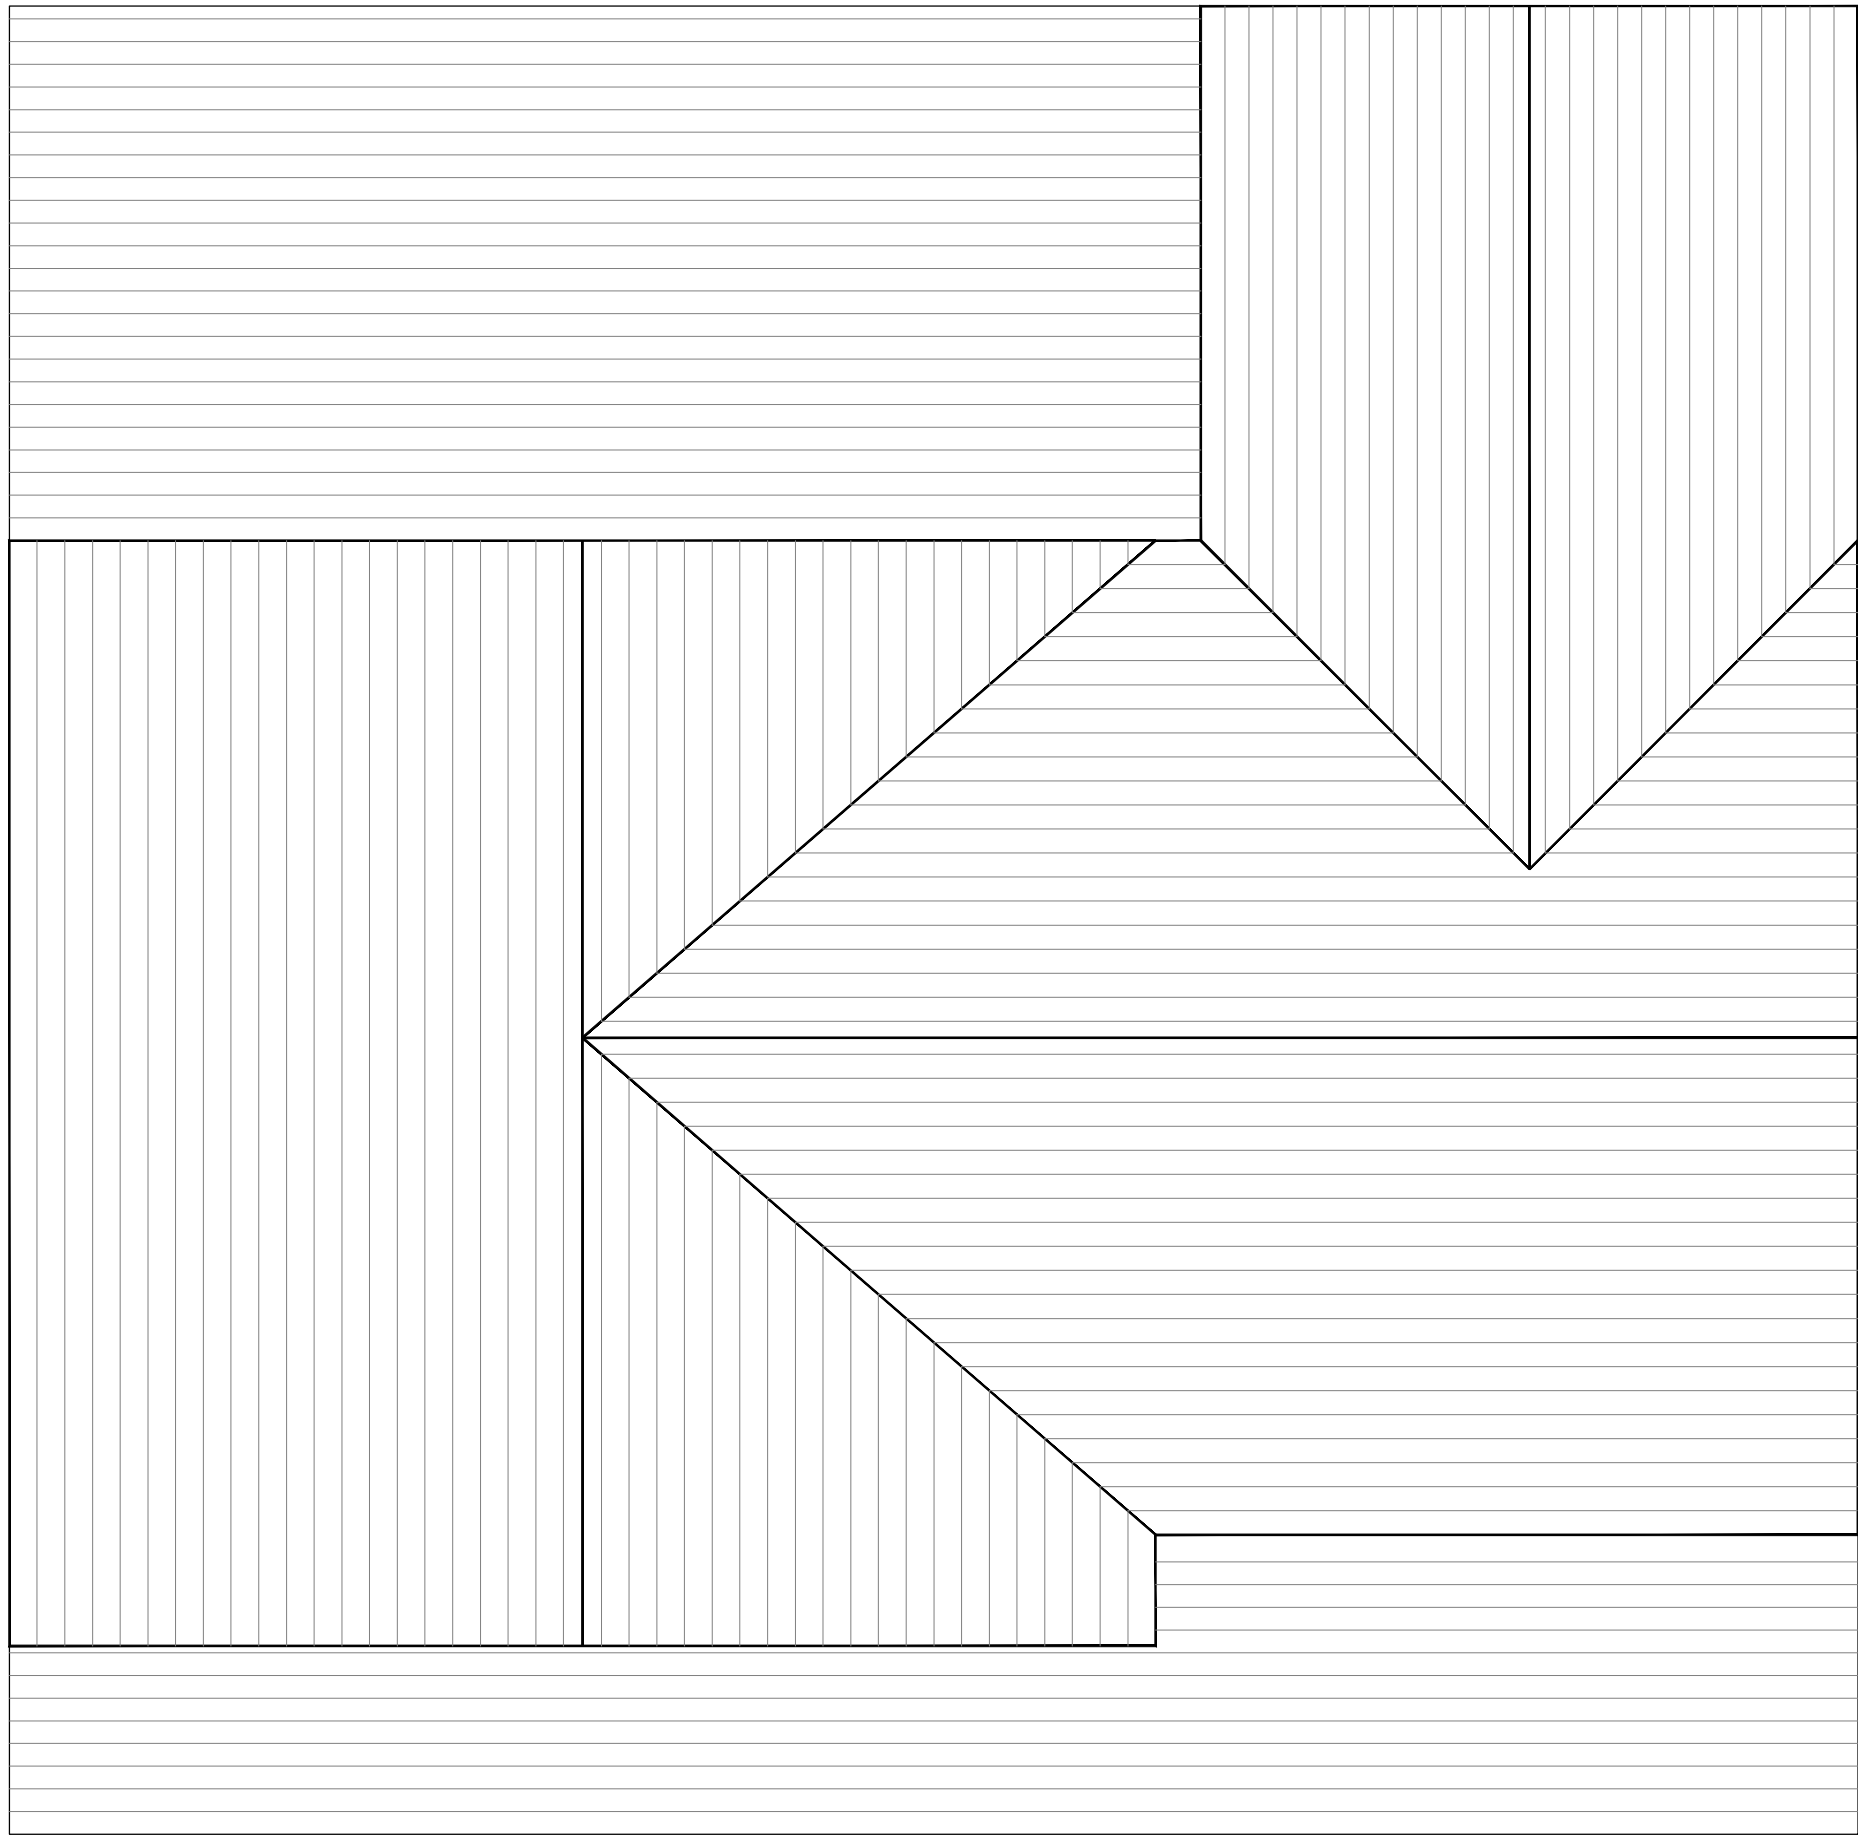


EXISTING ROOF PLAN | SCALE 1:50



EXISTING FIRST FLOOR | SCALE 1:50

STATUS PLANNING	© Copyright of PM DESIGNS®. All rights reserved. Do Not scale this drawing. ALL dimensions are in millimetres unless stated otherwise. ALL dimensions must be checked on site prior to construction and any discrepancies reported to the architect. Work is subject to change following detailed design.				
	RevNo	Revision note	Date	Signature	Checked

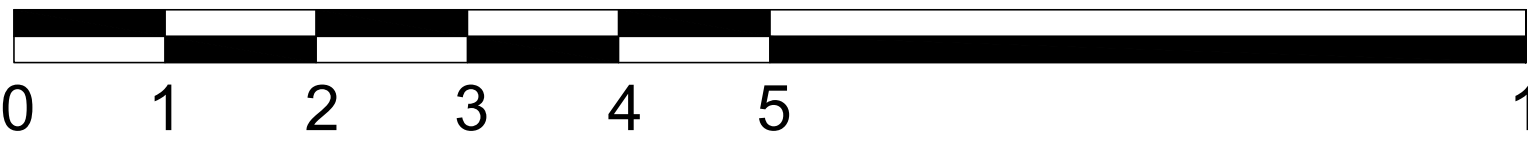

SCALE BAR 1:50

PM | 

PARLE MAGUIRE DESIGNS

PROJECT: 2 QUAKER MEADOW
KNOWSLEY
L34 0HX

CLIENT: MR McDONOUGH

Drawing Title
EXISTING FLOOR PLANS

Address: 222 Thomas Drive, Liverpool, L14 3LF
Telephone: 07560804160
Email: robert.parle@pmdesigns.co.uk
Website: www.pmdesigns.co.uk

Drawing No.
A101

Date:
MAY 2021

Scale:
1:50 @ A1

Revision:
-

Issue:
PLANNING STATUS