



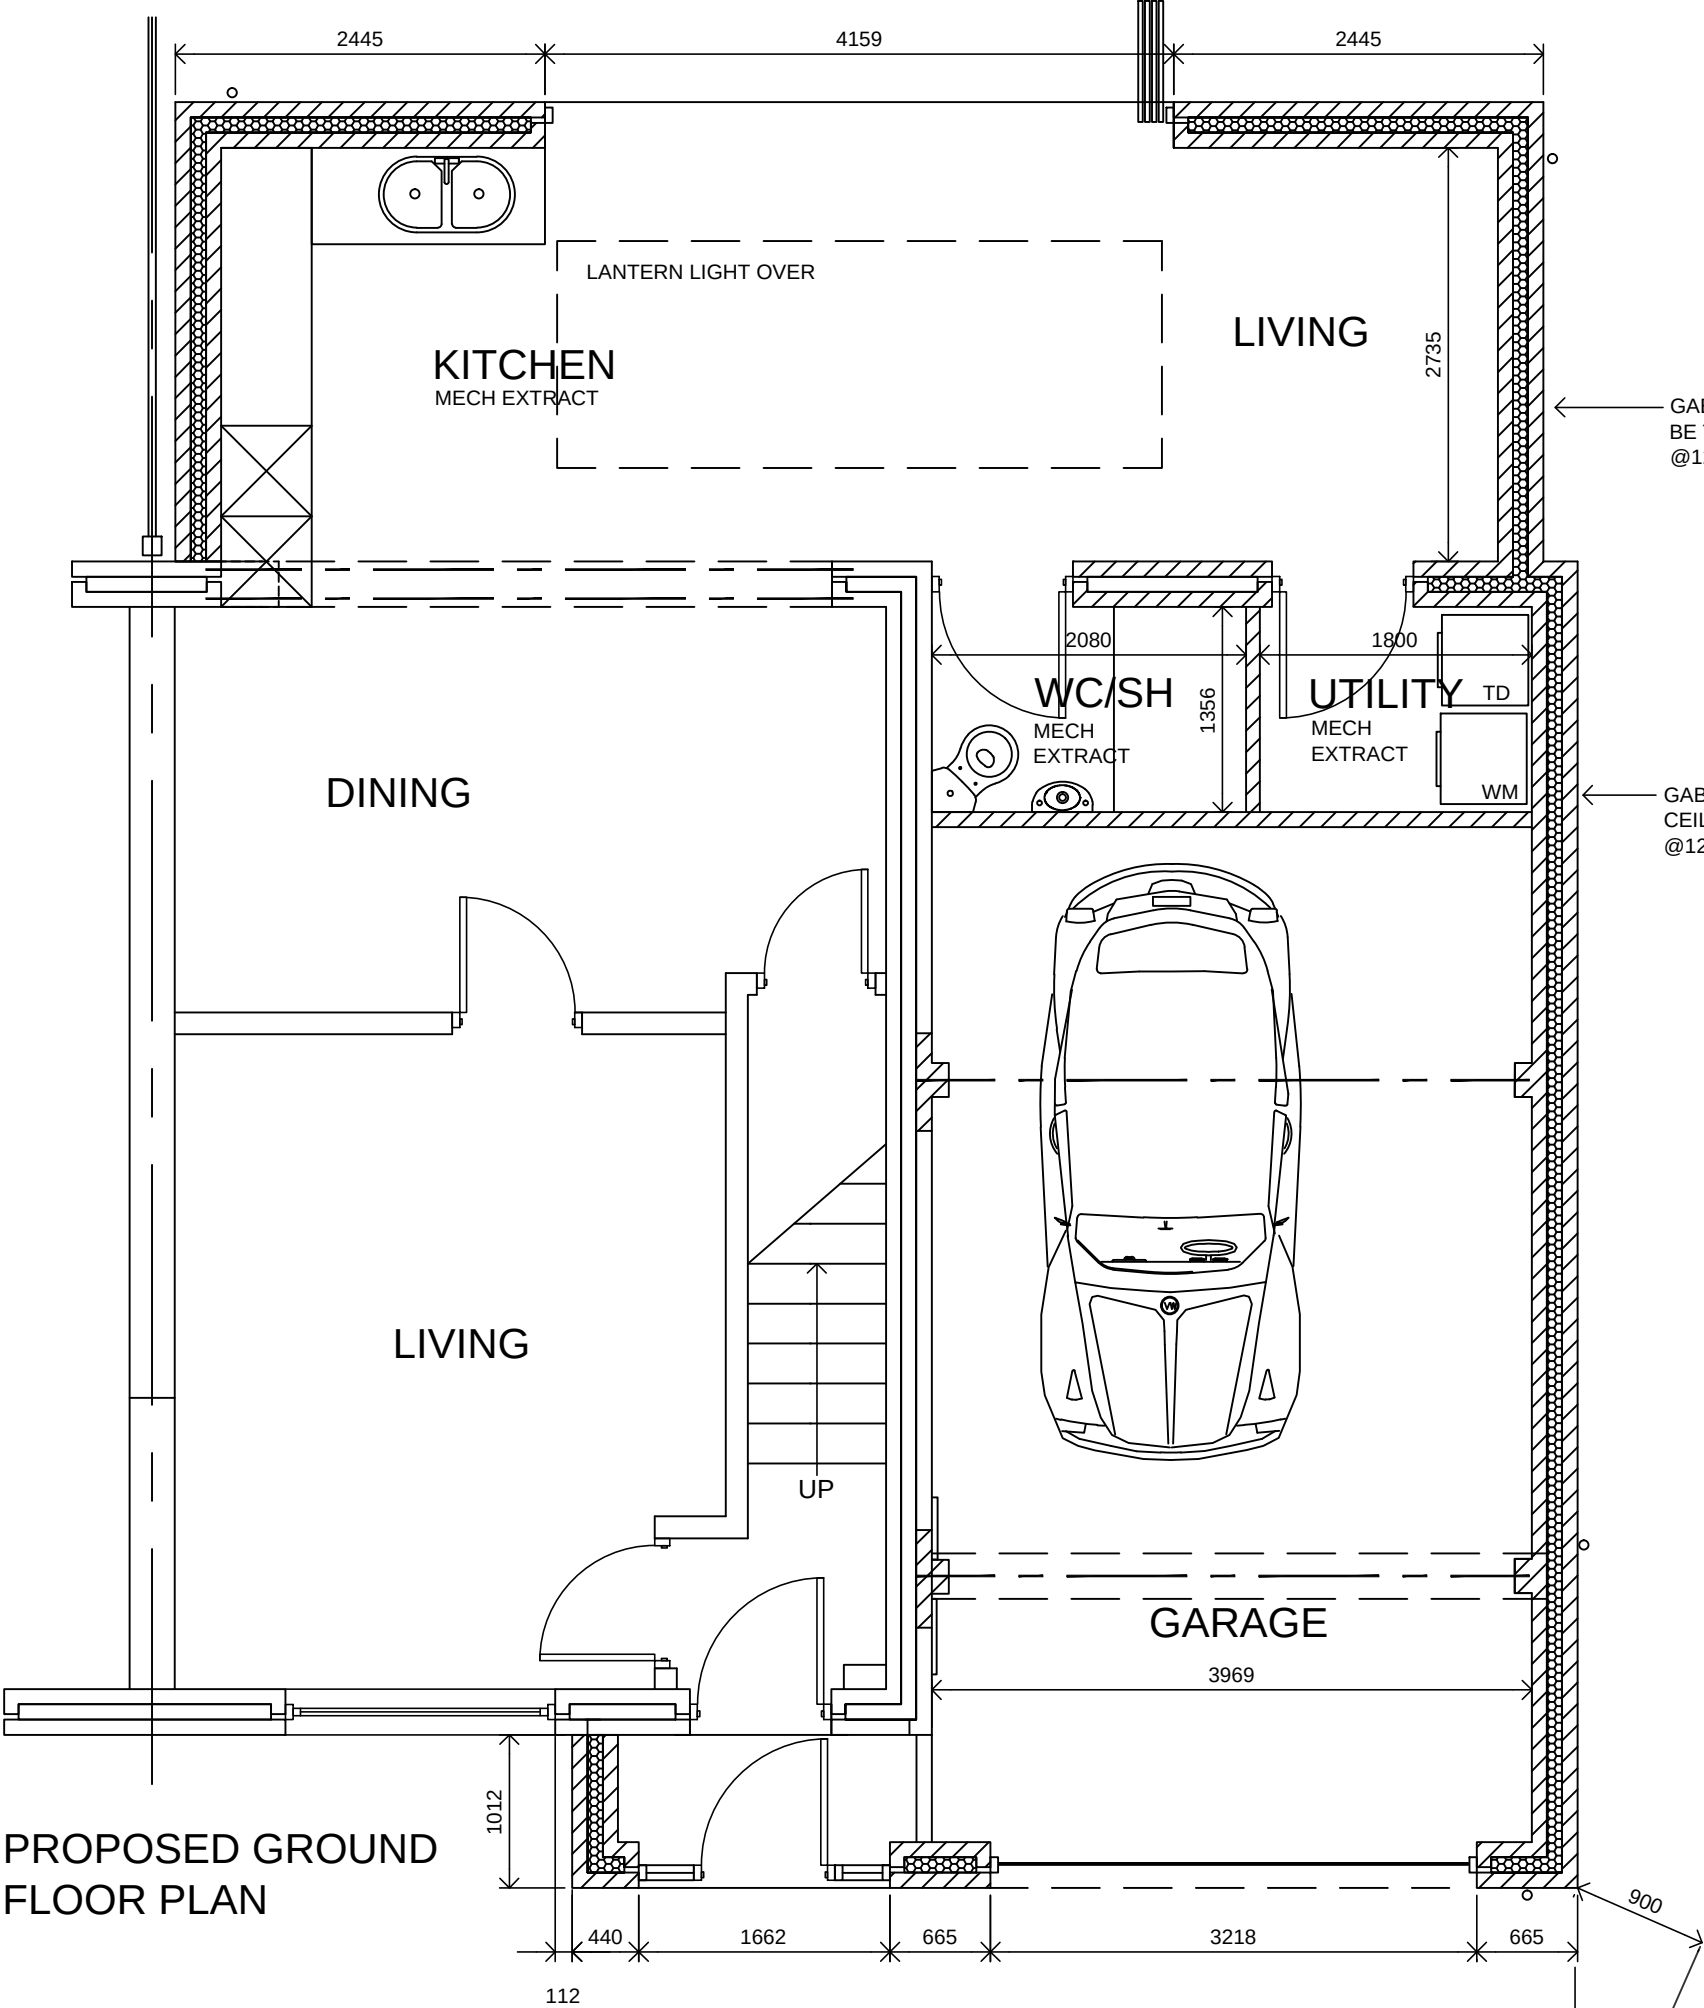

PROPOSED GROUND
FLOOR PLAN

 

PROPOSED EXTENSION
57 PARKWOOD ROAD
LIVERPOOL L35 3XB

SCALE 1=50
MAY 2020
DRG No 4B