

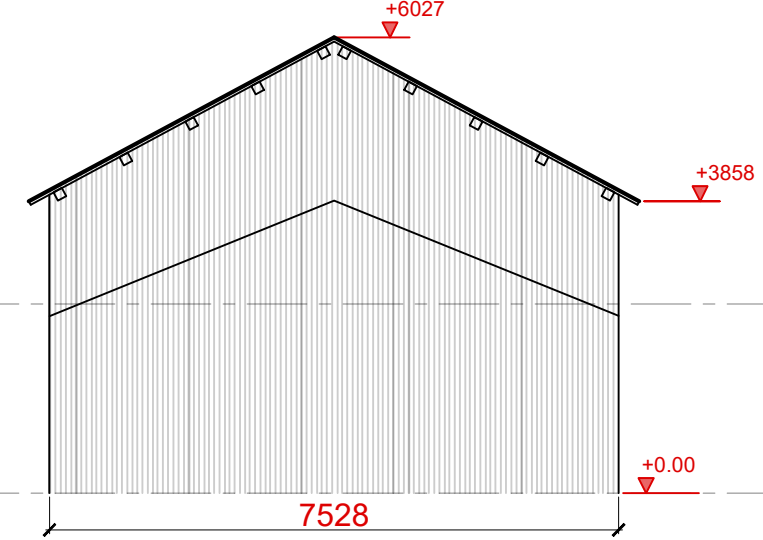
 


 

A EXISTING SIDE ELEVATION
Scale: 1:100 @ A1

 

-
- This architectural floor plan shows a building with a central staircase and several rooms. The plan is oriented with a north arrow pointing towards the top right. The rooms are labeled with numbers: 1, 2, 100. The plan includes dimensions for various rooms and corridors, such as 10.00, 12.00, 14.00, 98.00, 100.00. The plan also shows a central staircase and a large hall area.

drawing title	
drawing number	0001-01
revision	*
drawing status	Planning
scale	1:1250, 1:100, 1:50 - @ A1
date	March 2025
drawn by	R.J
checked by	R.J