



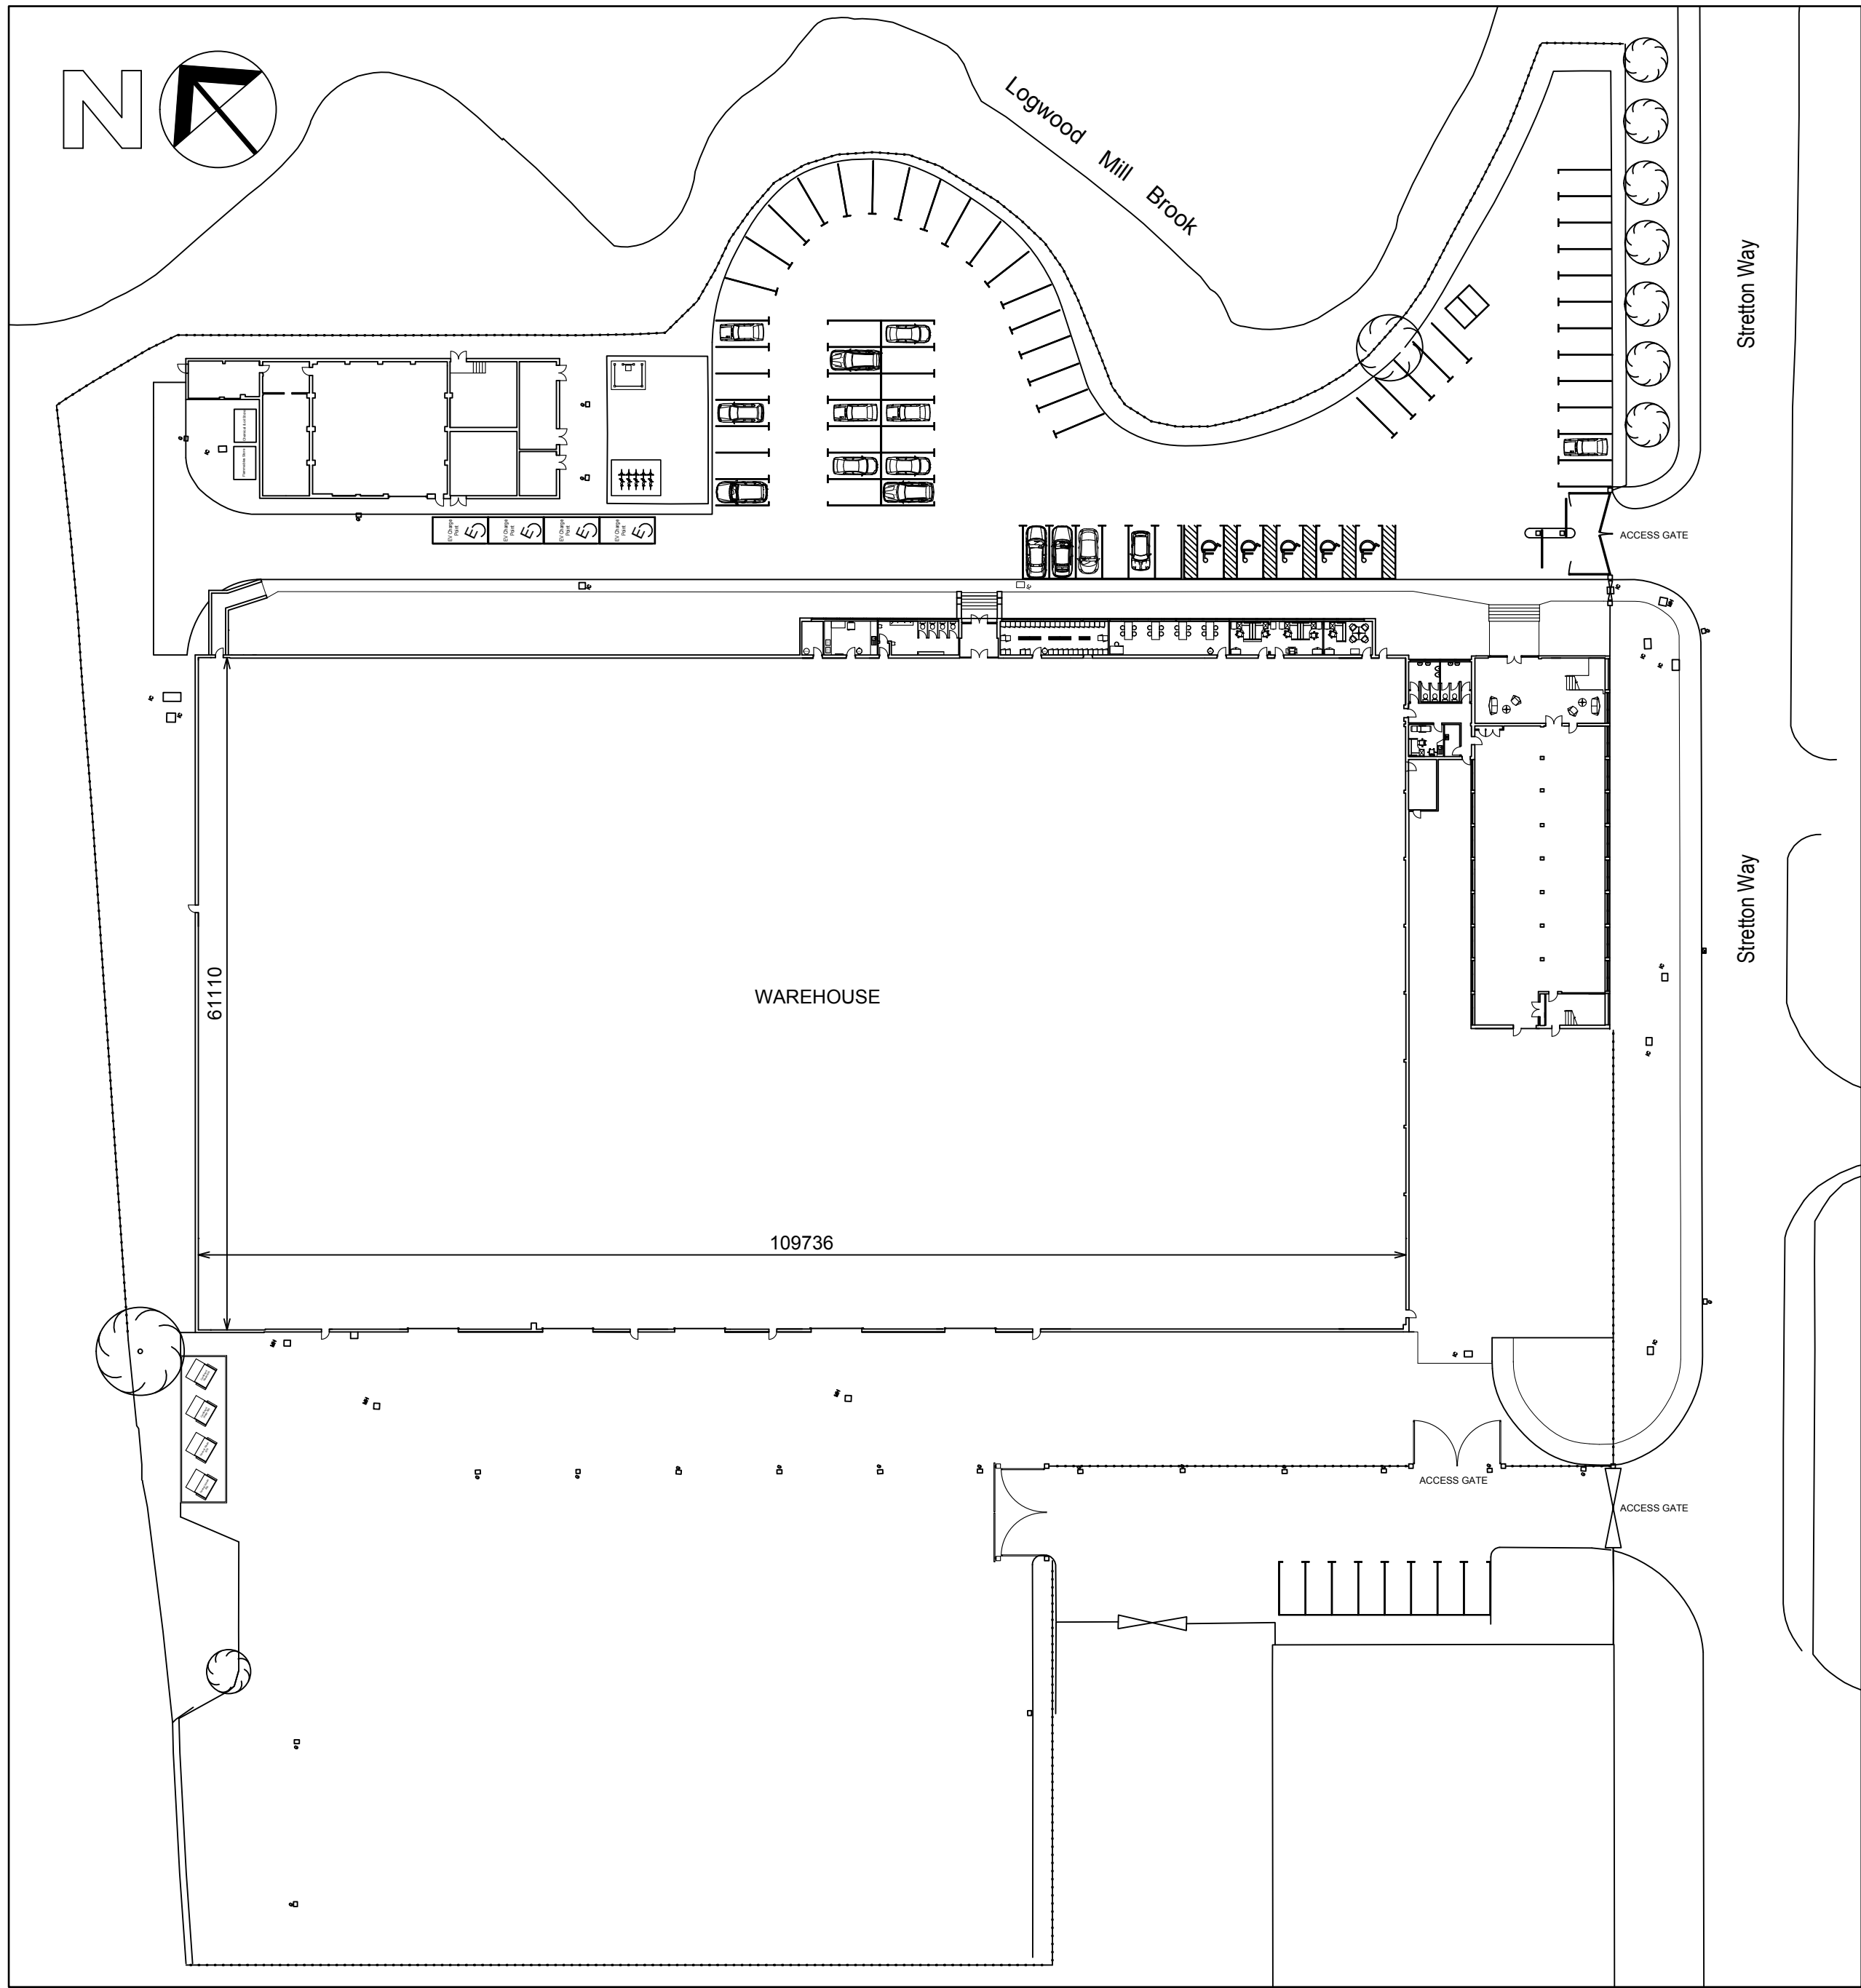

SITE PLAN - AS EXISTING
[1:500]

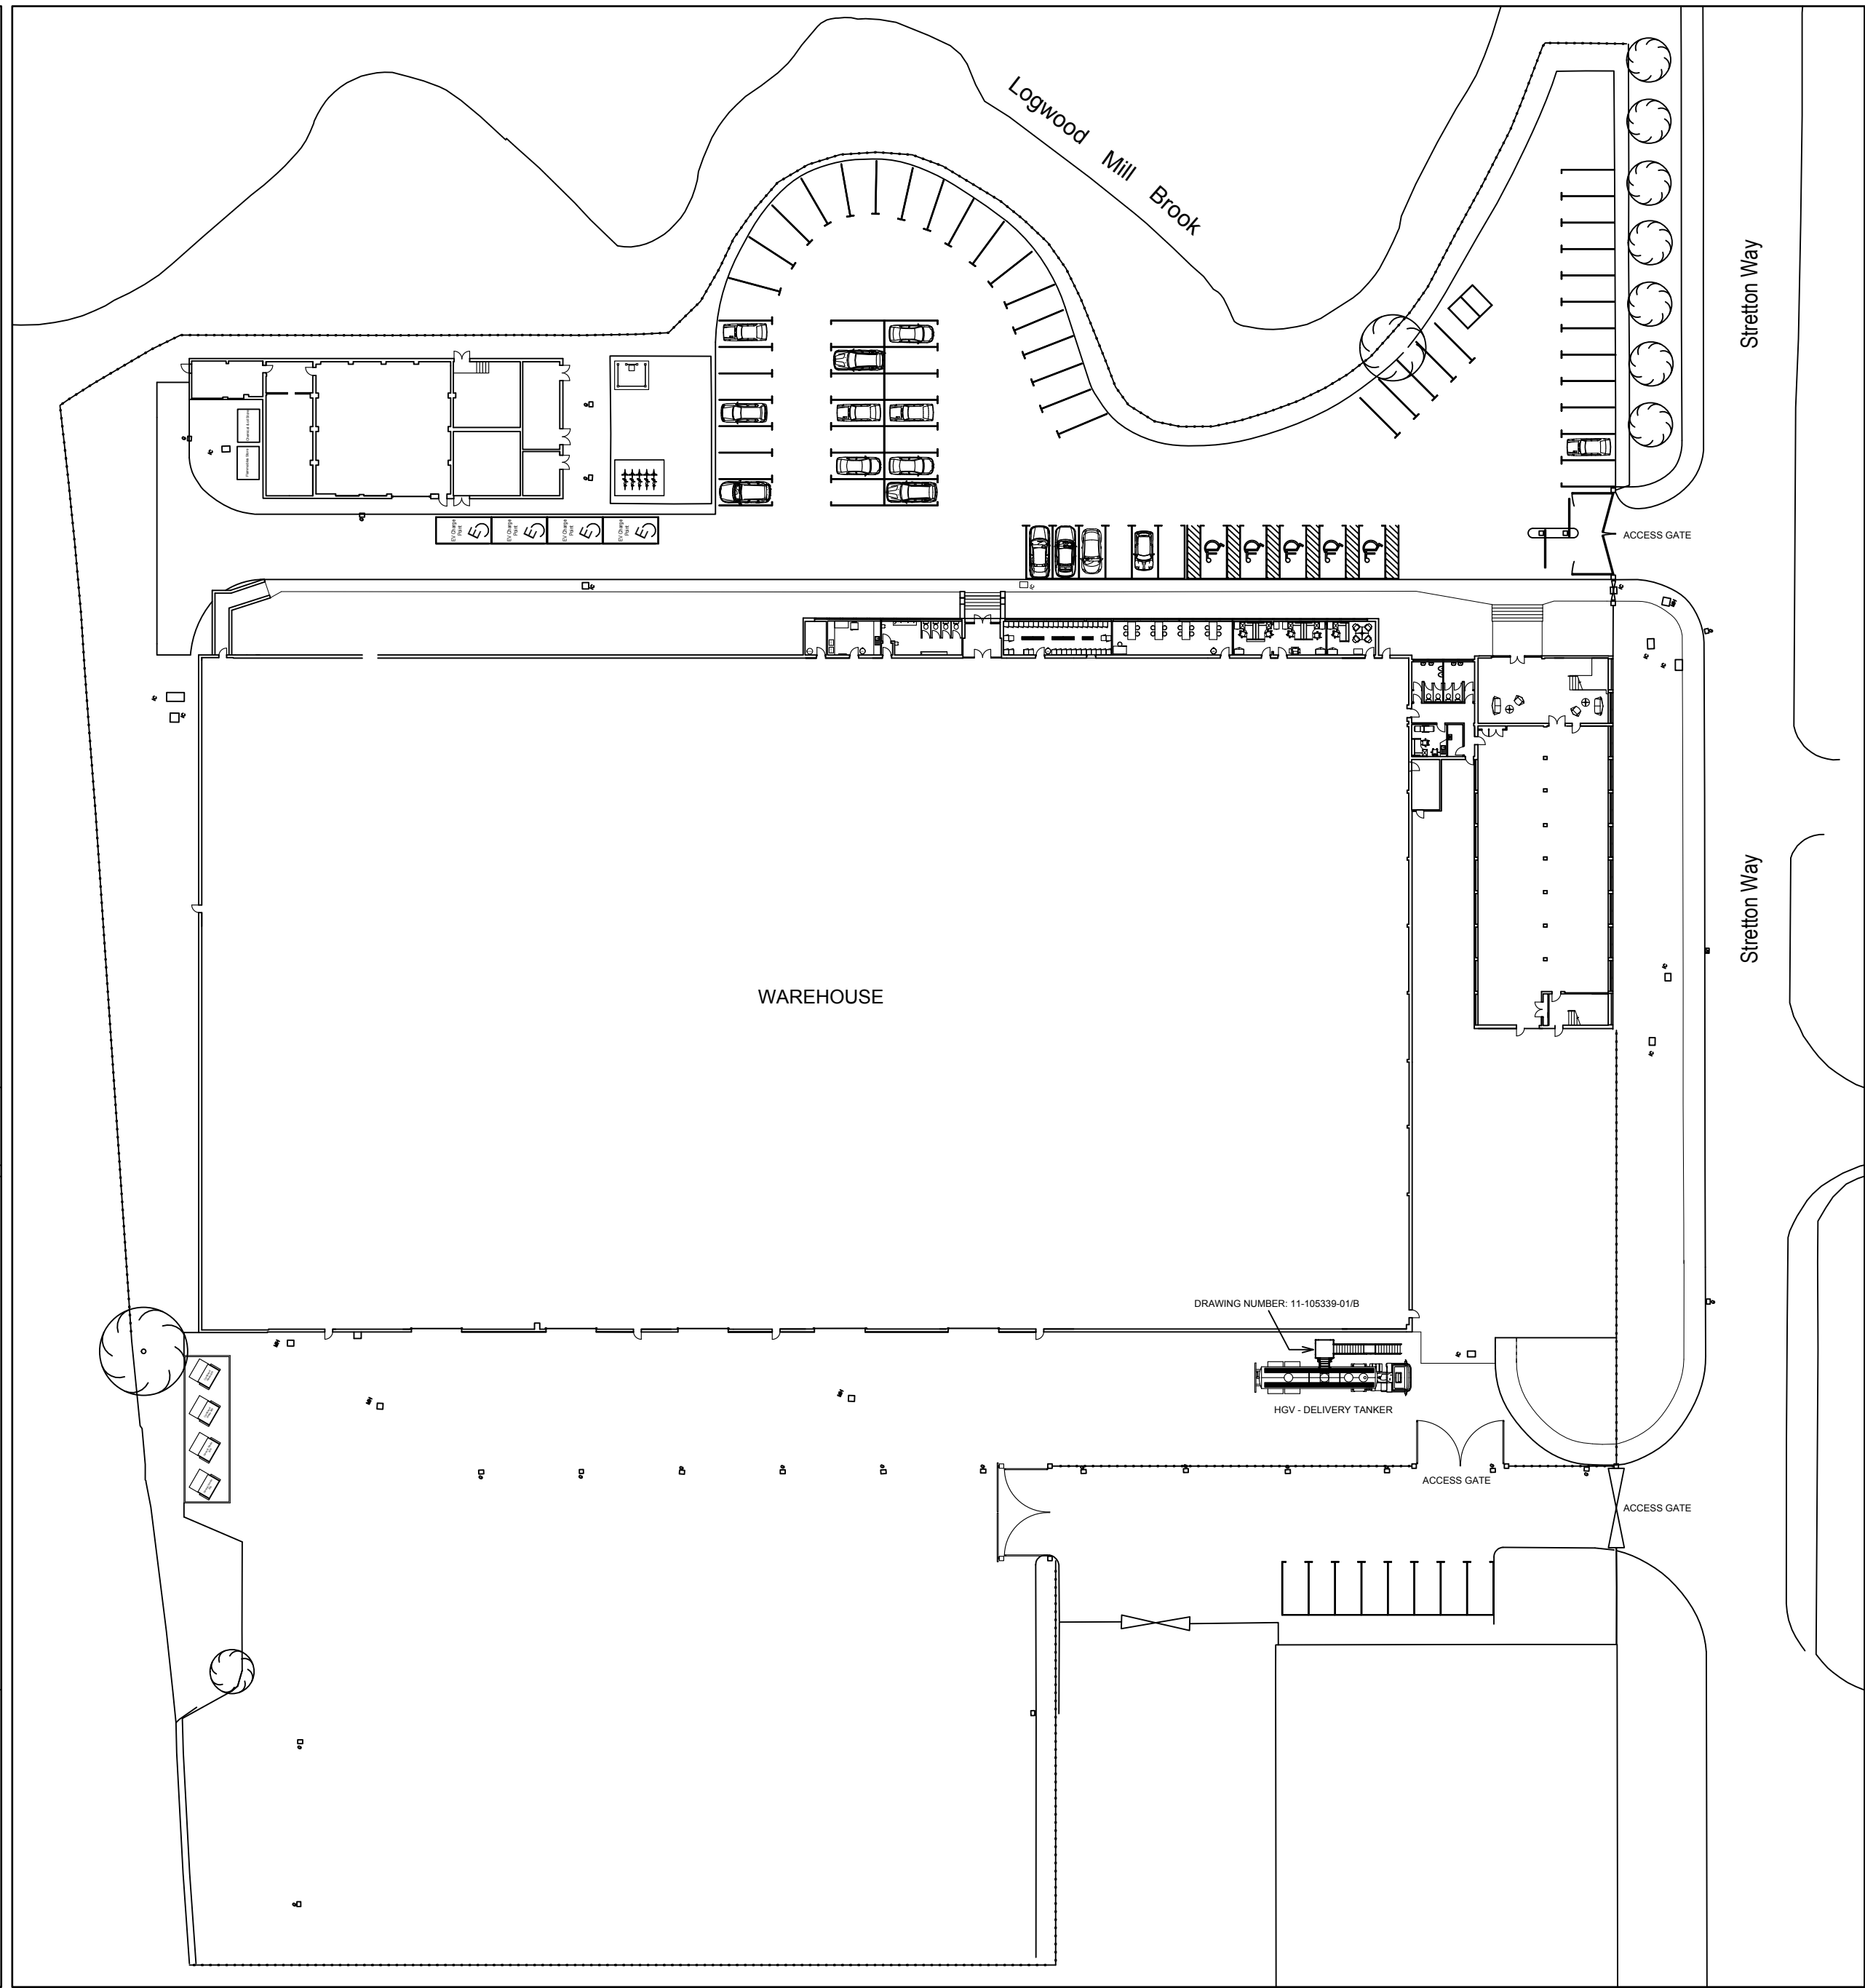

SITE PLAN - AS PROPOSED
[1:500]

COPYRIGHT: The copyright of this drawing is vested in Lawrenson Associates Ltd.
It shall not be used without permission for any purpose.
DO NOT SCALE FROM THIS DRAWING FOR CONSTRUCTION PURPOSES -
WORK TO FIGURED DIMENSIONS ONLY.
ALL DIMENSIONS ARE IN MILLIMETRES UNLESS STATED OTHERWISE.

NOTES

- This drawing to be read in conjunction with all Lawrenson Associates drawings and specification.
- Any work commenced on site prior to obtaining Planning Permission and Full Plans Building Regulation Approval is done so entirely at the Building Owners own risk.

0m 10m 20m 30m 40m 50m

SCALE BAR 1:500

A	Proposed new access to highway removed.	24/11/22
Rev	Description	Date

Project

**UNIT 1,
STRETTON WAY,
HUYTON BUSINESS PARK,
L36 6JF**

Client

HEMSEC

Contract. No	Drg. No	Revision	Scale	1:500	@A1
6200	02	A	By	BPM	Date
			Chkd	HTL	May 2022

Drawing Title

**SITE PLANS.
EXISTING AND PROPOSED.**

LAWRENSON ASSOCIATES
Consulting Structural Engineers
Planning & Development Consultants
Architectural Services

1 THE GLOBE
142 HARDSHAW ST.
ST. HELENS
WA10 1JT

Telephone: (01744) 733446
www.lawrensonassociates.co.uk
E-mail: info@lawrensonassociates.co.uk