

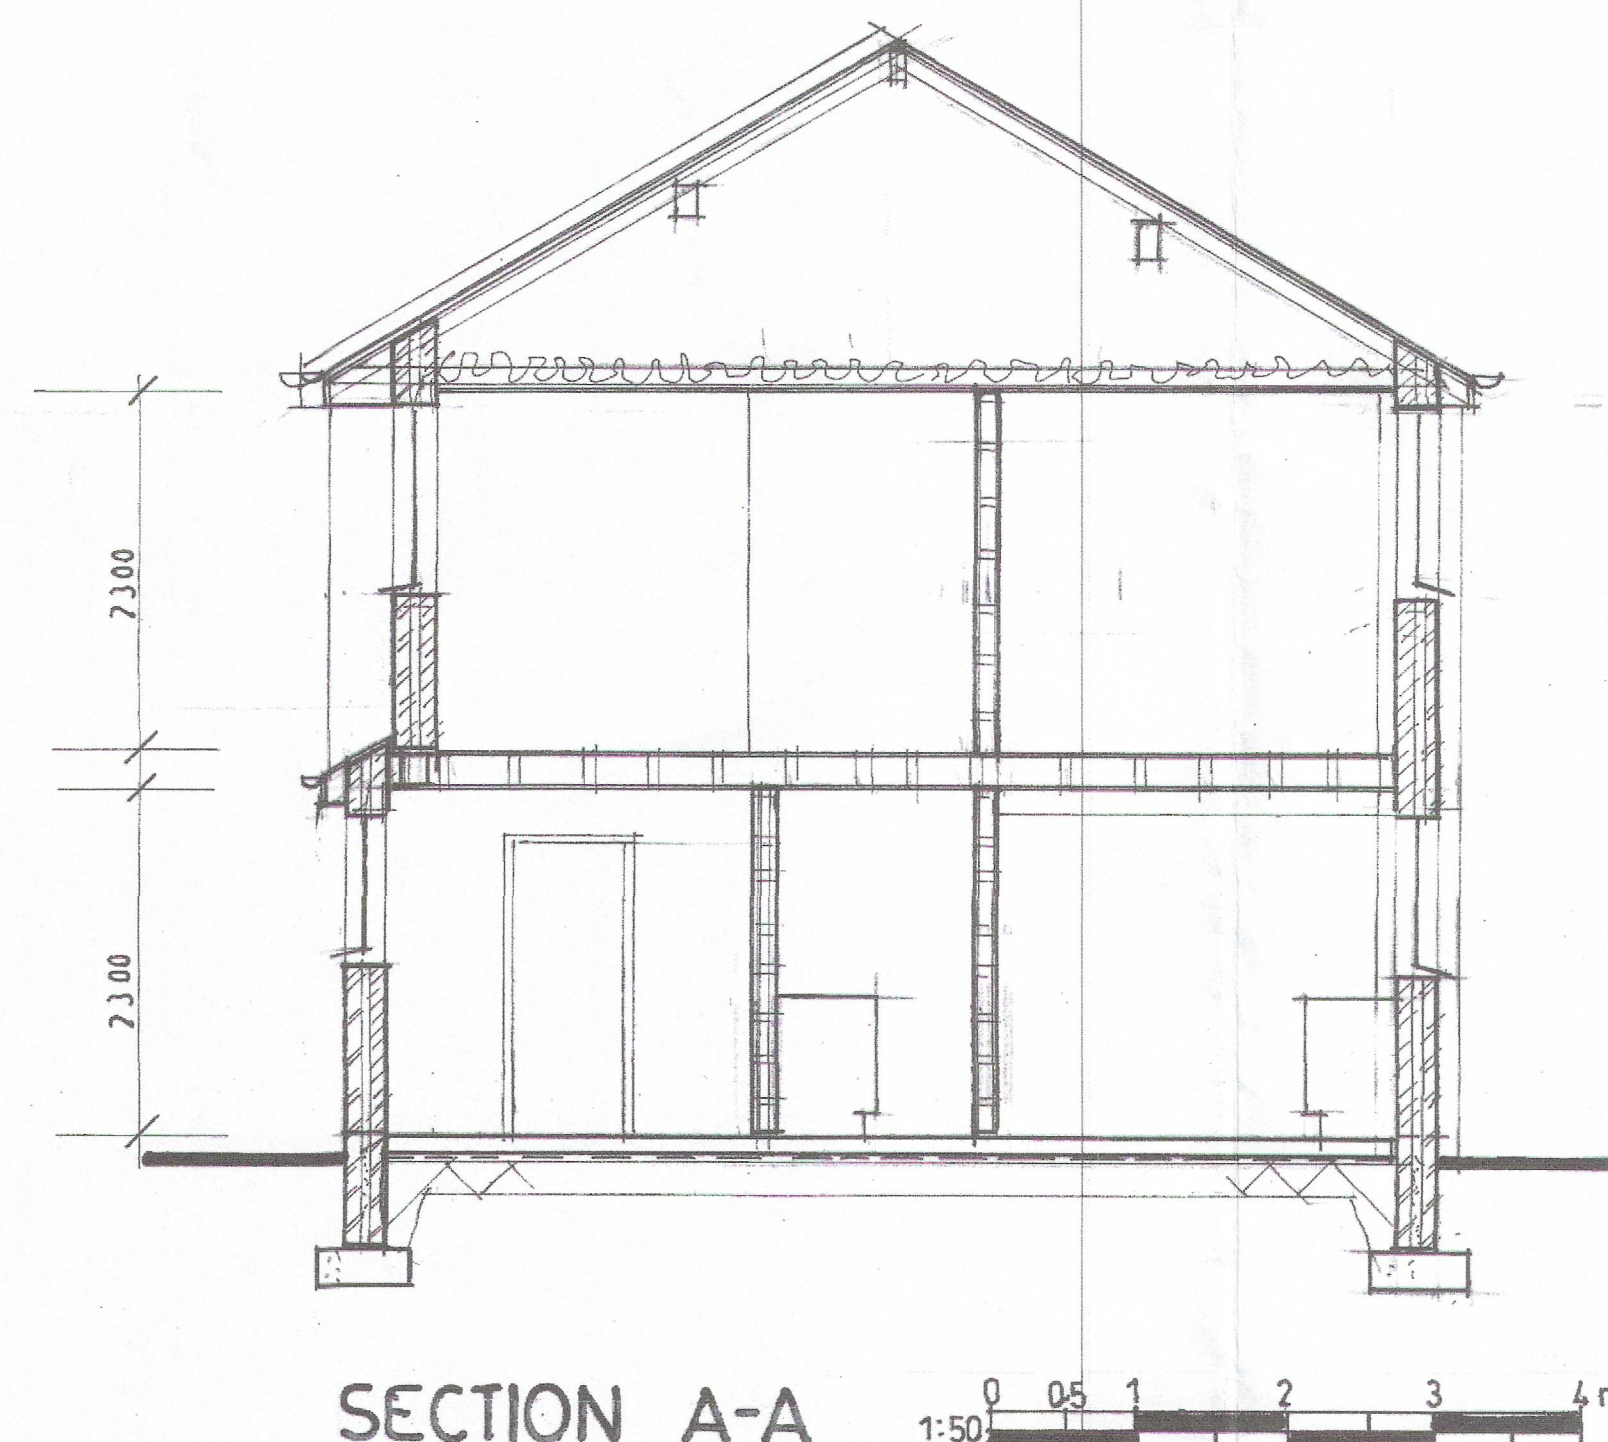
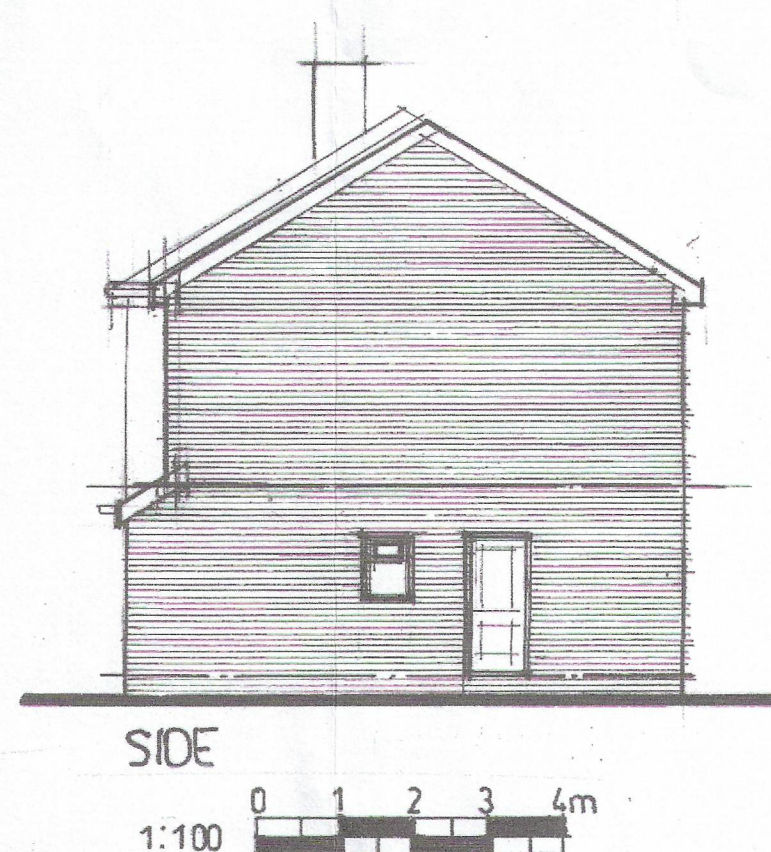
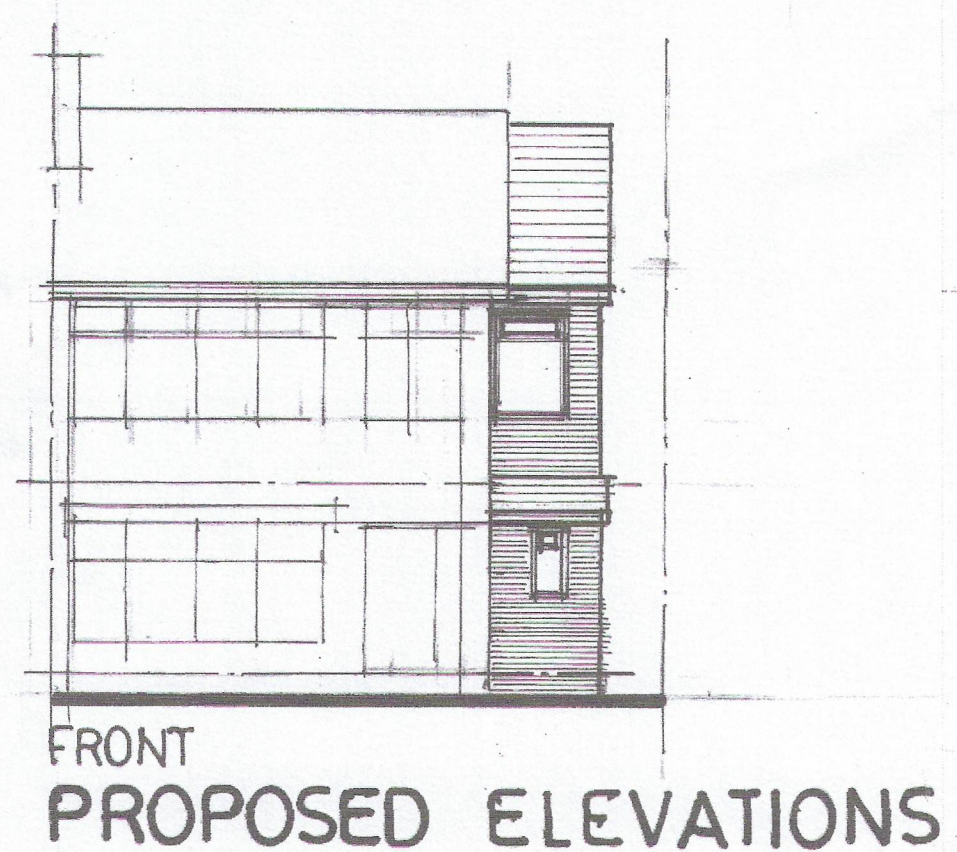
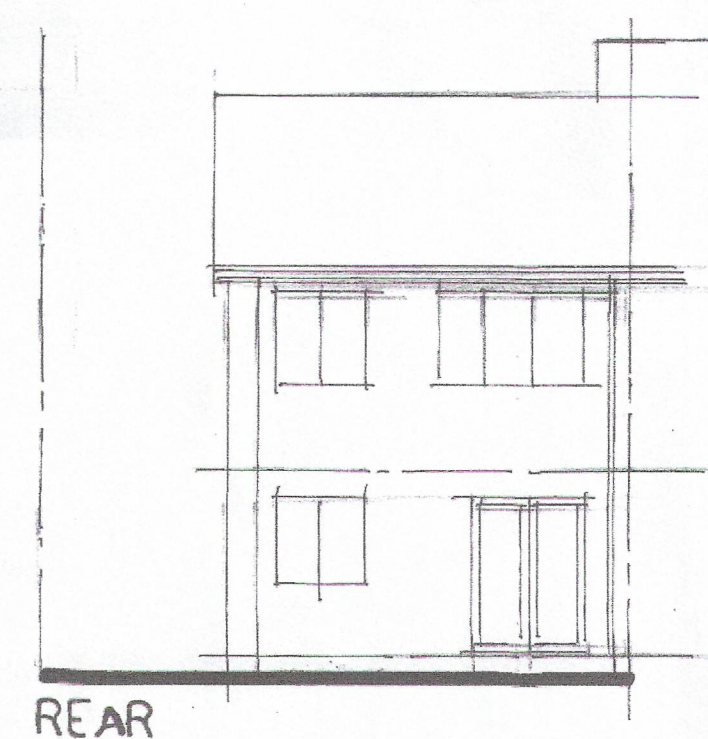
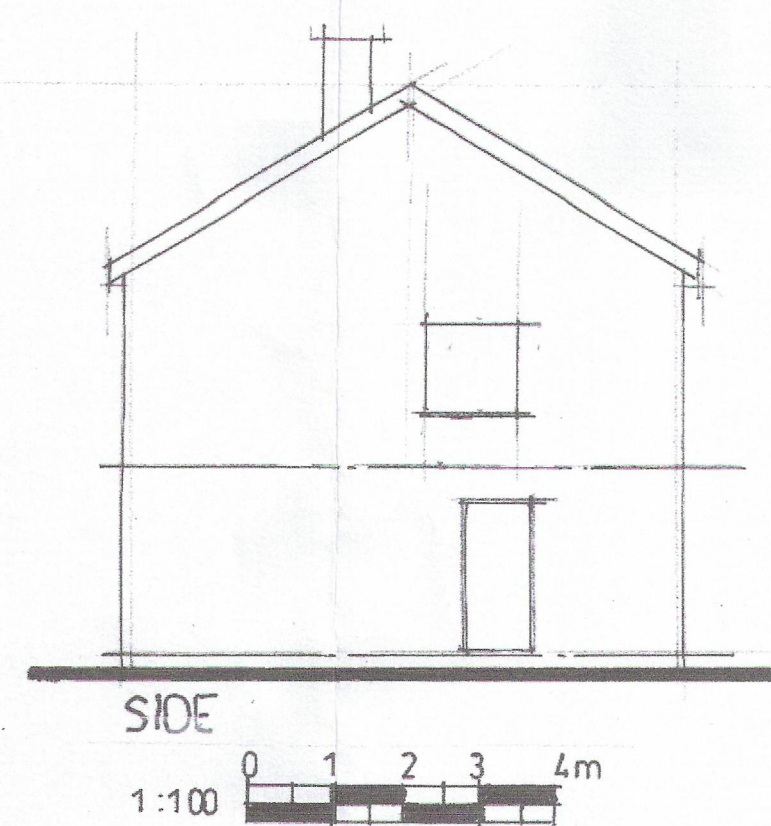
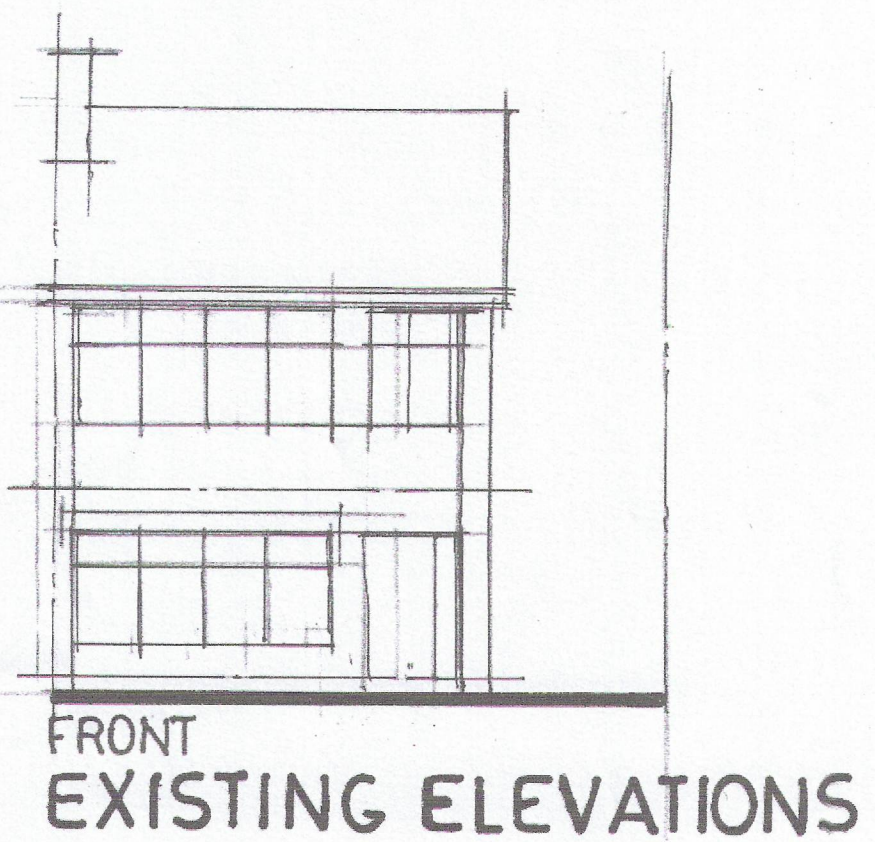
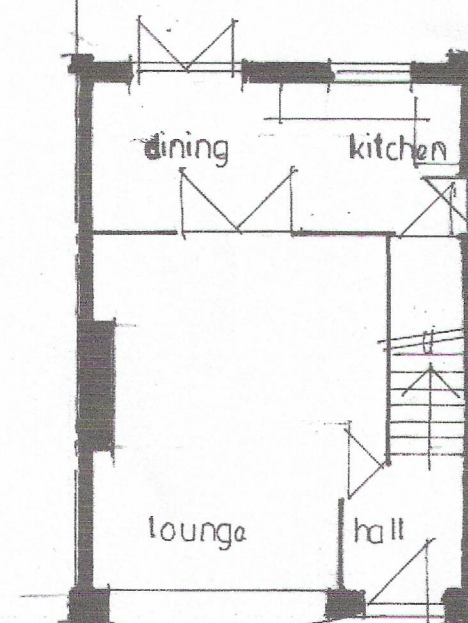
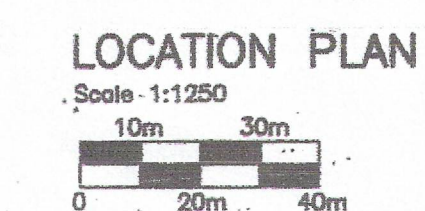
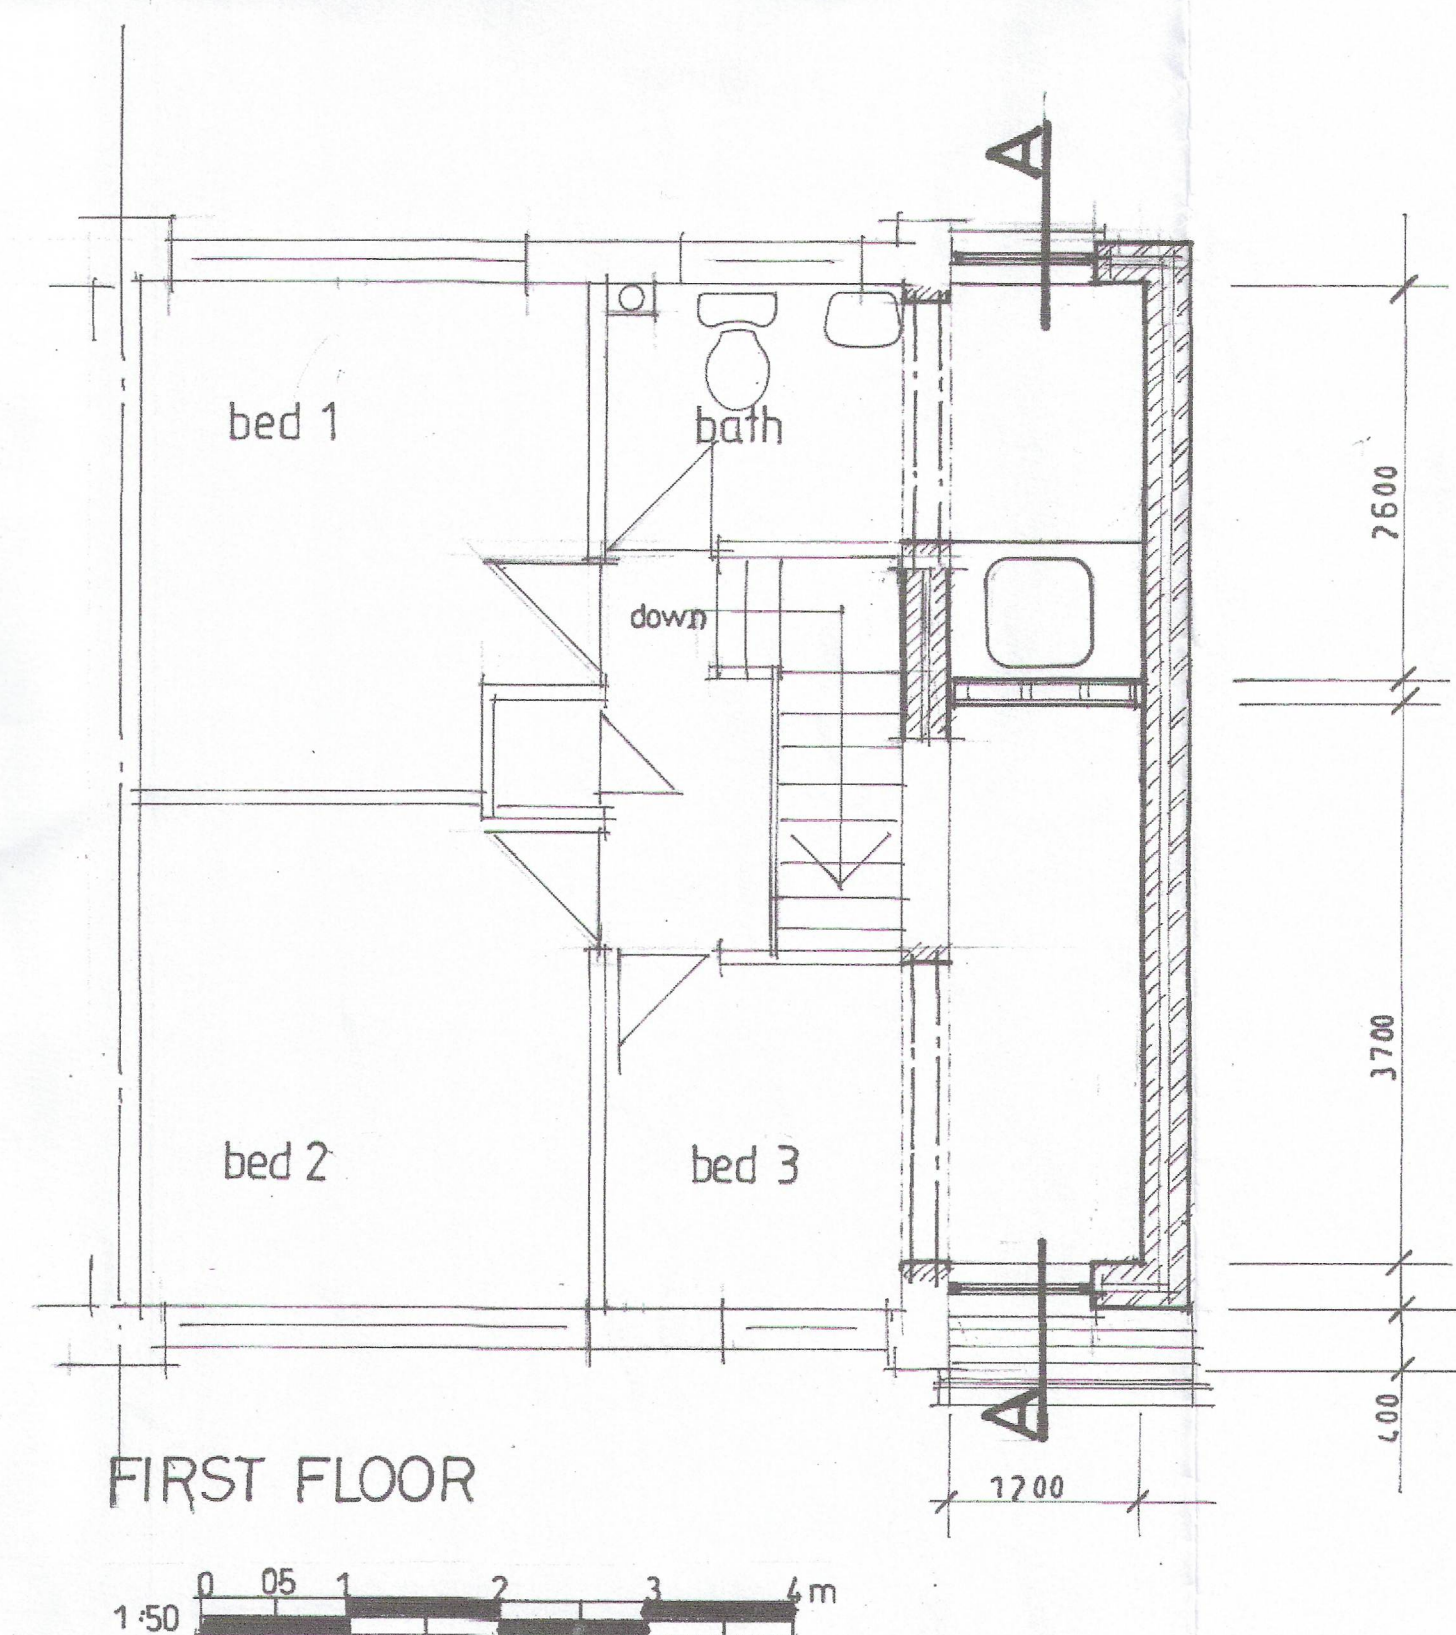


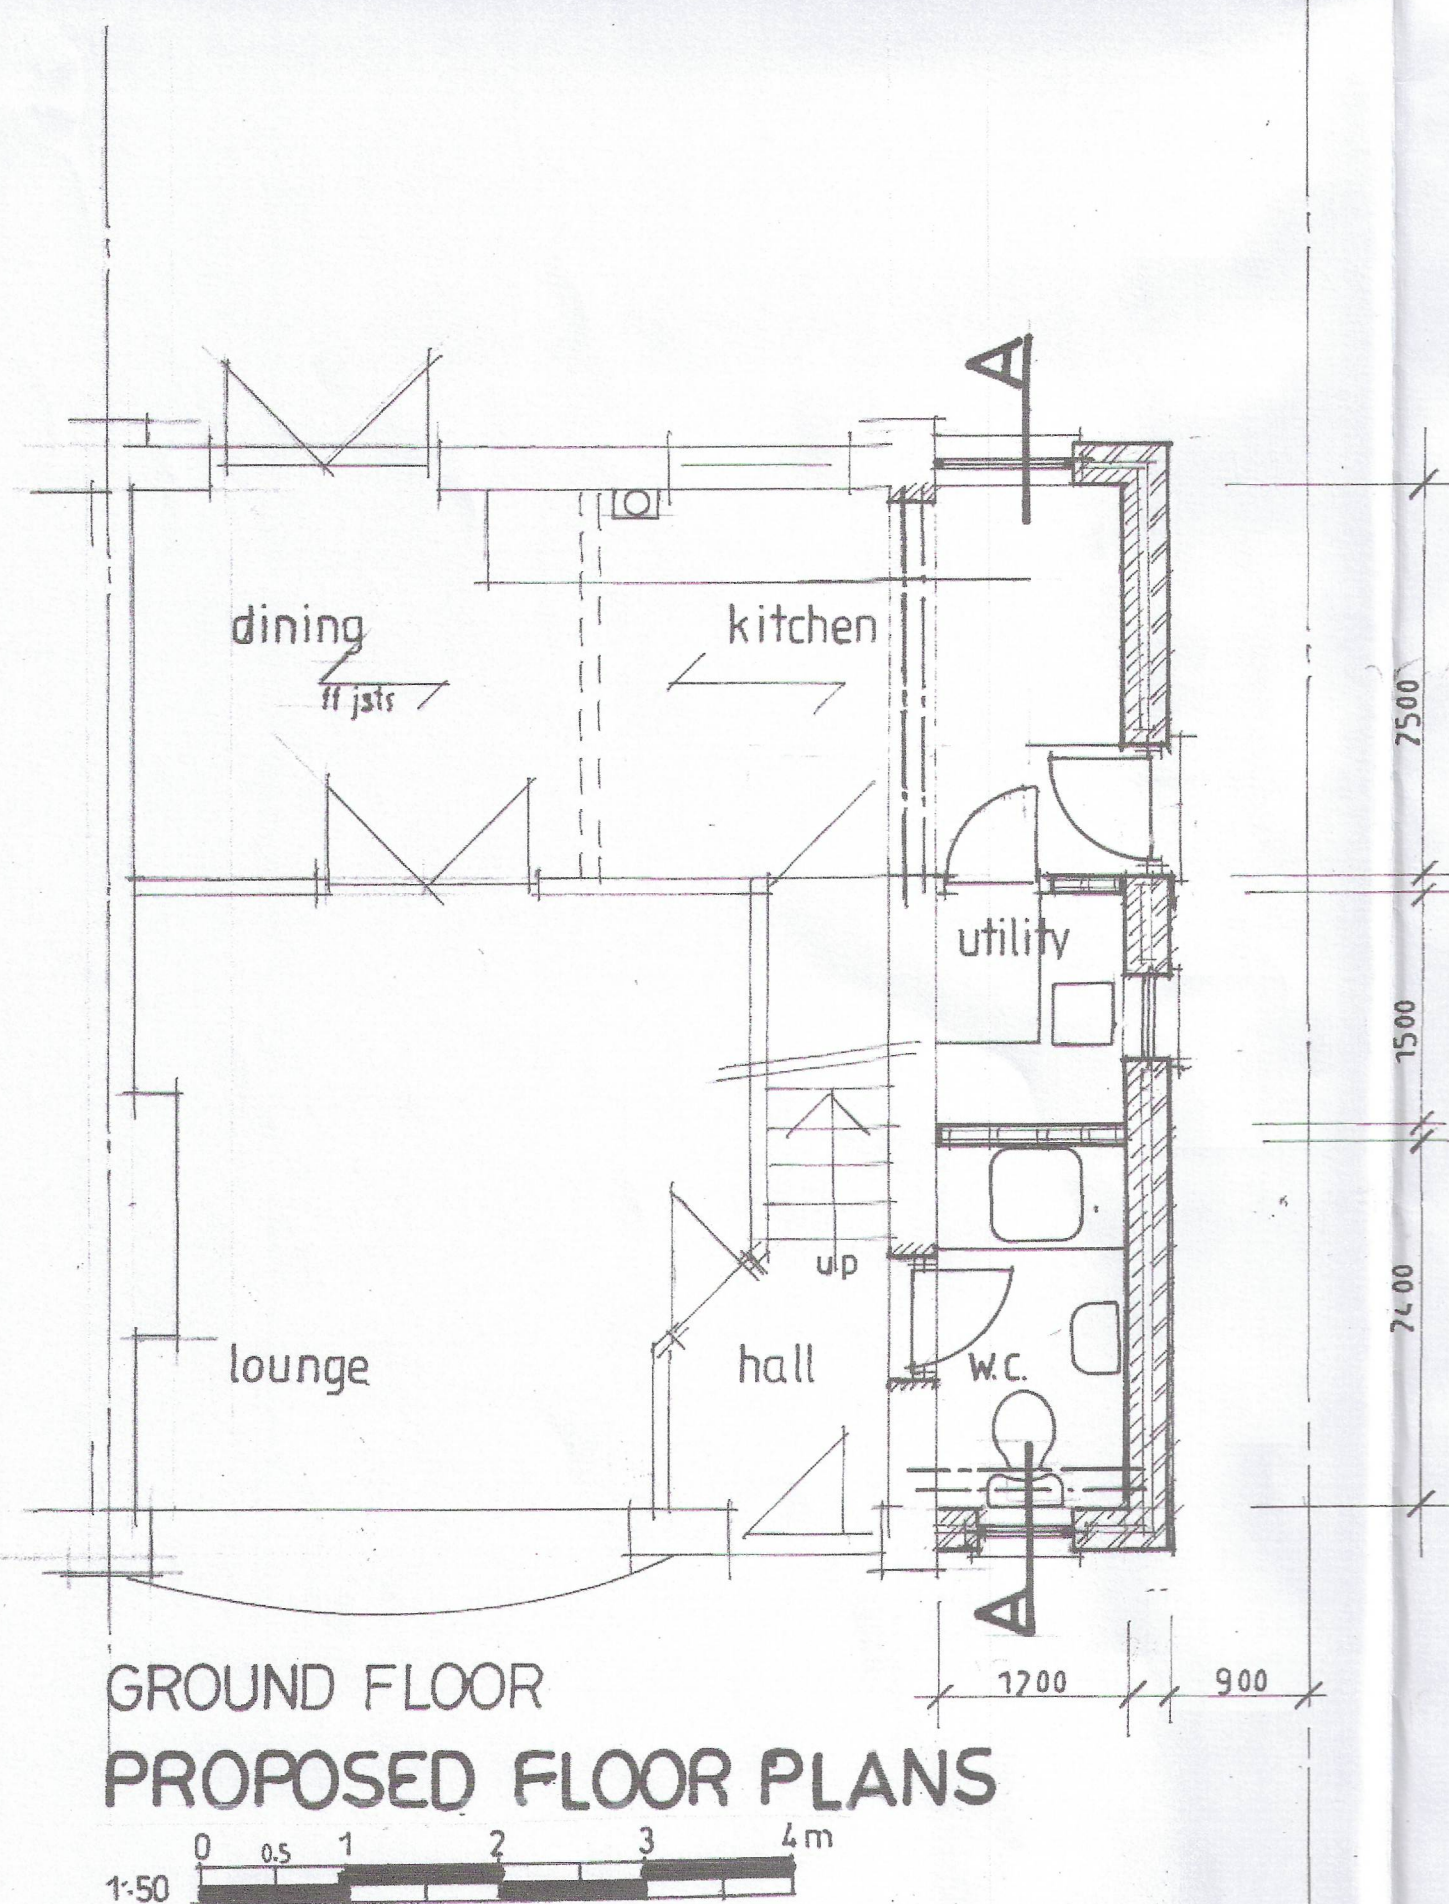


PLANNING NOTES
All external elements of structure roof slates, tiles, render, brick, windows, fascias, guttering, downpipes etc to match existing as close as possible in colour, texture and design.
No element of construction to project beyond boundary.
Foundations, gutters, fascias etc all to be kept within the curtilage of the site.

PLANNING DRAWING

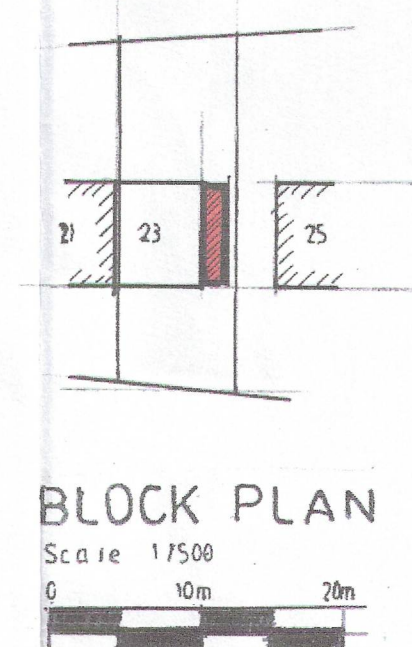

EXISTING FLOOR PLANS

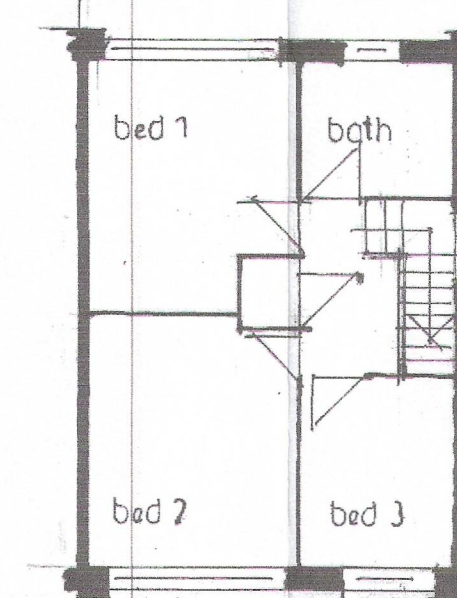

Client:
MR & MRS G BOYD
Site:
23 CLEVELAND CLOSE
KIRKBY L32 2BH
Drawing:
PROPOSED TWO STOREY
SIDE EXTENSION

Scale:
1:100 + 1:50
Date:
SEPT 2022

Revisions:

Richard J Vodrey
34 Stapleton Road, Formby,
Liverpool L37 2YN
Tel No: 07779 129 258
Email: richardvodrey@gmail.com
Dwg No: 1966/01