


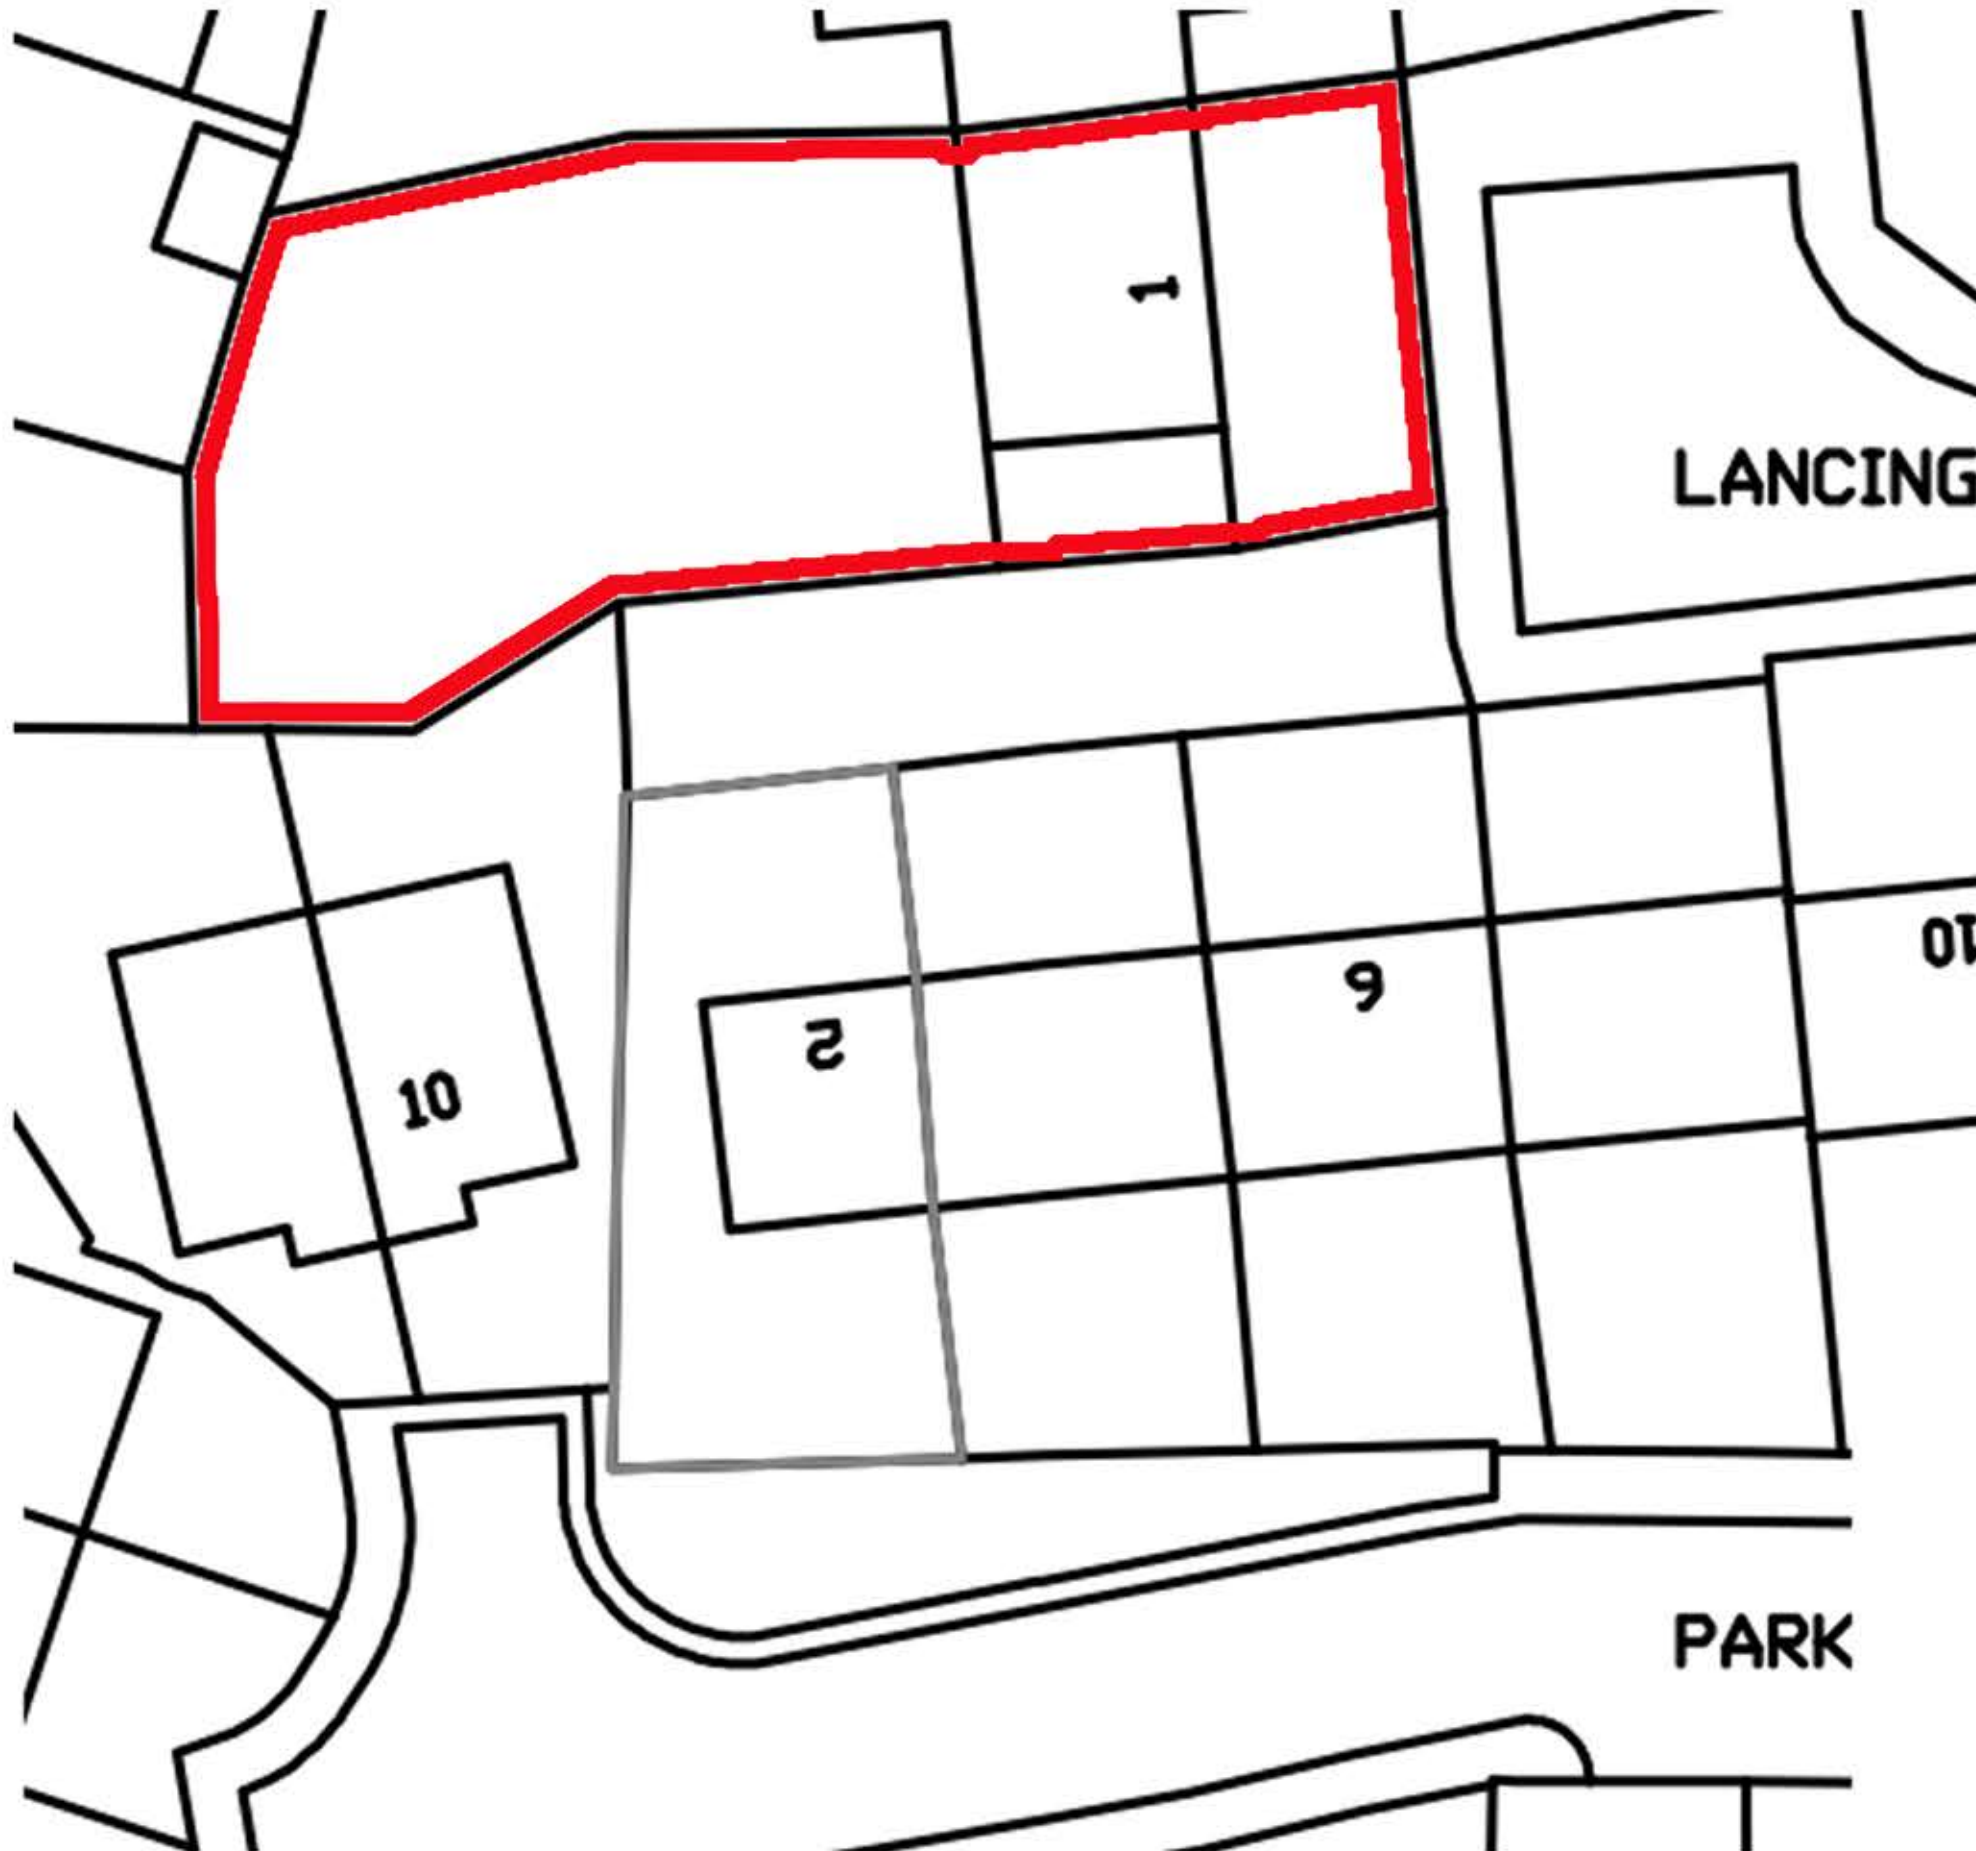

SITE PLAN
1 LANCING CLOSE
SCALE 1:200 @ A3

