




Rev	Amendment	Drawn	Check
P01	Scheme Amendments	04.04.25	04.04.25
P02	Existing car park layout updated.	15.04.25	15.04.25
P03	Scheme Amendments	24.04.25	24.04.25
P04	Boundary Lines Amended	09.06.25	09.06.25

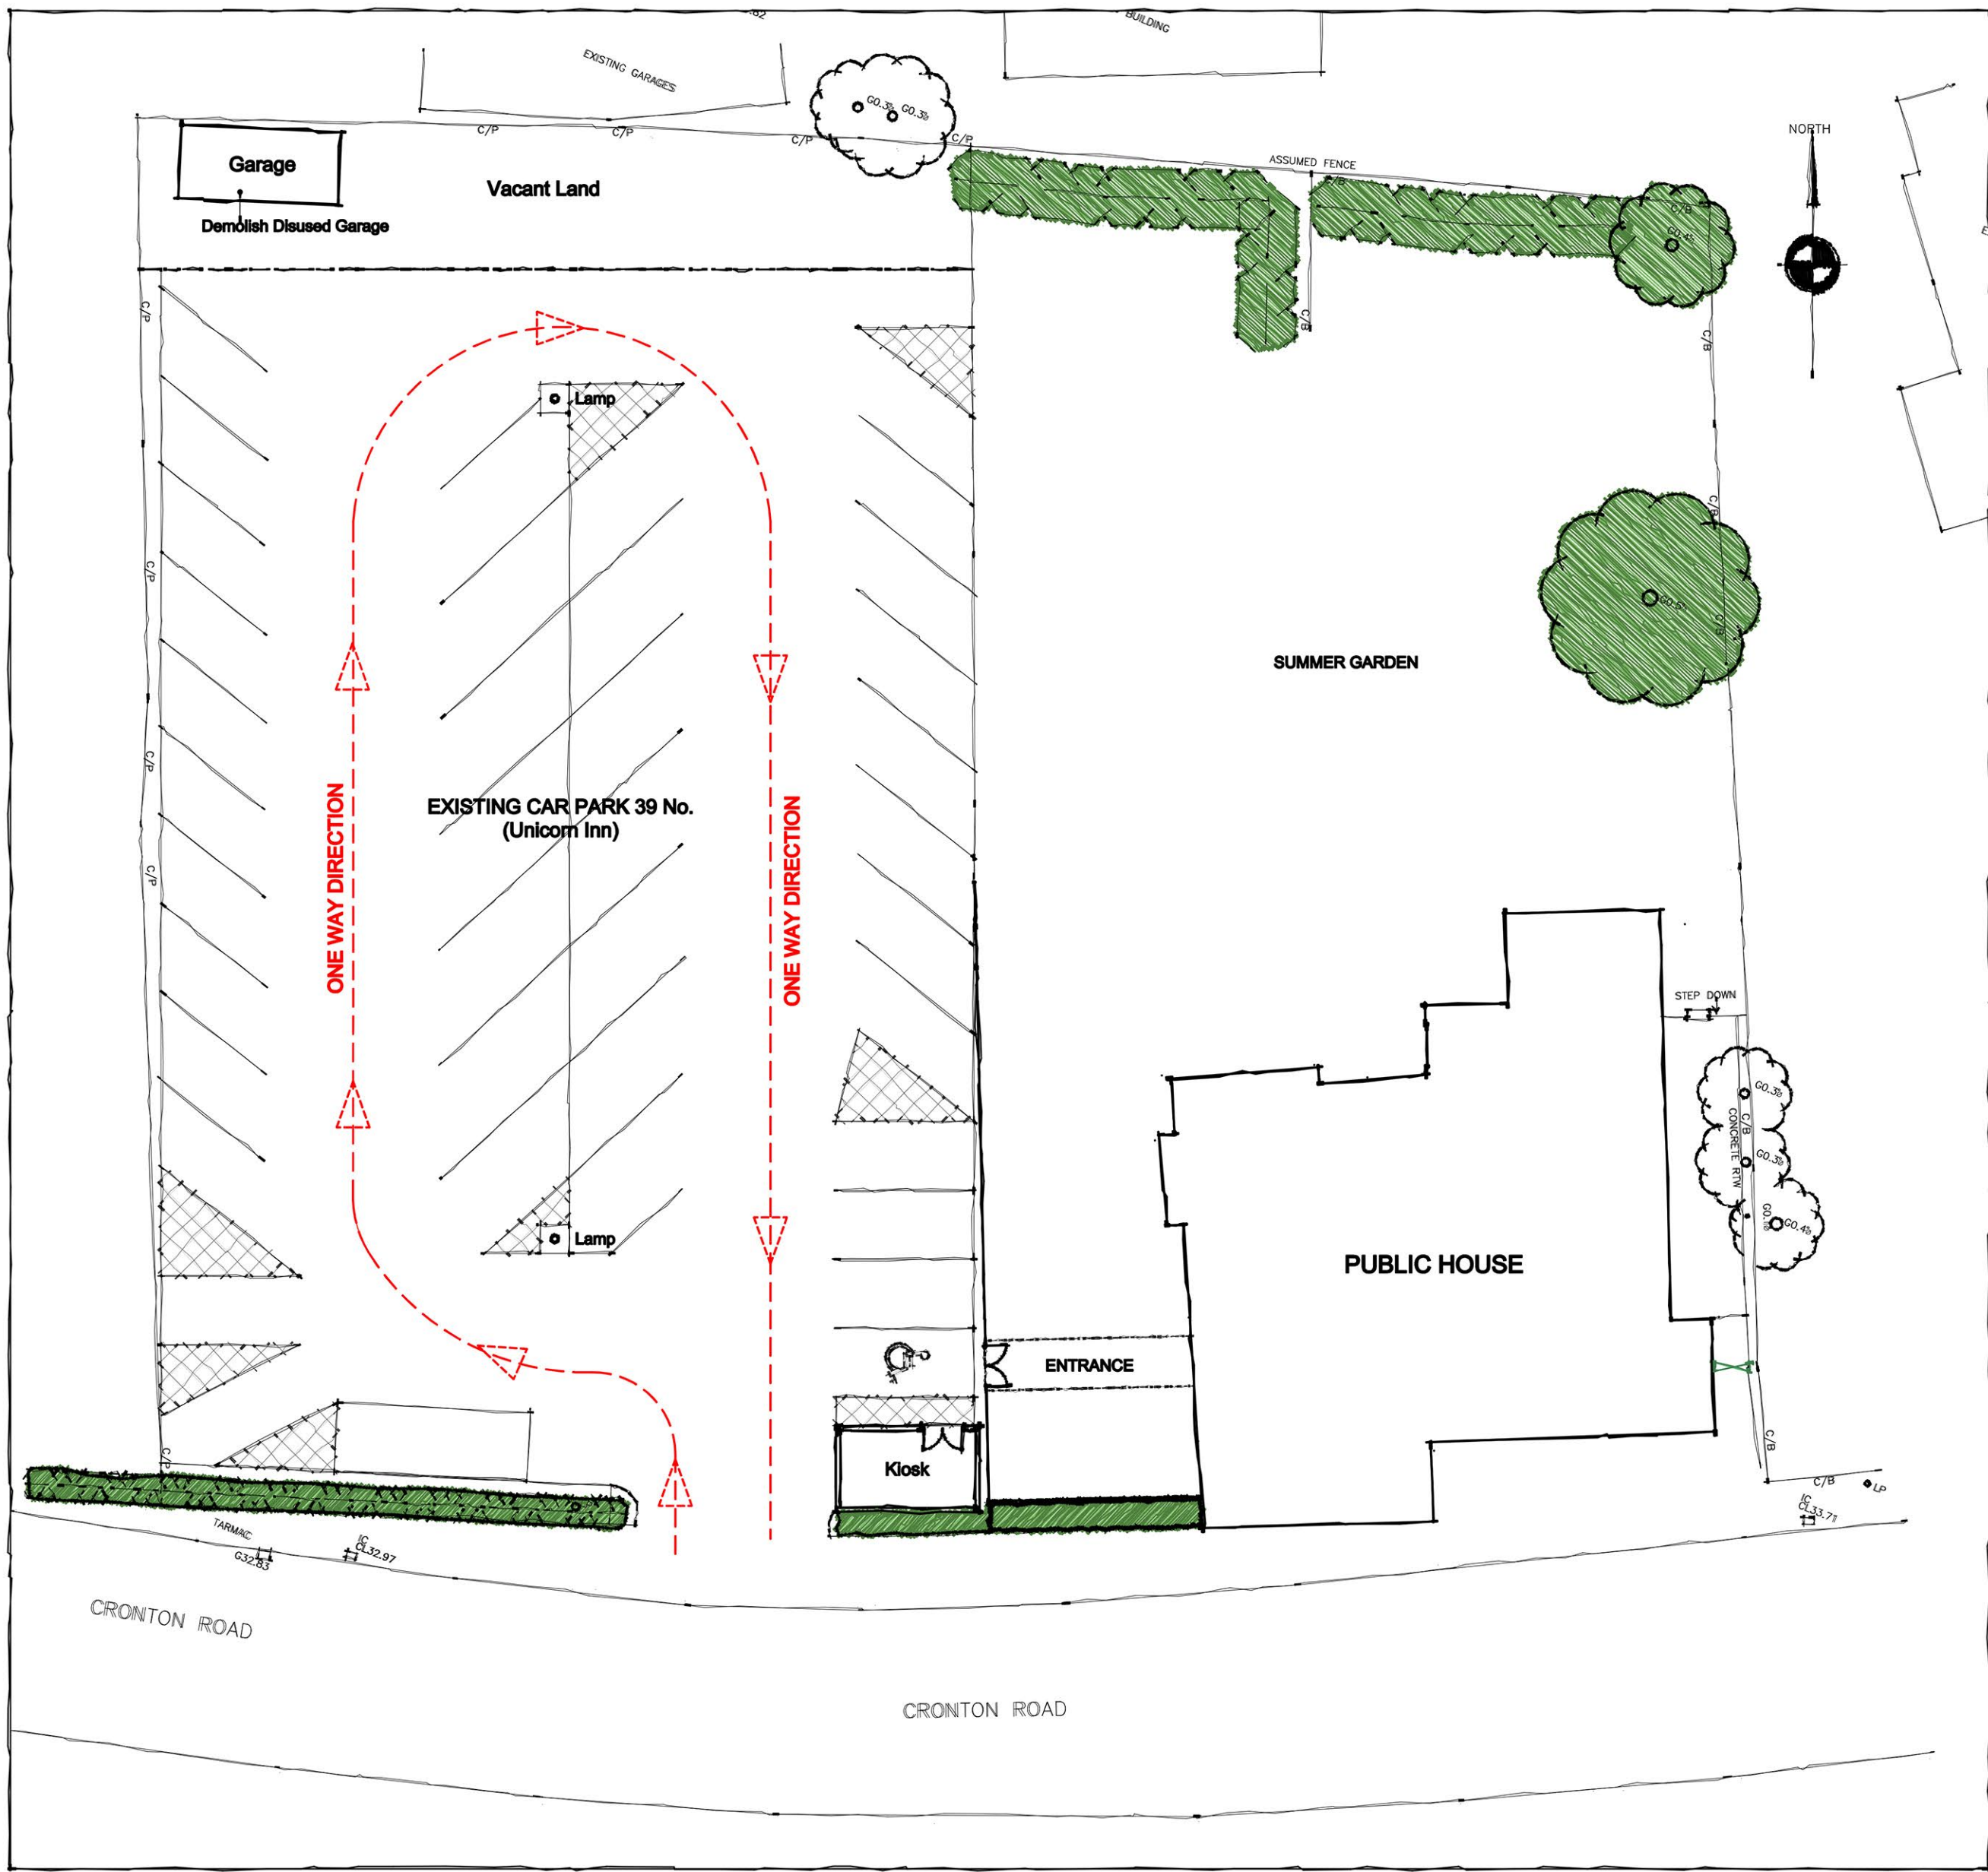


Existing Site Plan
Scale 1:200

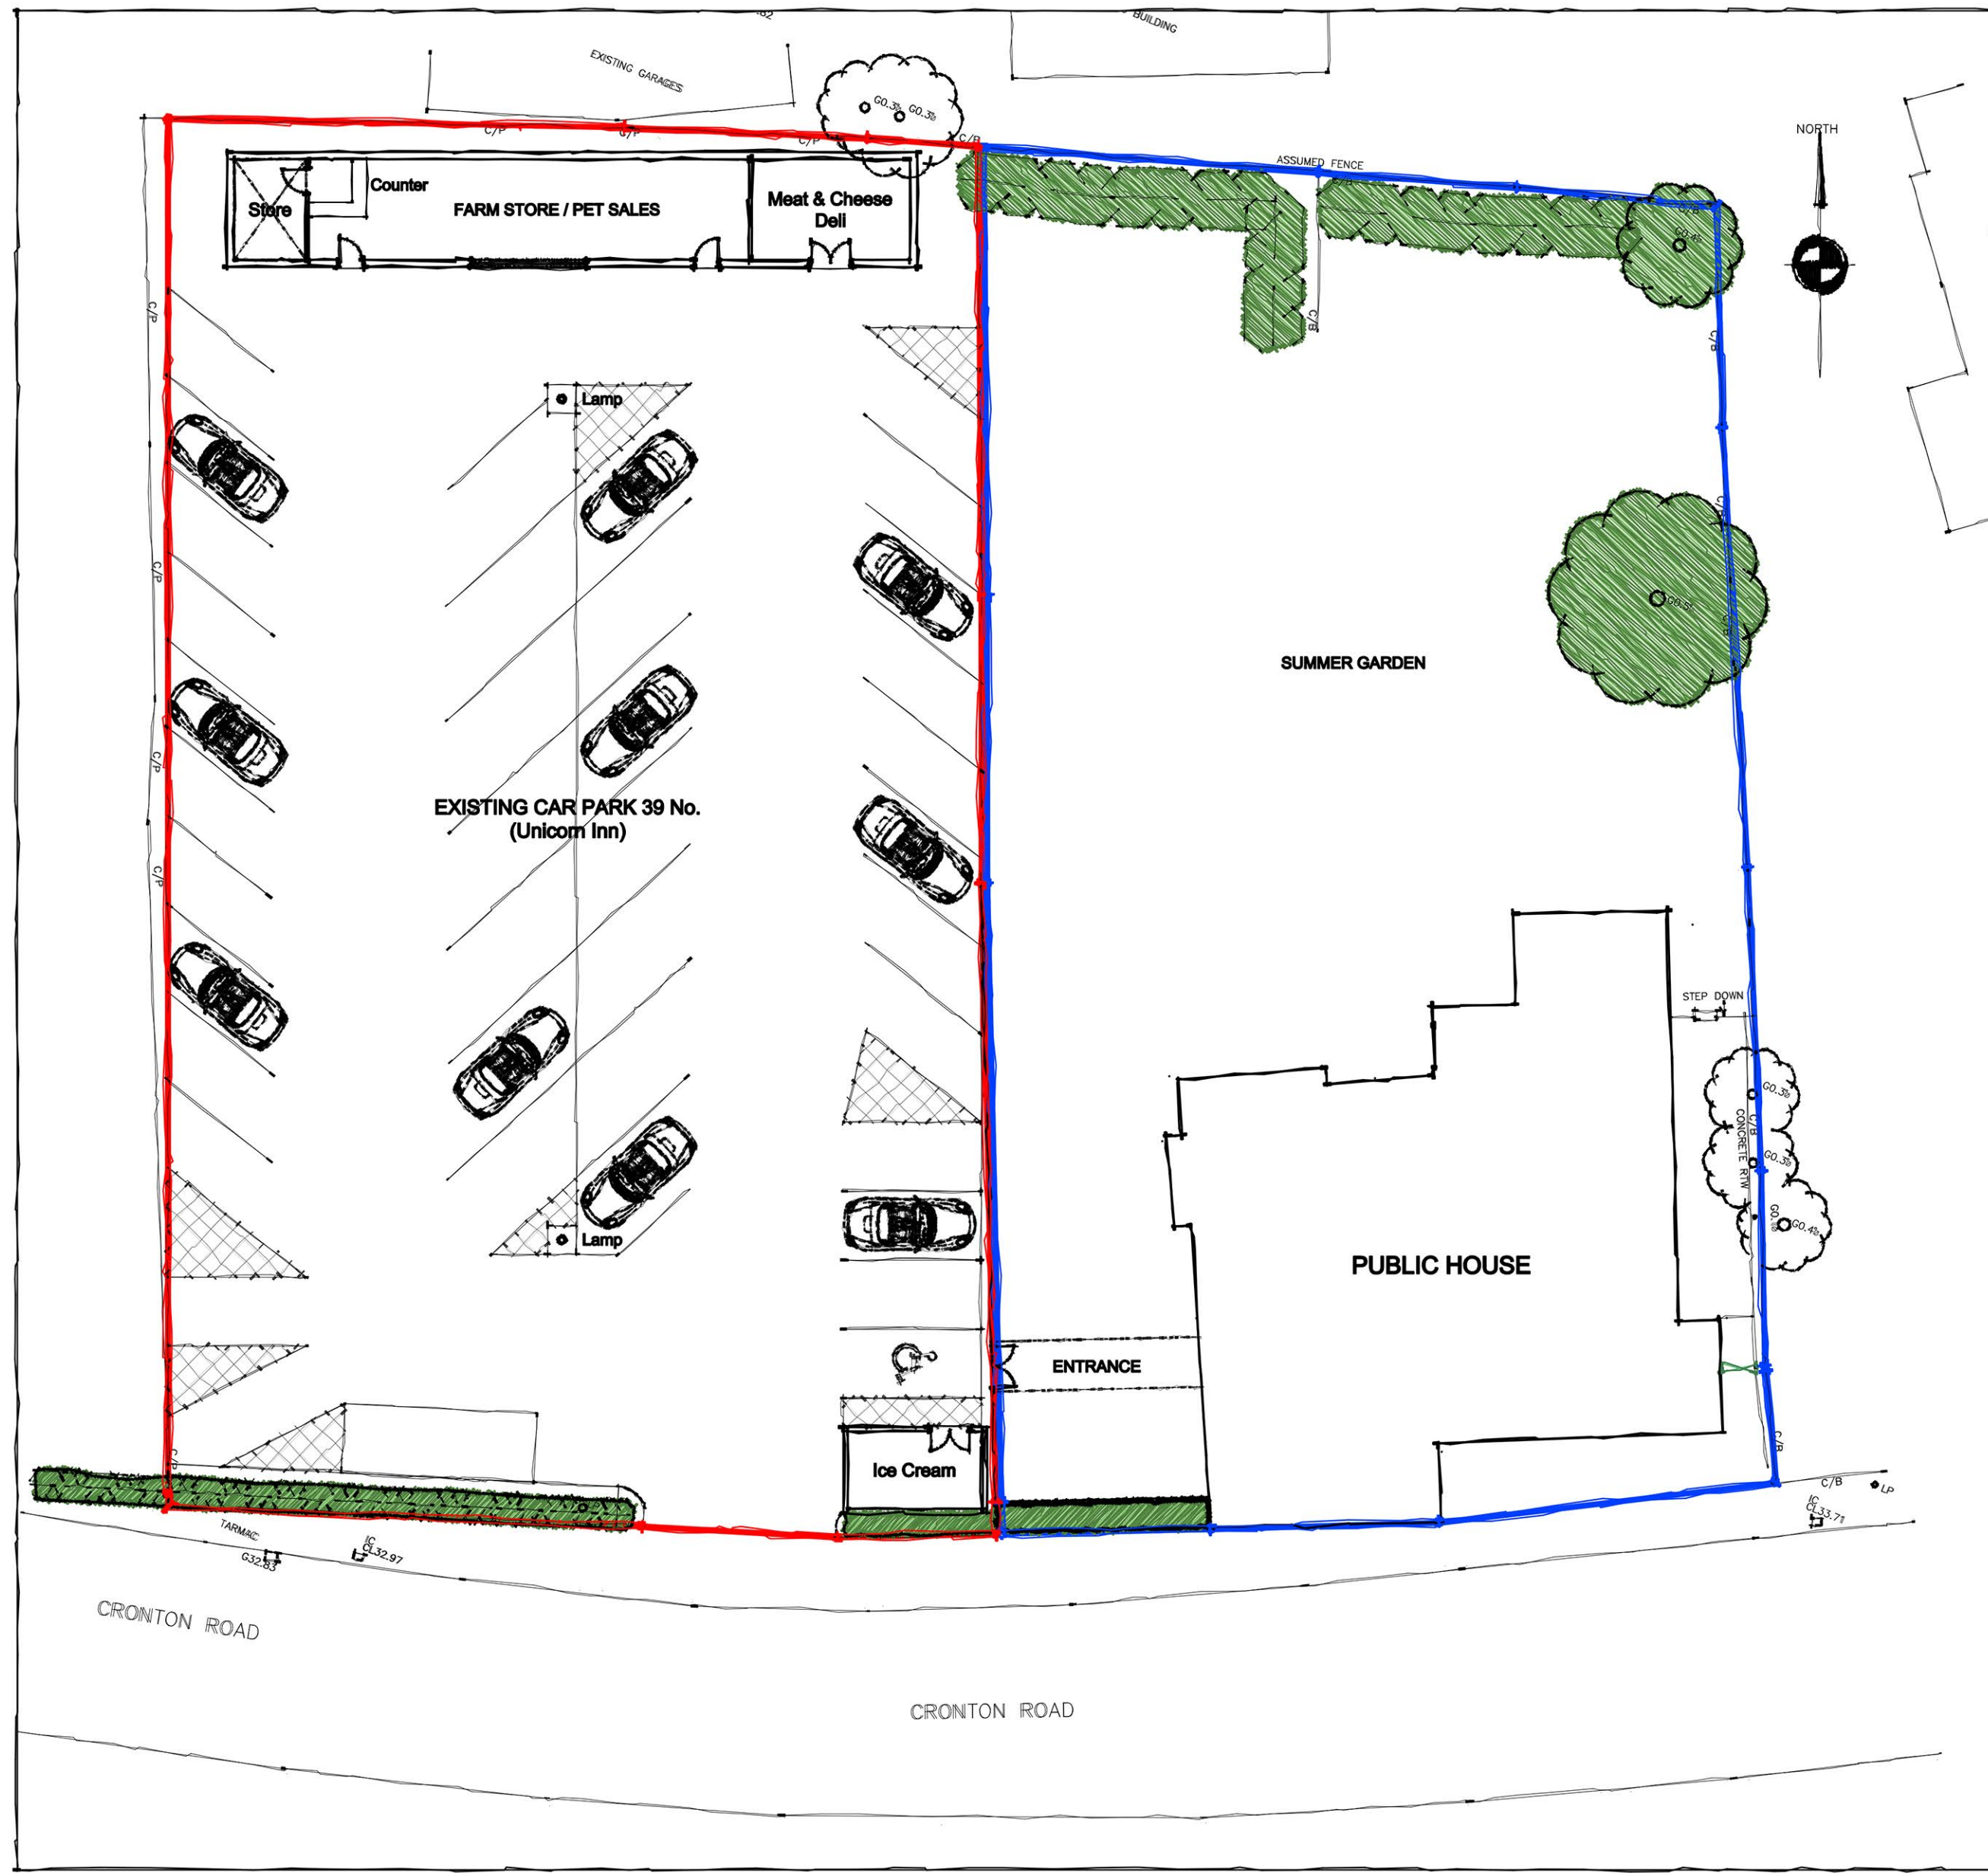


Proposed Site Plan
Scale 1:200

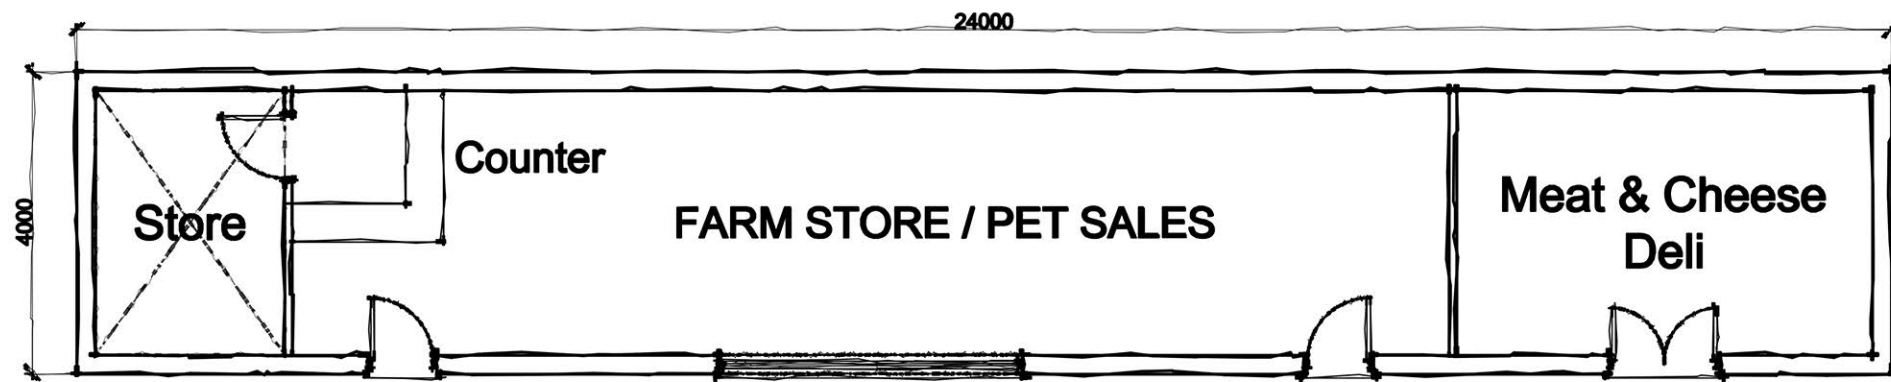


Proposed Floor Plan (FARM STORE)
Scale 1:100

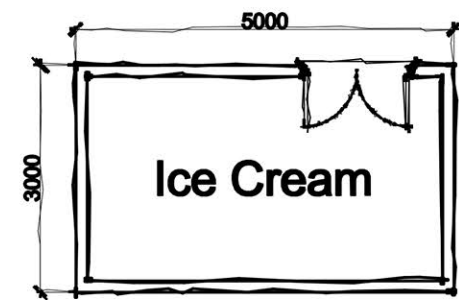


Existing Floor Plan
Scale 1:100

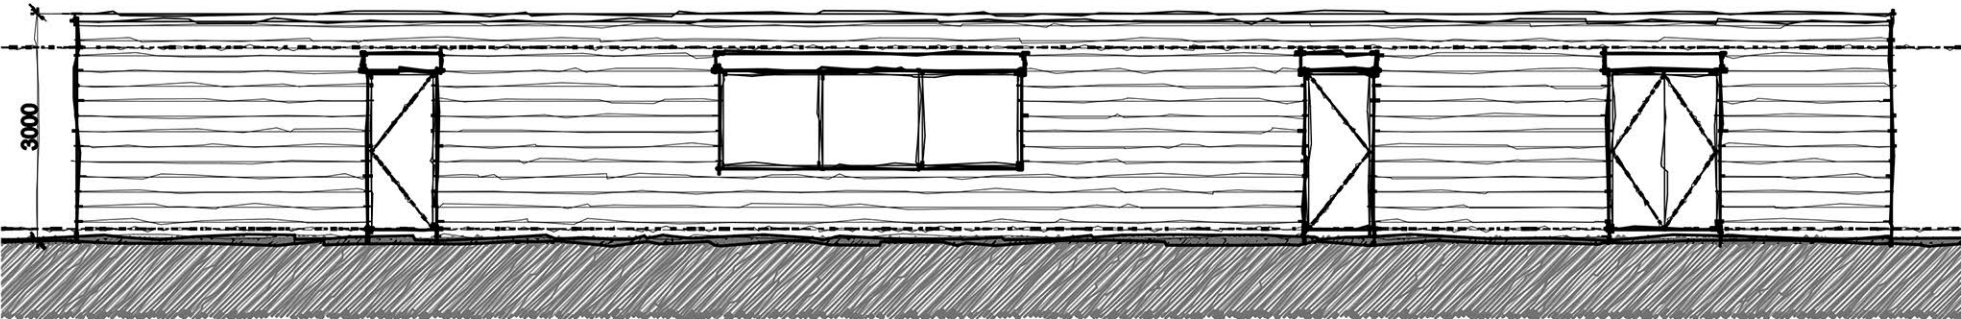


Proposed Front Elevation
Scale 1:100

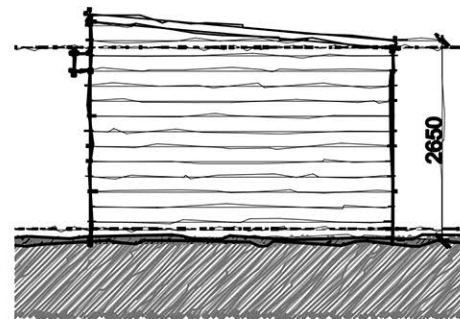


Proposed Side Elevation
Scale 1:100

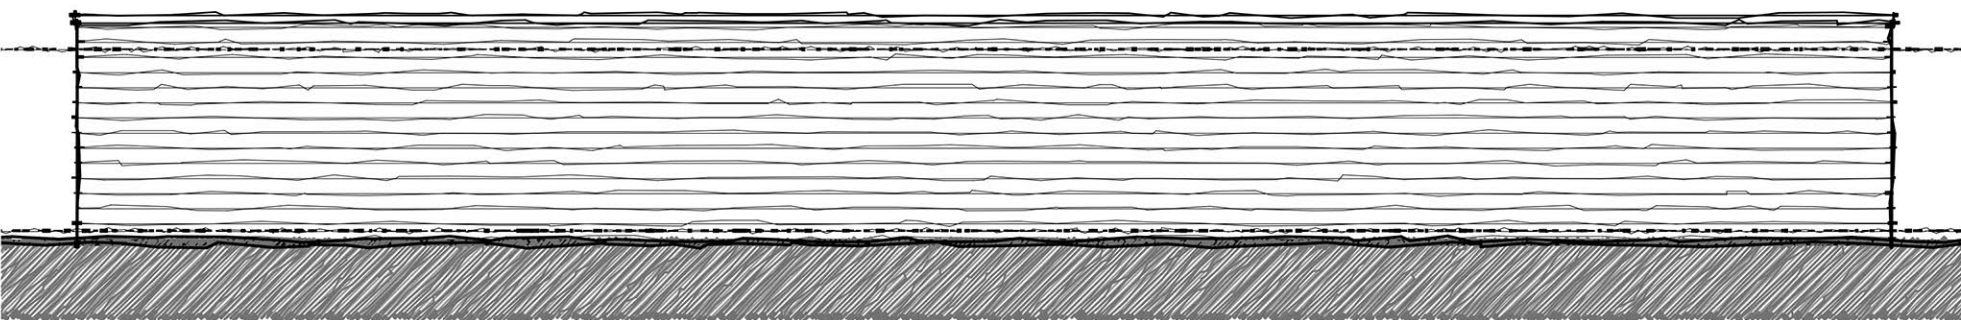


Proposed Rear Elevation
Scale 1:100

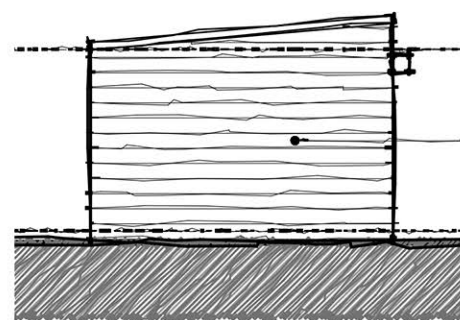


Proposed Side Elevation
Scale 1:100

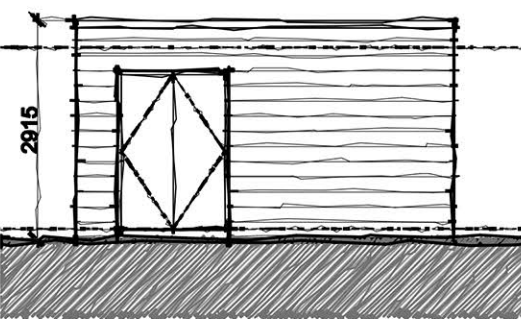


Existing Front Elevation
Scale 1:100

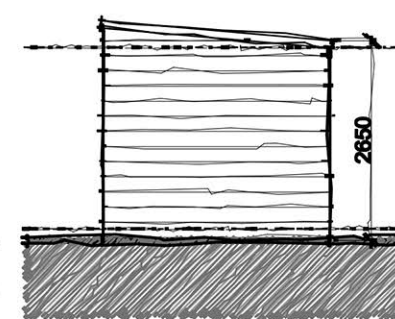

Existing Side Elevation
Scale 1:100

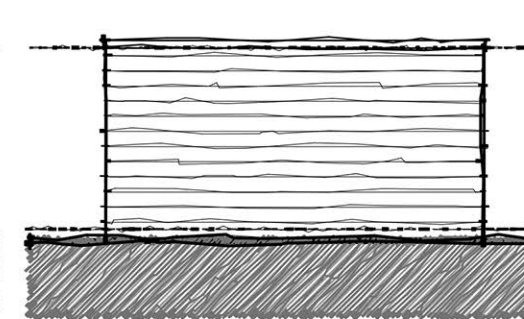

Existing Rear Elevation
Scale 1:100

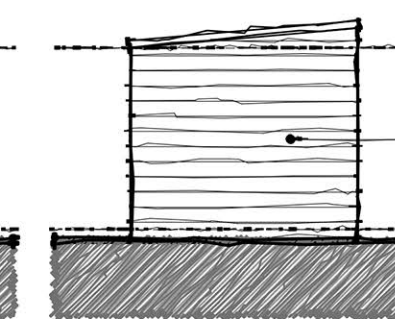

Existing Side Elevation
Scale 1:100

RA
Revival Architecture

Dream. Plan. Begin.

This drawing is copyright and remains the property of Revival Architecture Ltd. This drawing must only be used for the purpose for which it is supplied and its contents must not be reproduced for any purpose without written permission.

Project:	Unicom Inn, Cronton Road, Widnes
Client:	TBC
Title:	Proposed Farm Store
Date:	28.03.25
Drawn:	CW
Check:	GNP
Scale@A1:	1:100
Revision:	P04
Status:	Planning

Drawing Number:

2009-RA-XX-XX-DR-A-0120