




This drawing (or any part thereof) may not be copied, transmitted or disclosed to any third party or unauthorized person without the prior written permission of Future3Architecture
This drawing is to be read in conjunction with all other relevant drawings prepared by consultants and sub-contractors. Do not scale from this drawing. Work only to printed dimensions. Report any discrepancies to the Architect or representatives thereof.

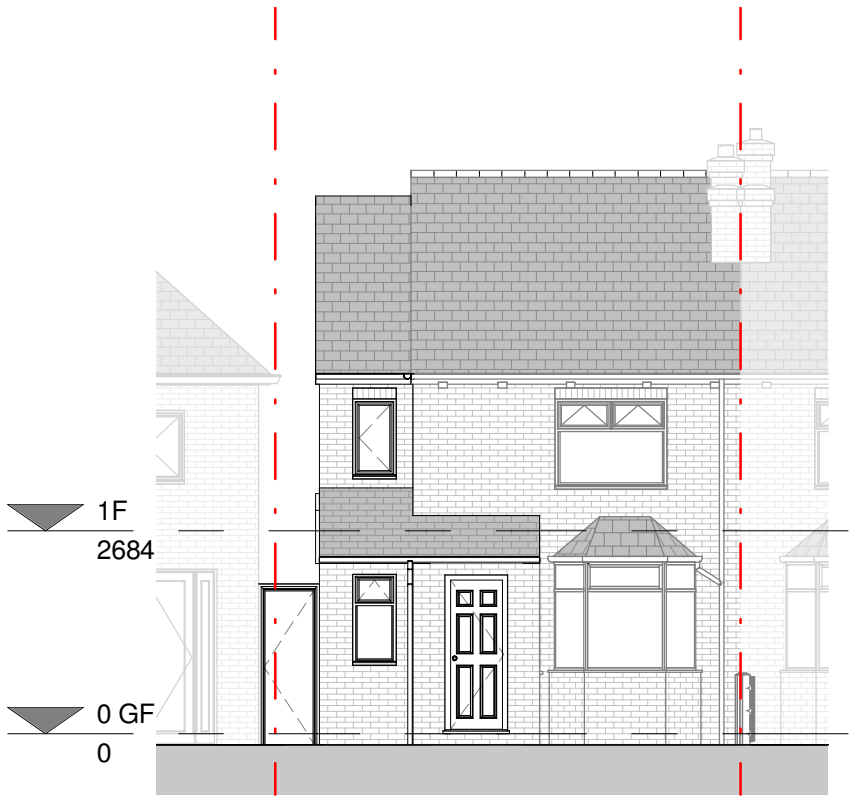



FRONT ELEVATION

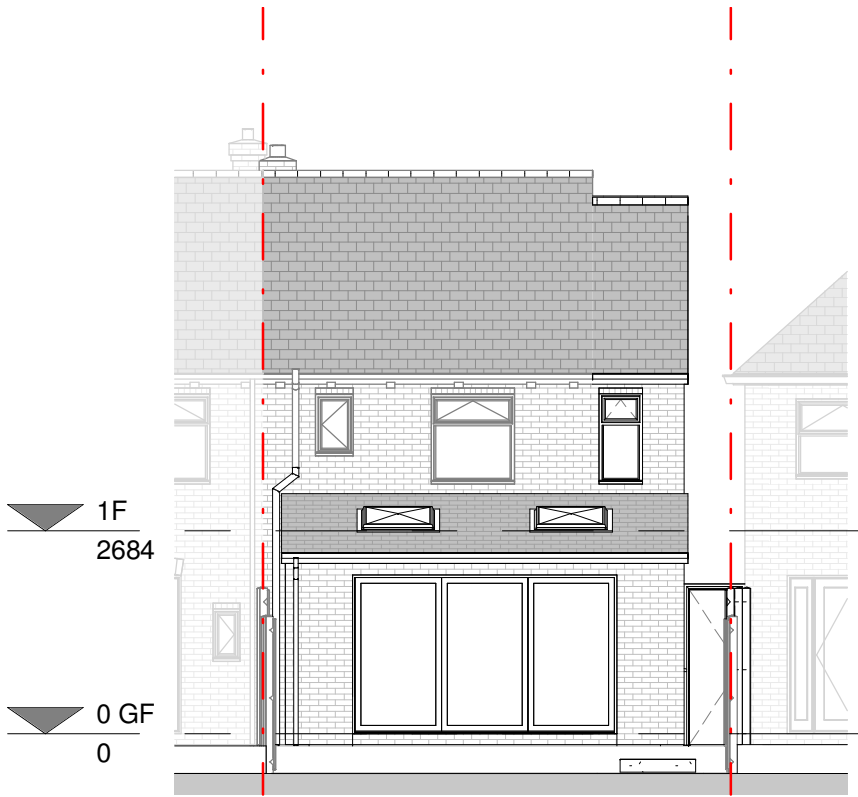

REAR ELEVATION

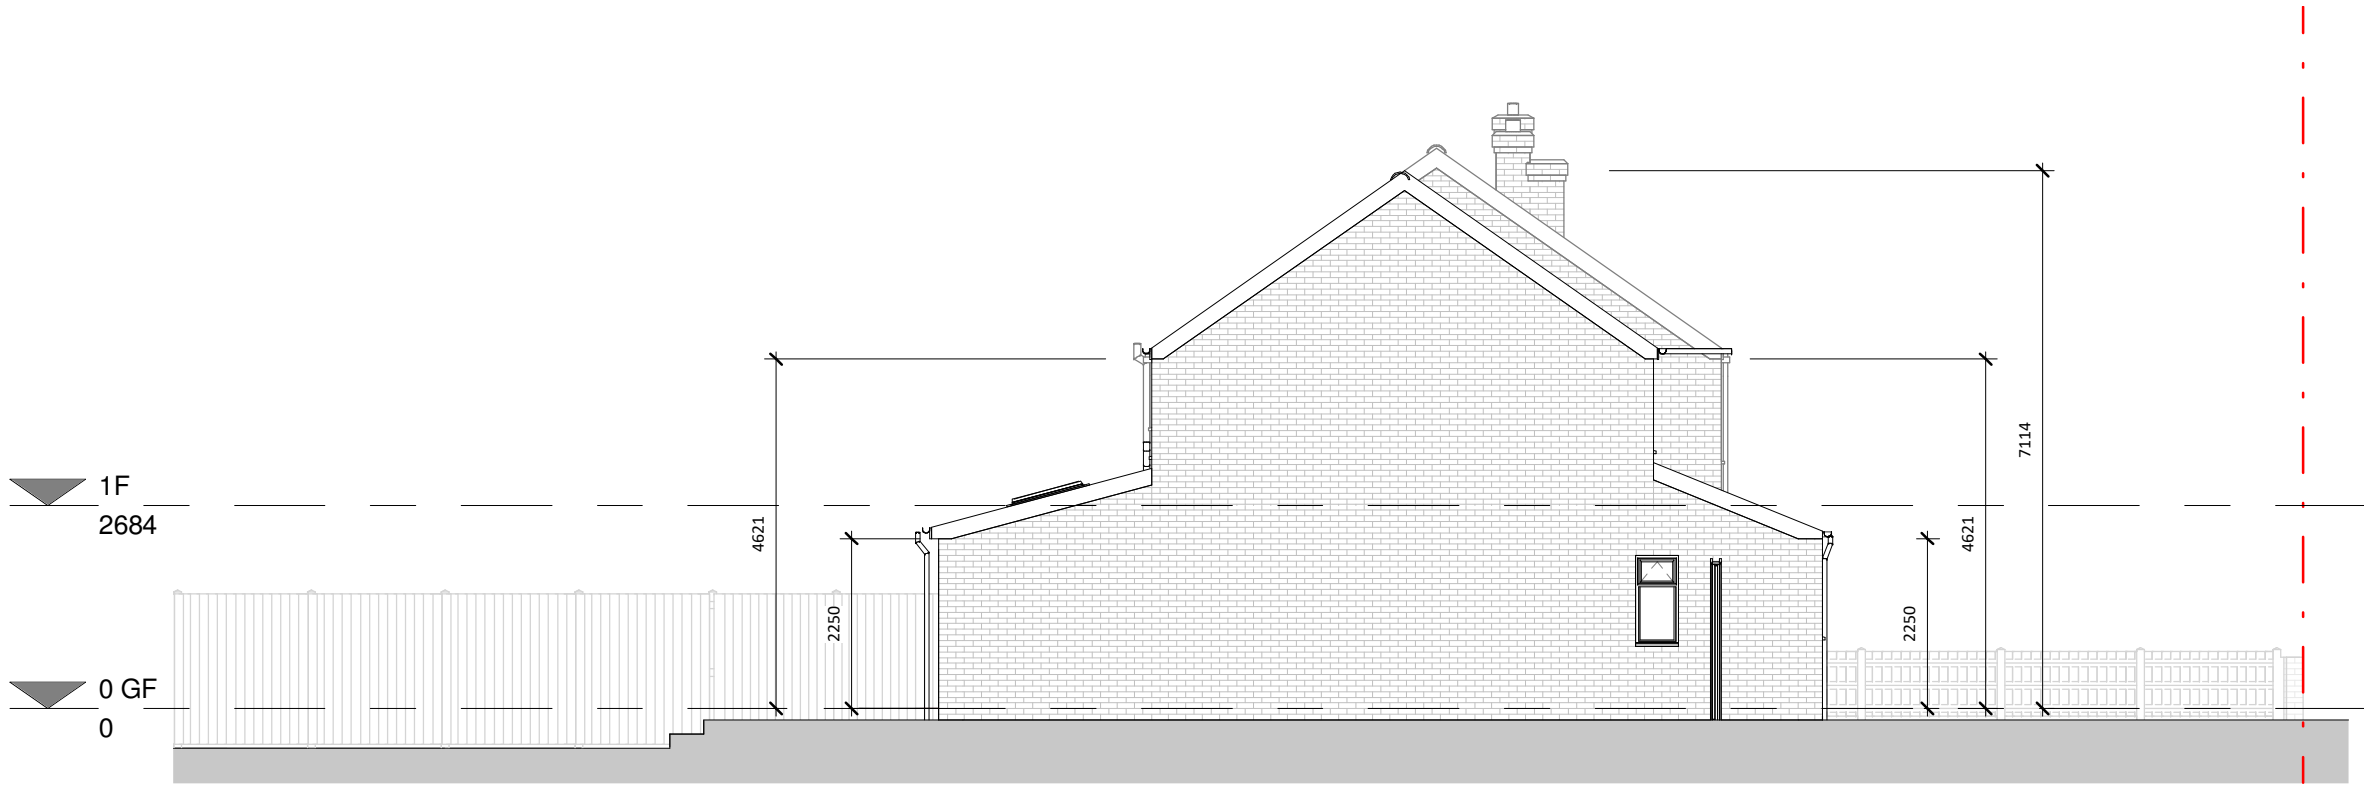

SIDE ELEVATION

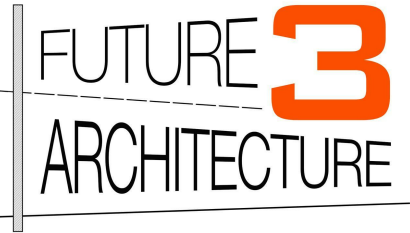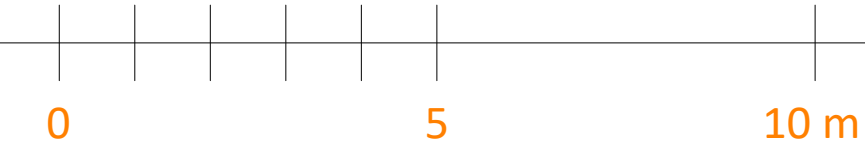

Contact:
07919222347
hello@future3.co.uk
155 Score Lane, Liverpool, L16 5EE
www.future3.co.uk

PROJECT	13 Gilbert Road		
	Liverpool		
	L35 5AG		
PROJECT N°	21019		
CLIENT	Jonathon Collins		
DRAWING	Proposed Elevations		
STATUS			
SCALE (@ A3)	1 : 100		
DRAWN BY	C.F.		
DATE	15.03.21		
DRAWING NUMBER			REV
21019 - 06			C