



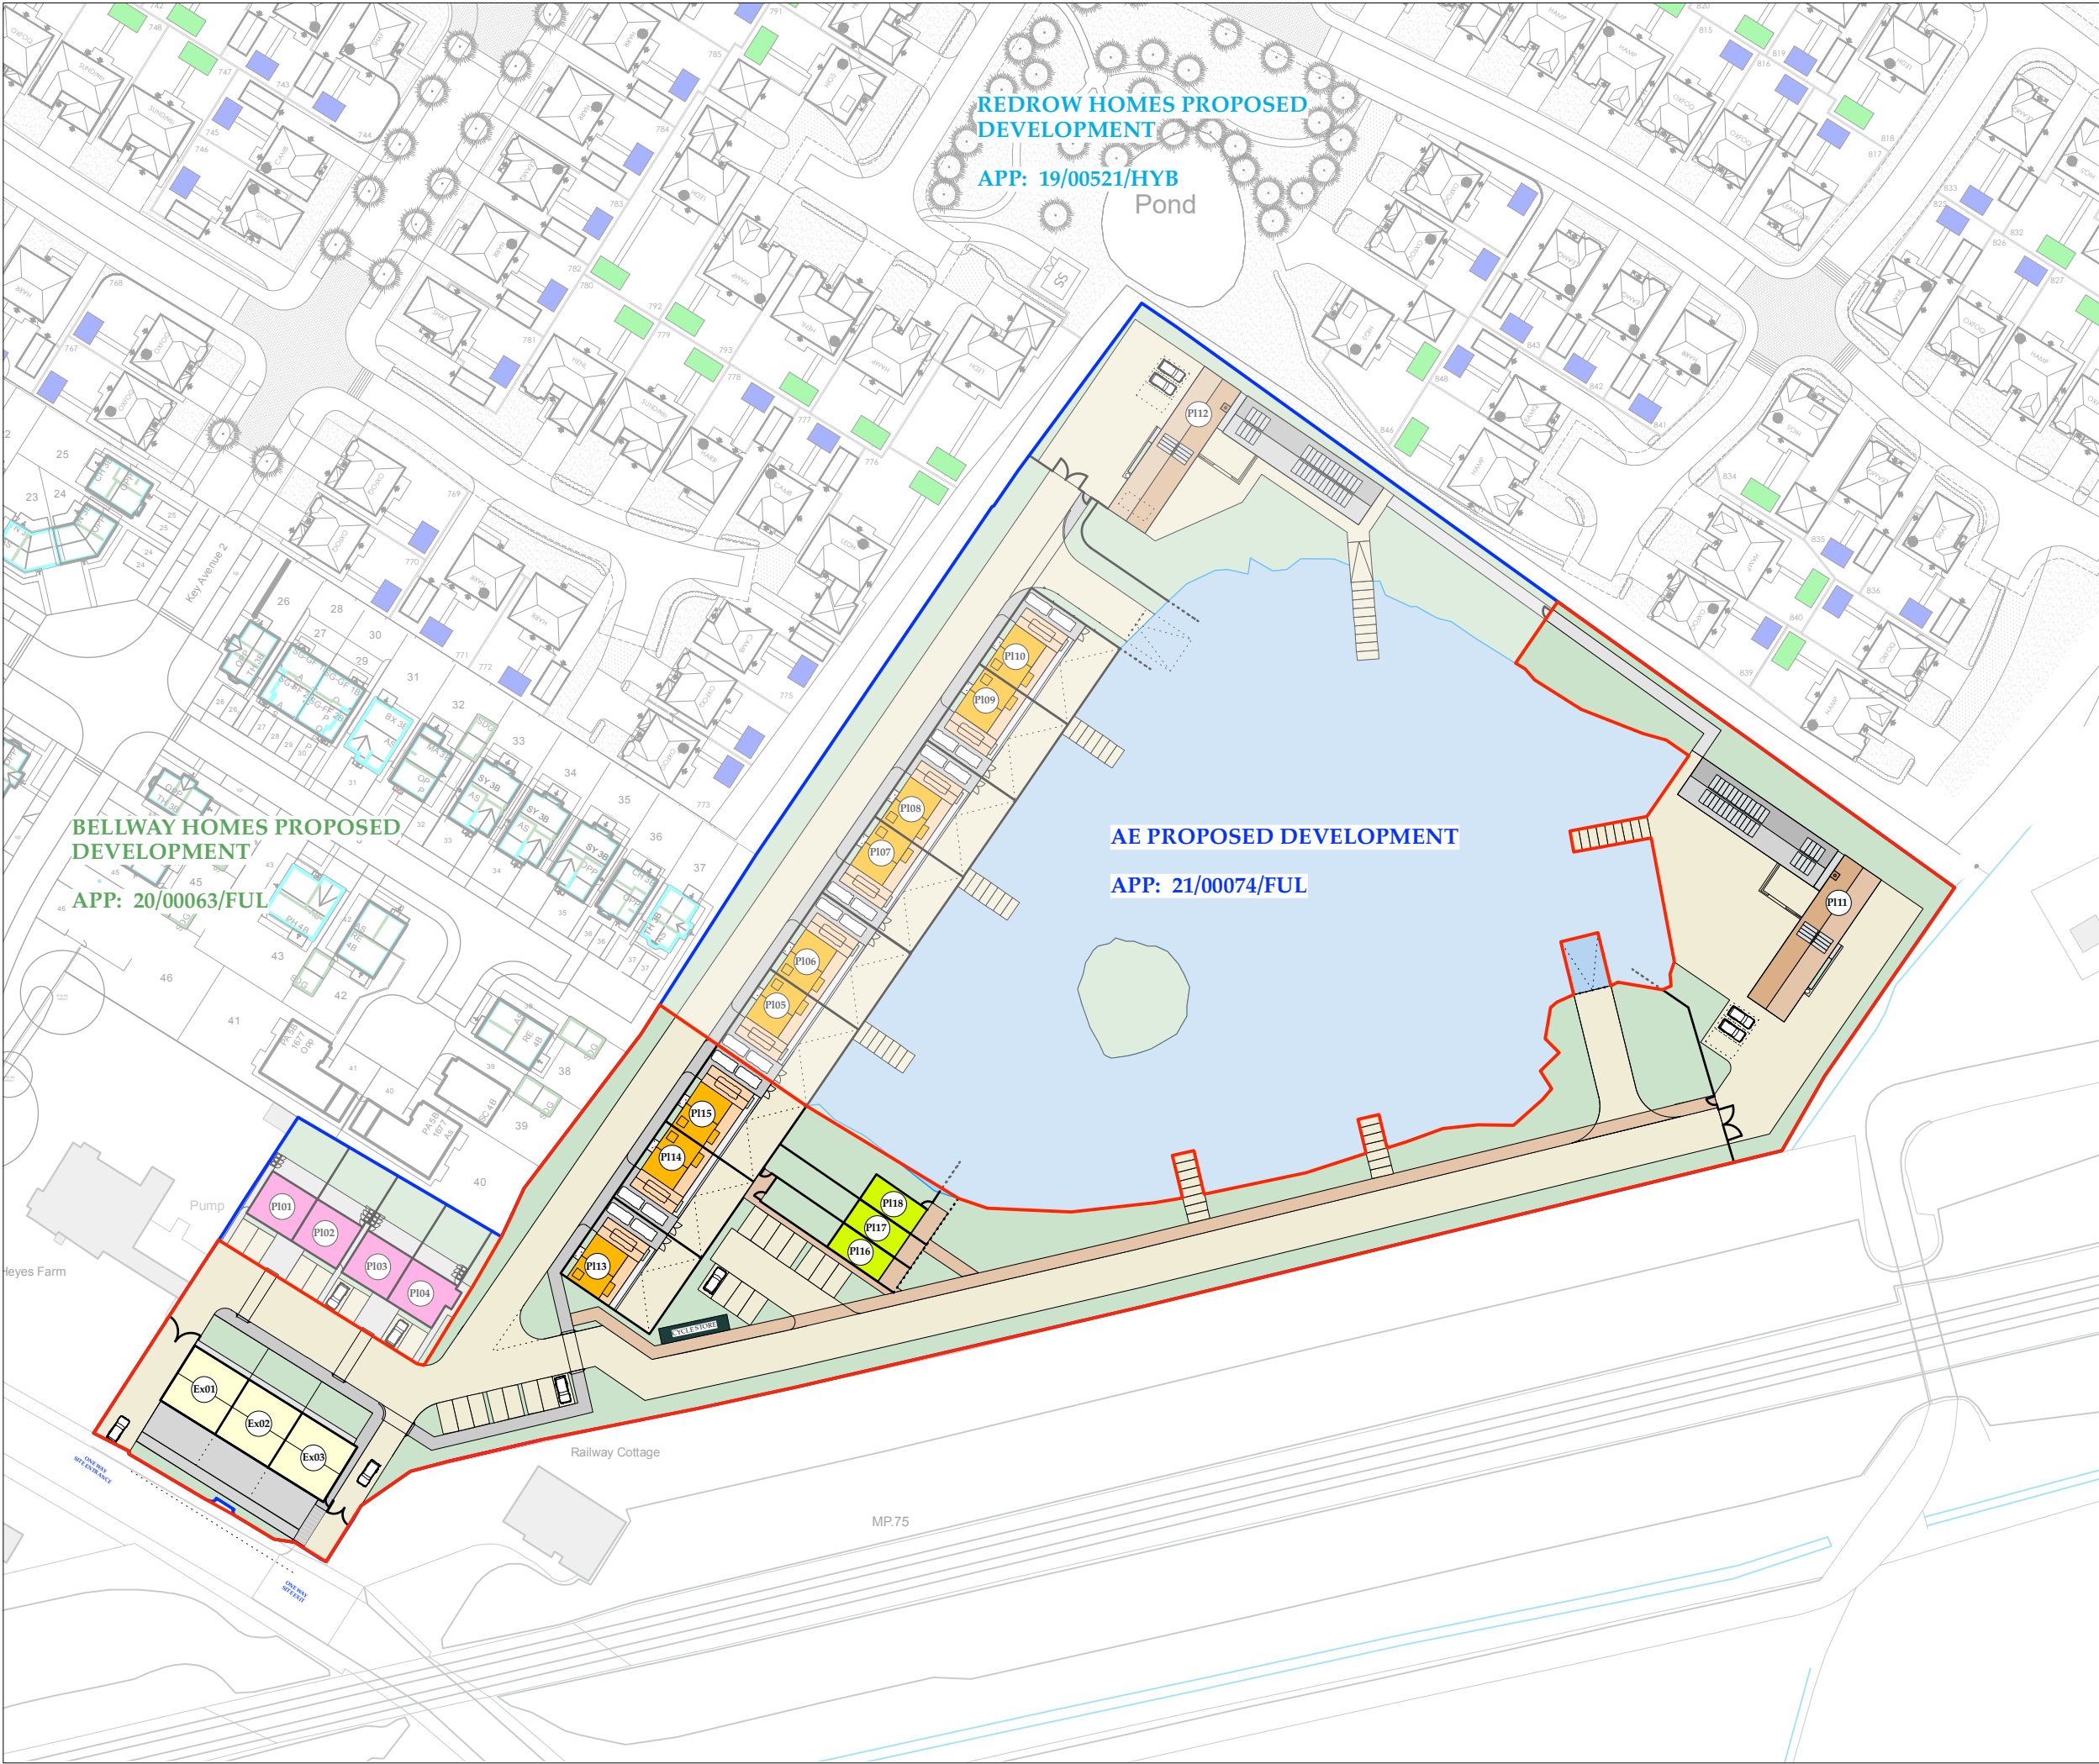

THE BARNs No.144

ARCHITECTURAL EMPORIUM Ltd
EMAIL: mail@architectural-emporium.co.uk
WEB: www.architectural-emporium.co.uk
ADDRESS: 13 Hope St, Liverpool, L1 9BQ
PHONE: +44 (0)151 363 0000

 

North Point -



Key:

- Application Site
- (Previously) Approved Application / Adjacent Land Owned by Client

Plot Schedule:

Existing Houses

Plot No.	House Type:
Ex01 -	N/A (existing)
Ex02 -	N/A (existing)
Ex03 -	N/A (existing)

Proposed Houses House Type:

P101af -	Type 2
P102af -	Type 2
P103 -	Type 2
P104 -	Type 2
P105 -	Type 1a
P106 -	Type 1
P107 -	Type 1
P108 -	Type 1
P109 -	Type 1
P110 -	Type 1
P111 -	Type 3a
P112 -	Type 3b
P113 -	Type 1a
P114 -	Type 1
P115 -	Type 1
P116af -	Type 4
P117af -	Type 4
P118af -	Type 4

af = Affordable Housing Unit

= Additional Housing Unit from previous approved Planning Application.

= Repositioned Housing Unit from previously aproved Planning Application.

Rev H: 10.06.24
Cycle store added

FOR: PLANNING
CHECKED BY: AJ | DRAWN BY: JB
SCALE: 1:1000
PAPER SIZE: A3
JOB: THE BARNs & No. 144

2.001_RevH
FIRST ISSUE: 25.08.23
PROPOSED SITE PLAN 02