




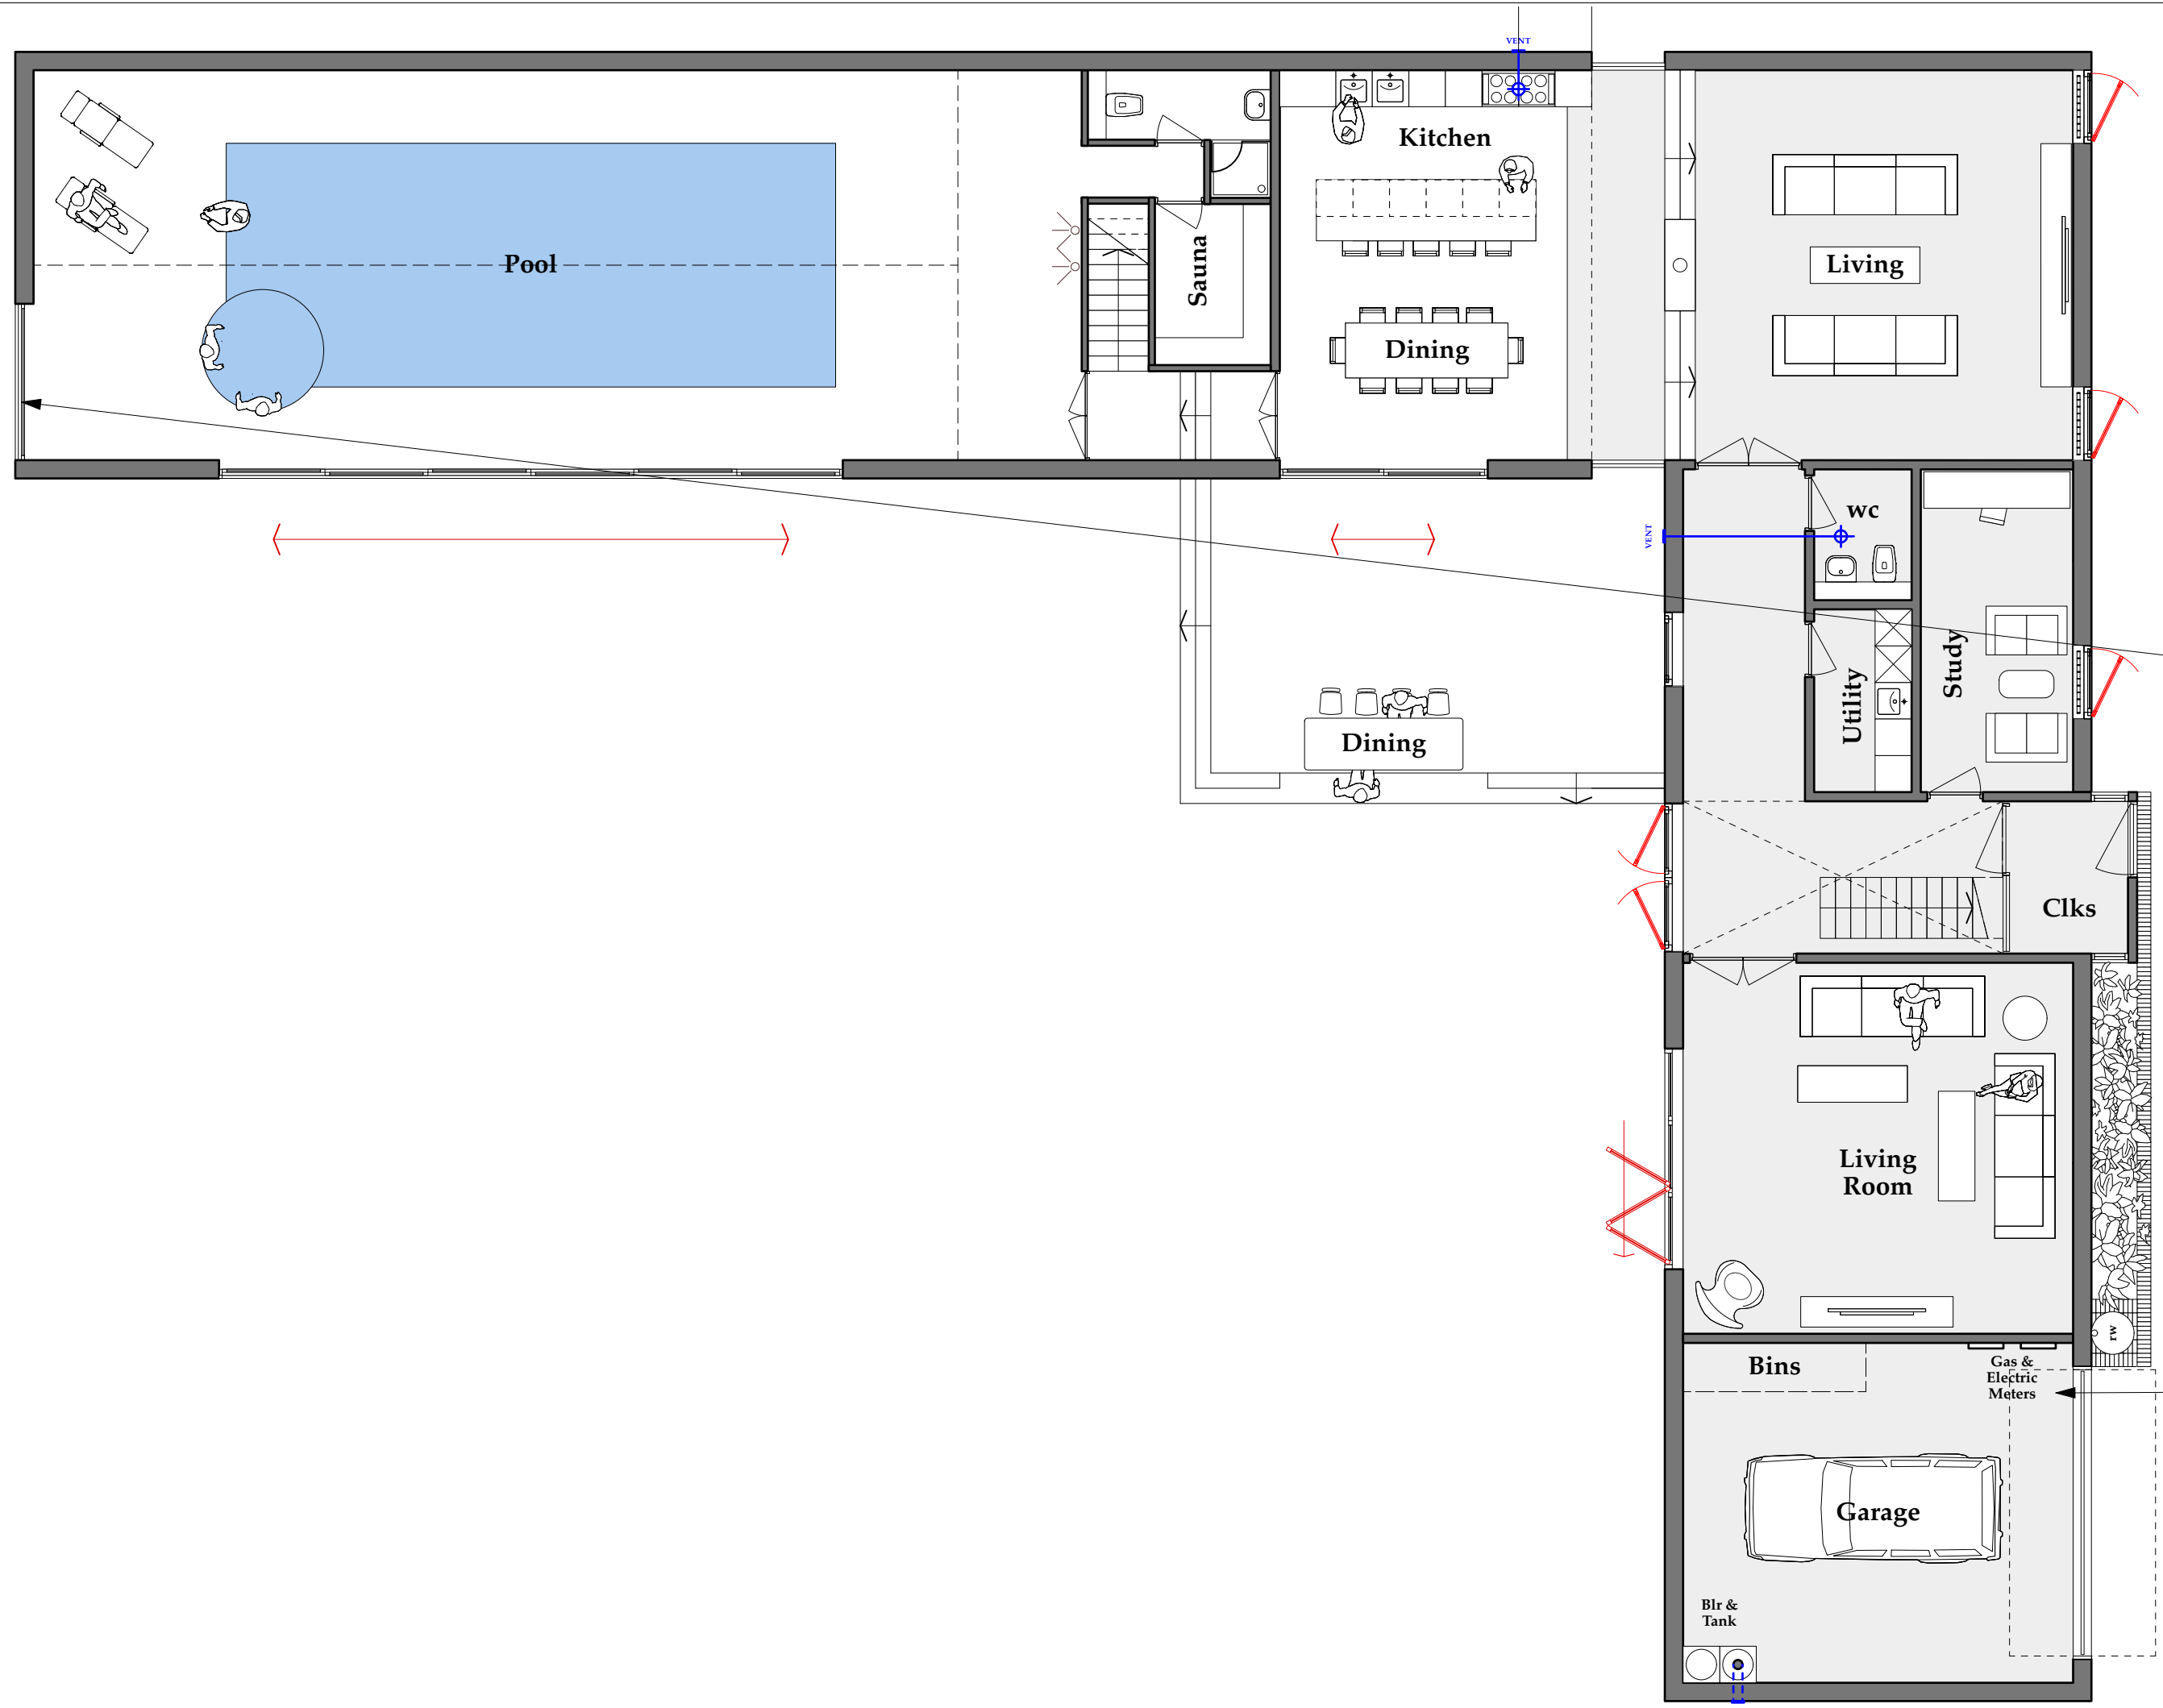


GROUND FLOOR PLAN | 1:100

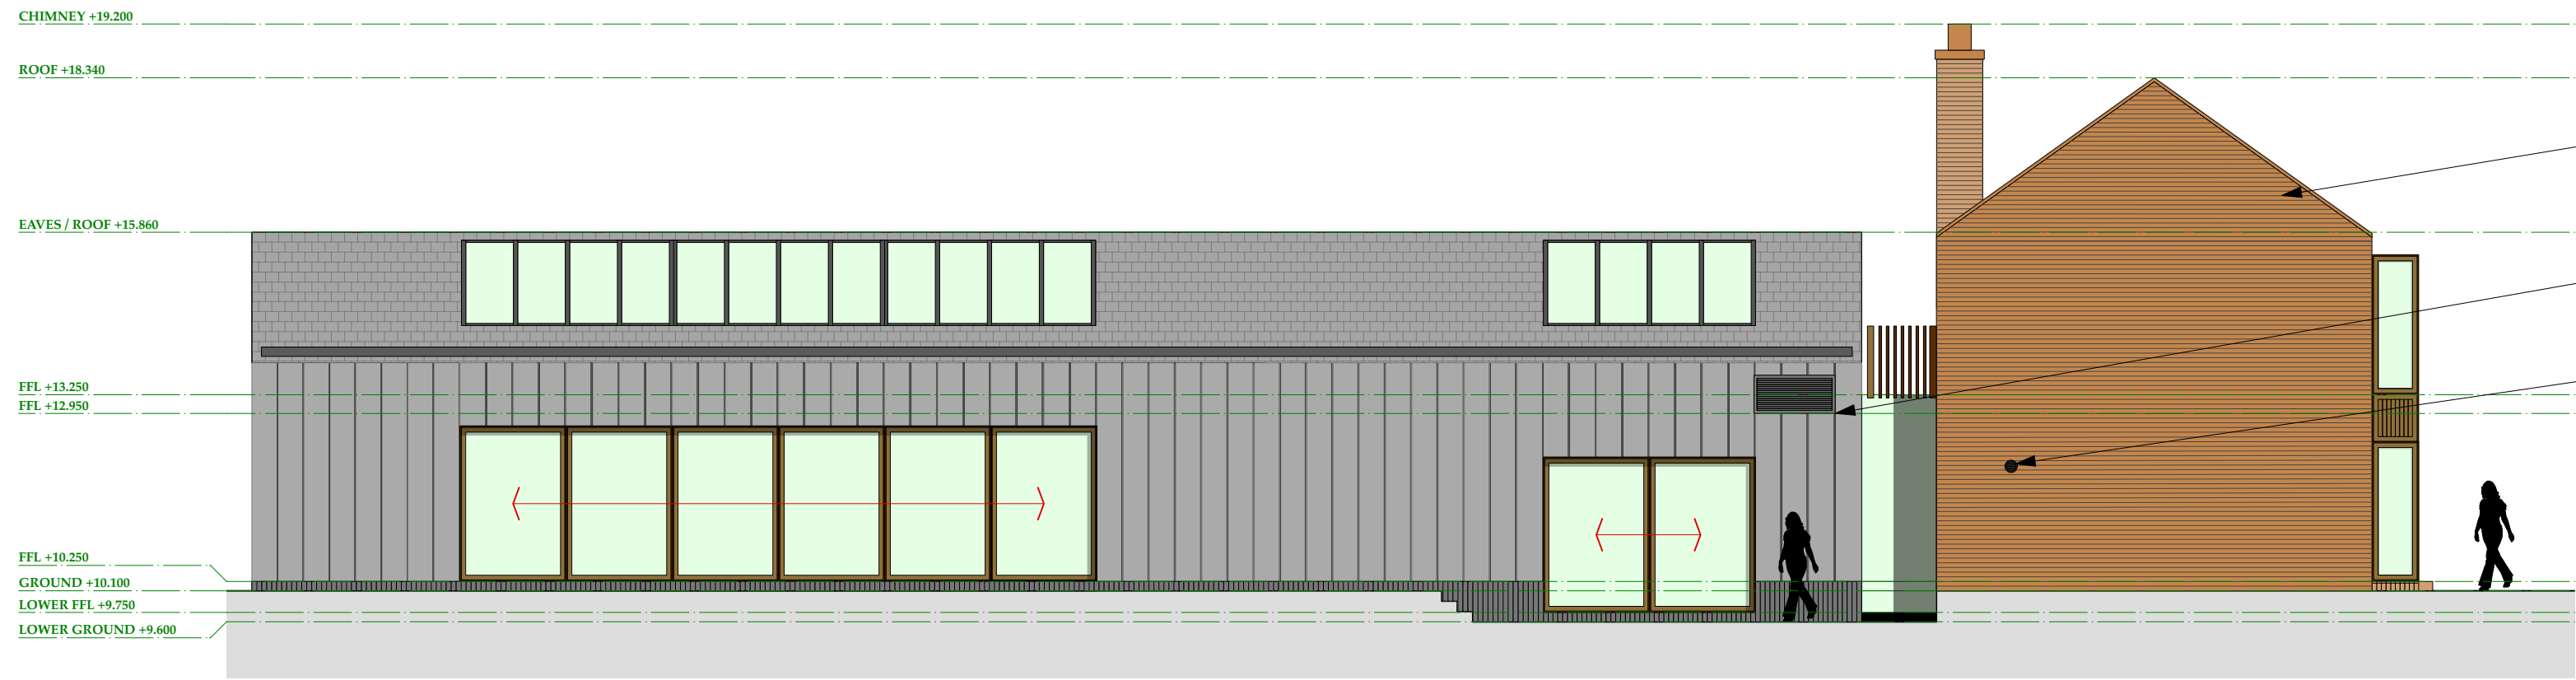

ELEVATION A | 1:100

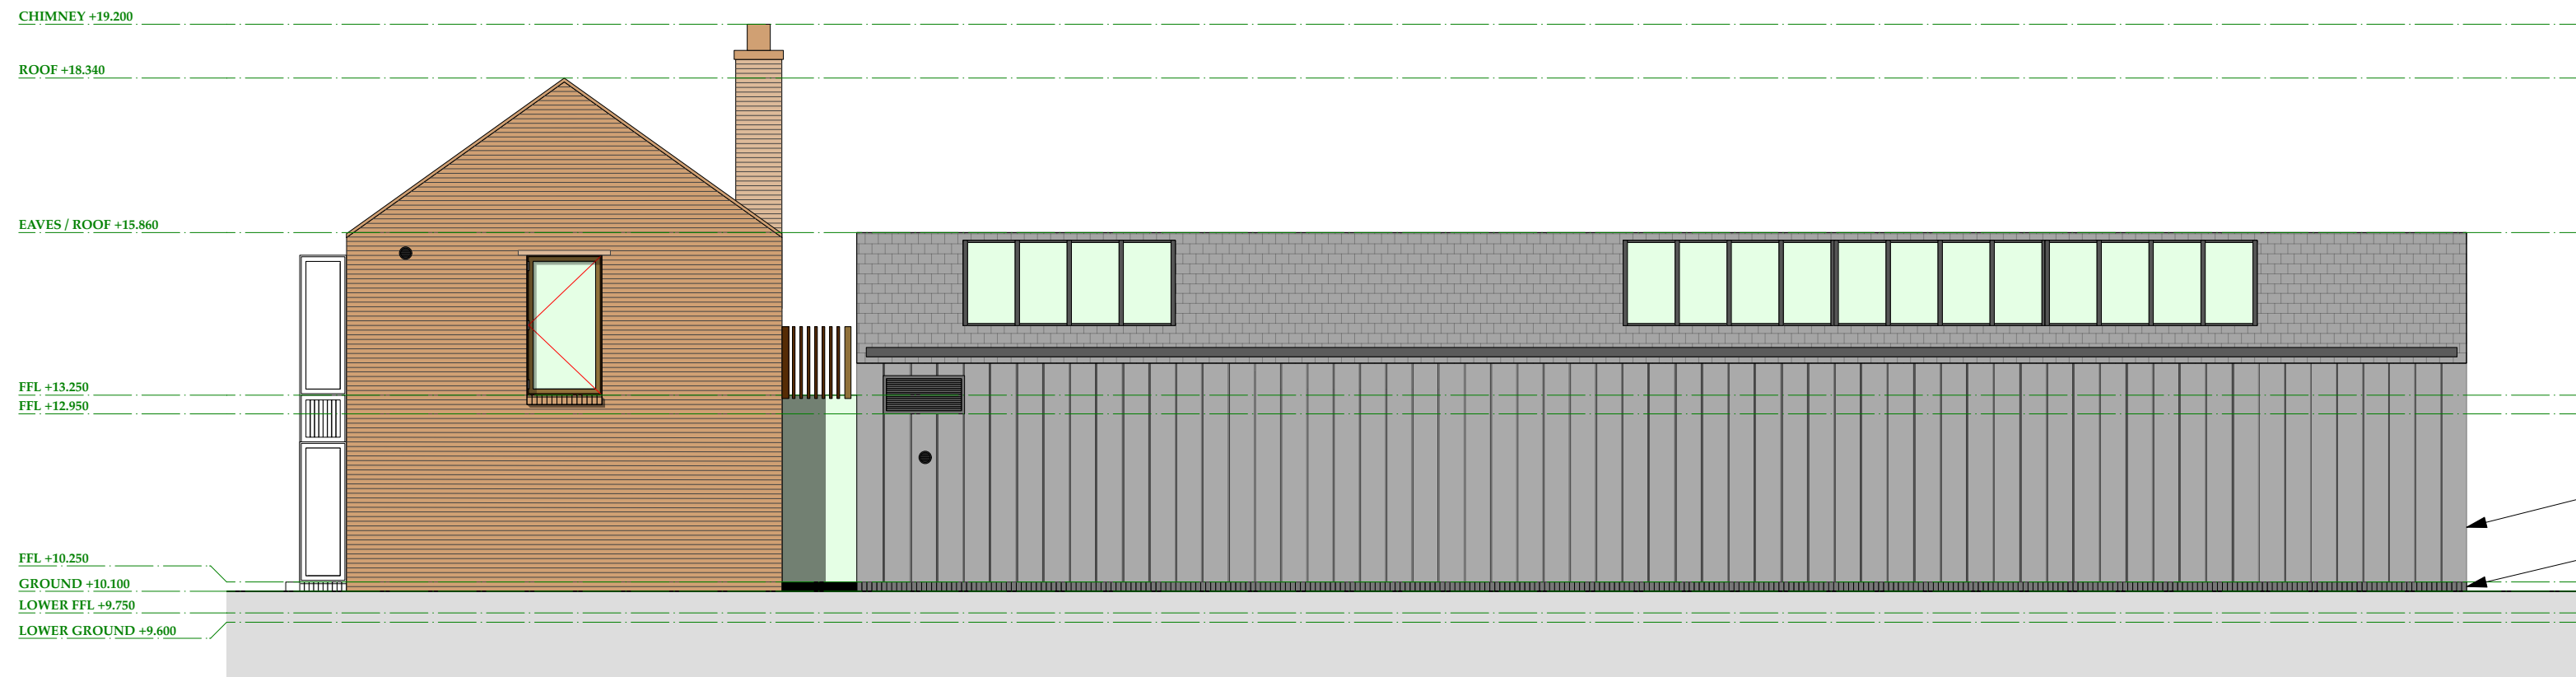


ELEVATION B | 1:100

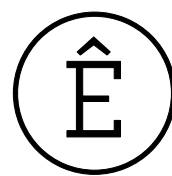

THE BARNs No. 144

ARCHITECTURAL EMPORIUM Ltd
EMAIL: mail@architectural-emporium.co.uk
WEB: www.architectural-emporium.co.uk
ADDRESS: 13 Hope St, Liverpool, L1 9BQ
PHONE: +44 (0)151 363 0000

 

Feature fixed picture window to gable.

Meter Boxes within garage to not be visible form public highway.

Red Facing Brickwork.

PPC Aluminium Inatke / Extract grills for pool ventialtion. (Anthracite Grey - RAL 7016).

200mm Dia Circular Grill PPC Alumimiun (Anthracite Grey - RAL 7016) Terminating all extracts / vents indicated.

Feature Zinc clad elevation.

Grey Engineering brick base to zinc cladding.

Rev F: 02.02.24
Balcony added to elevation

FOR: PLANNING
CHECKED BY: AJ | DRAWN BY: JB
SCALE: 1:100
PAPER SIZE: A3
JOB: THE BARNs & No. 144

2.113_Rev F

FIRST ISSUE: 10.01.21

PROPOSED HOUSE TYPE 03a