


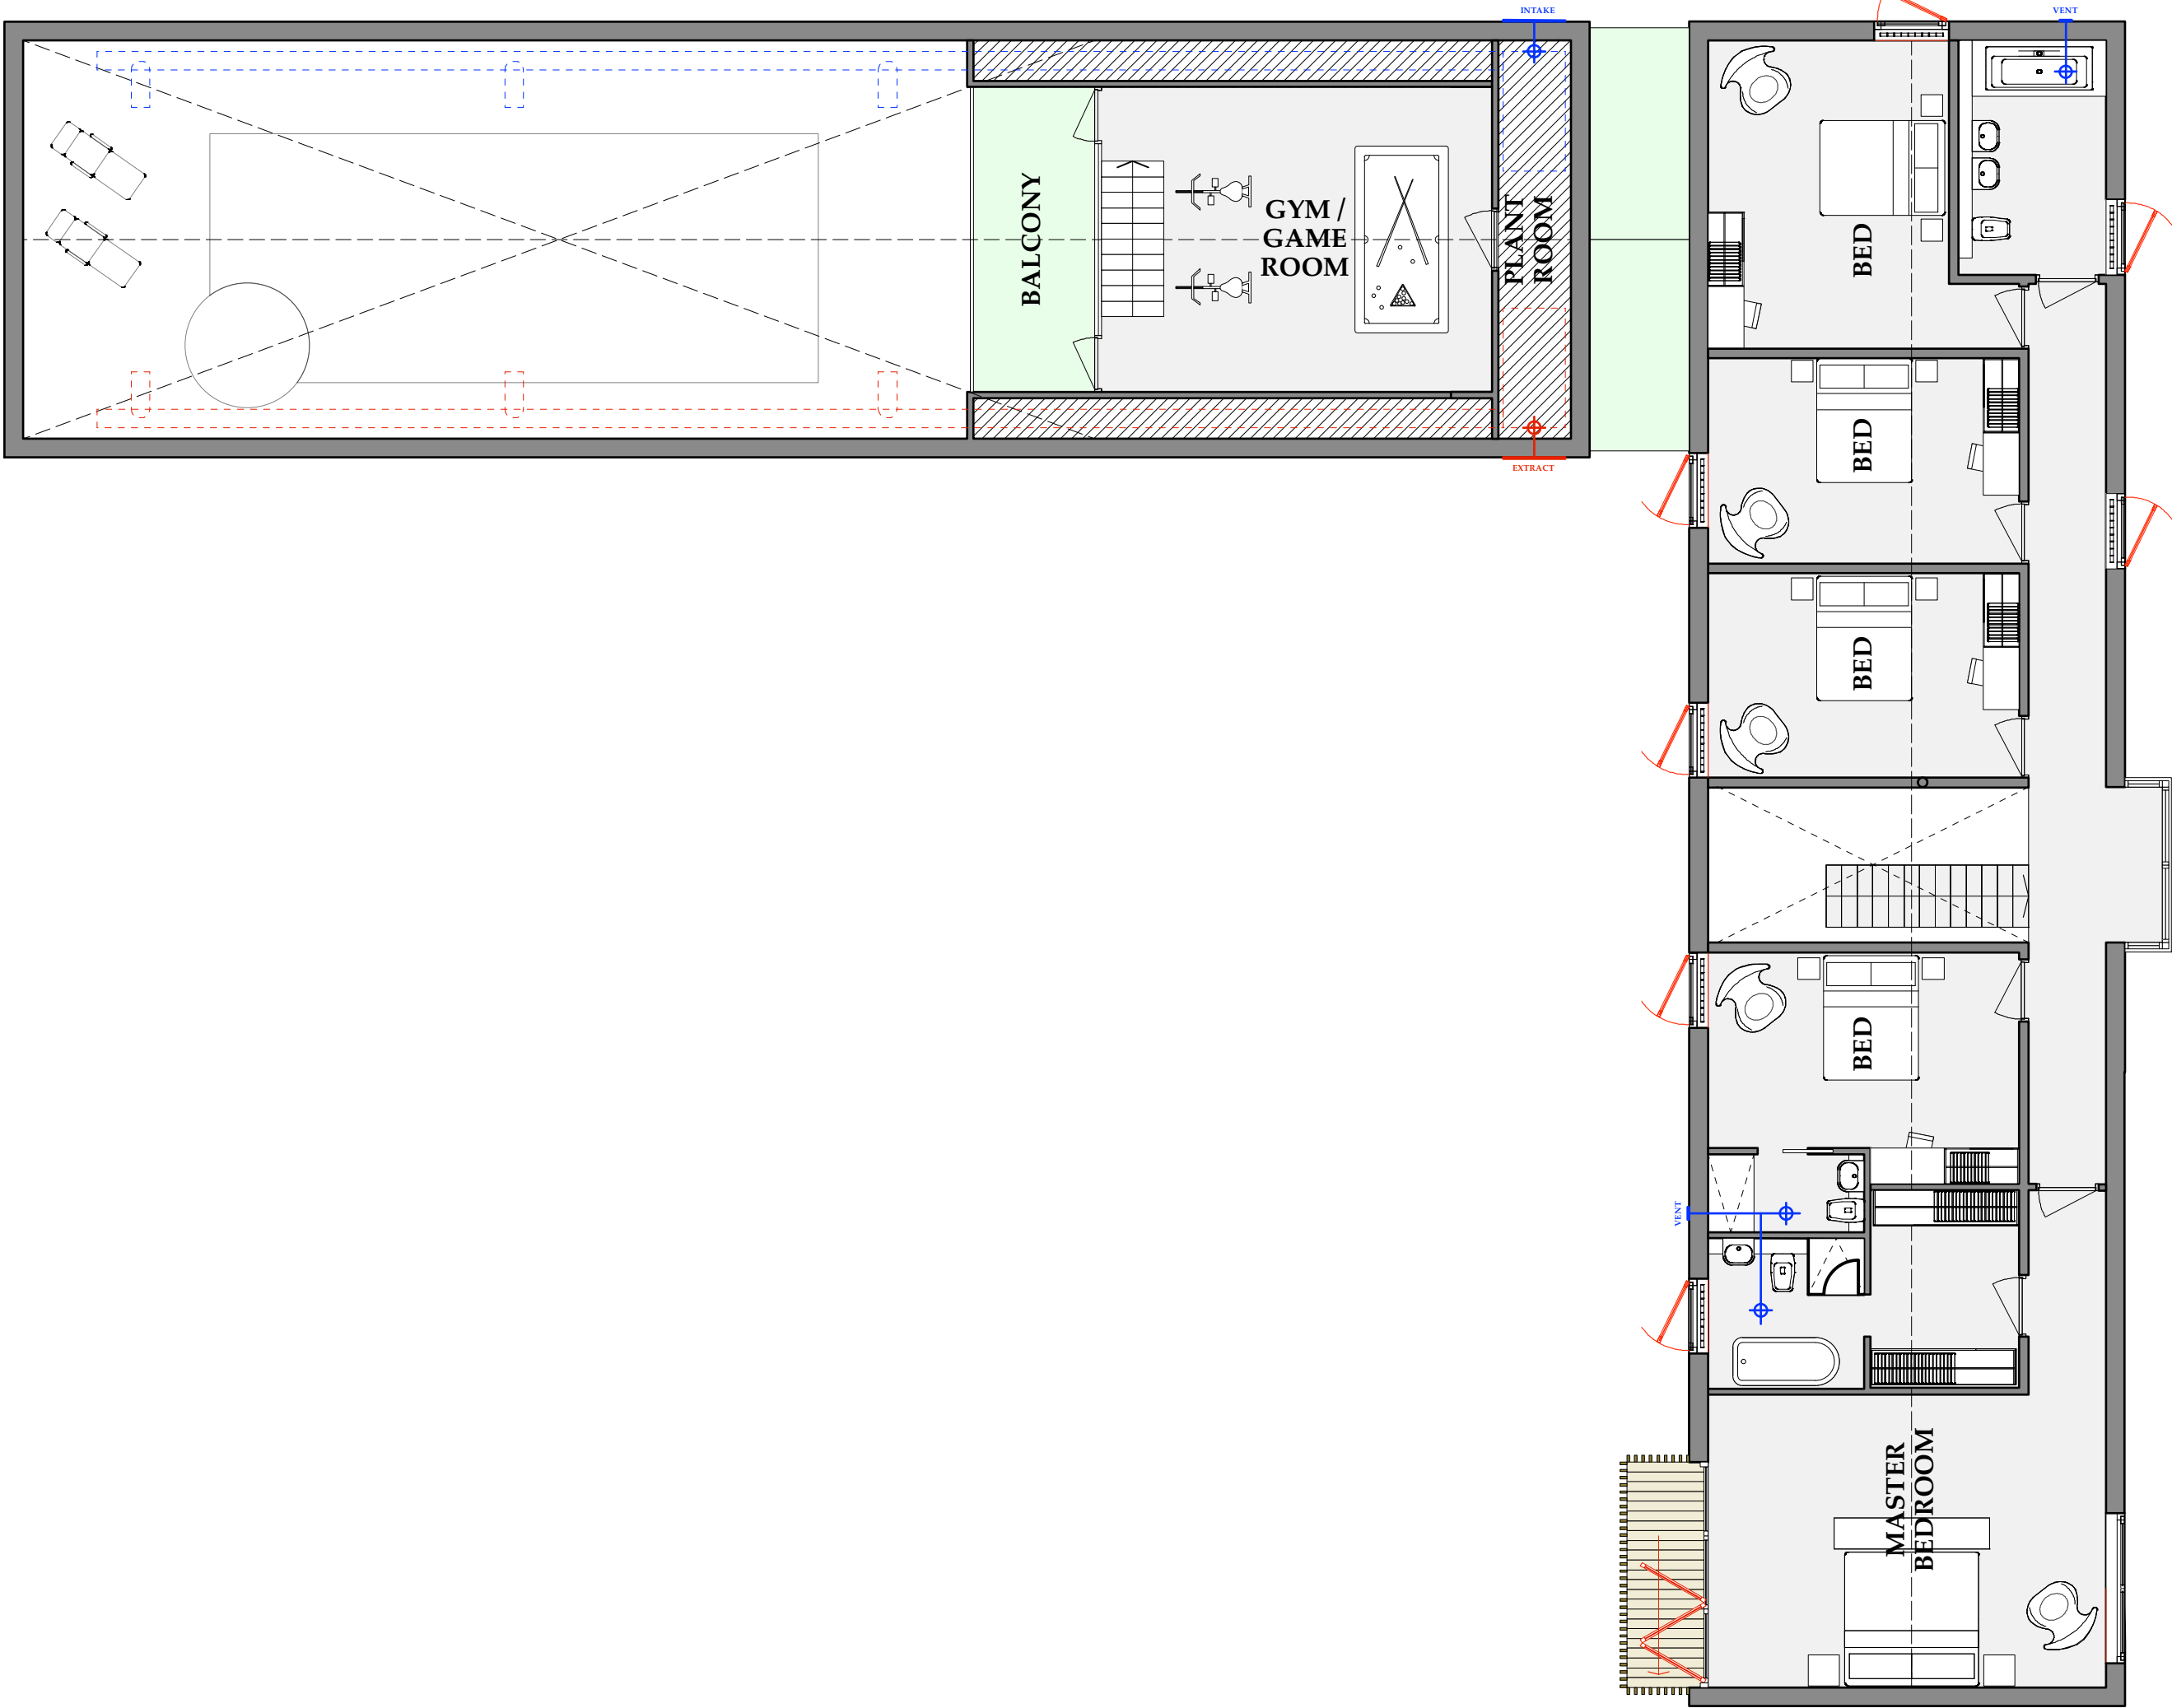

FIRST FLOOR PLAN | 1:100



ELEVATION C | 1:100



ELEVATION D | 1:100

Feature bay window to landing.

200mm Dia Circular Grill PPC Alumimium
(Anthracite Grey - RAL 7016) Terminating all
extracts / vents indicated.

Timber with natural stain ballustrade with
slim vertical members.

Red Facing Brickwork.

Black Zinc Guttering & downpipes.

Fully opening feature winows.

Rev E: 30.11.23
Application Extents Updated

FOR: PLANNING
CHECKED BY: AJ | DRAWN BY: MS
SCALE: 1:100
PAPER SIZE: A3
JOB: THE BARNs & No. 144

2.114_Rev E
FIRST ISSUE: 10.01.21
PROPOSED HOUSE TYPE 03a