







GROUND FLOOR PLAN EXISTING
SCALE 1:100

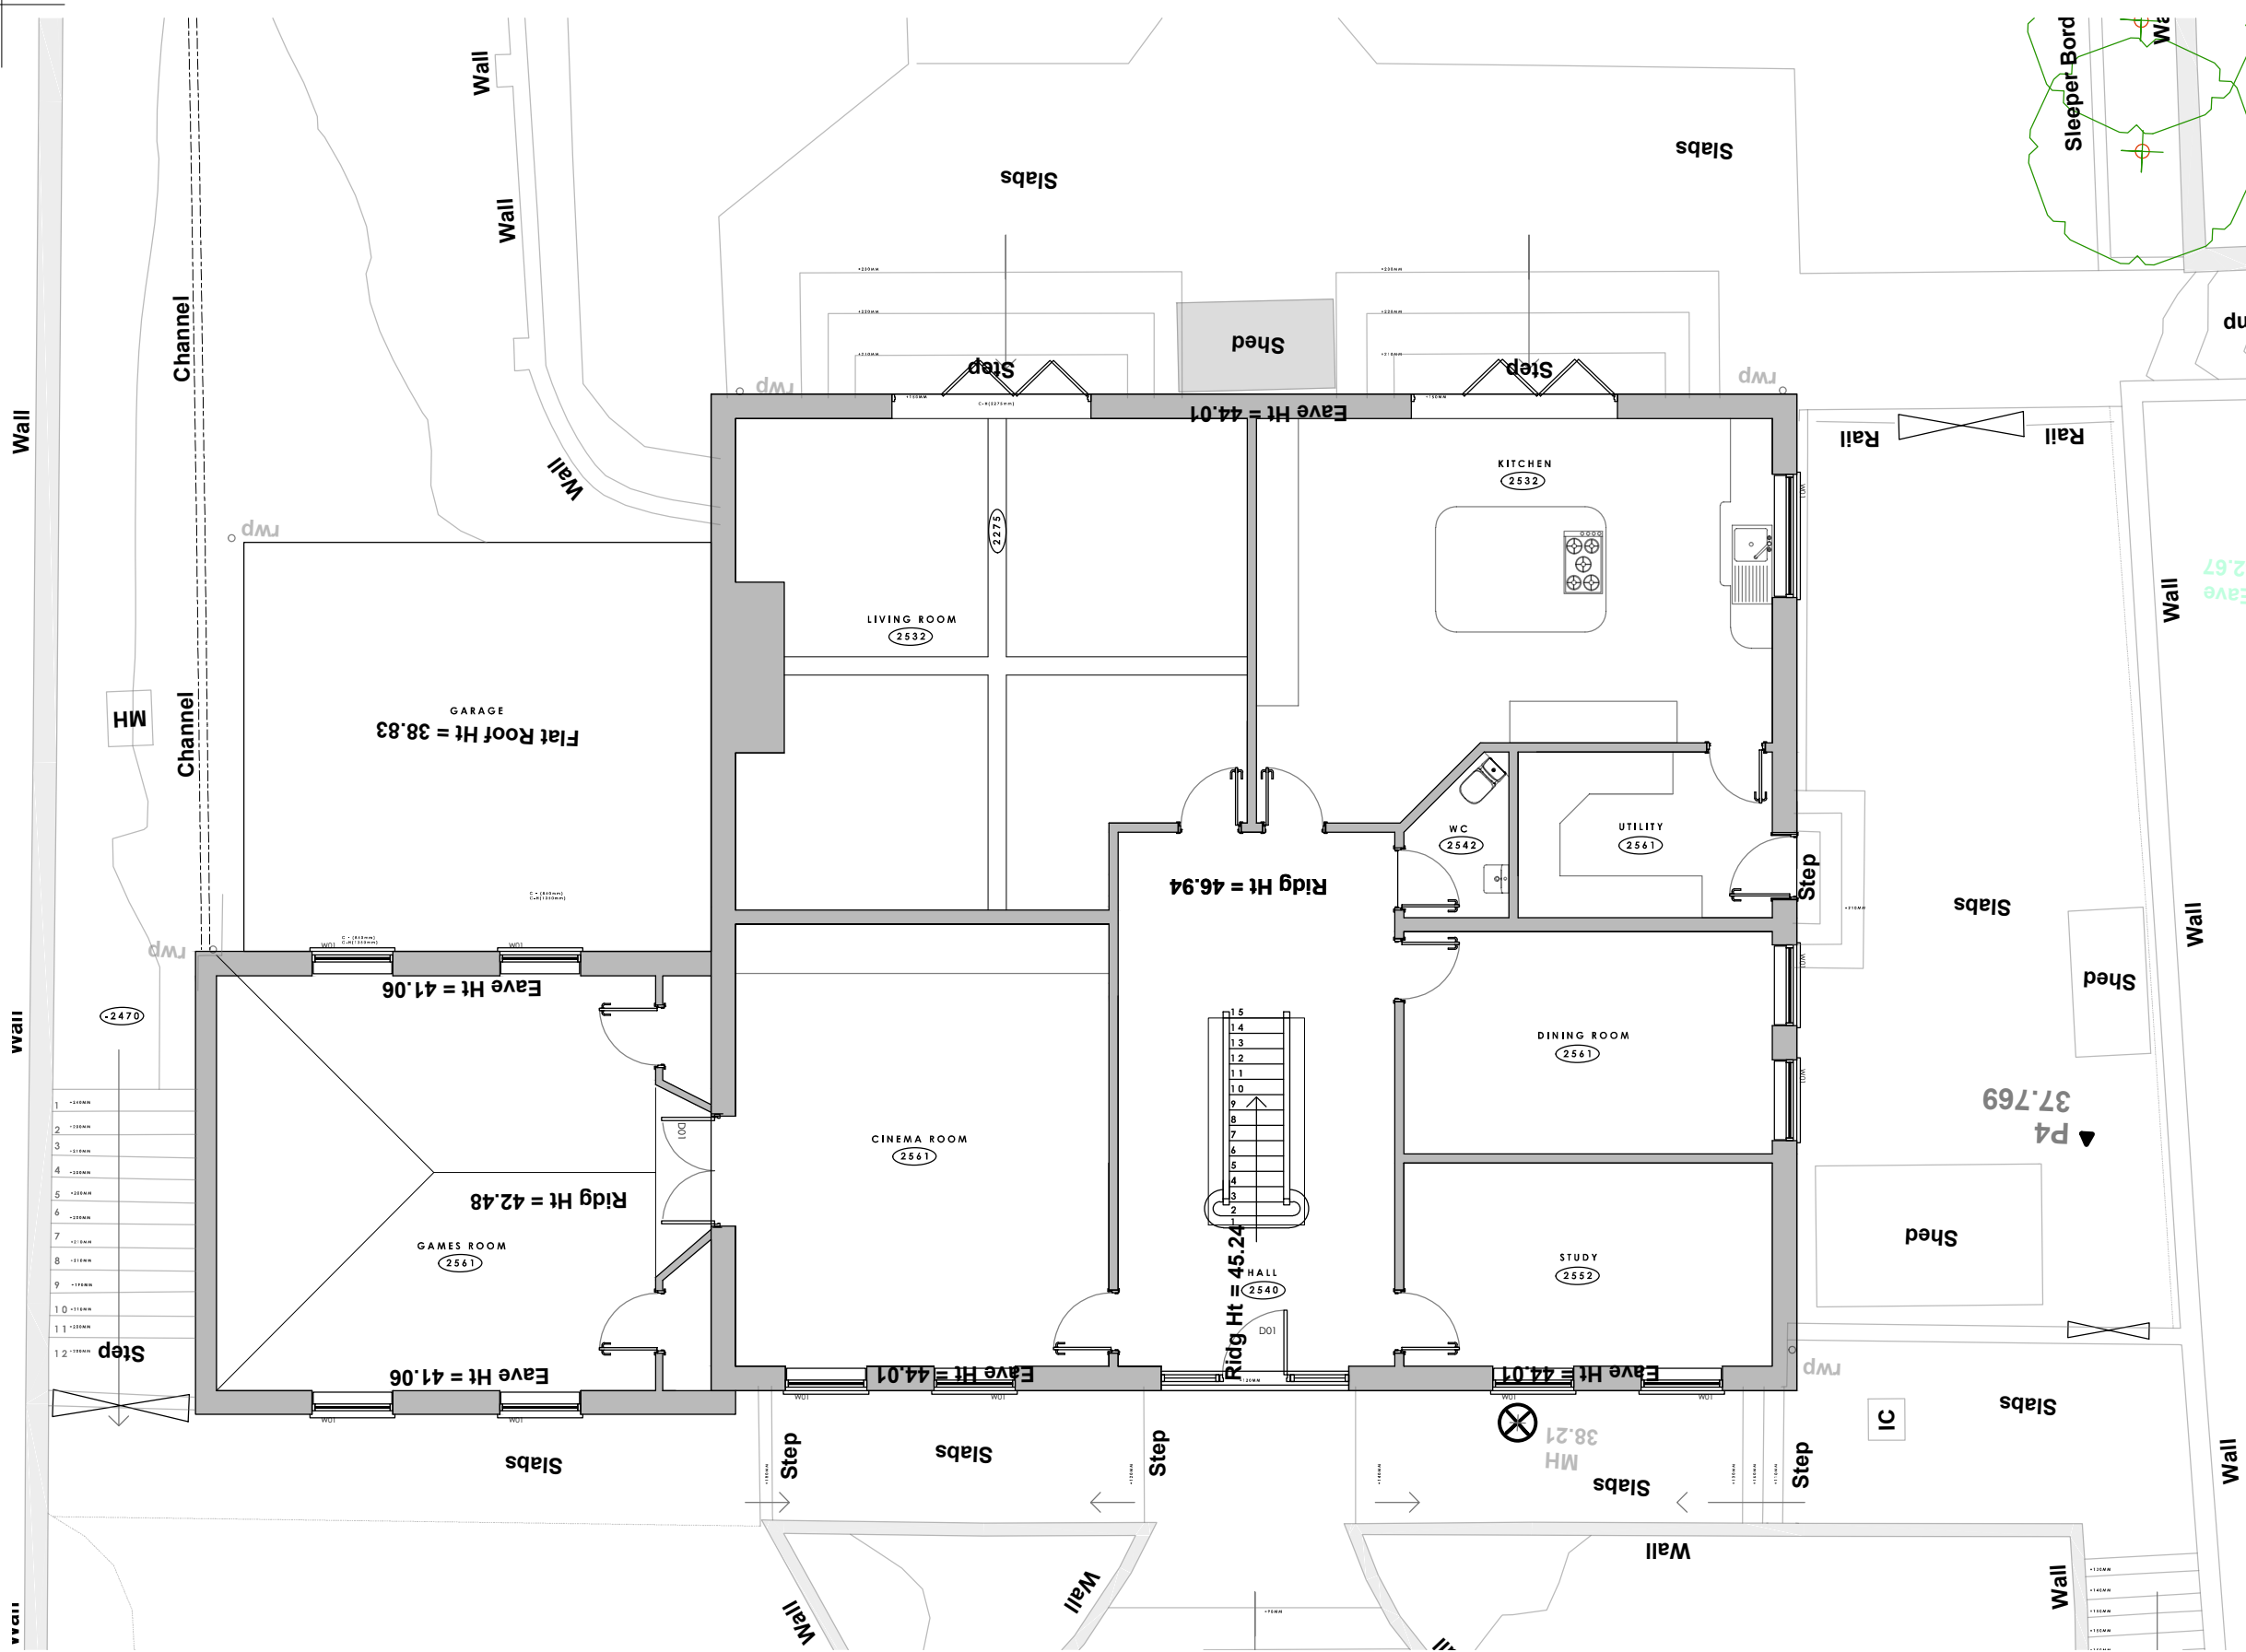

NORTH ELEVATION EXISTING
SCALE 1:100

 


SOUTH ELEVATION EXISTING
SCALE 1:100

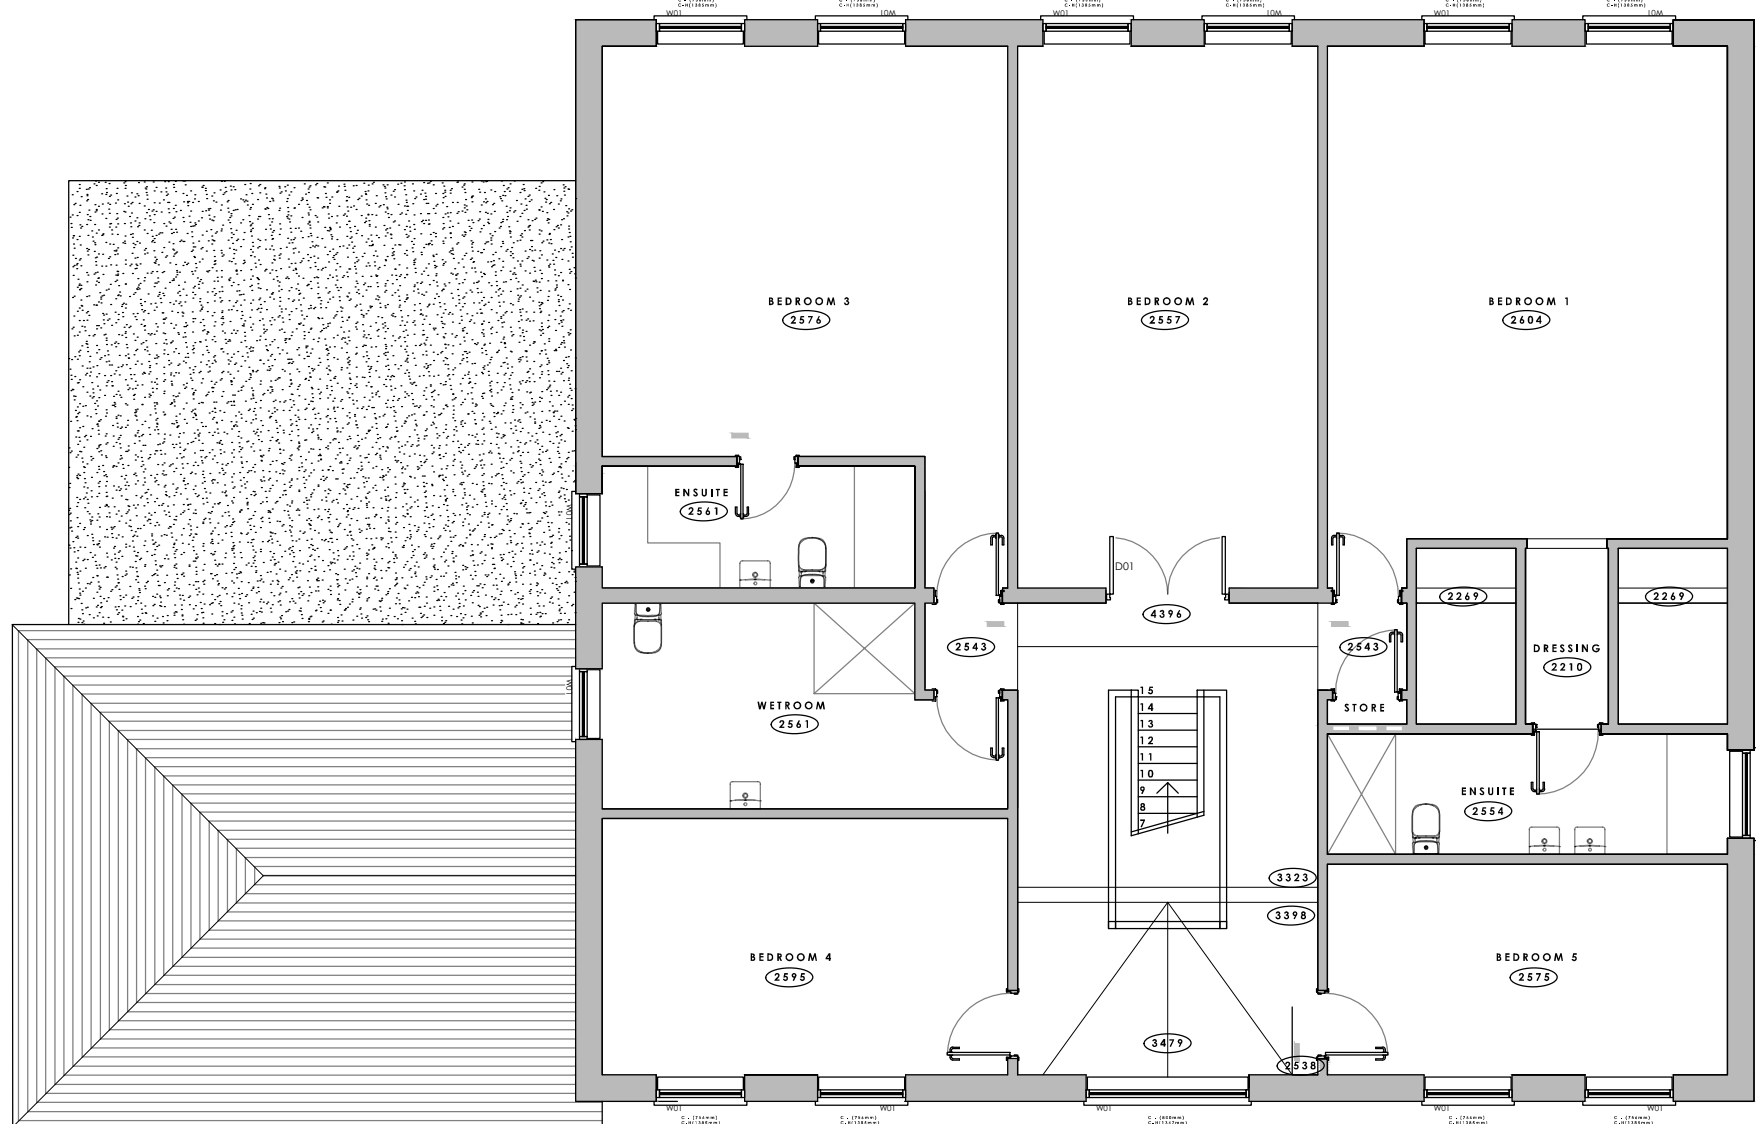 


FIRST FLOOR PLAN EXISTING
SCALE 1:100




WEST ELEVATION EXISTING
SCALE 1:100

 

EAST ELEVATION EXISTING
SCALE 1:100

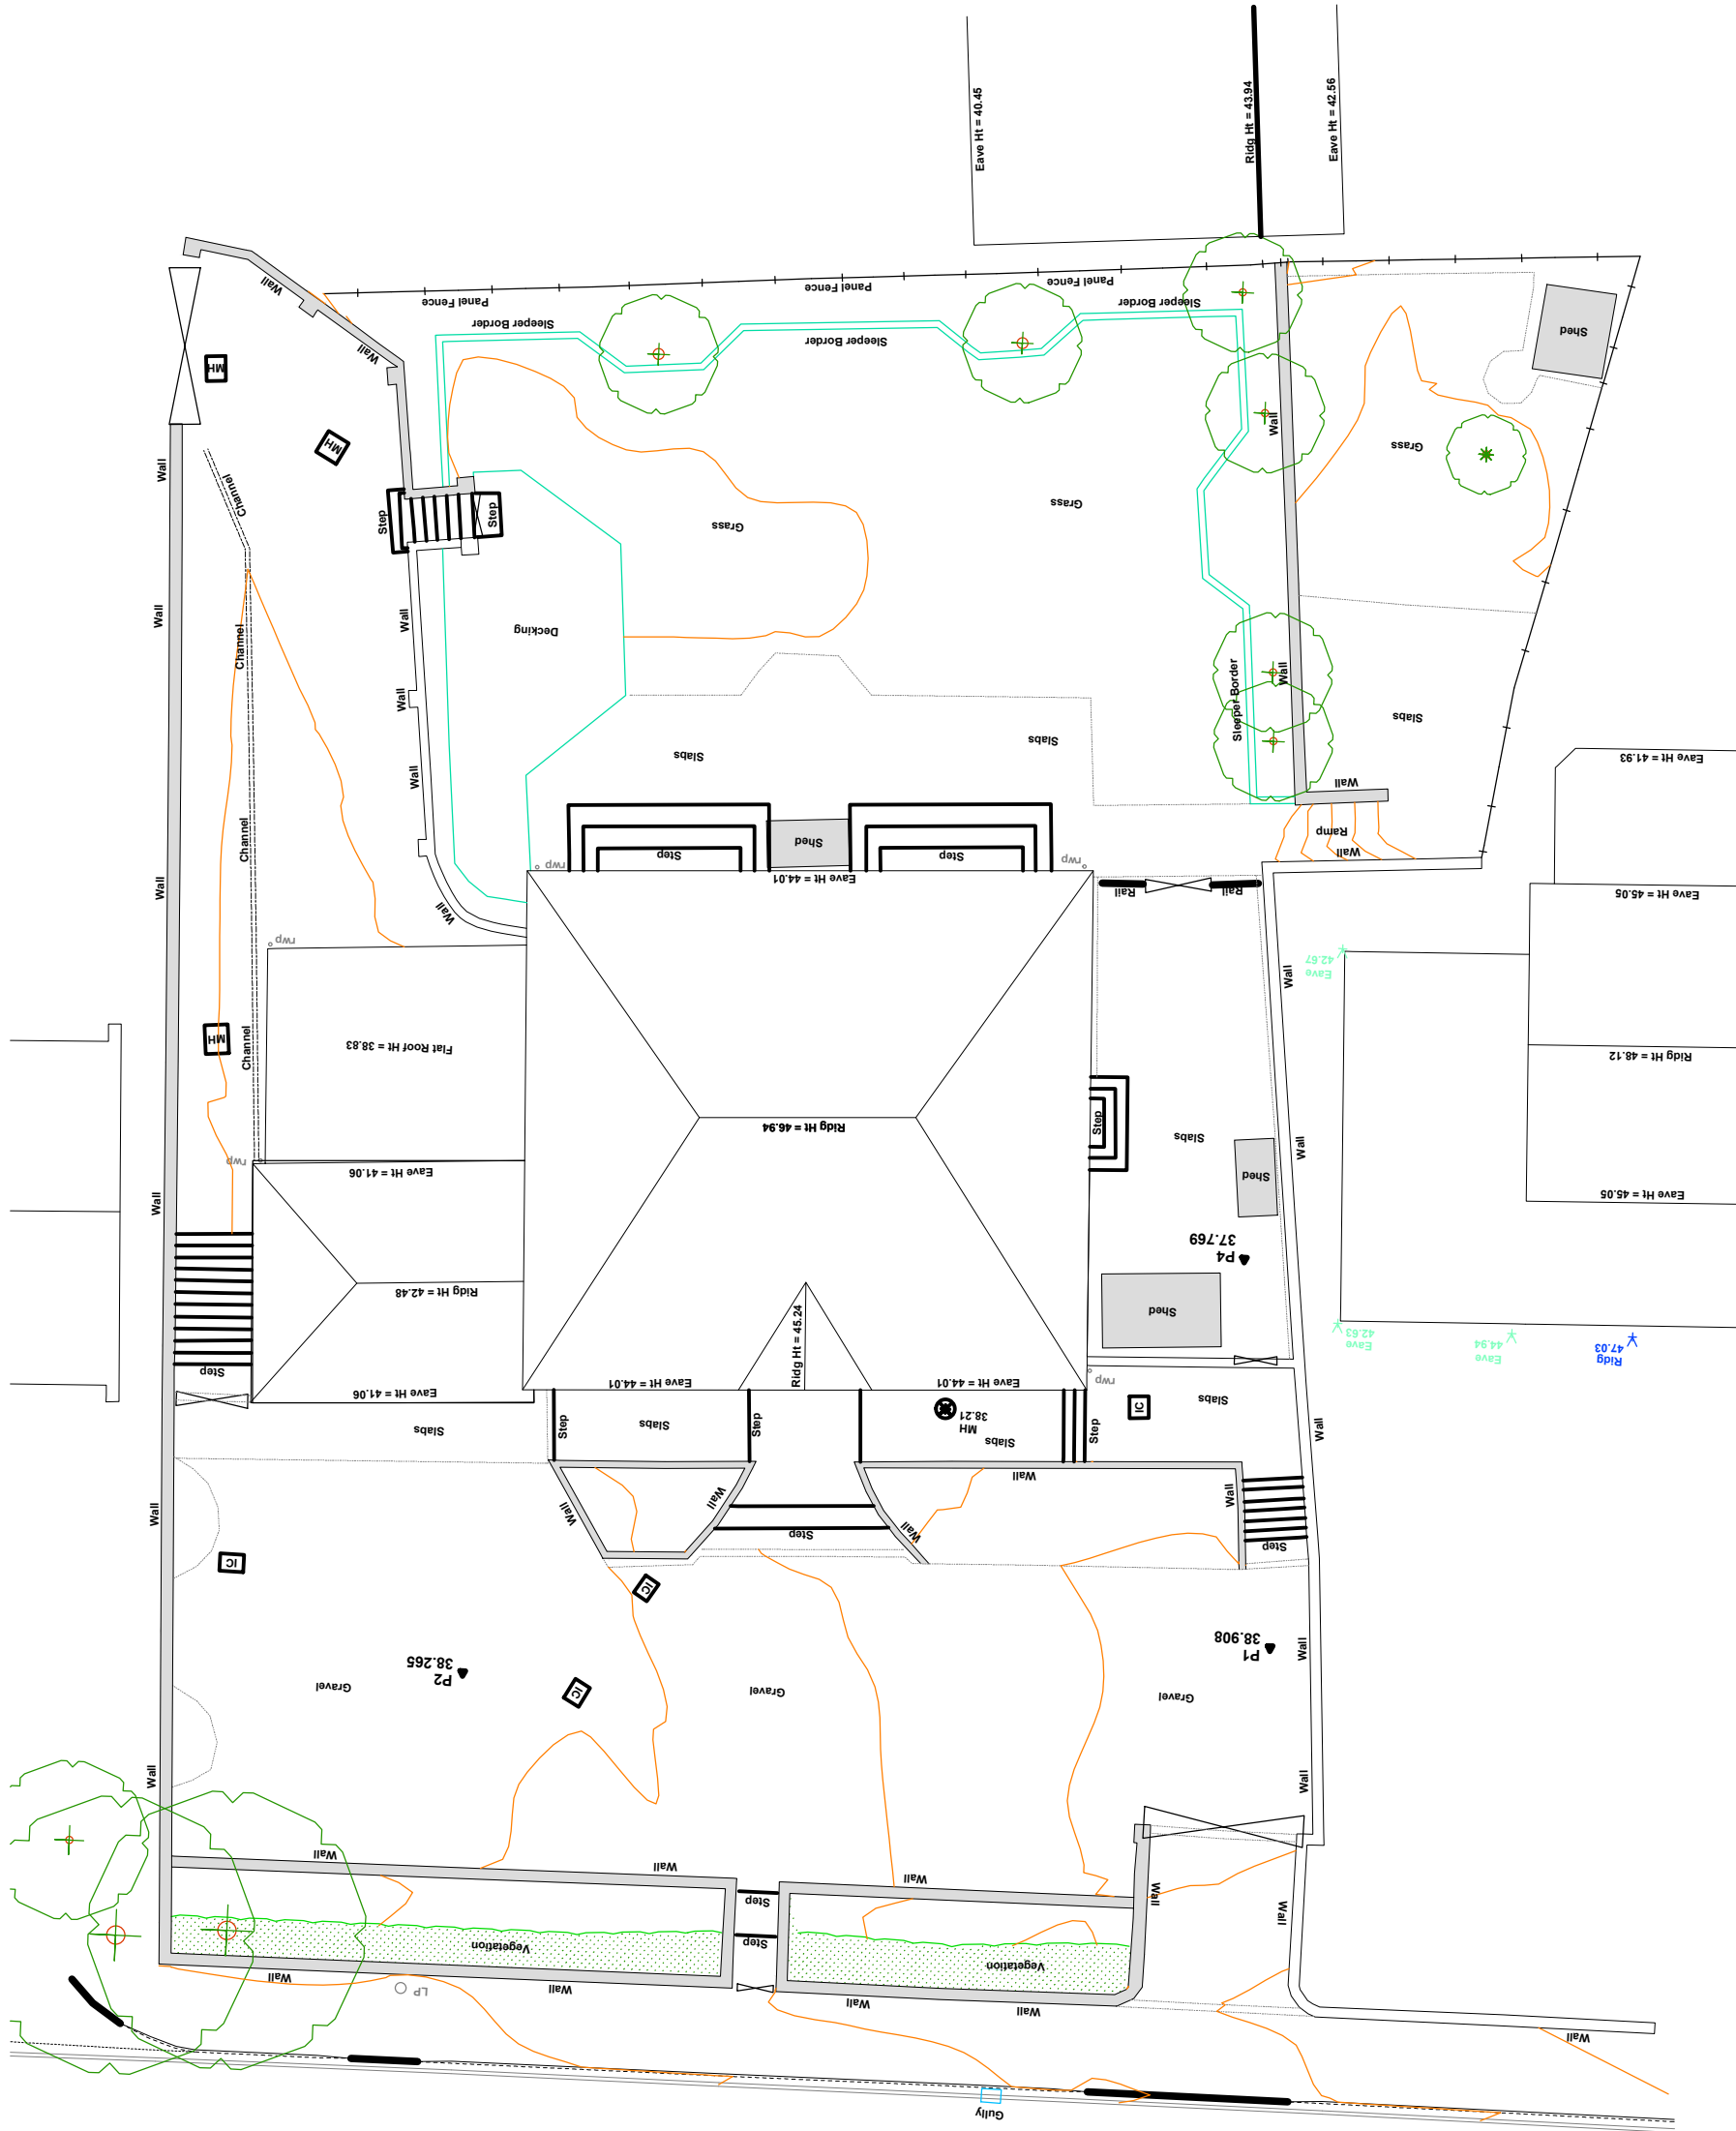

SITE PLAN EXISTING
SCALE 1:200

 

A	23.02.26	Existing windows added to east elevation	KT	
Rev.	Date	Details	Drawn	Checked
Issued for:				

PLANNING

Project/Client:	25 ROBY ROAD, HUYTON L36 4HA	Project No:	PRO-213
Dwg No:	E-002	Rev:	A
Scale:	1:100 / 1:200	Drawn By:	KT
Drawn By:	KT	Date:	JAN 26
Checked By:		Date:	

PLG Architects
& Finders
Disability Property Specialists

Leicestershire Office: Unit 6, Brook Park Gaddesby Lane, Rearsby, LE7 4ZB
Devon Office: 1 Devon Square, Newton Abbot, TQ12 2HN
Central Office: 176 King Street, London, W6 0RA

T: +44 (0)333 577 0809 E: projects@plg.uk
www.plg.uk

Registered Office - Venture House, 27-29 Glasshouse Street, London W1B 5DF. Registered Number - 08046620
STANDARD NOTES:
• If this drawing exceeds quon's taken in any way, the building designers are to be informed before works initiated.
• Only figured dimensions to be taken from this drawing. Do not scale off this drawing.
• Drawings based on Ordnance Survey and/or existing record drawings - design and drawing content subject to Site Survey, Structural Survey, Site Investigations, Planning and Statutory Requirements and Approvals.
• PLG Consultants Ltd retain the copyright of the design, scheme and ownership of the drawings.
• Drawings to be read in conjunction with structural engineers drawings.
• Any omissions to be reported to and clarified with client prior to commencement.
• Verify dimensions, levels and existing structure on site prior to commencement.
• All works to comply with current regulations, British standards etc.
• The Builder is responsible for serving party wall notices should they be necessary prior to commencement.
• Any drawing submitted to building control are subject to additional information required by building control which could have a significant cost for additional works to be done on site.
• All works commenced prior to Building Regulation Approval are carried out at the client's risk.
• ALL DIMENSIONS TO BE DOUBLE CHECKED ON SITE PRIOR TO SETTING OUT