


CONCRETE ROOF TILE
UPVC DOUBLE GLAZING
THROUGH COLOURED RENDER



proposed rear elevation @ 1:50

UPVC DOUBLE GLAZING
CONCRETE ROOF TILE
WHITE BARGEBOARD AND
RAINWATER GOODS
THROUGH COLOURED RENDER

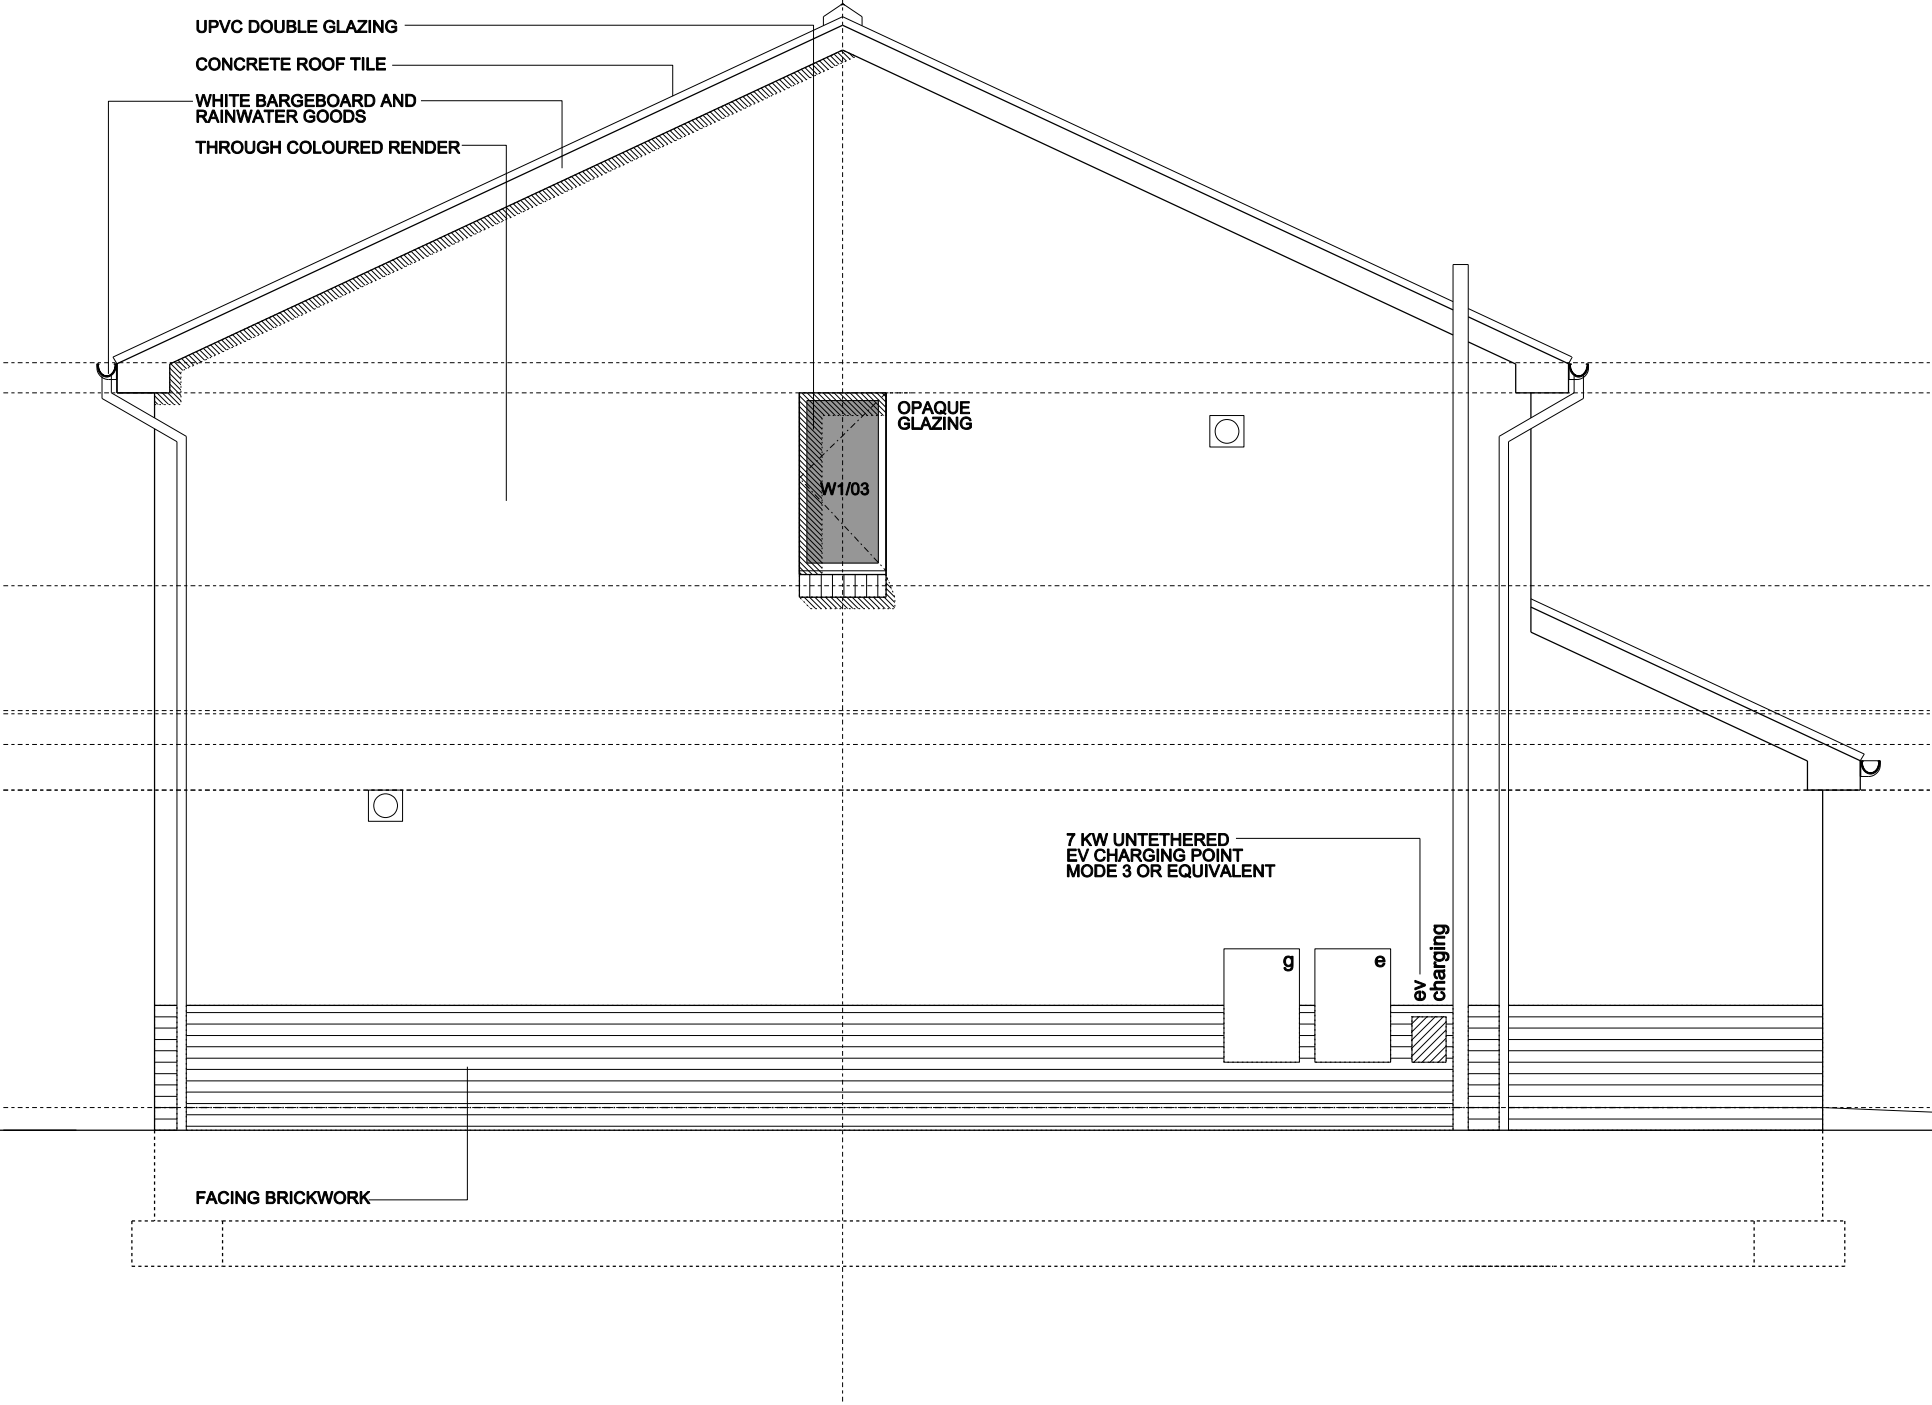

proposed side elevation @ 1:50

RIBA 
Chartered Practice

SNOW architects Ltd, Suite 8 Church House, Hanover Street, Liverpool, L1 3DN tel 0151 703 0500 www.snowarchitects.co.uk
© The design information in this report and drawings remain the copyright of SNOW architects Ltd
All dimensions to be checked on site prior to commencement of the works.

REV 'B' 16 DEC 2021 - UPDATED TO COORDINATE WITH AMENDED LAYOUT
REV 'A' 19 NOV 2021 - UPDATED TO SUIT SITE SURVEY AND CLIENT COMMENTS
revisions:-

		PROJECT 81 DINAS LANE ROBY LIVERPOOL L36 2NN		DATE MARCH 2021	
DRAWING TITLE PROPOSED ELEVATIONS		DRAWN DC		SCALE 1:50	
PURPOSE PLANNING		PROJECT NO. 268_050_021		SHEET SIZE A3	
				DRG NO & REVISION 005b	