



PROPOSED SIDE & REAR EXTENSIONS, 4 Corncroft Road, Knowsley.

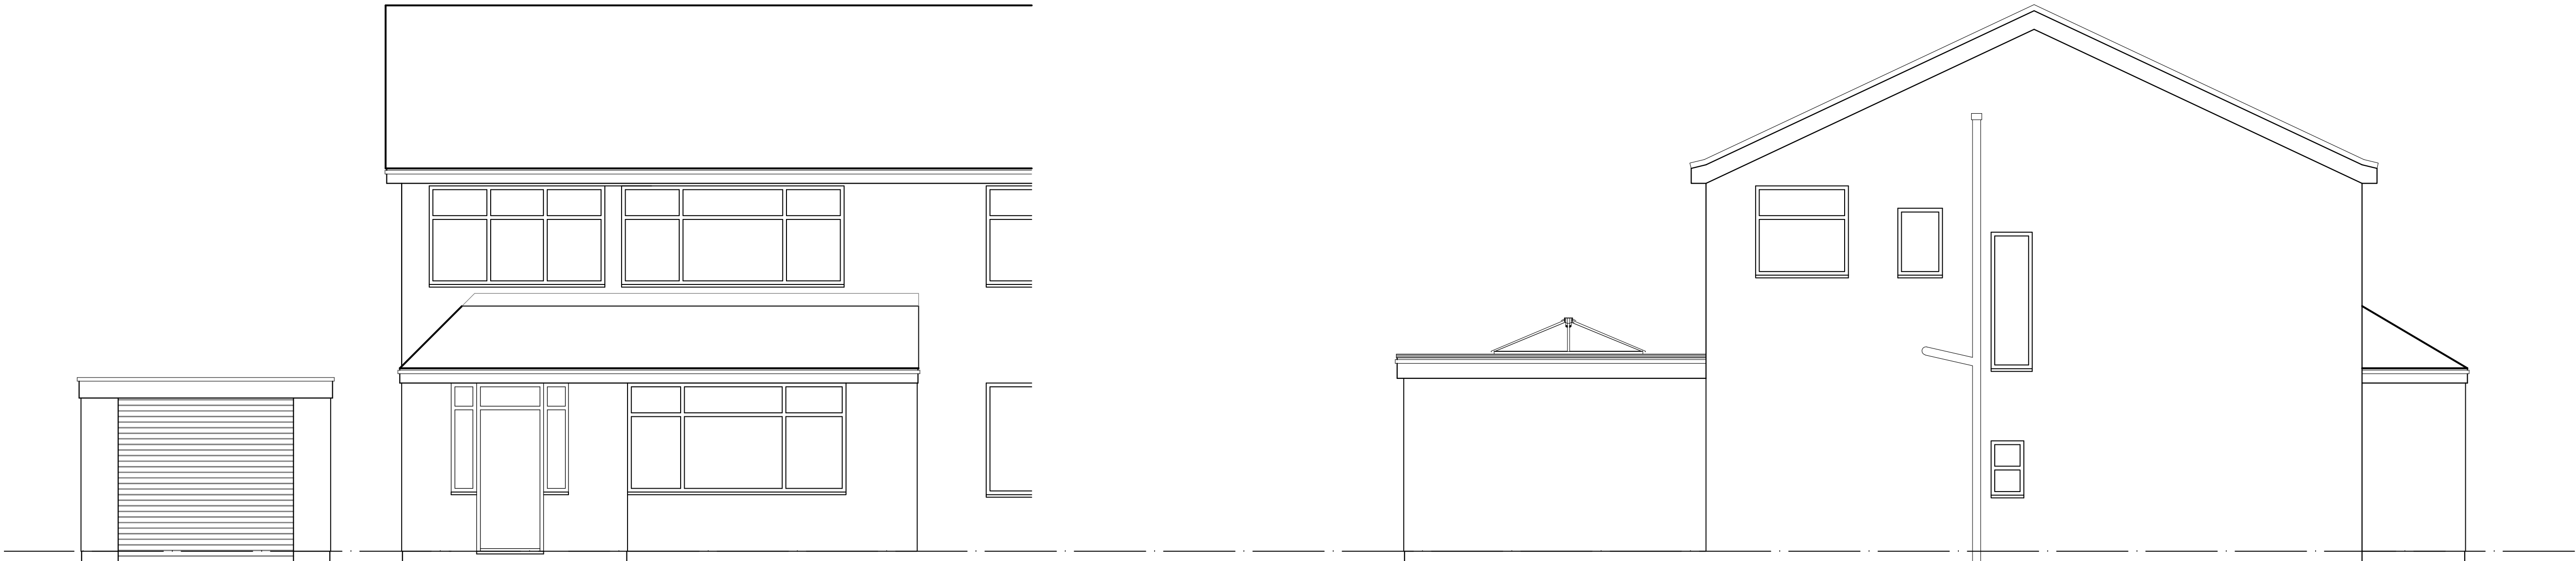

EXISTING NORTH ELEVATION

EXISTING EAST ELEVATION

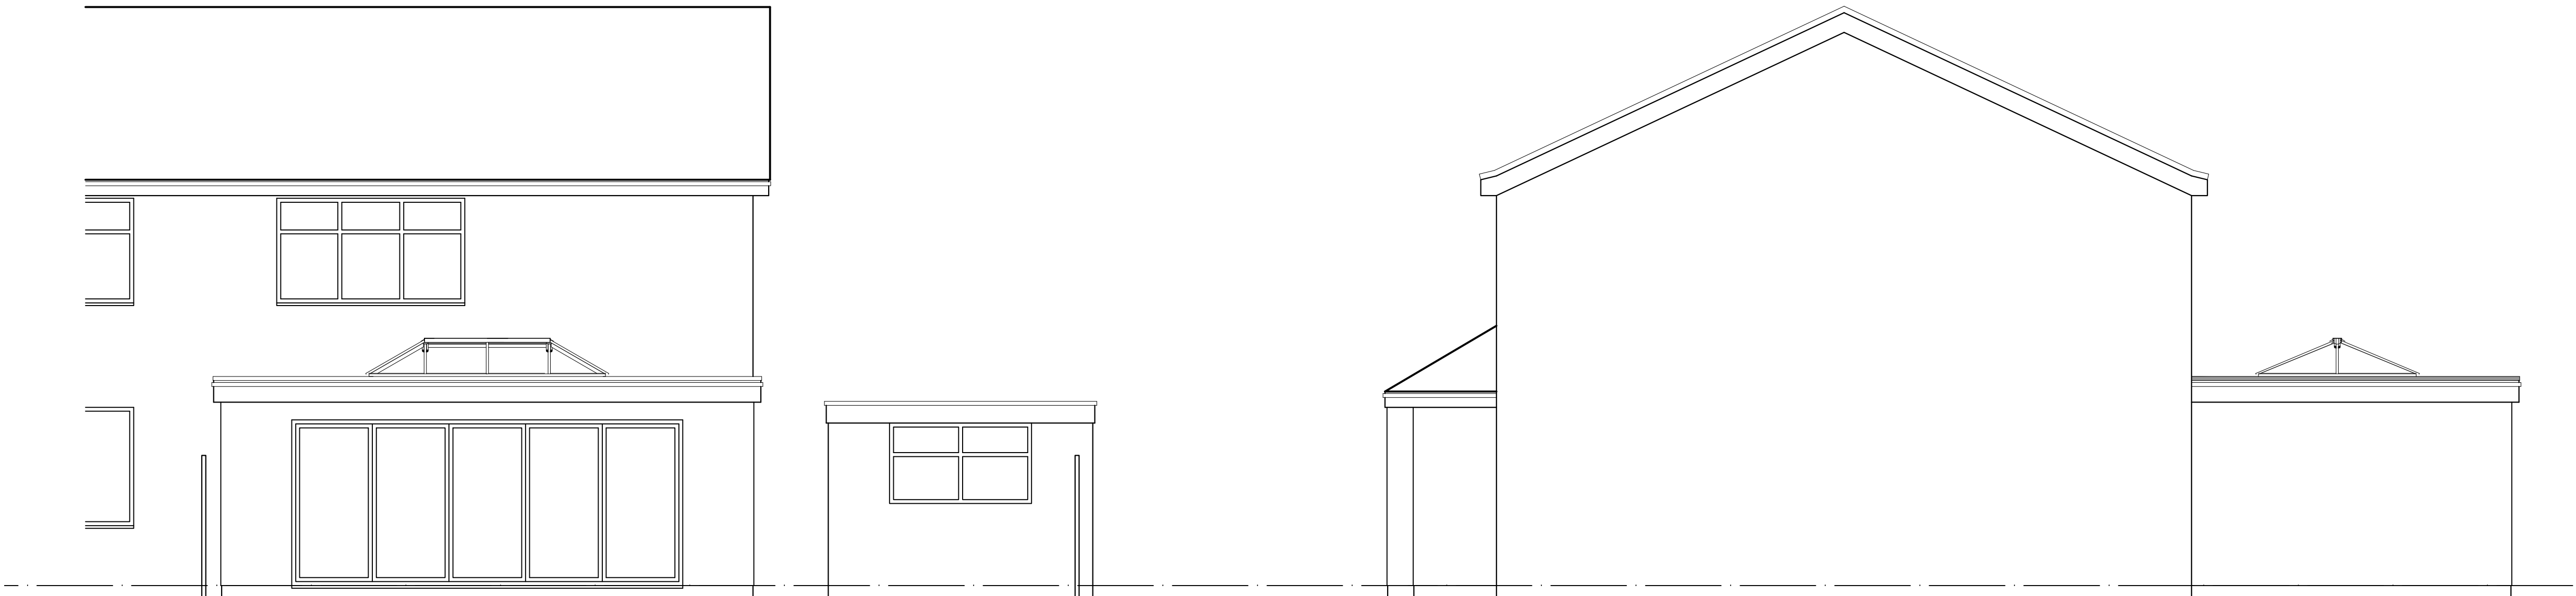

EXISTING SOUTH ELEVATION

EXISTING WEST ELEVATION



PLANNING

Rev	Date	Detail	By
P3	19-08-25	Updated in accordance with Planning Officers comments	DLM
P2	24-06-25	Planning issue	DLM
P1	17-06-25	Preliminary issue	DLM



Creating Spaces for Better Living
M 07921 826 274 | T 01942 933 634
E codesignservices@hotmail.co.uk
(Trading House) (2-4 Market Place) (Atherton) (Manchester) (M46 0DD)

CONCISE ARCHITECTURAL DESIGN SERVICES

Contractor

Client

MR & MRS T. HARRIGAN

Project Title

PROPOSED SIDE AND REAR EXTENSIONS
4 CORNCROFT ROAD, KNOWSLEY

Drawing Title

EXISTING ELEVATIONS

Scale

1:50 @ A1

Date

June 2025

Design

CAD

Checked

Drawing No.

2525-02

Rev

P3

Base Dwg xref.