



PROPOSED SIDE & REAR EXTENSIONS, 4 Corncroft Road, Knowsley.

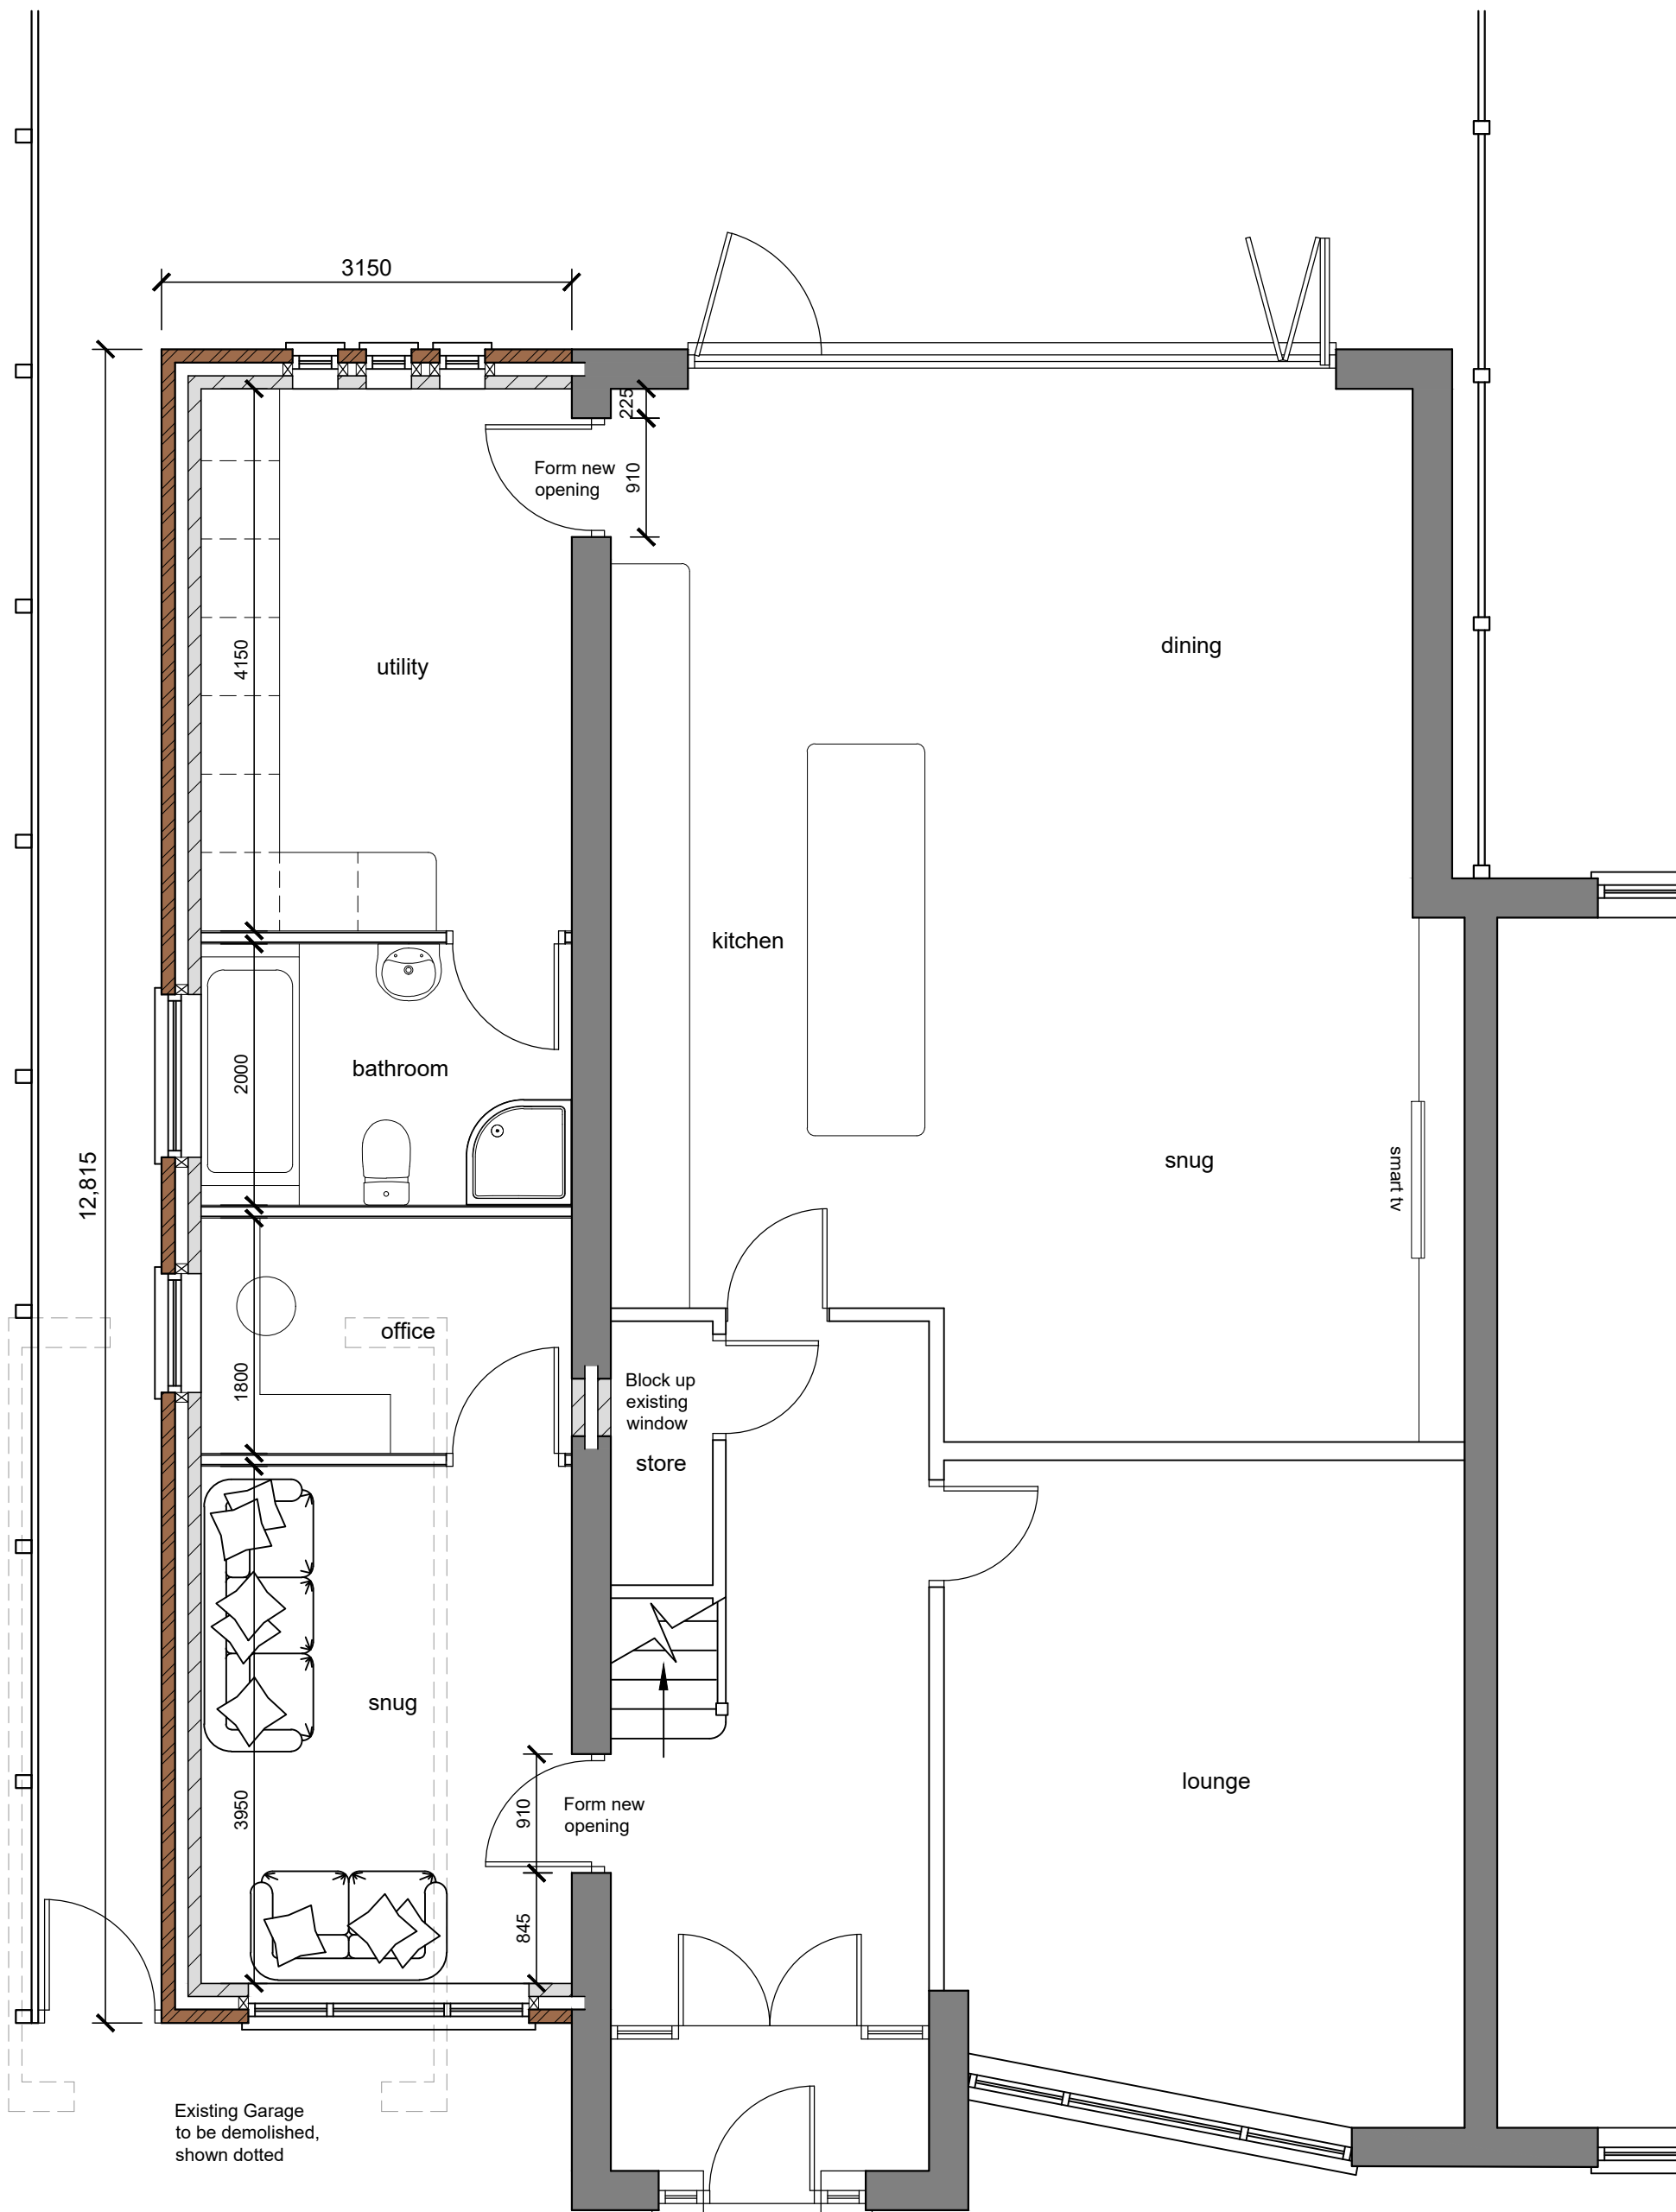

PROPOSED GROUND FLOOR PLAN

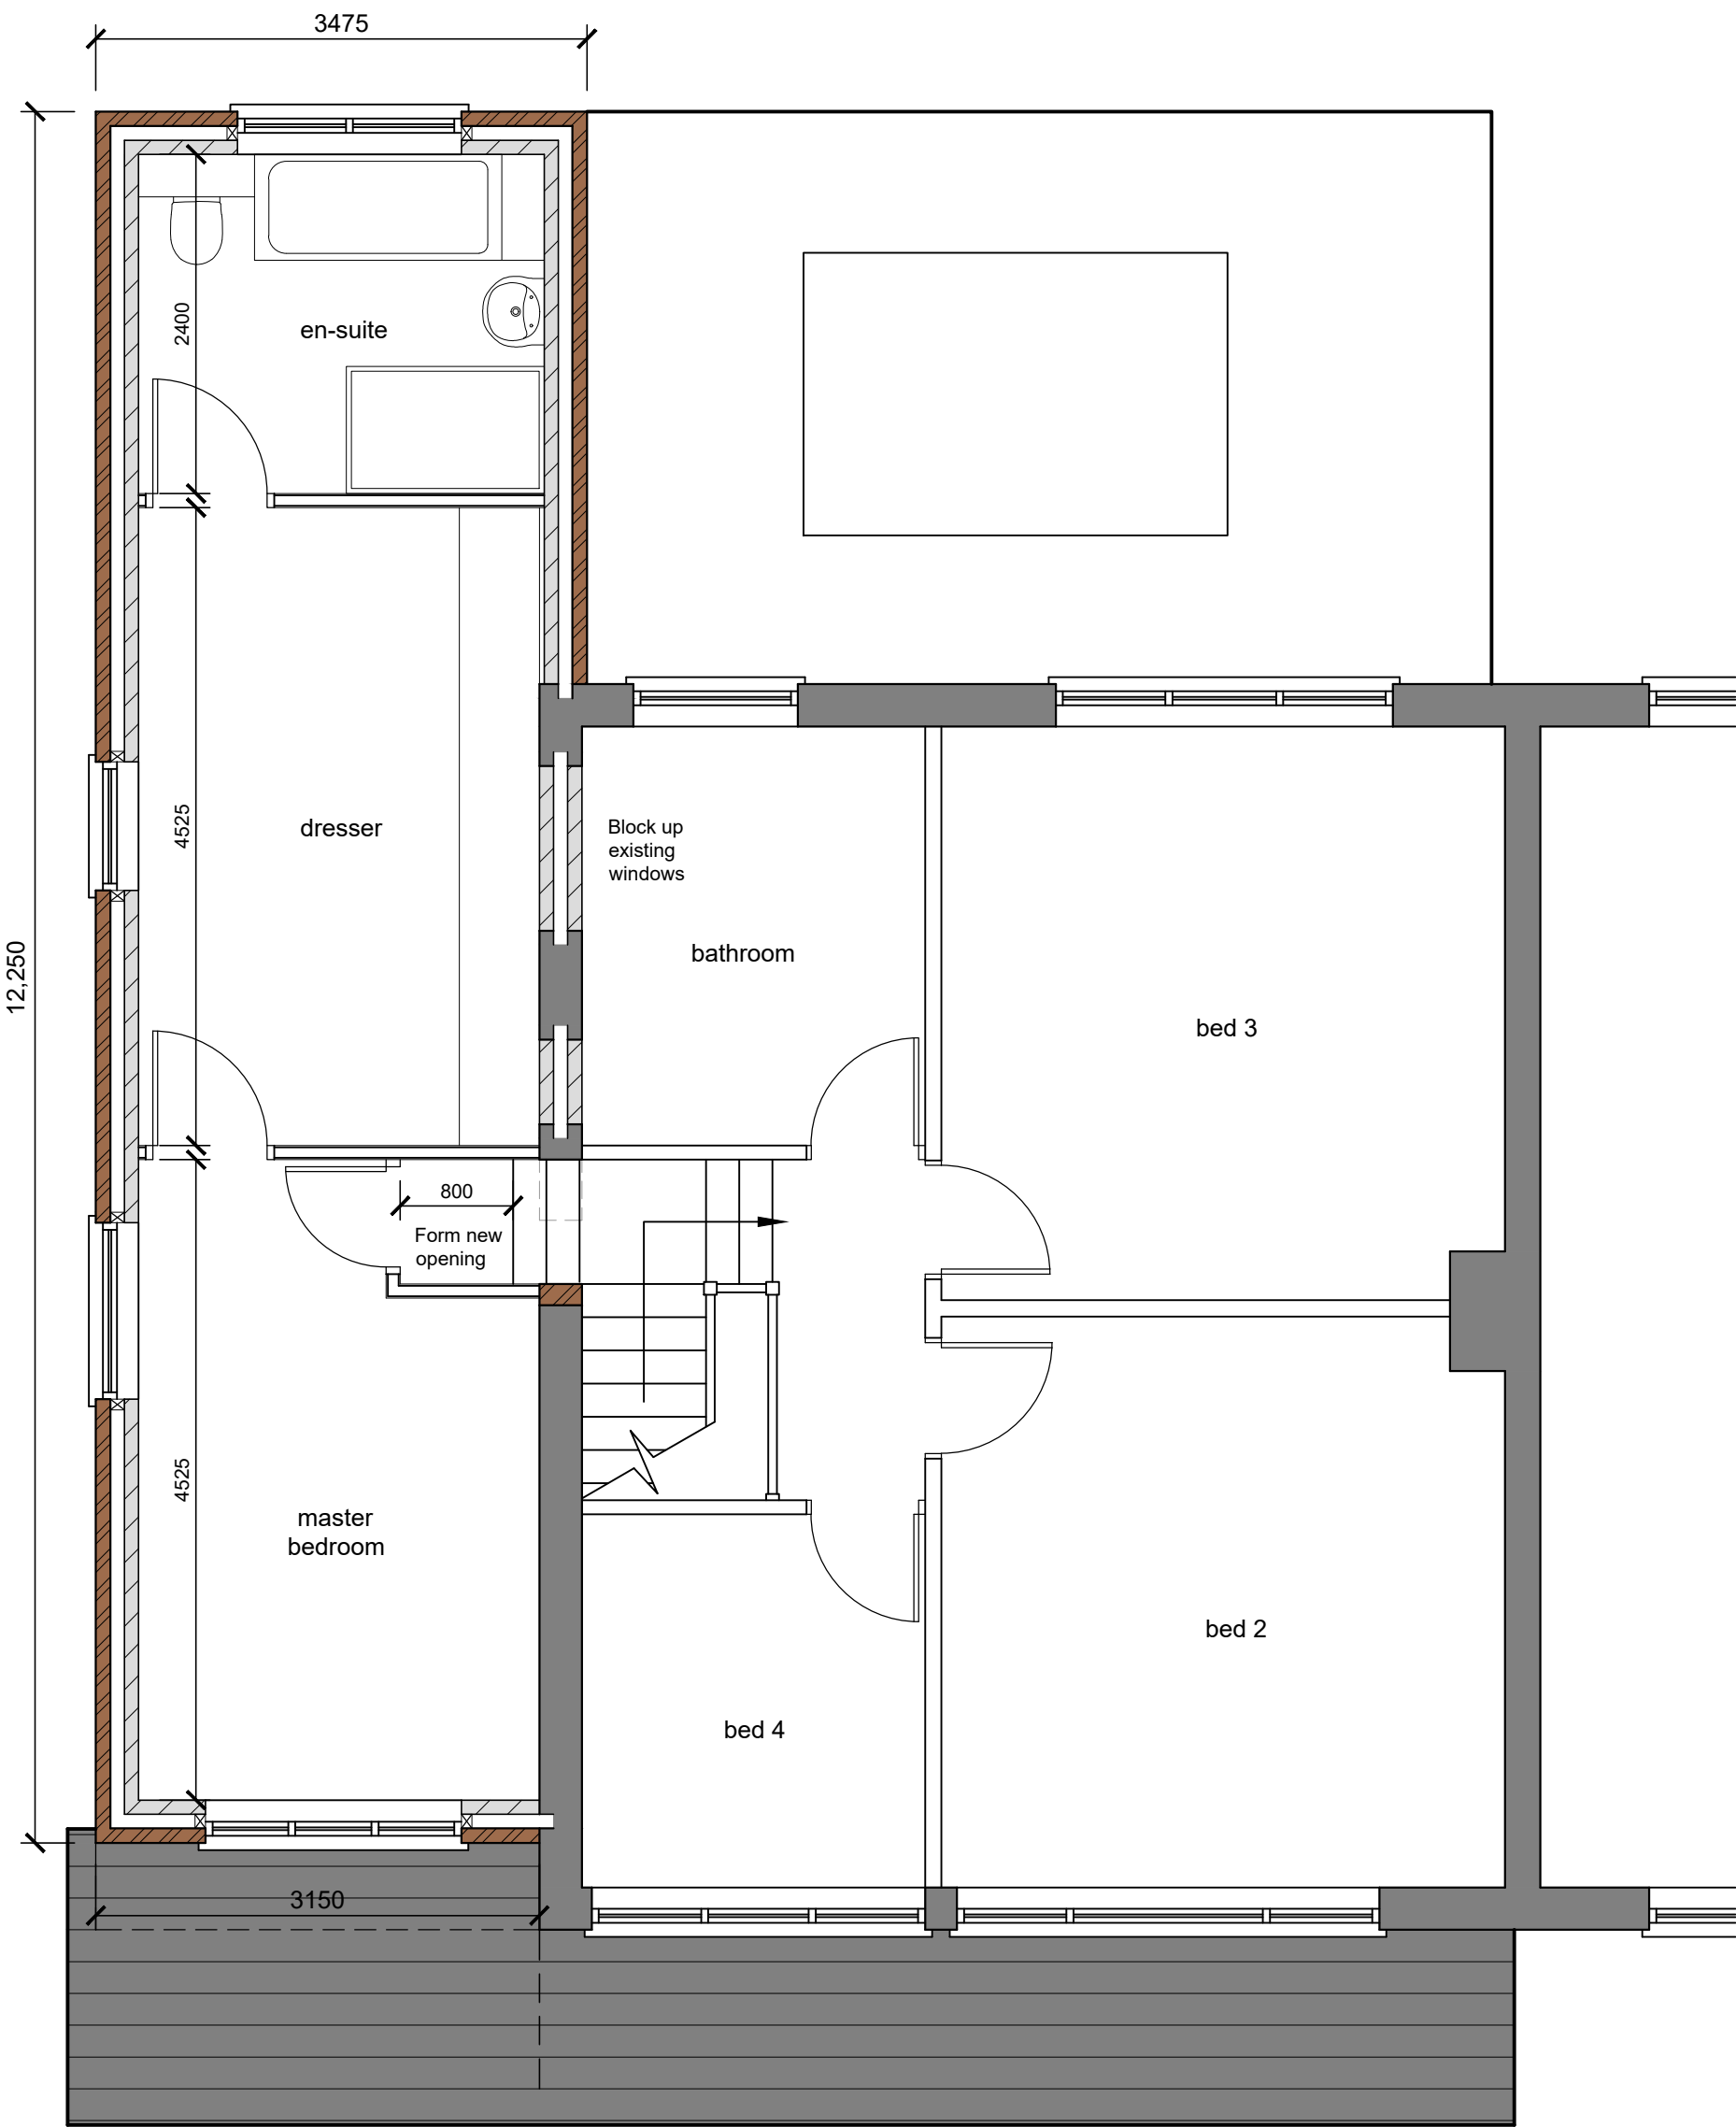

PROPOSED FIRST FLOOR PLAN



PLANNING

Rev	Date	Detail	By
P3	19-08-25	Updated in accordance with Planning Officers comments	DLM
P2	24-06-25	Planning issue	DLM
P1	17-06-25	Preliminary issue	DLM

Creating Spaces for Better Living
M 07921 826 274 | T 01942 933 634
E codesignservices@hotmail.co.uk
(Trading House) (3-4 Market Place) (Alderley) (Manchester) (M44 0DT)

CONCISE ARCHITECTURAL DESIGN SERVICES

Contractor

Client

MR & MRS T. HARRIGAN

Project Title

PROPOSED SIDE AND REAR EXTENSIONS
4 CORNCROFT ROAD, KNOWSLEY

Drawing Title

PROPOSED GROUND AND FIRST FLOOR PLANS

Scale	Date	Design	CAD	Checked
1:50 @ A1	June 2025			

Drawing No. 2525-03

Rev P3

Base Dwg xref.