



This drawing is copyright of Ricco Design Studio and may not be reproduced in any way without their specific permission.
All dimensions are to be checked on site. Do not scale from this drawing, work to figured dimensions only. Any errors or omissions please contact Ricco Design Studio

Notes


1. Drawing for planning purposes only

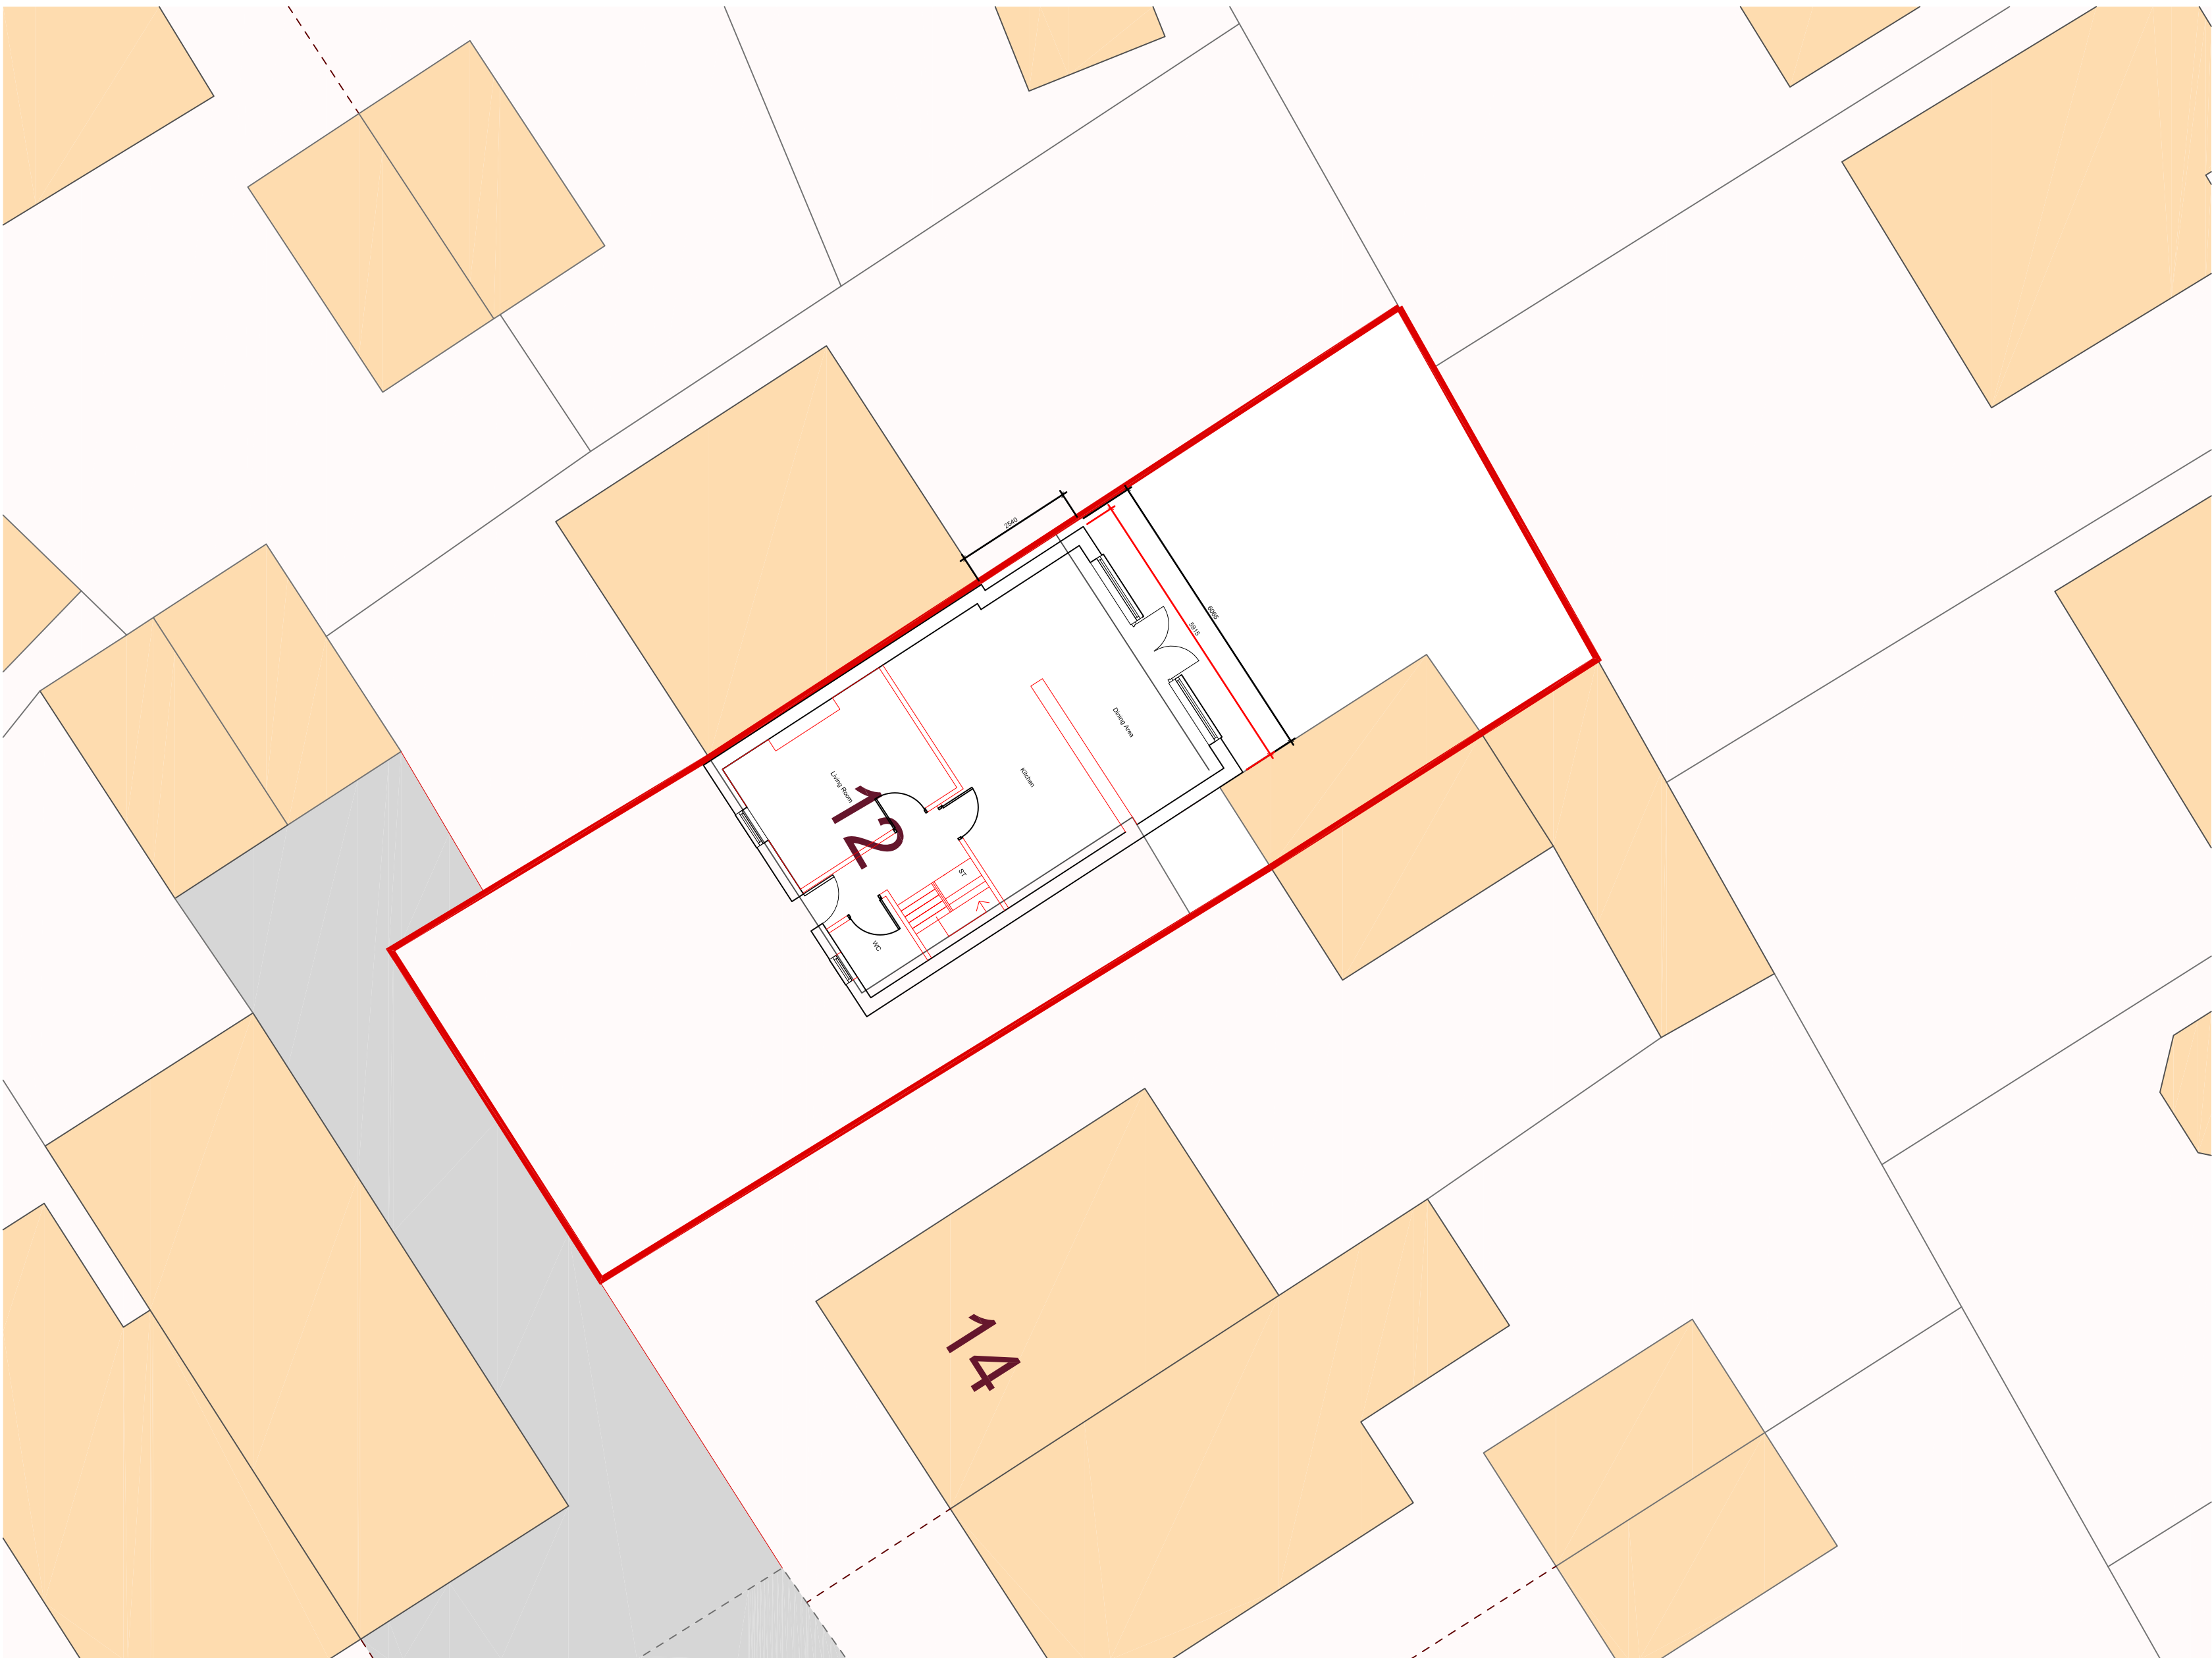


Site Plan 1:100

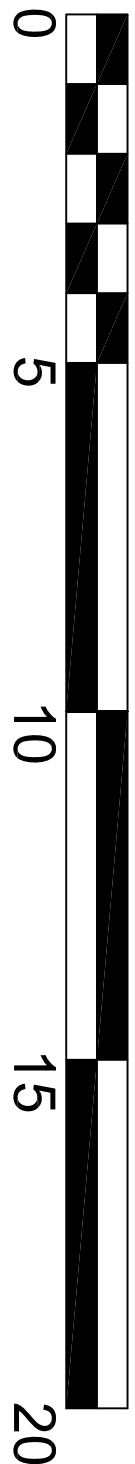

SCALE BAR 1:100

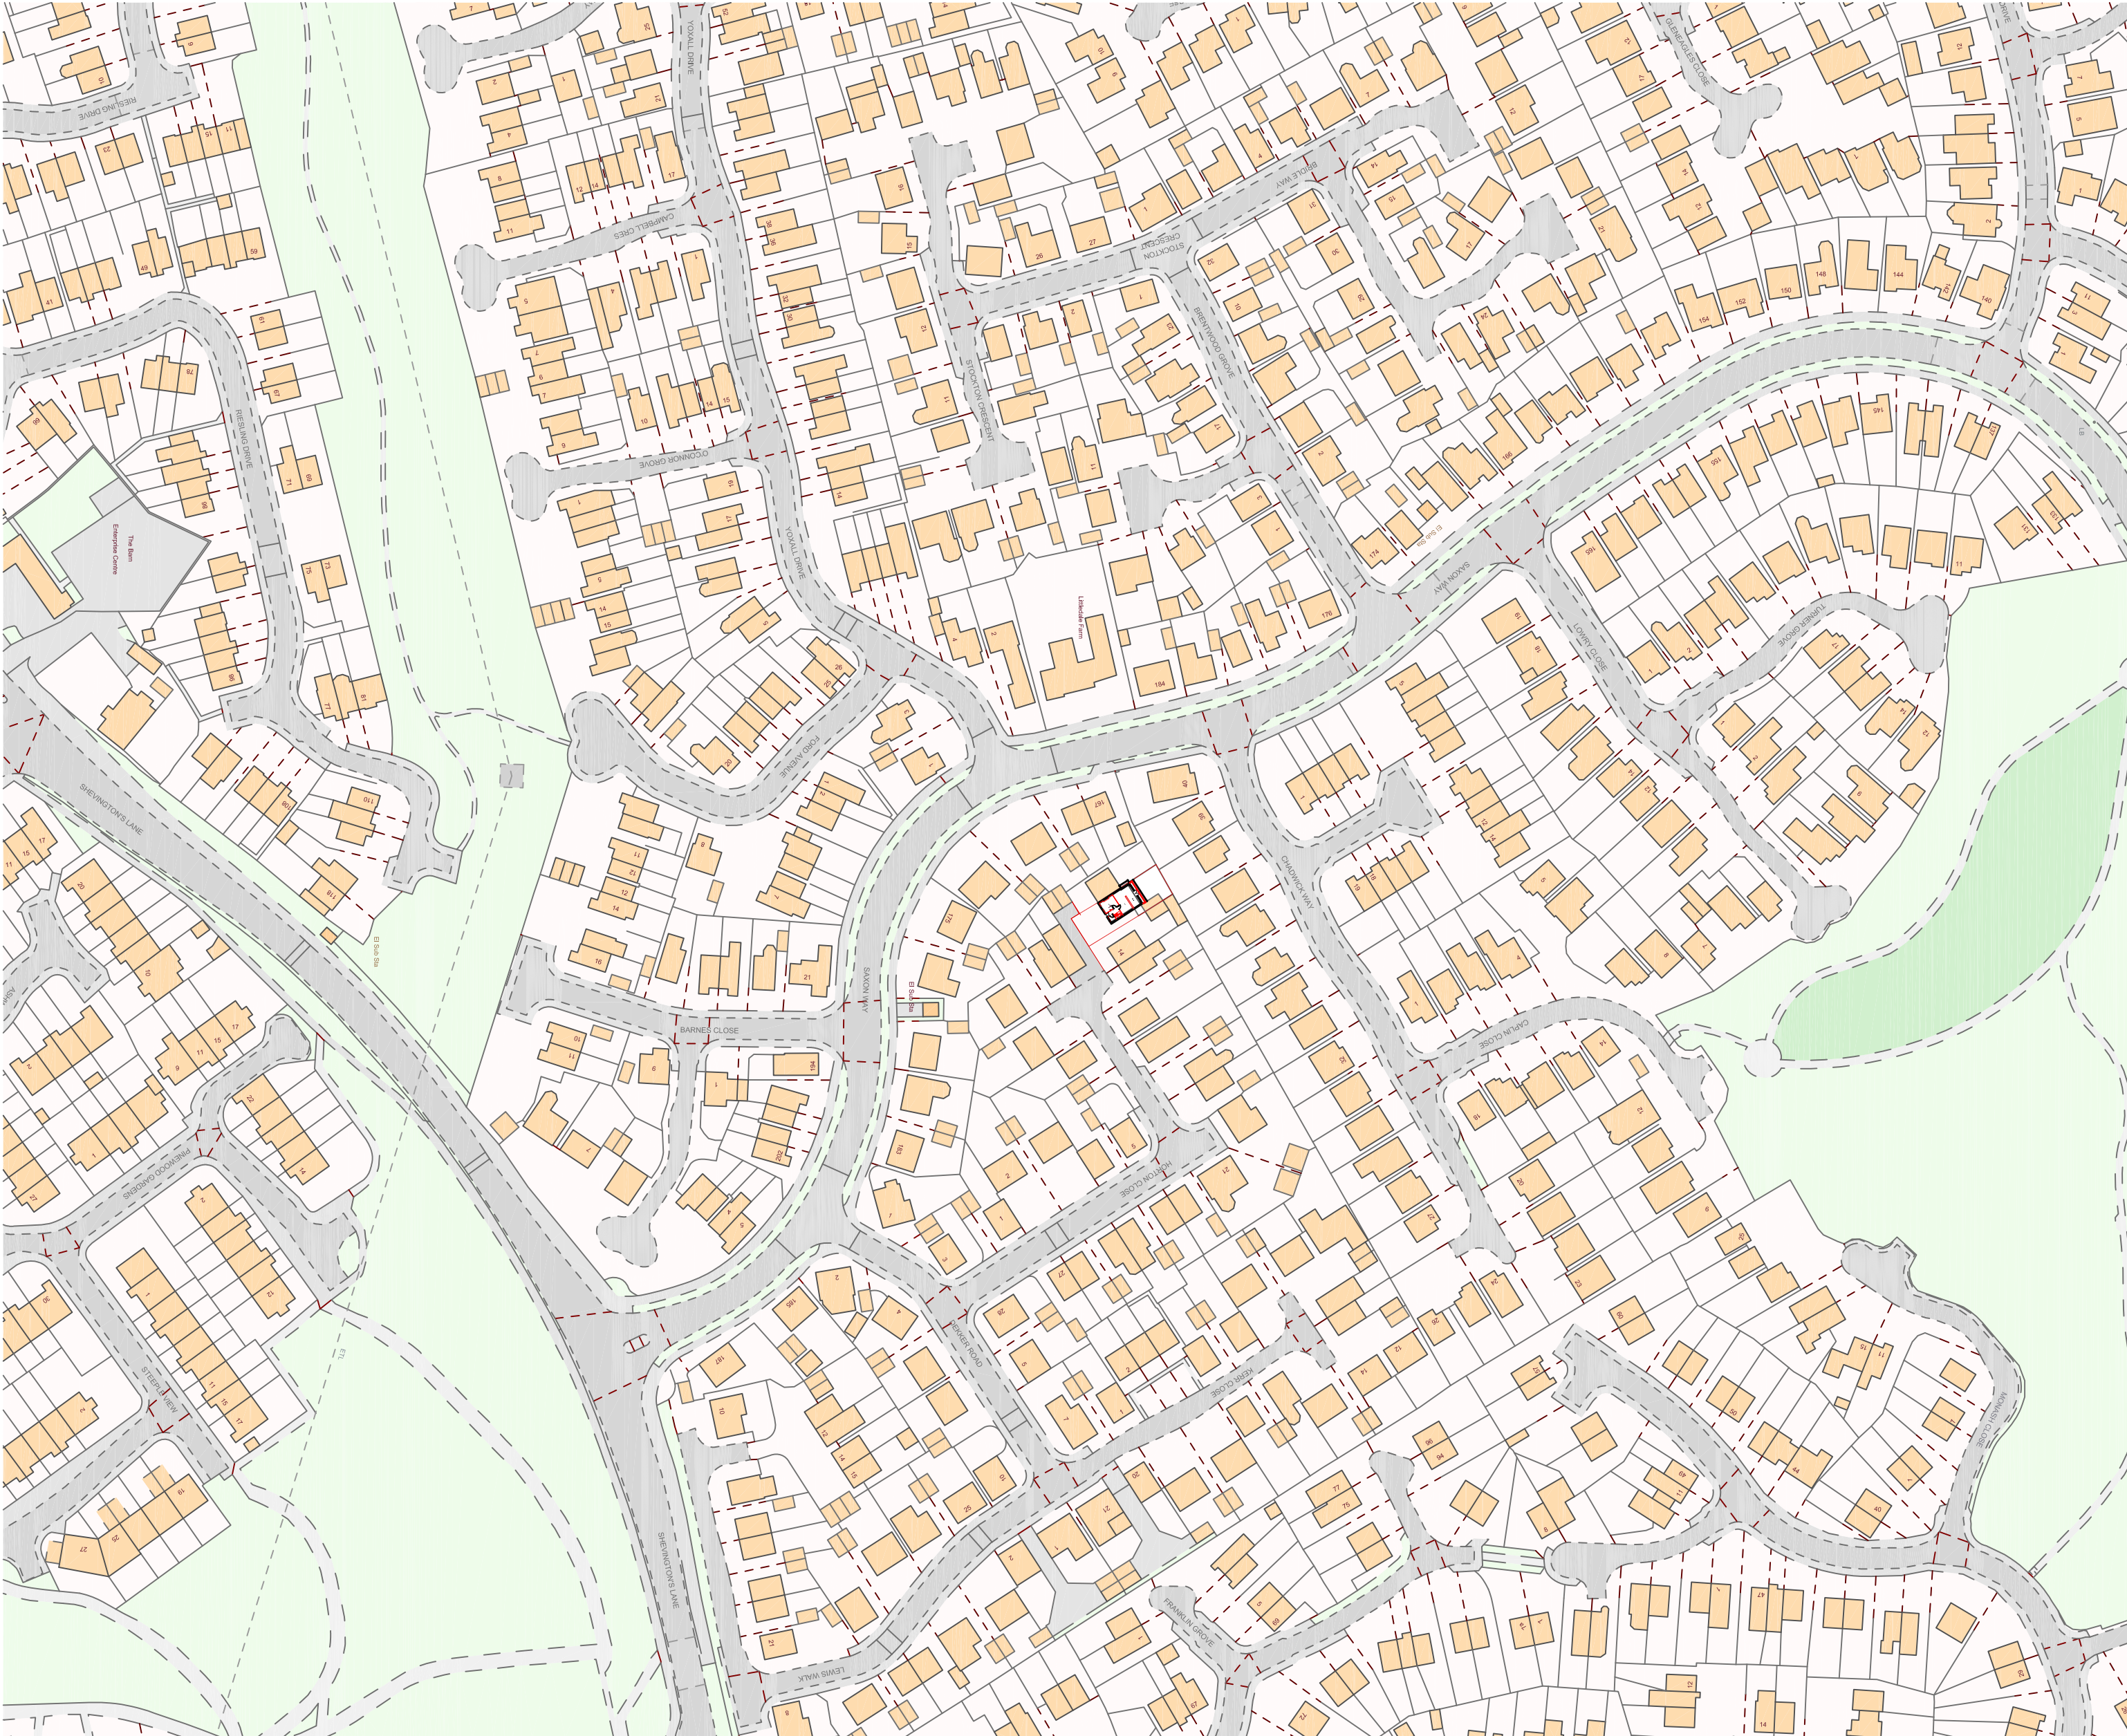

Location Plan 1:1250

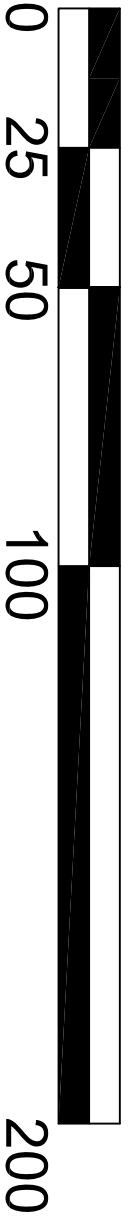

SCALE BAR 1:1250

02 Amended as per council comments 13.05.21				GB
01 Issued for planning approval 24.03.21				GB
REVISION DETAILS		Date	By	
☐ Draft	☐ Preliminary	☐ For Approval	☐ Building Regulations	☐ Tender
☐ As Built	☐ As Shown	☐ As Shown	☐ As Shown	☐ As Shown
CLIENT				
Mr Stuart Coughlin				
PROJECT				
Rear Extension to				
Liverpool				
L33 4JE				
DRAWING TITLE				
Location Plan				
Drawn By	Scale @ A1:	Date:		
GB	1:50	24.03.2021		
DRAWING NO:	Revision:			
RCS-HDR-PLAN	02			