

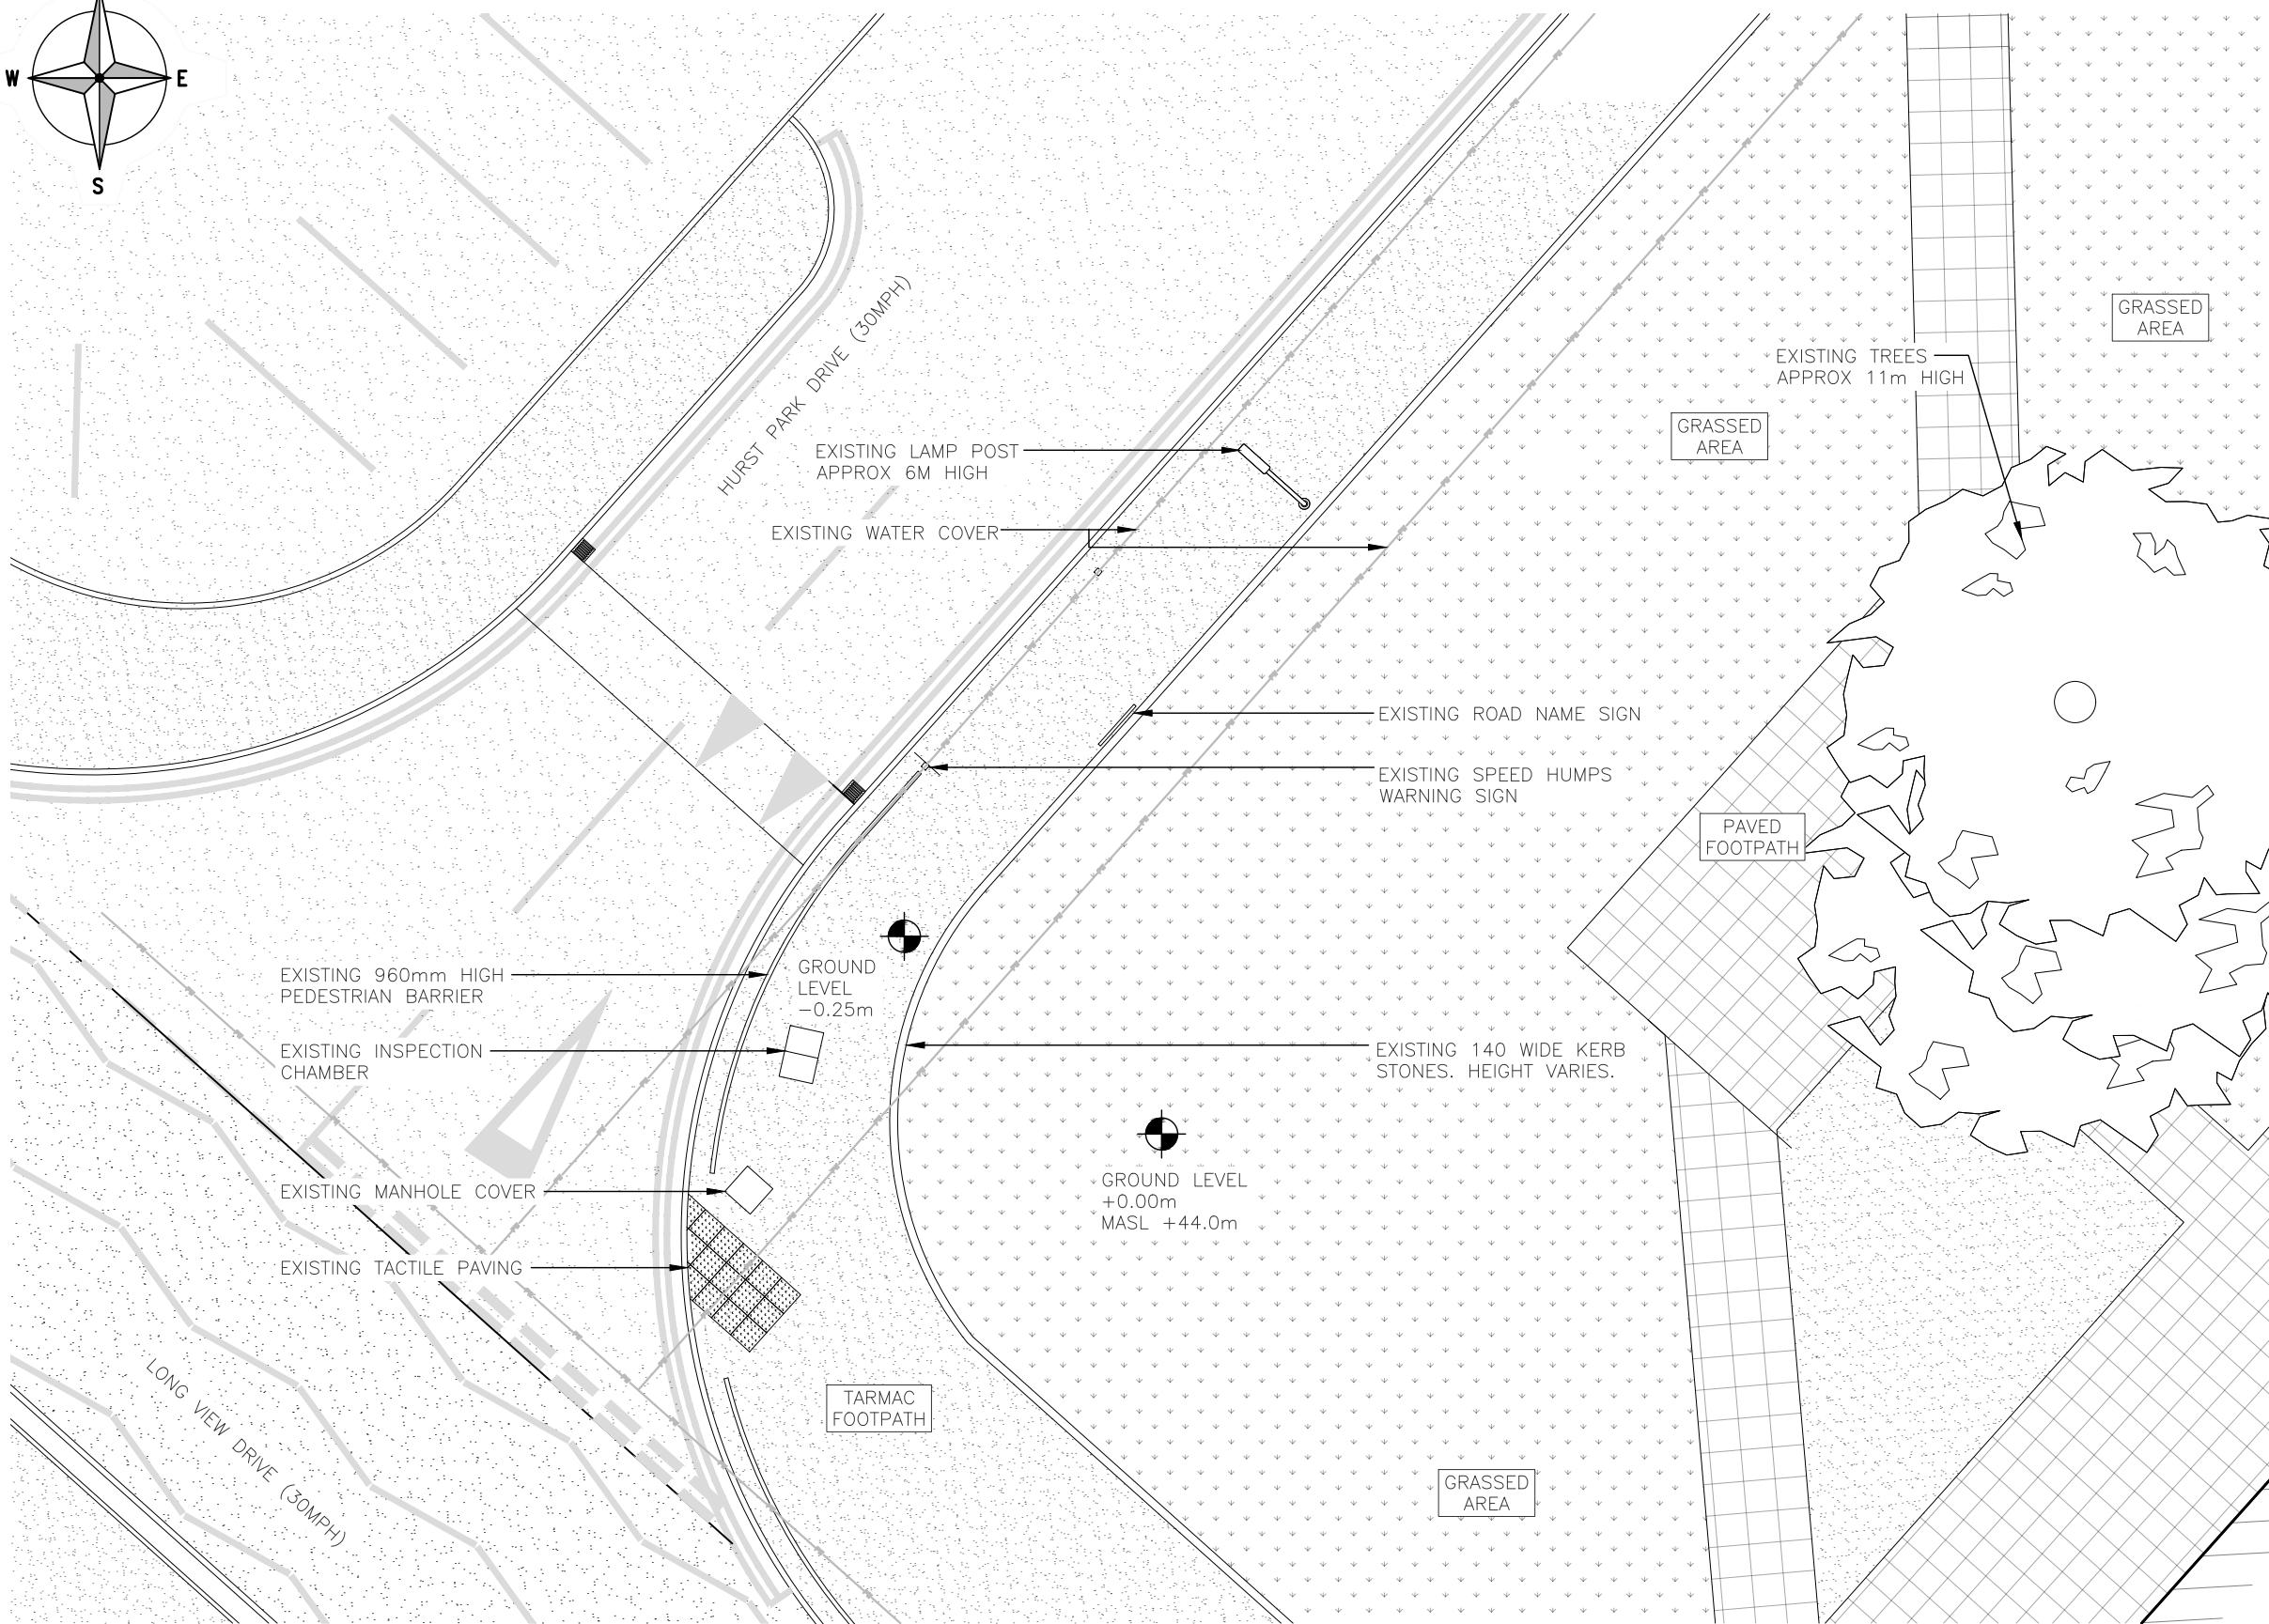


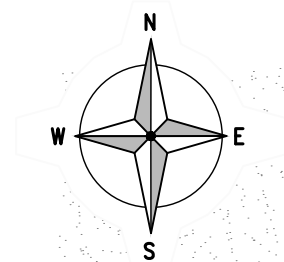

EXISTING SITE PLAN
(1:125)


 


ALL DIMENSIONS ARE IN mm UNLESS NOTED OTHERWISE

N.G.R | E: 345184 N: 391337

NOTES:

A	Issued for Approval	MS	RB	09.07.21
REV	MODIFICATION	BY	CH	DATE

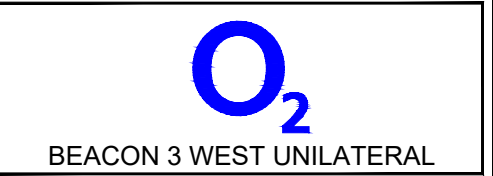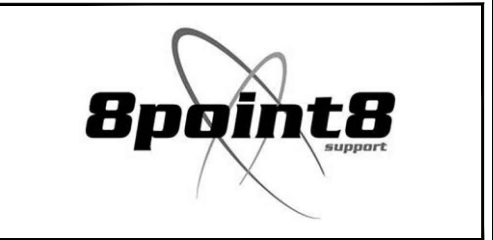

Cell Name	Opt.
HURST PARK DRIVE	B

Cell ID No		
CORNERSTONE	TEF	VF
E365499		
303241_00	089164	NA

Site Address / Contact Details		
HURST PARK DRIVE MOSSCROFT HUYTON KNOWSLEY L36 1UG		

Drawing Title: EXISTING SITE PLAN				
Purpose of issue: PLANNING				Dwg Rev:
Drawing Number: 200				A
Surveyed By: PCH		Original Sheet Size: A3		Pack Issue:
Drawn: MS	Date: 09.07.21	Checked: RB	Date: 09.07.21	B