

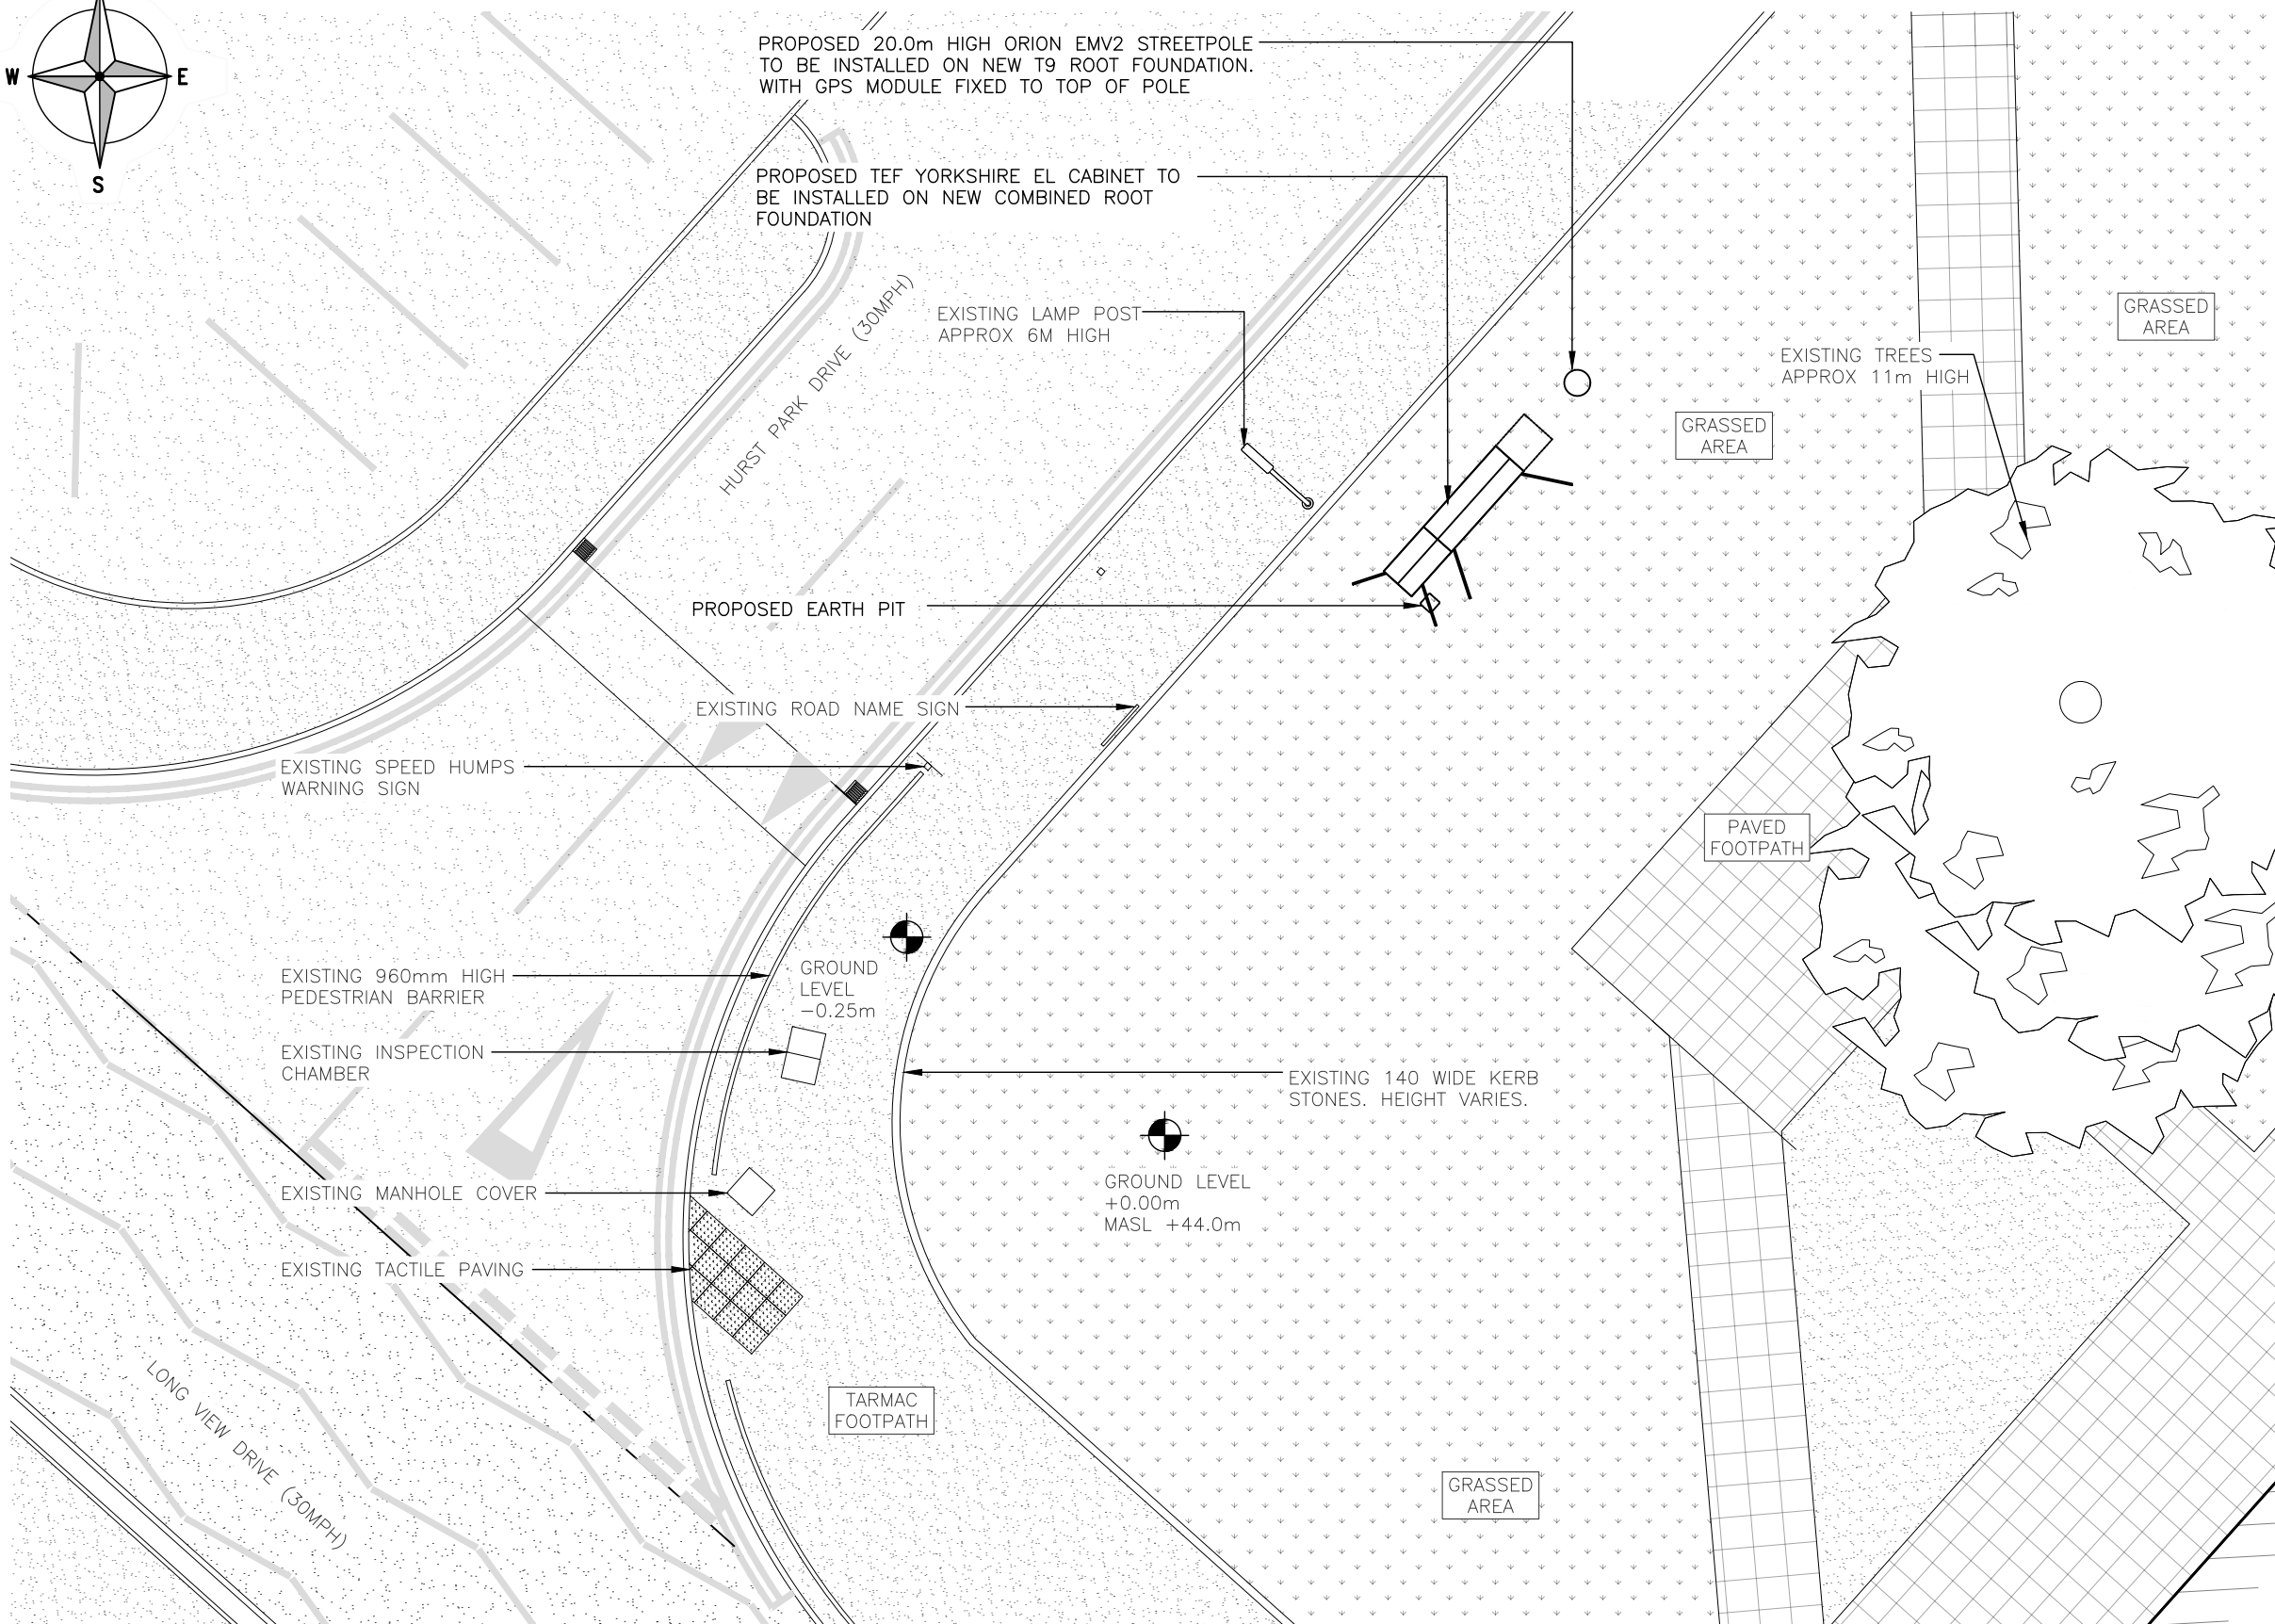


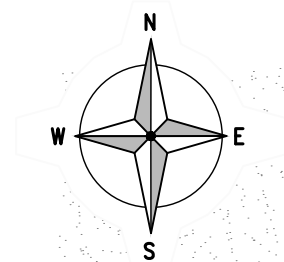

PROPOSED SITE PLAN
(1:125)

 

The drawings comply with TEF & Vodafone Standard ICNIRP guidelines.
Designed in accordance with CORNERSTONE document: SDN0013

ALL DIMENSIONS ARE IN mm UNLESS NOTED OTHERWISE

N.G.R | E: 345184 N: 391337

NOTES:

REV	MODIFICATION	BY	CH	DATE
B	Cabinet & Pole Shifted	M.S	UP	31.01.23
A	Issued for Approval	MS	RB	09.07.21



BEACON 3 WEST UNILATERAL

Cell Name	Opt.
HURST PARK DRIVE	B

Cell ID No		
CORNERSTONE	TEF	VF
E365499		
303241_00	089164	NA

Site Address / Contact Details		
HURST PARK DRIVE MOSSCROFT HUYTON KNOWSLEY L36 1UG		

Drawing Title:	PROPOSED SITE PLAN
----------------	--------------------

Purpose of issue:	PLANNING	Dwg Rev:
-------------------	----------	----------

Drawing Number:	201	B
-----------------	-----	---

Surveyed By:	PCH	Original Sheet Size:	A3	Pack Issue:
--------------	-----	----------------------	----	-------------

Drawn:	MS	Date:	09.07.21	Checked:	RB	Date:	09.07.21	B
--------	----	-------	----------	----------	----	-------	----------	---