



PROPOSED SIDE ELEVATION


PROPOSED REAR ELEVATION

PROPOSED SIDE ELEVATION



PROPOSED FRONT ELEVATION
NO CHANGES


PROPOSED GROUND FLOOR PLAN
AND SITE PLAN

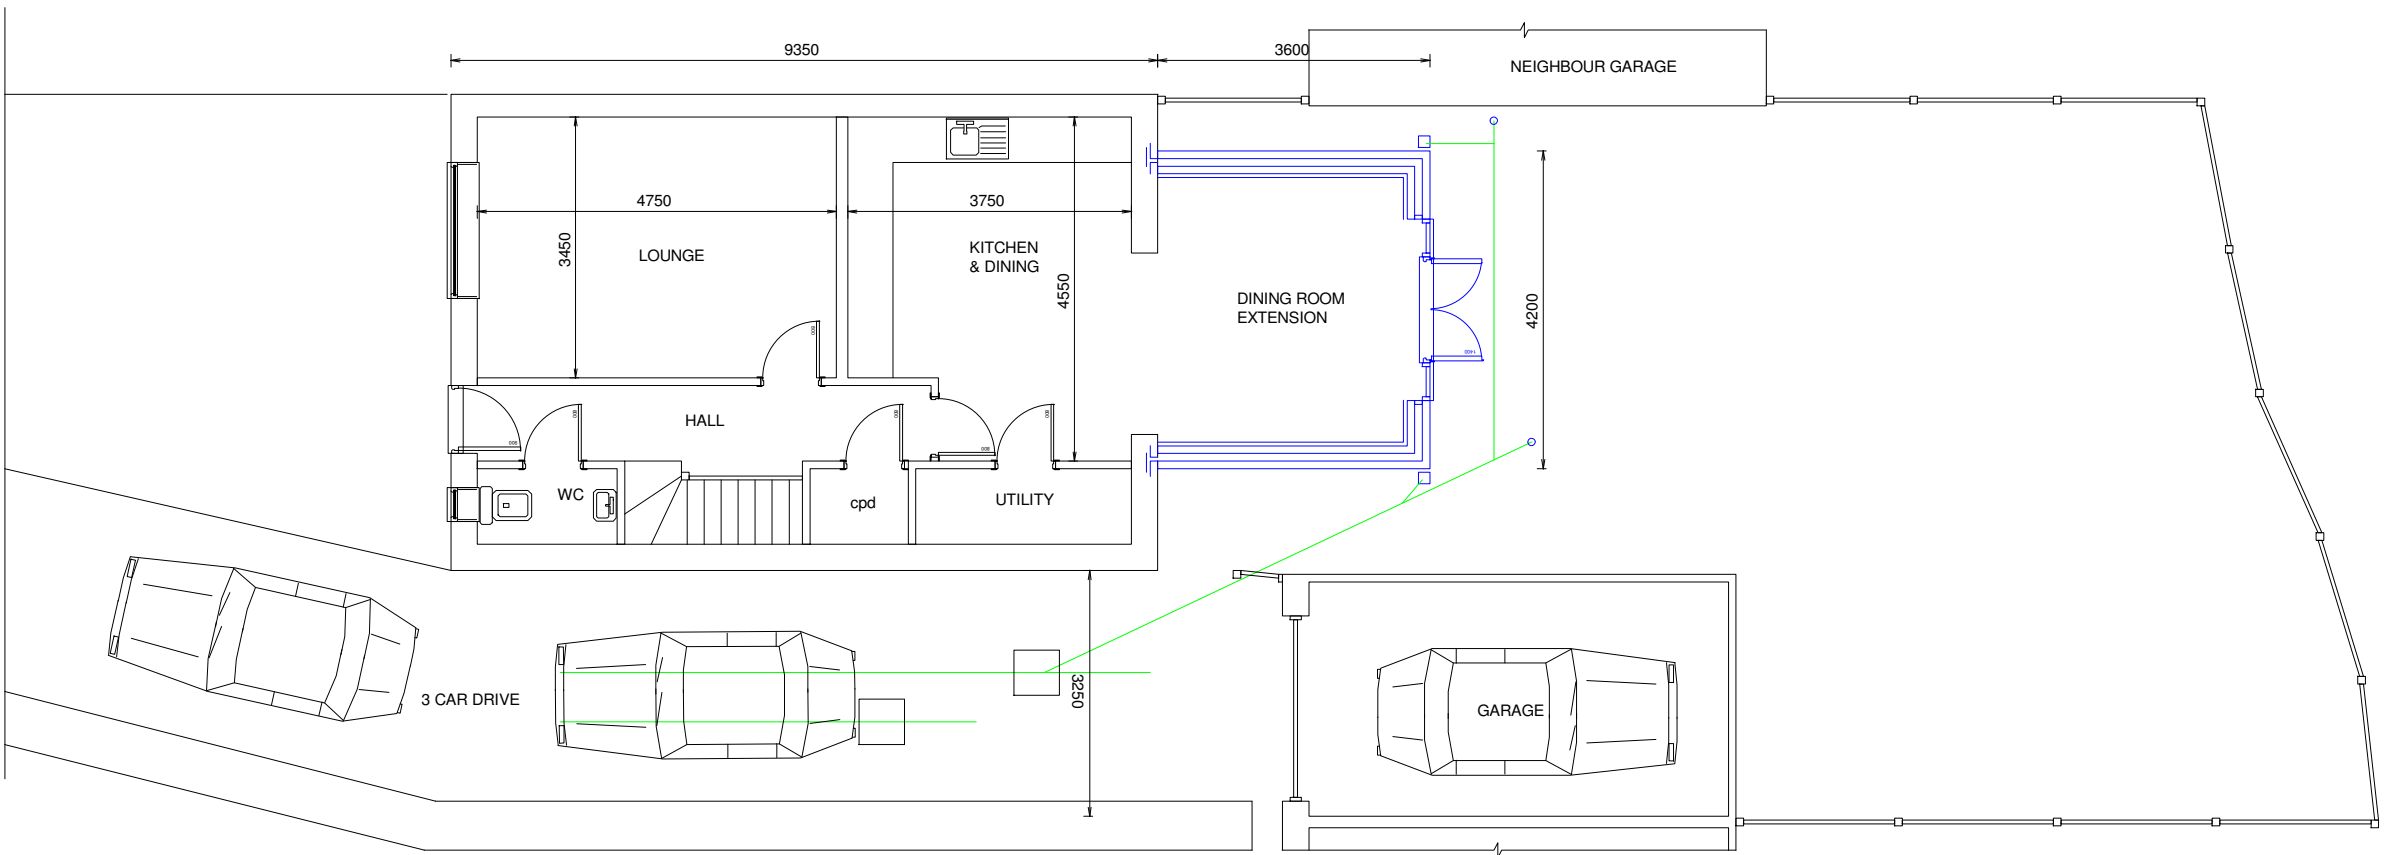

THESE PLANS ARE SUBJECT TO LOCAL AUTHORITY APPROVAL &
APPLICATIONS FOR TOWN AND COUNTRY PLANNING AND/OR
BUILDING REGULATION WILL BE MADE.
WORK MUST NOT BEGIN UNTIL APPROPRIATE LOCAL AUTHORITY
APPROVALS HAVE BEEN GAINED

KEITH SWAIN DESIGN

KEITH SWAIN 01744 885131 07980 555415
swain.keith@sky.com

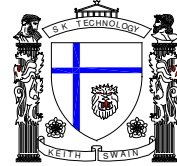

DRAWING NUMBER P13663-2

PROPOSED DEVELOPMENT

PROPOSED ELEVATIONS, FLOOR PLAN AND
SITE PLAN

FOR
GROUND FLOOR REAR EXTENSION
TO FORM DINING ROOM AT
17 ASPEN CLOSE
WHISTON
L35 1AB

SCALES 1 : 100

sht 2

DRAWING ORIGINAL PAPER SIZE A2
USE THIS SCALE BAR FOR DIMENSION REFERENCING.

SCALE 1 2 3 4 5 6 7 8 9 10