



IMPORTANT

- > This drawing is copyright and remains the property of this practice
- > Do not measure from this drawing
- > All dimensions to be checked on site
- > Positions of anything existing must be confirmed on site prior to proceeding
- > Any structural elements drawn are indicative and should be calculated by a structural engineer


NOTES:

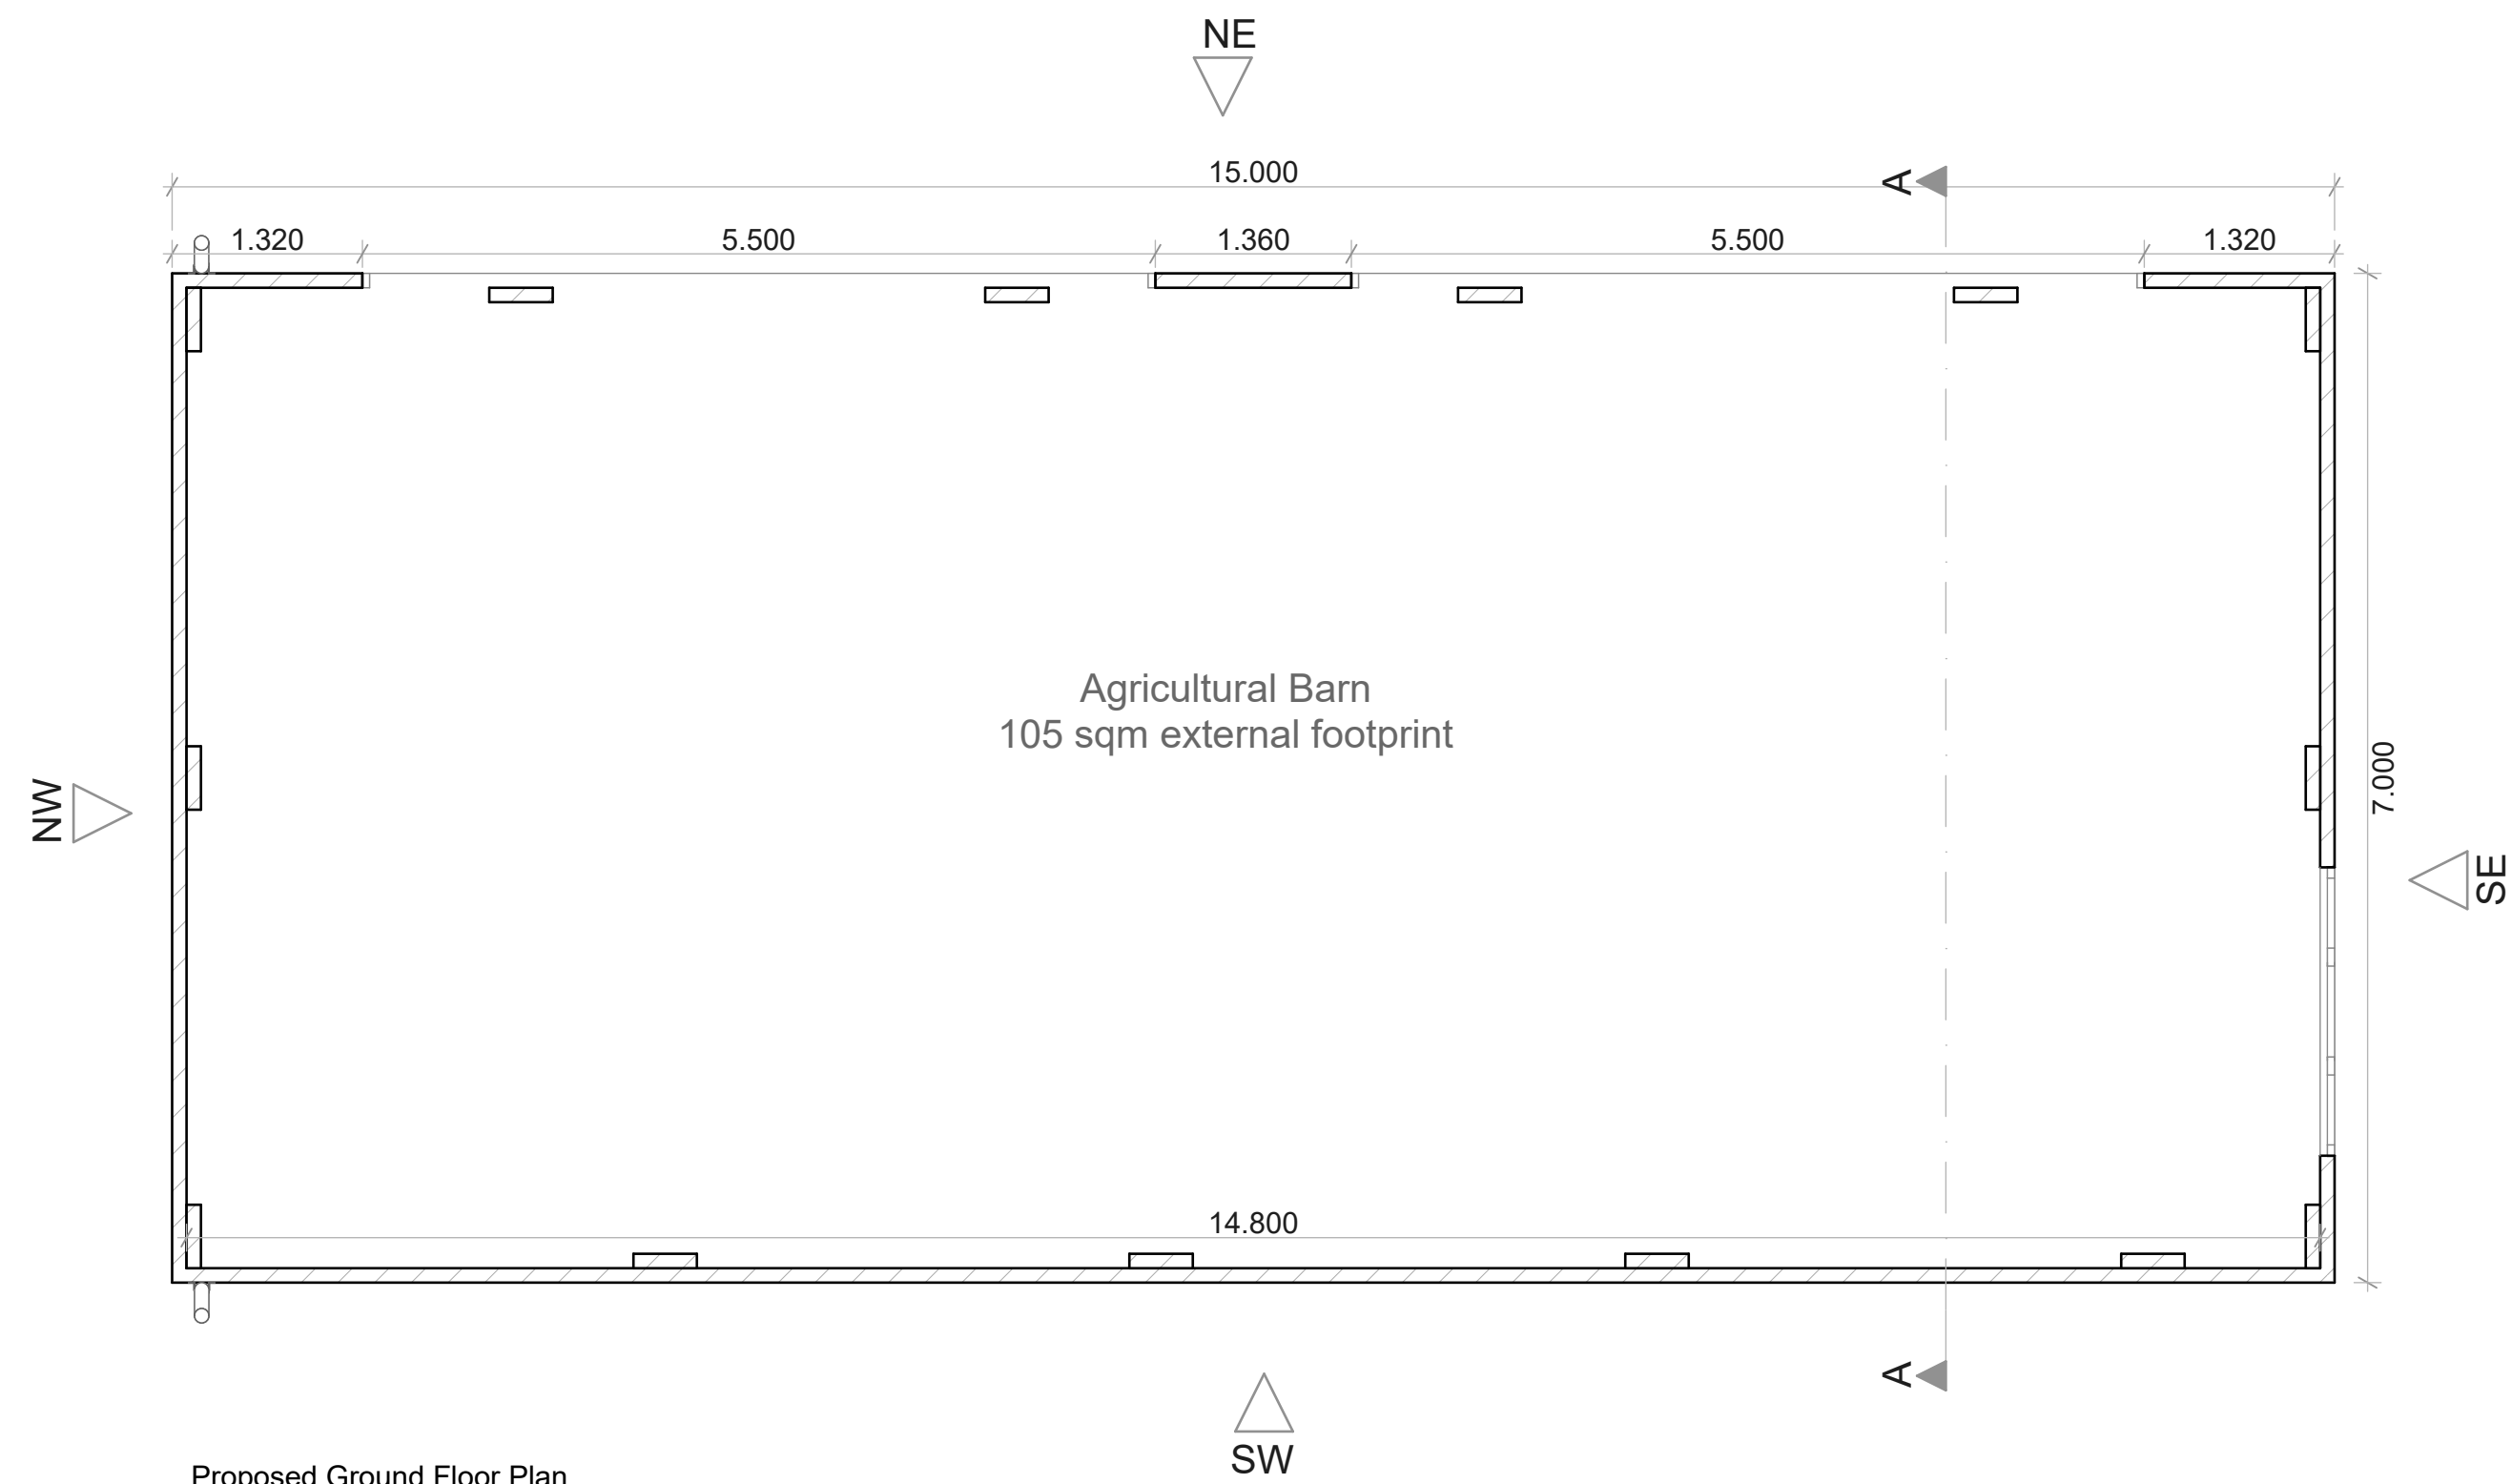


Proposed Ground Floor Plan
Scale 1:50

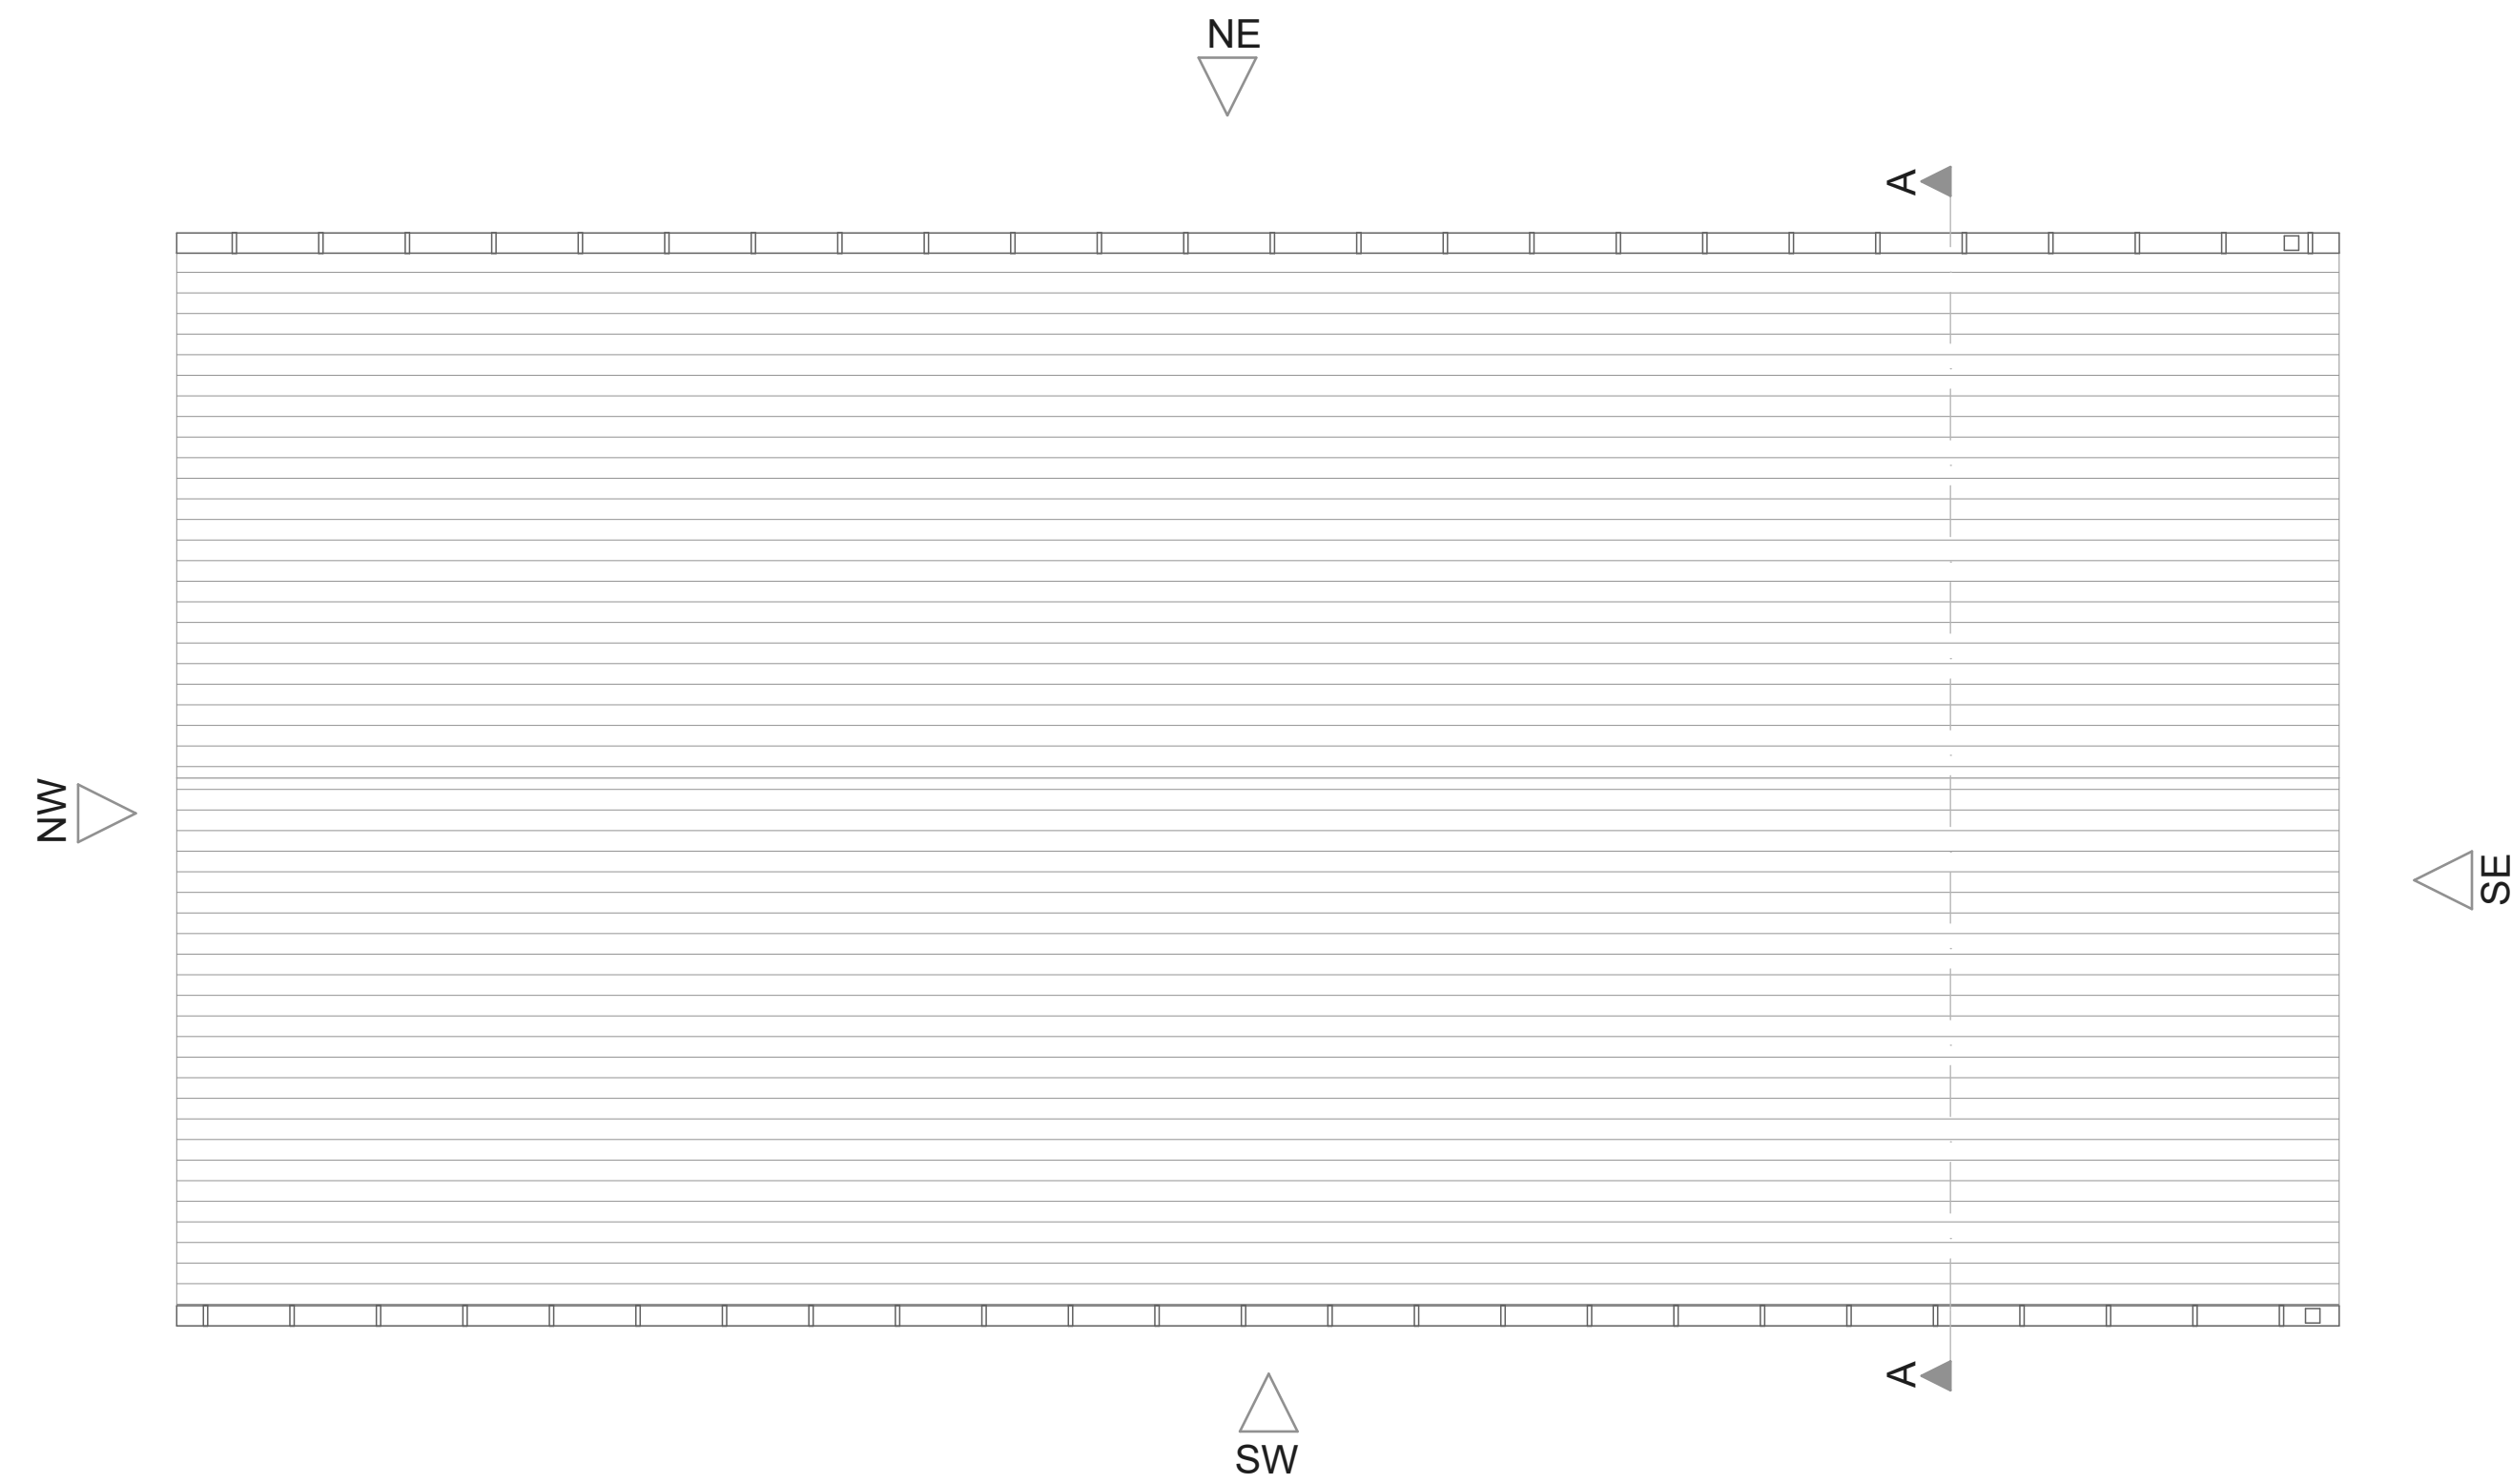


Proposed Roof Plan
Scale 1:50

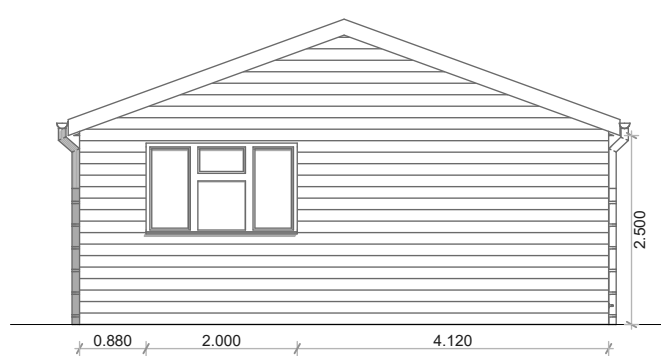


Proposed Side (SE) Elevation
Scale 1:100

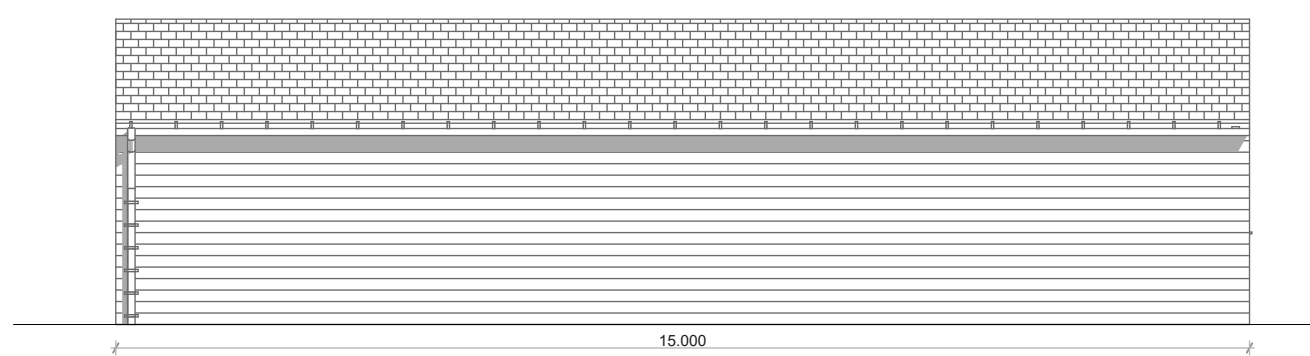

Proposed Rear (SW) Elevation
Scale 1:100

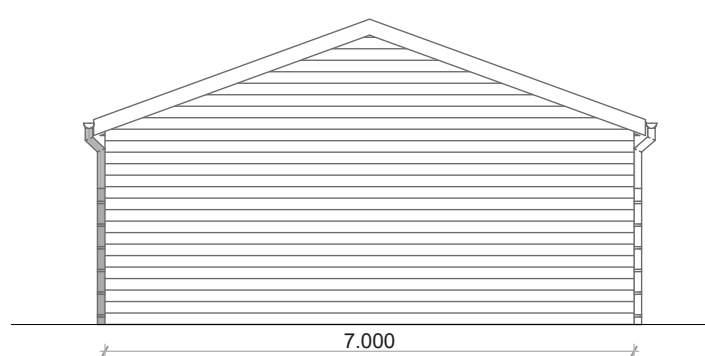


Proposed Side (NW) Elevation
Scale 1:100

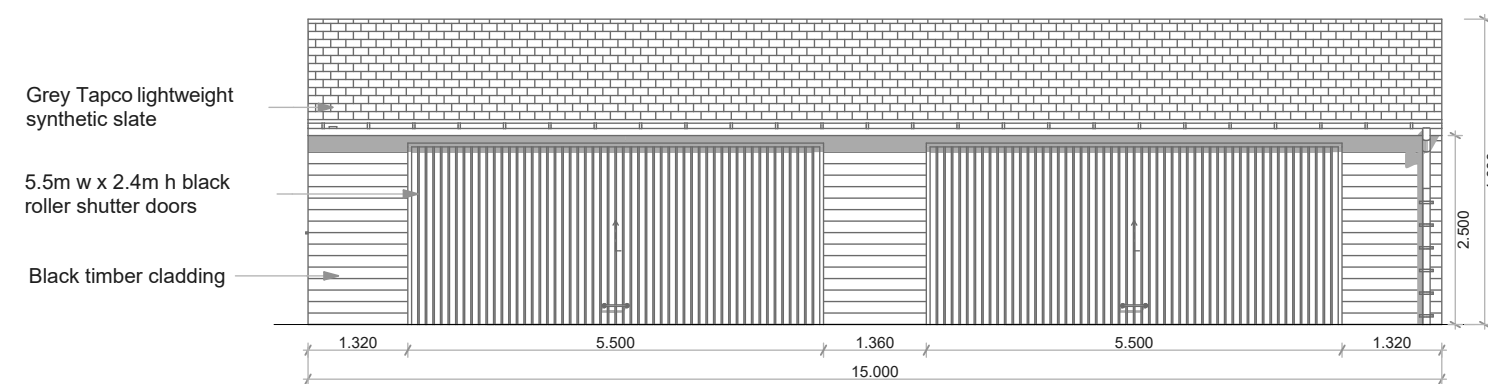


Proposed Front (NE) Elevation
Scale 1:100

Scale 1:100 @ A1

 

Scale 1:50 @ A1

 

LK
ARCHITECTURE
Ltd

Client

Mr & Mrs Jones

Dragon House Farm, 370A Cronton
Road, Widnes WA8 5QD

Project

Proposed Single Storey Agricultural
Storage Barn

Drawing Title

Proposed Plans & Elevations

Date

February 2021

Drawing Scale

Various @ A1

Drawing Number

1284_01_01 Existing