


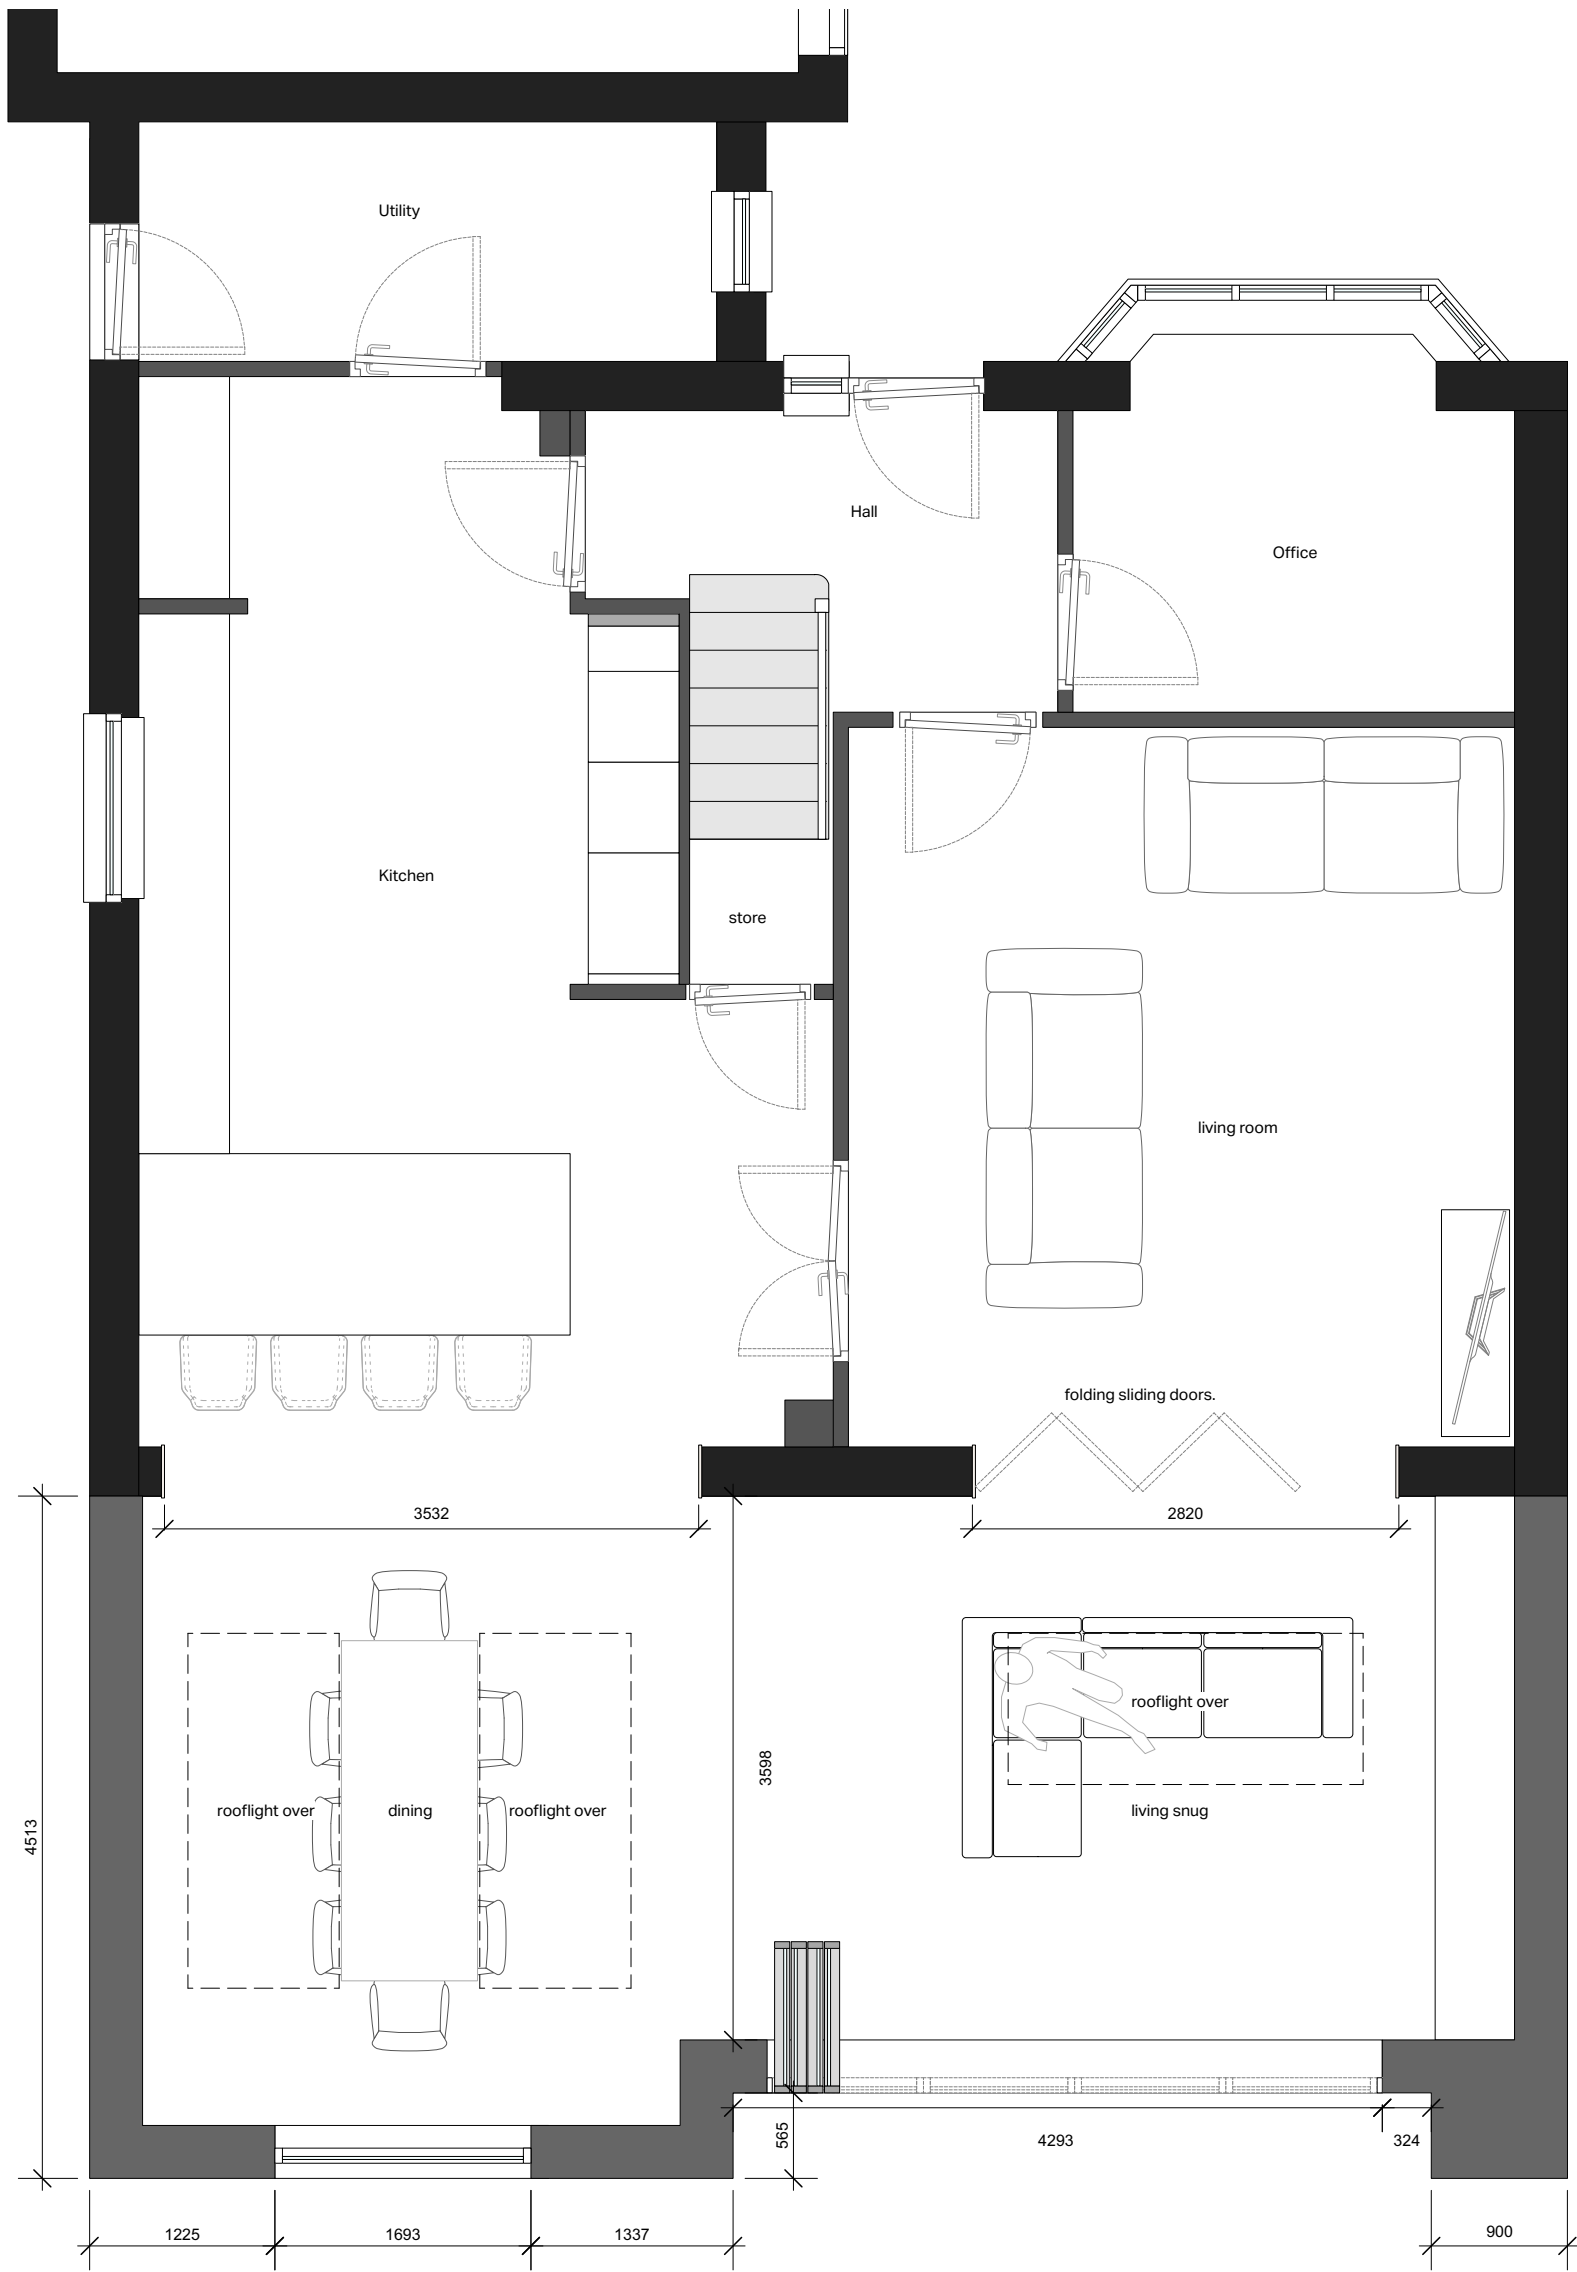

| Rev   | Date                                                   |
|---|--------------------------------------------------------|
| <b>Owen Reece / Architects</b>   |                                                        |
| A : 207 Cotton Exchange, Liverpool, L3 9LQ W : owenreecearchitects.co.uk   |                                                        |
| Job :   | Rear extension, internal re-modelling.                 |
| Client :   | Mr and Mrs C McNeil, 26 Friars Way, Liverpool, L14 7AU |
| Scale :   | 1:50 / A3                                              |
| First Issued :   | 06/09/2022                                             |
| Drawing name :   | Proposed Ground Floor Plan                             |
| Reference :   | 001-P03                                                |
| Revision :   | *                                                      |
| Status :   | PLANNING                                               |
| <b>General Notes</b><br>Do not scale from this drawing.<br>Copyright of this drawing belongs solely to Owen Reece Architects.<br>All dimensions on this drawing are shown in millimeters unless stated otherwise.<br>This drawing is not for construction. |                                                        |

