


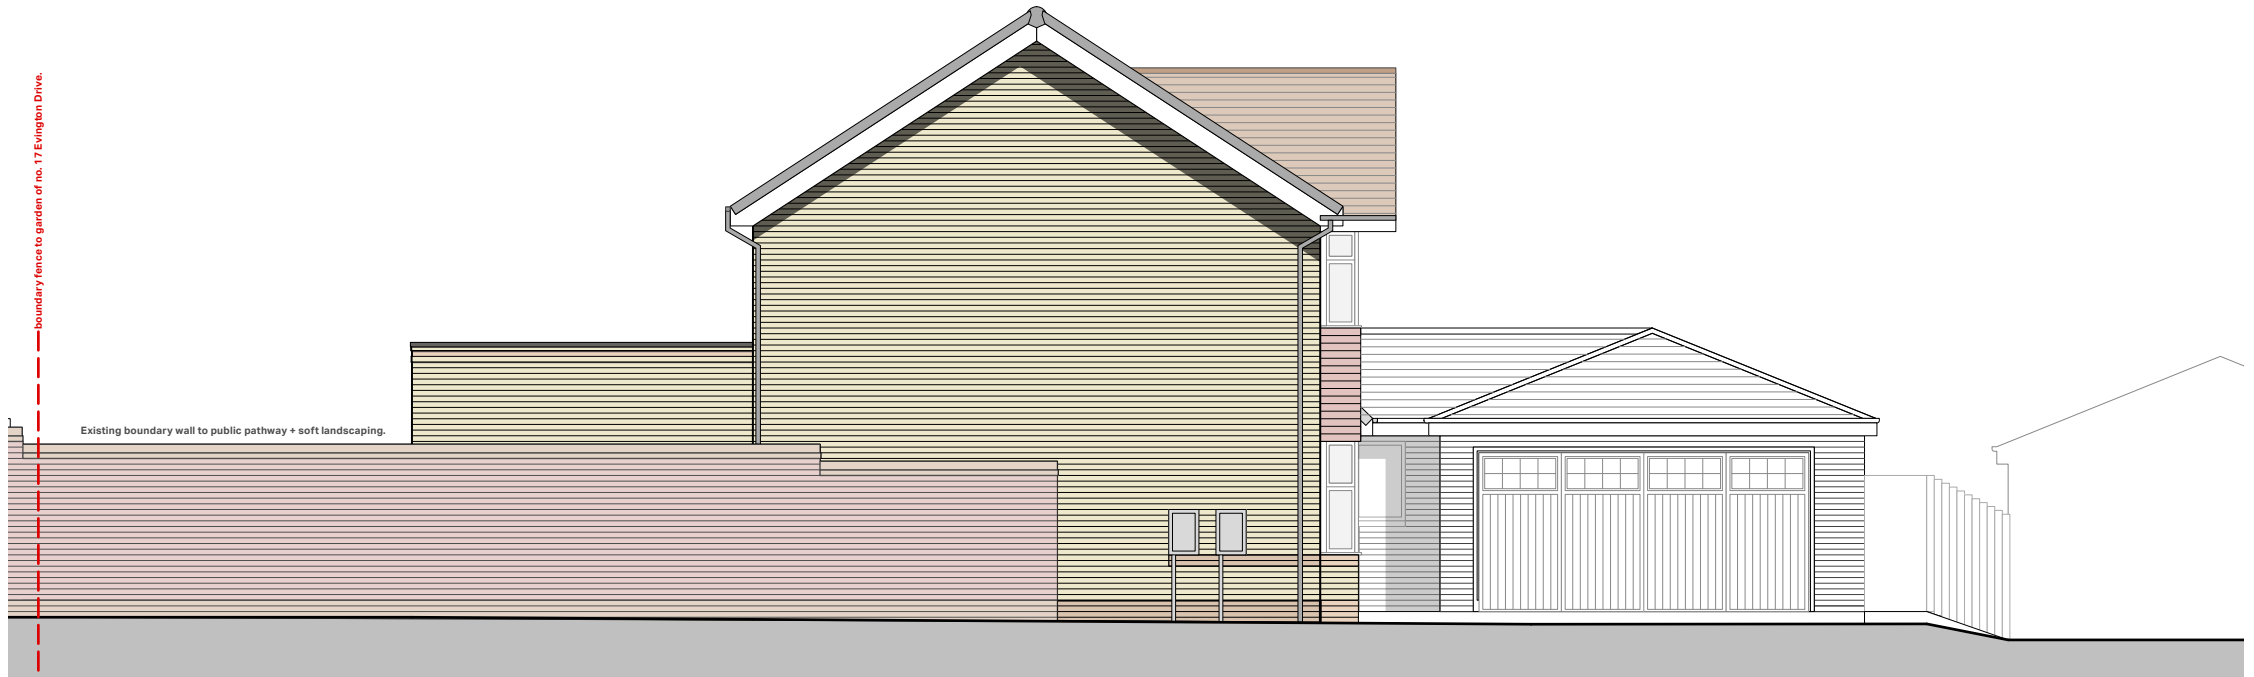

Proposed East Elevation



Proposed West Elevation



Rev	Date
Owen Reece / Architects A : 207 Cotton Exchange, Liverpool, L3 9LQ W : owenreecearchitects.co.uk	
Job :	Rear extension, internal re-modelling.
Client :	Mr and Mrs C McNeil, 26 Friars Way, Liverpool, L14 7AU
Scale :	1:100 / A3
First Issued :	06/09/2022
Drawing name :	Proposed Side Elevations
Reference :	001-P05
Revision :	*
Status :	PLANNING
General Notes Do not scale from this drawing. Copyright of this drawing belongs solely to Owen Reece Architects All dimensions on this drawing are shown in millimeters unless stated otherwise. This drawing is not for construction.	