



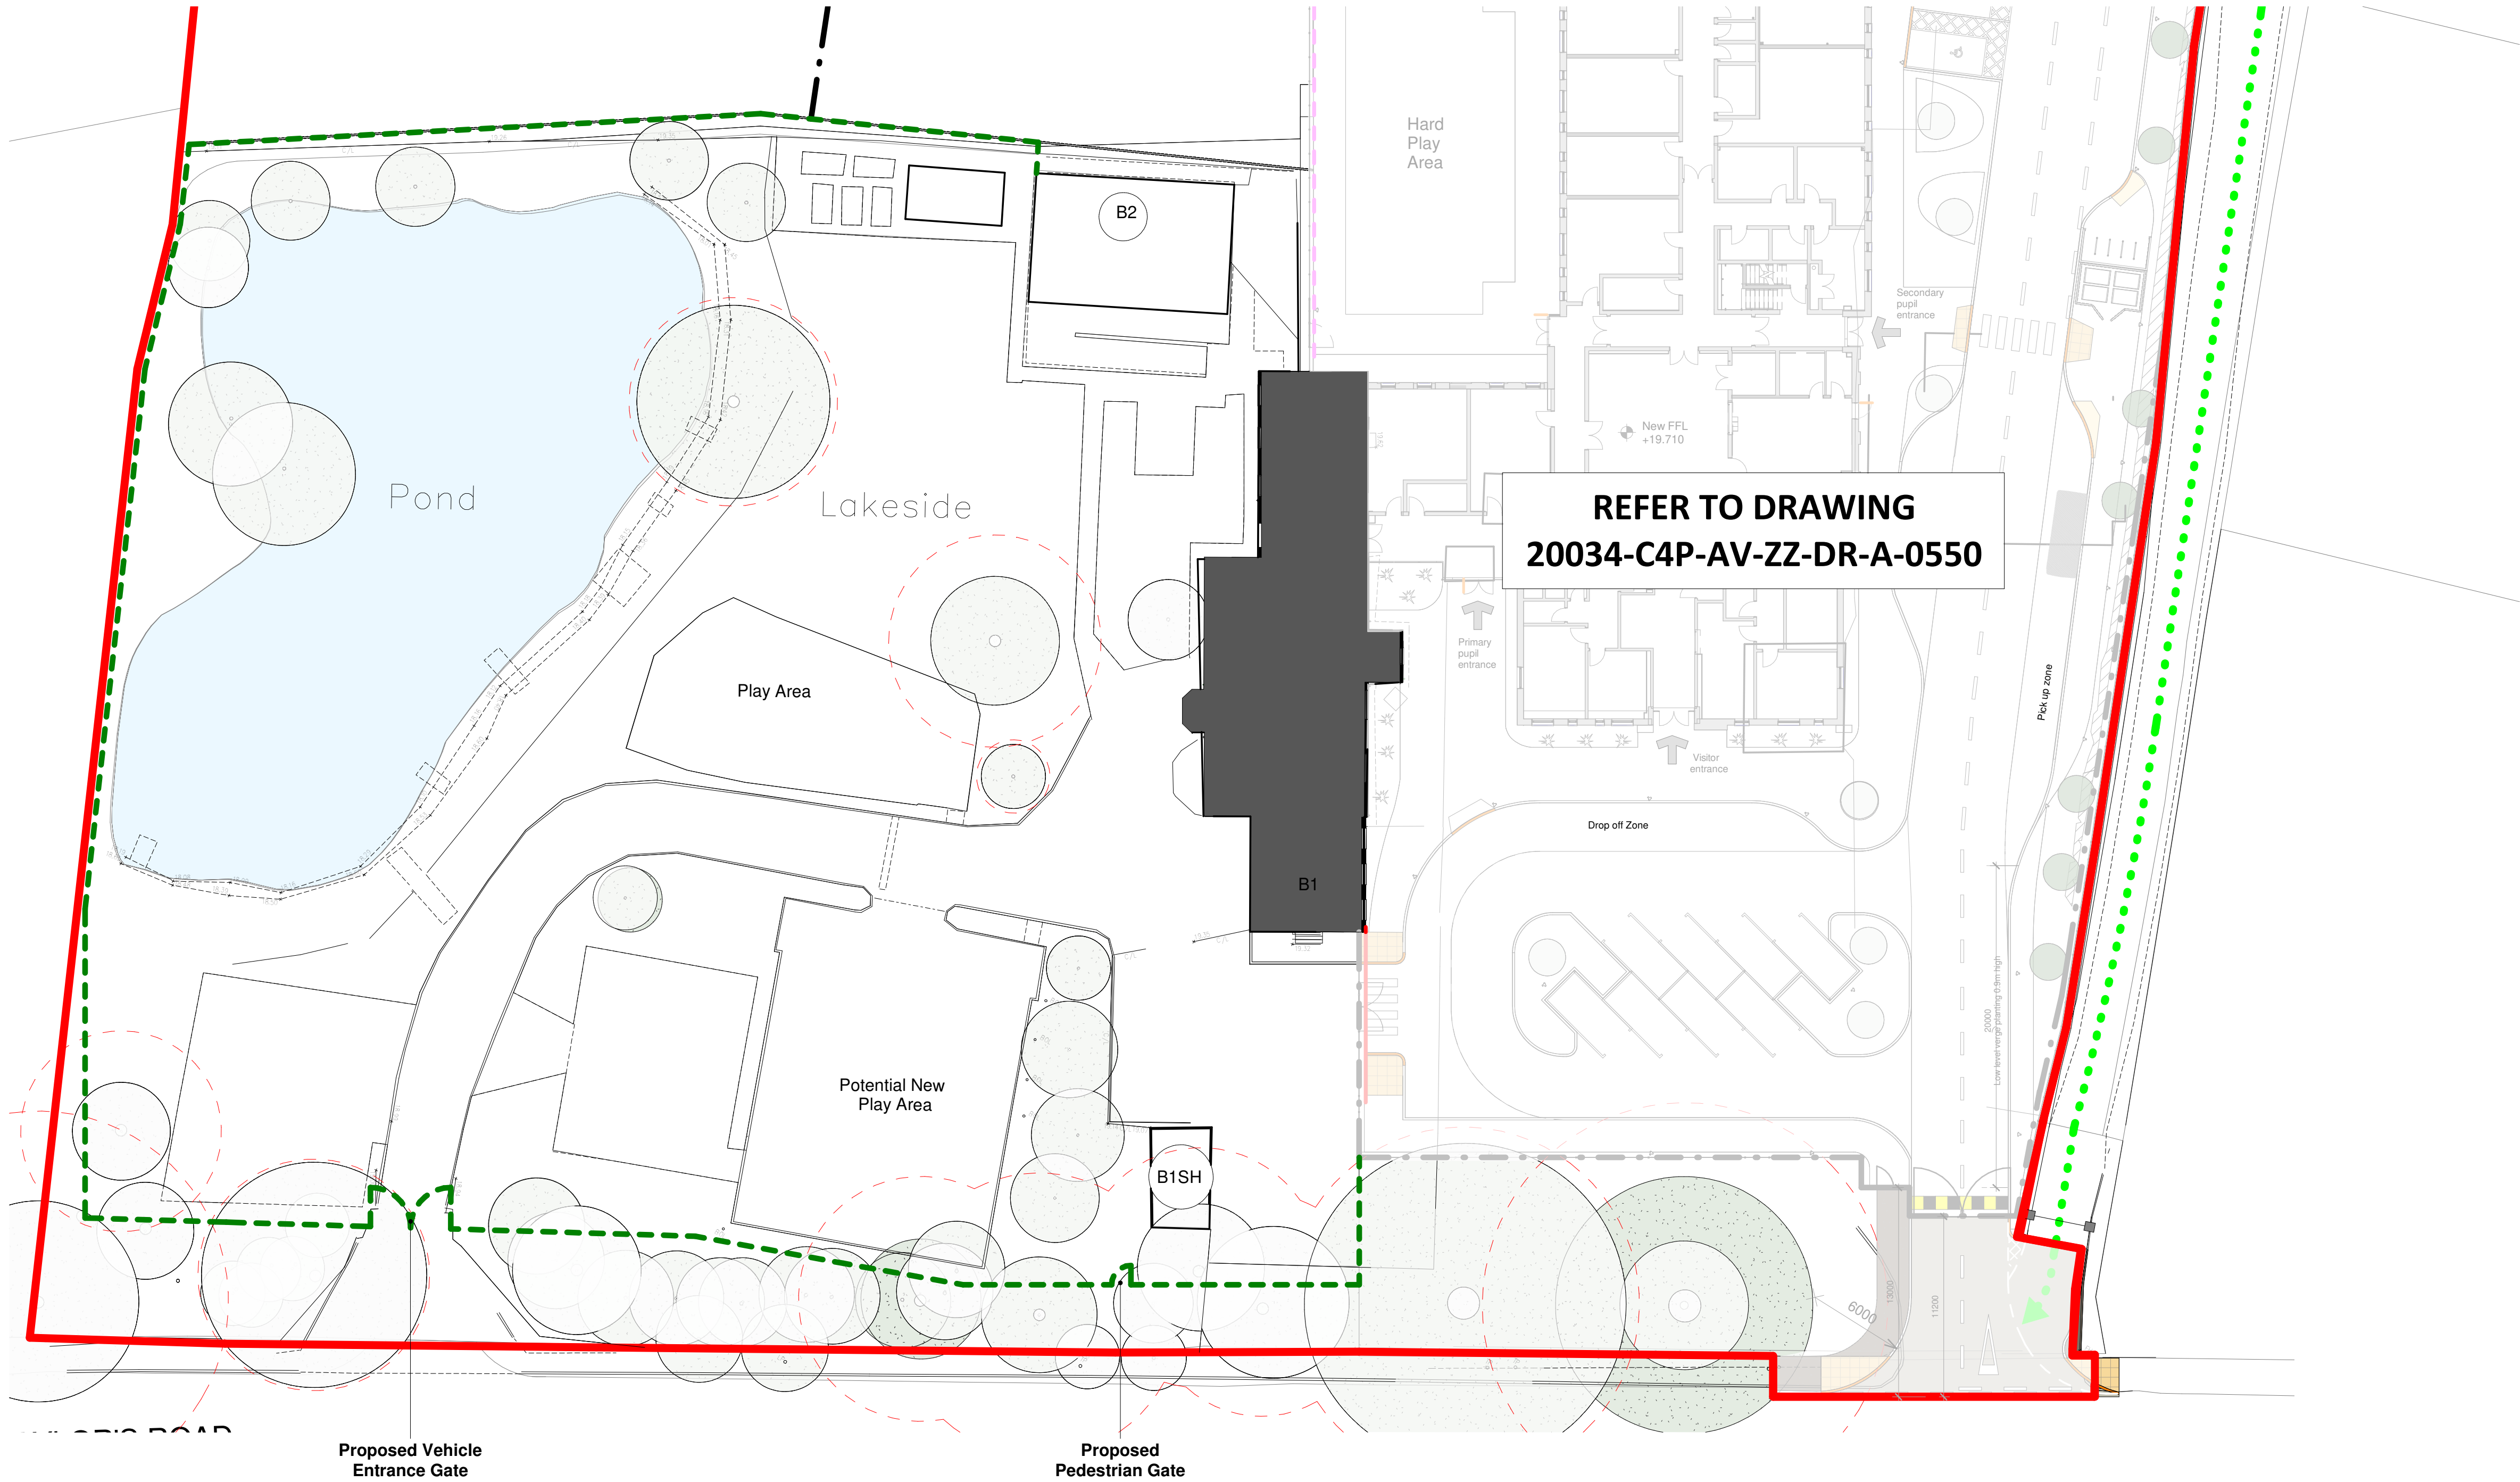

05-ZZ_Site Plan as Proposed (Proposed Fencing)



Examples of anti-climb fencing installed around the secondary school

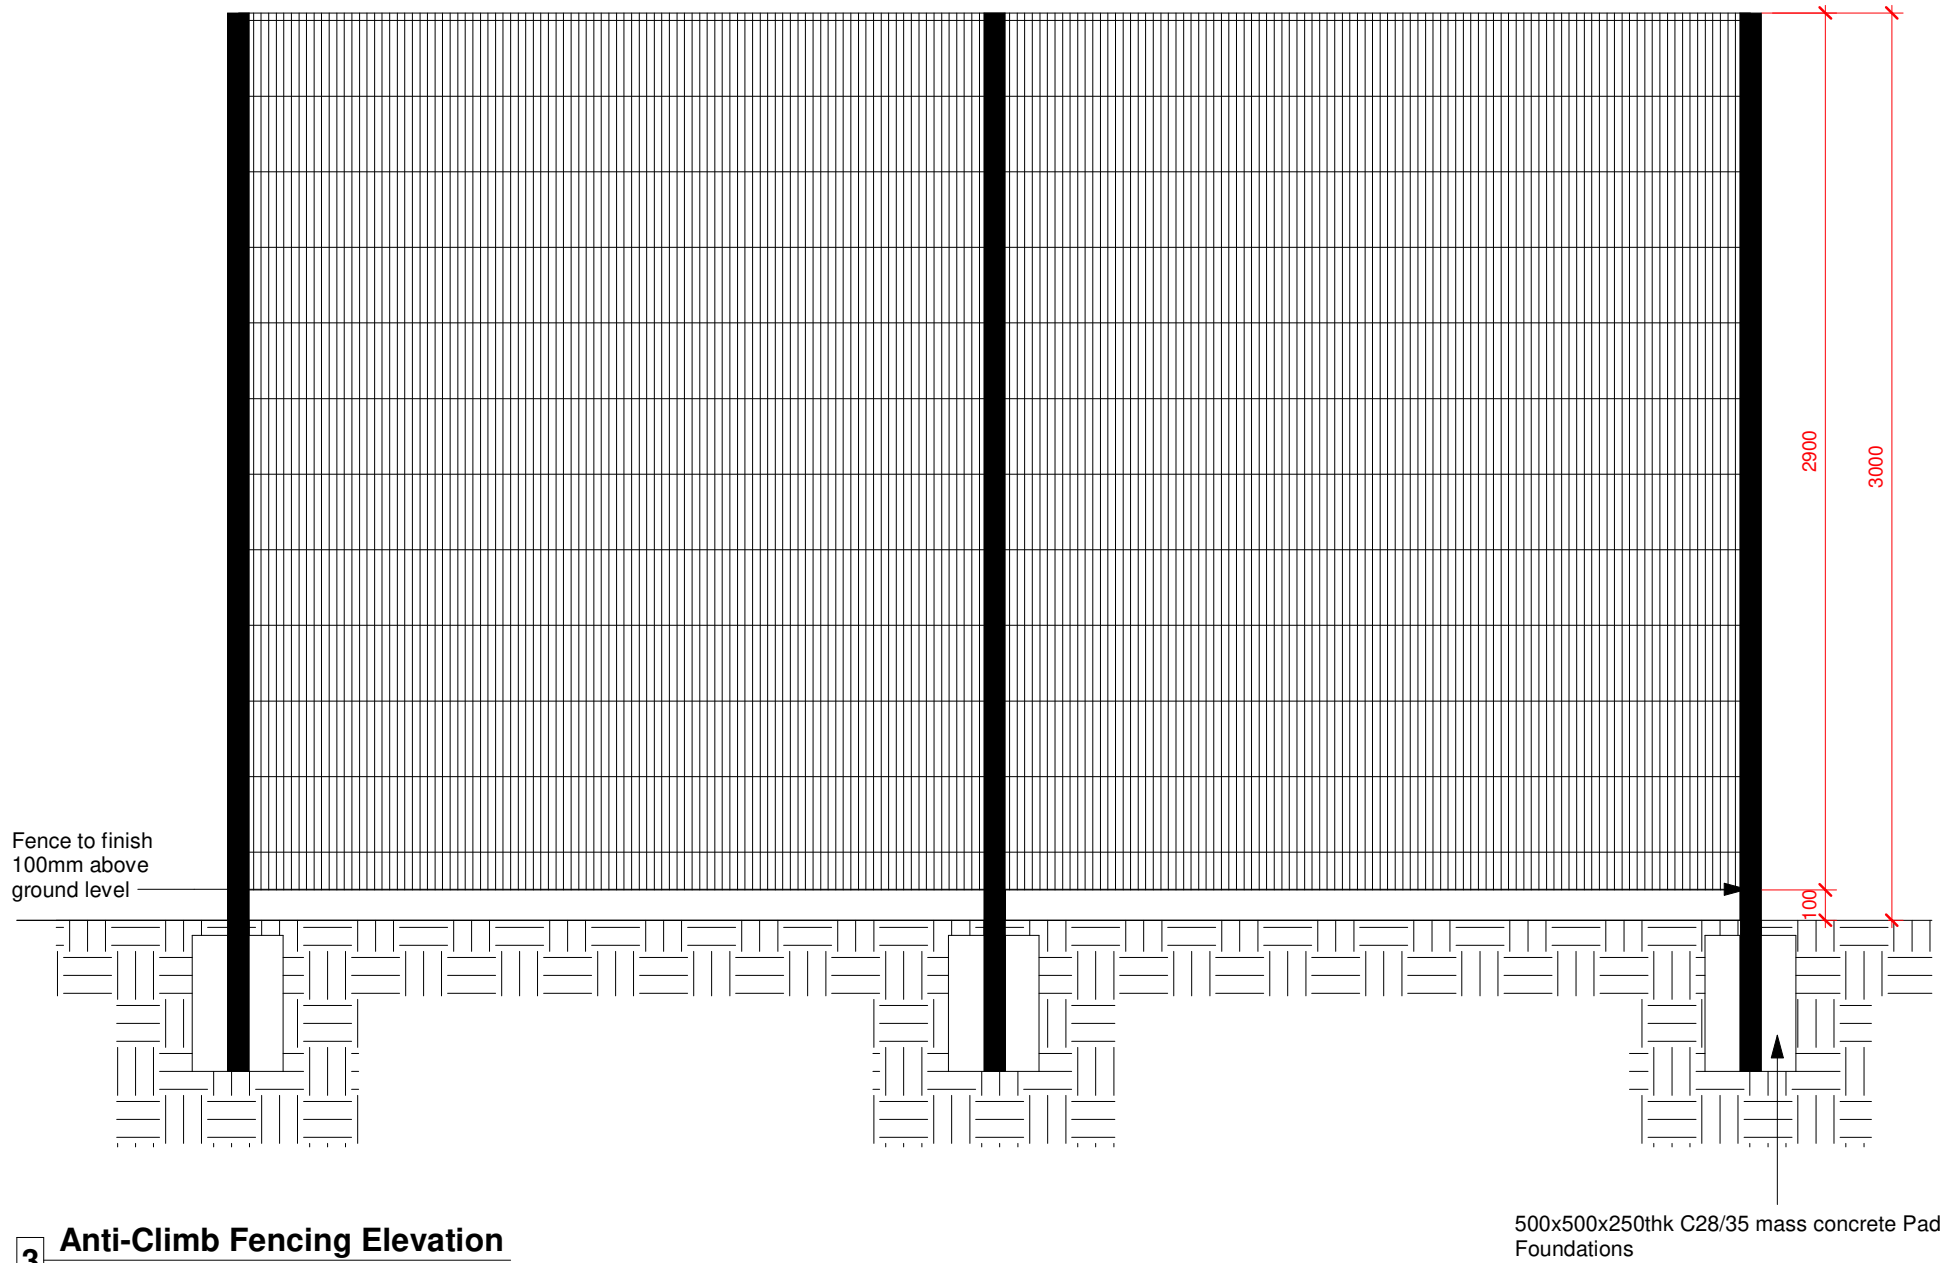

Anti-Climb Fencing Elevation

P3	Drawing Update	TO	13.07.23	AL
P2	Drawing Update	TO	05.07.23	AL
P1	First Issue	TO	04.07.23	AL
Rev	Revision Details	Drawn	Date	Checked