


EXISTING PLAN
scale 1:50

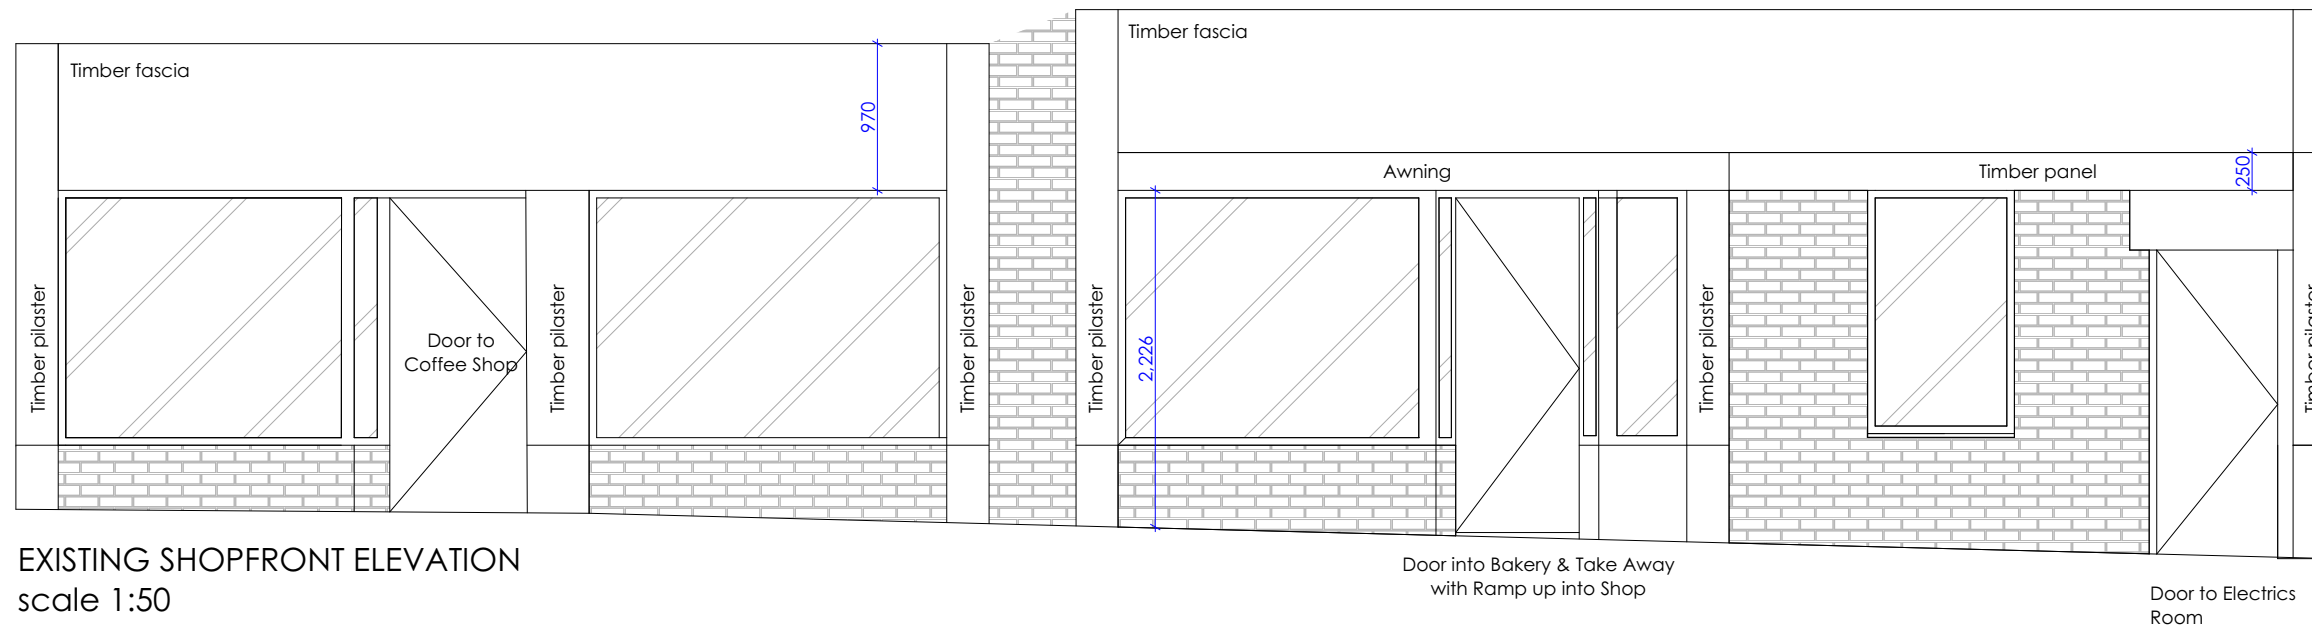

EXISTING SHOPFRONT ELEVATION
scale 1:50



muirinteriors

341 Cambusnethan Street

Wishaw

North Lanarkshire

ML2 8PW

M:07912 142977

PROJECT

Chatwins

39-45 High Street

Prescot L34 6HF

DRAWING

Existing Shopfront

DRAWN BY

Jackie Muir

DATE

21.10.22

DRAWING SCALE

1:50

SHEET SIZE

A3

DRAWING NUMBER

CH/LIV/03