

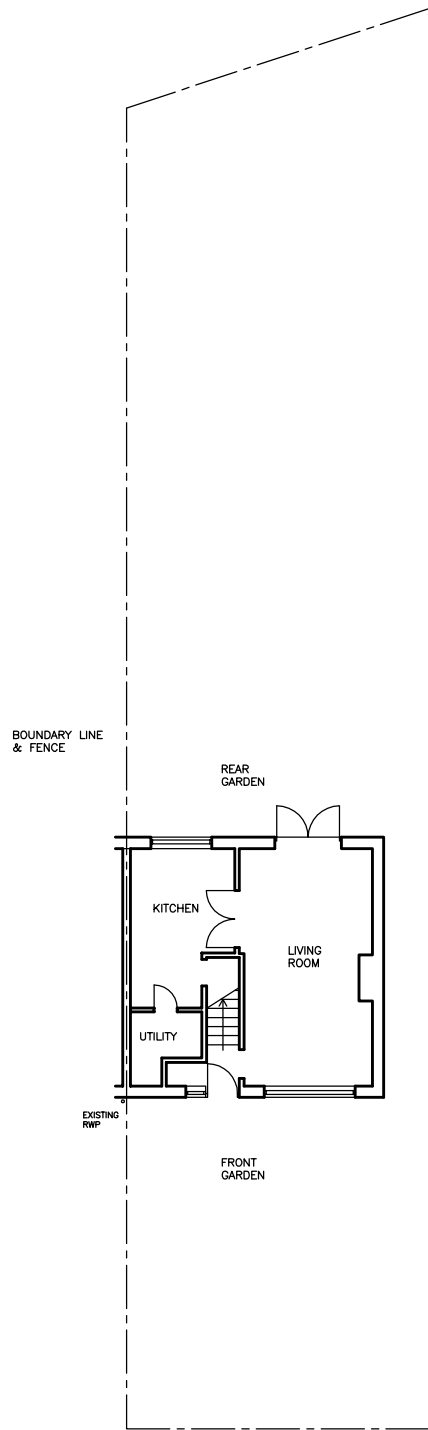


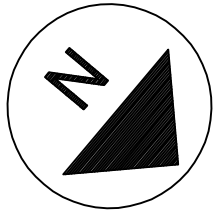


EXISTING GROUND FLOOR

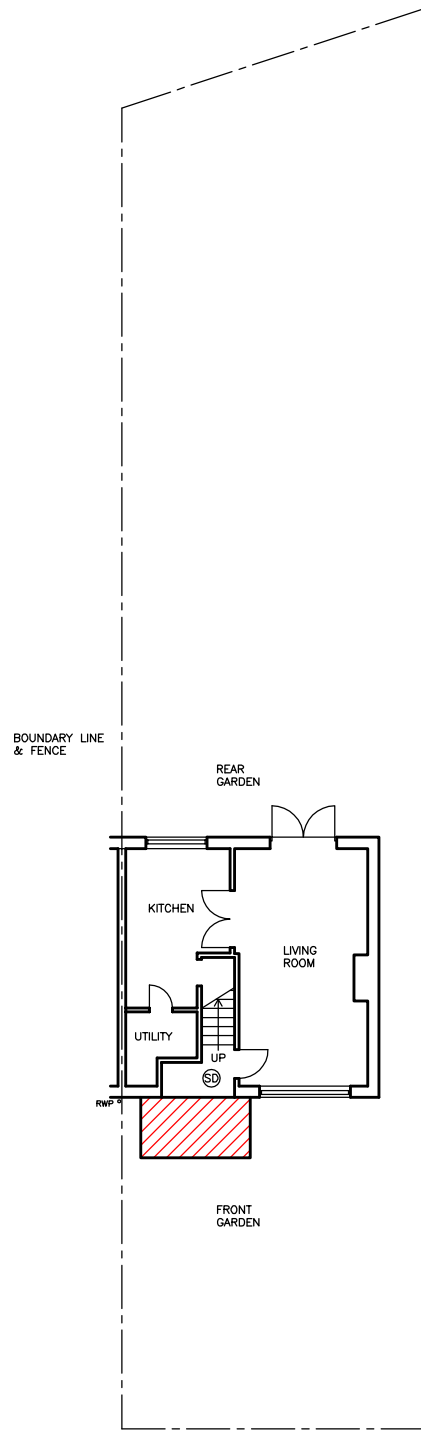

PROPOSED GROUND FLOOR

23 COWPER WAY BLOCK PLAN

 

APPLICANT: MR EAMON MCELLENBOROUGH
ADDRESS : 23 COWPER WAY, HUYTON, L36 0TP
PROPOSAL: SINGLE STOREY EXTENSION TO FRONT ELEVATION
FORMING PORCH
DATE: MAY 2026
DRWG NO: 023-26-BP-01
SCALE 1:200@A3