



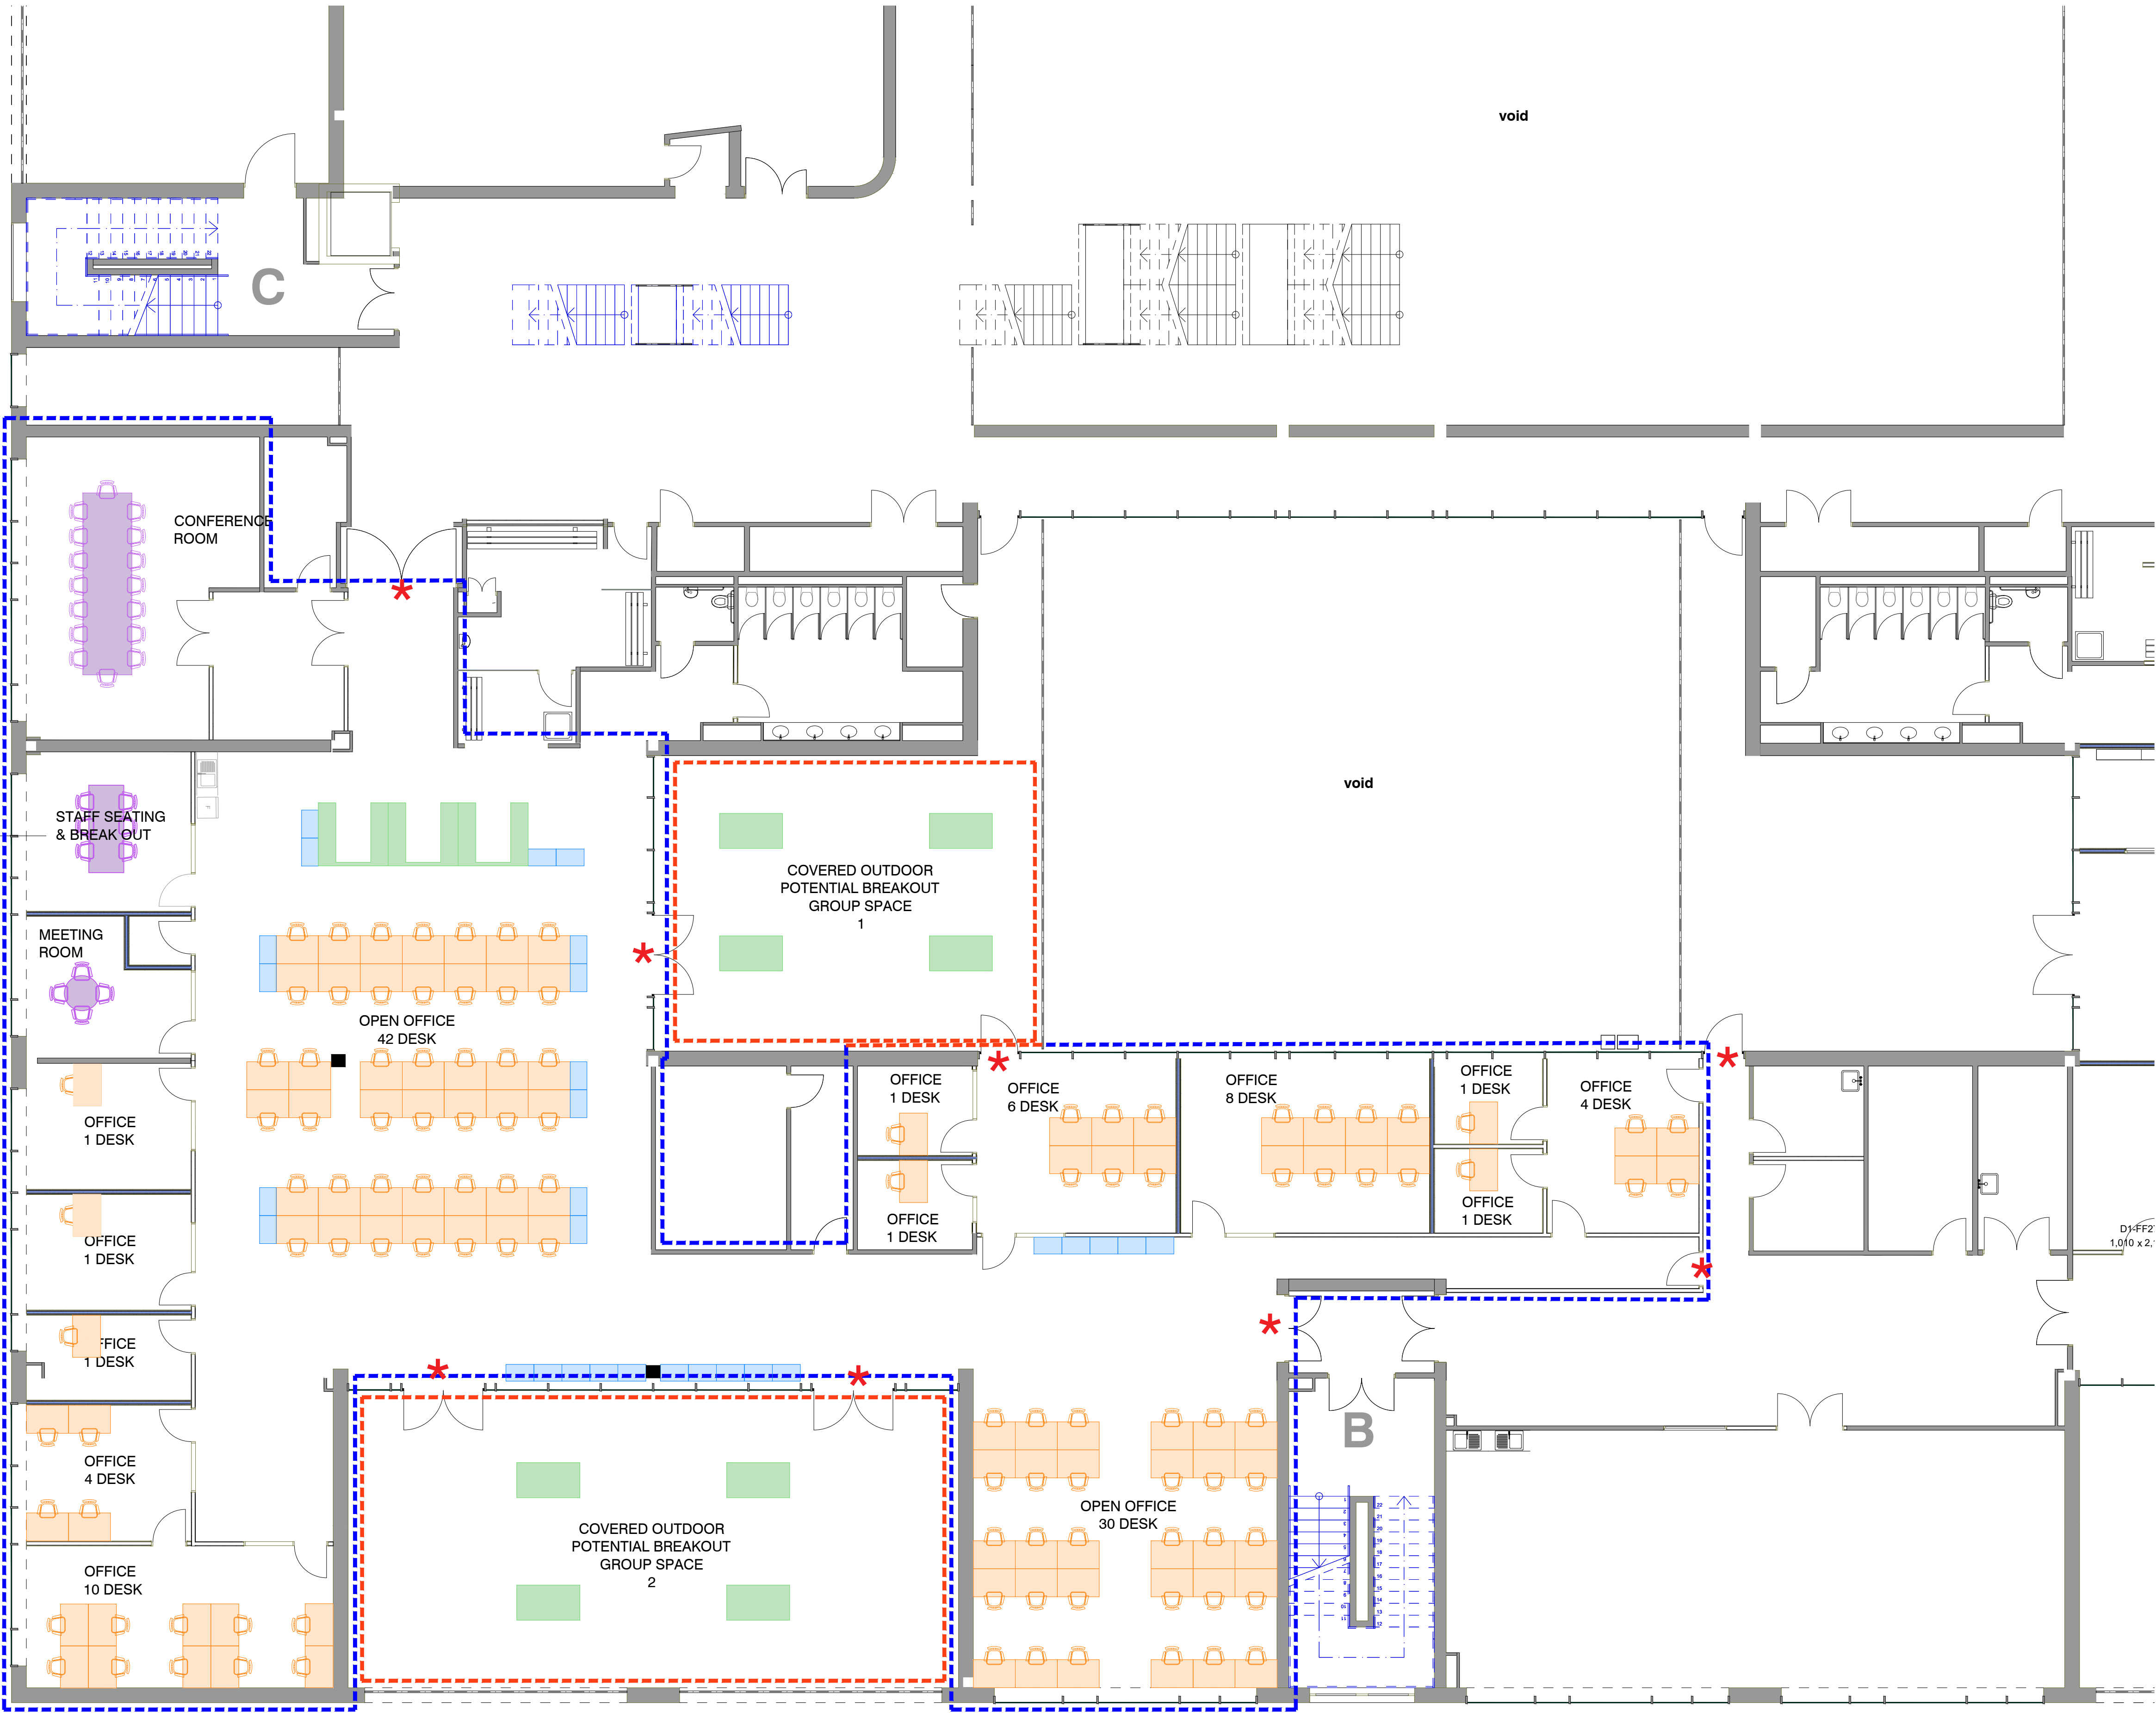

© Copyright Broadway Malyan Limited

- Key
- Scope of works
 - Desk 1200x800mm
 - Group Outdoor Tables
 - Storage Lockers
 - Meeting room tables
 - Access Control
- Key

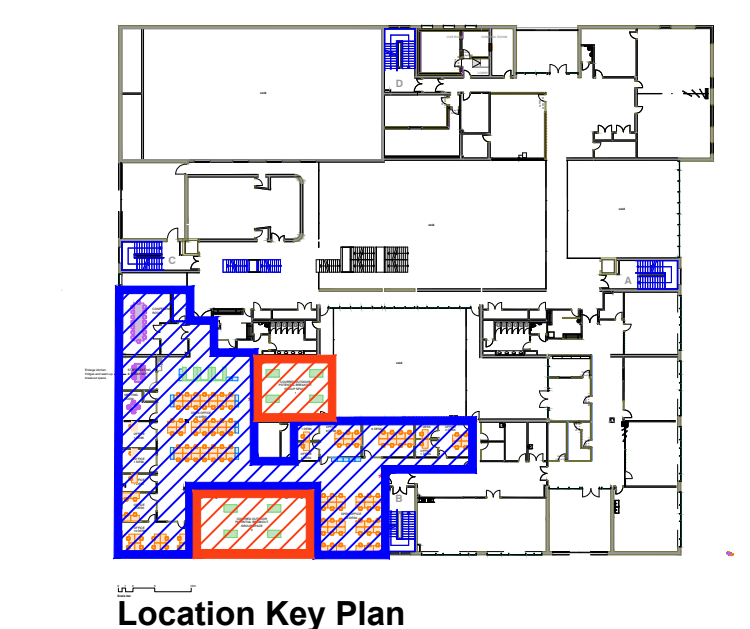


Location Key Plan

C	06.05.22	Scale bar added
B	14.03.22	Amendments to layout
A	09.03.22	Conflicting Column Indicated
Revision	Date	Description

BroadwayMalyan^{BM}

Client
St Helens
Project
KCC
NHS Fit Out
Description
Proposed First Floor Plan
Furniture Layout

Status
Stage 4
Scale 1:100@A1
Job Number 35450
Drawn By HS
Drawing Number 05-A-03-000
Date 22.03.9
Revision C

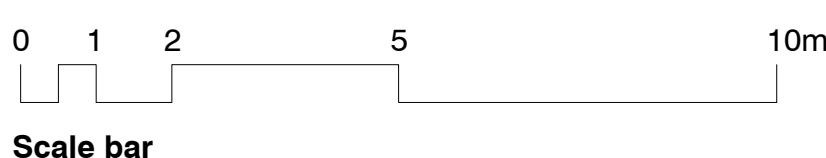

Scale bar