



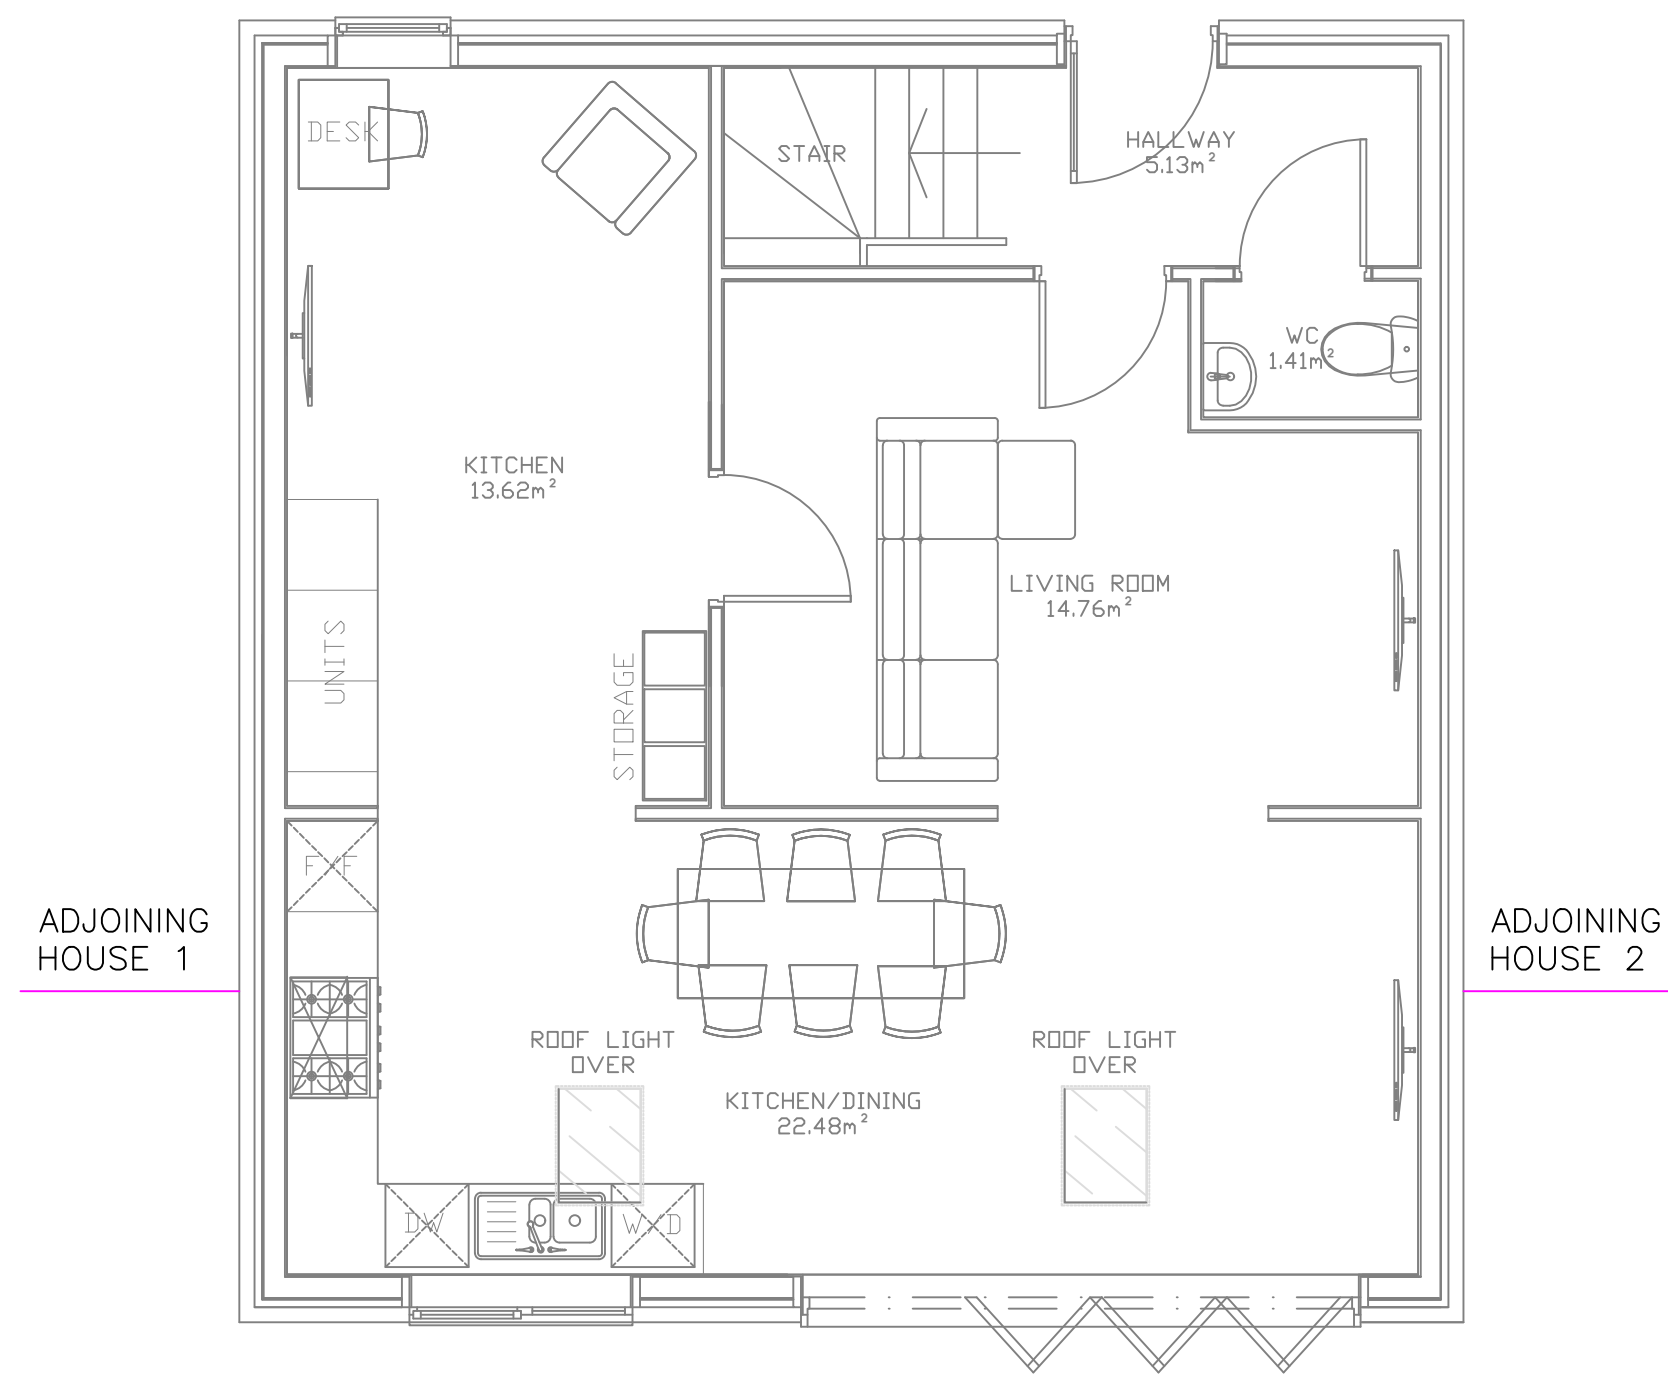


GF PROPOSED BUILDING - EXTENSION

Scale: 1:50

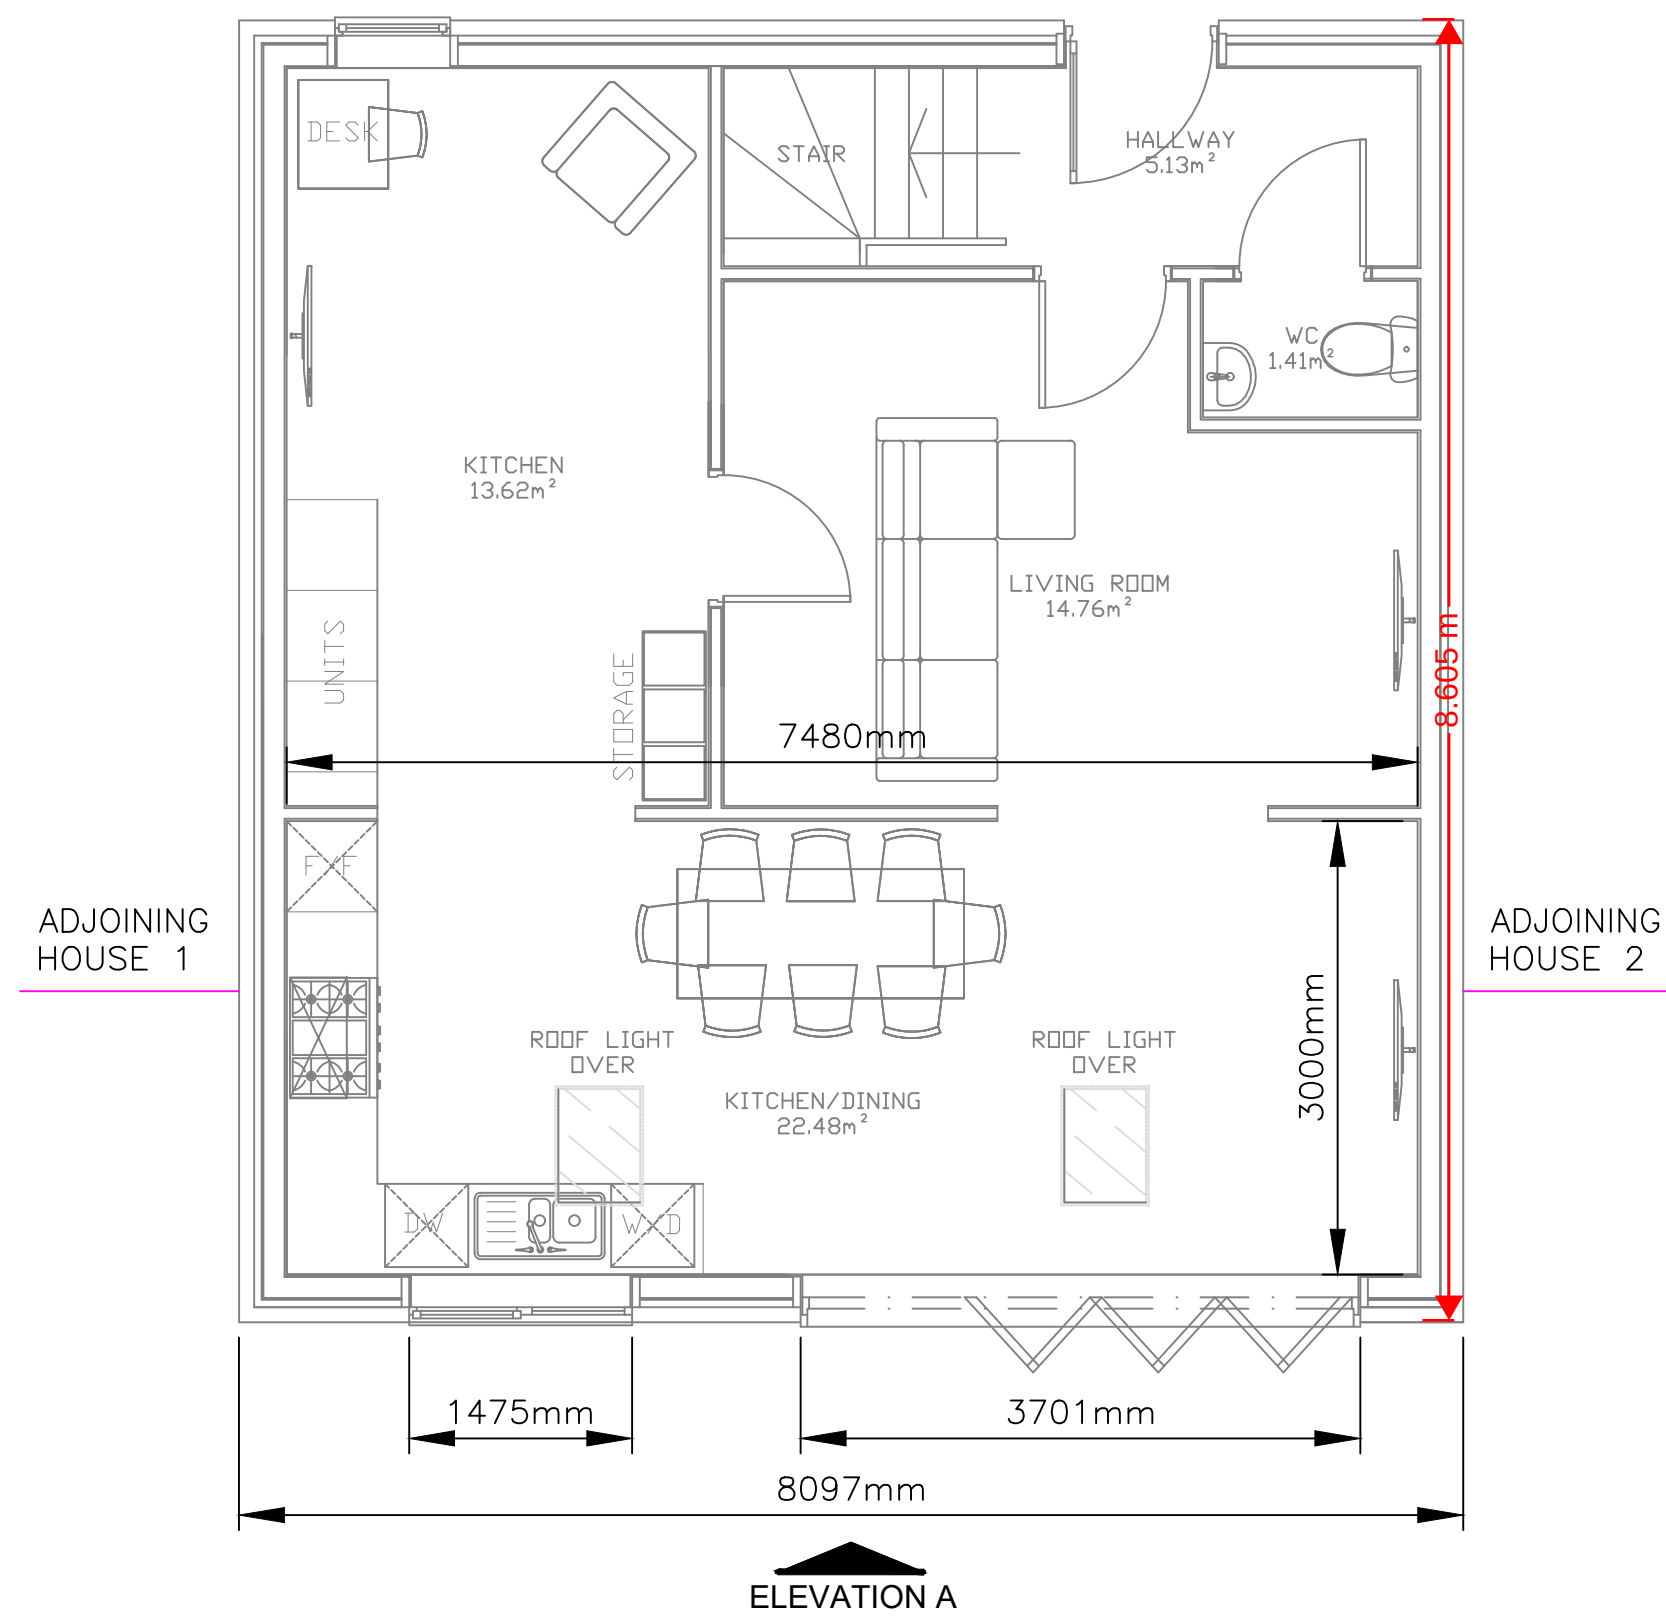


GF PROPOSED BUILDING LAYOUT - EXTENSION

Scale: 1:50

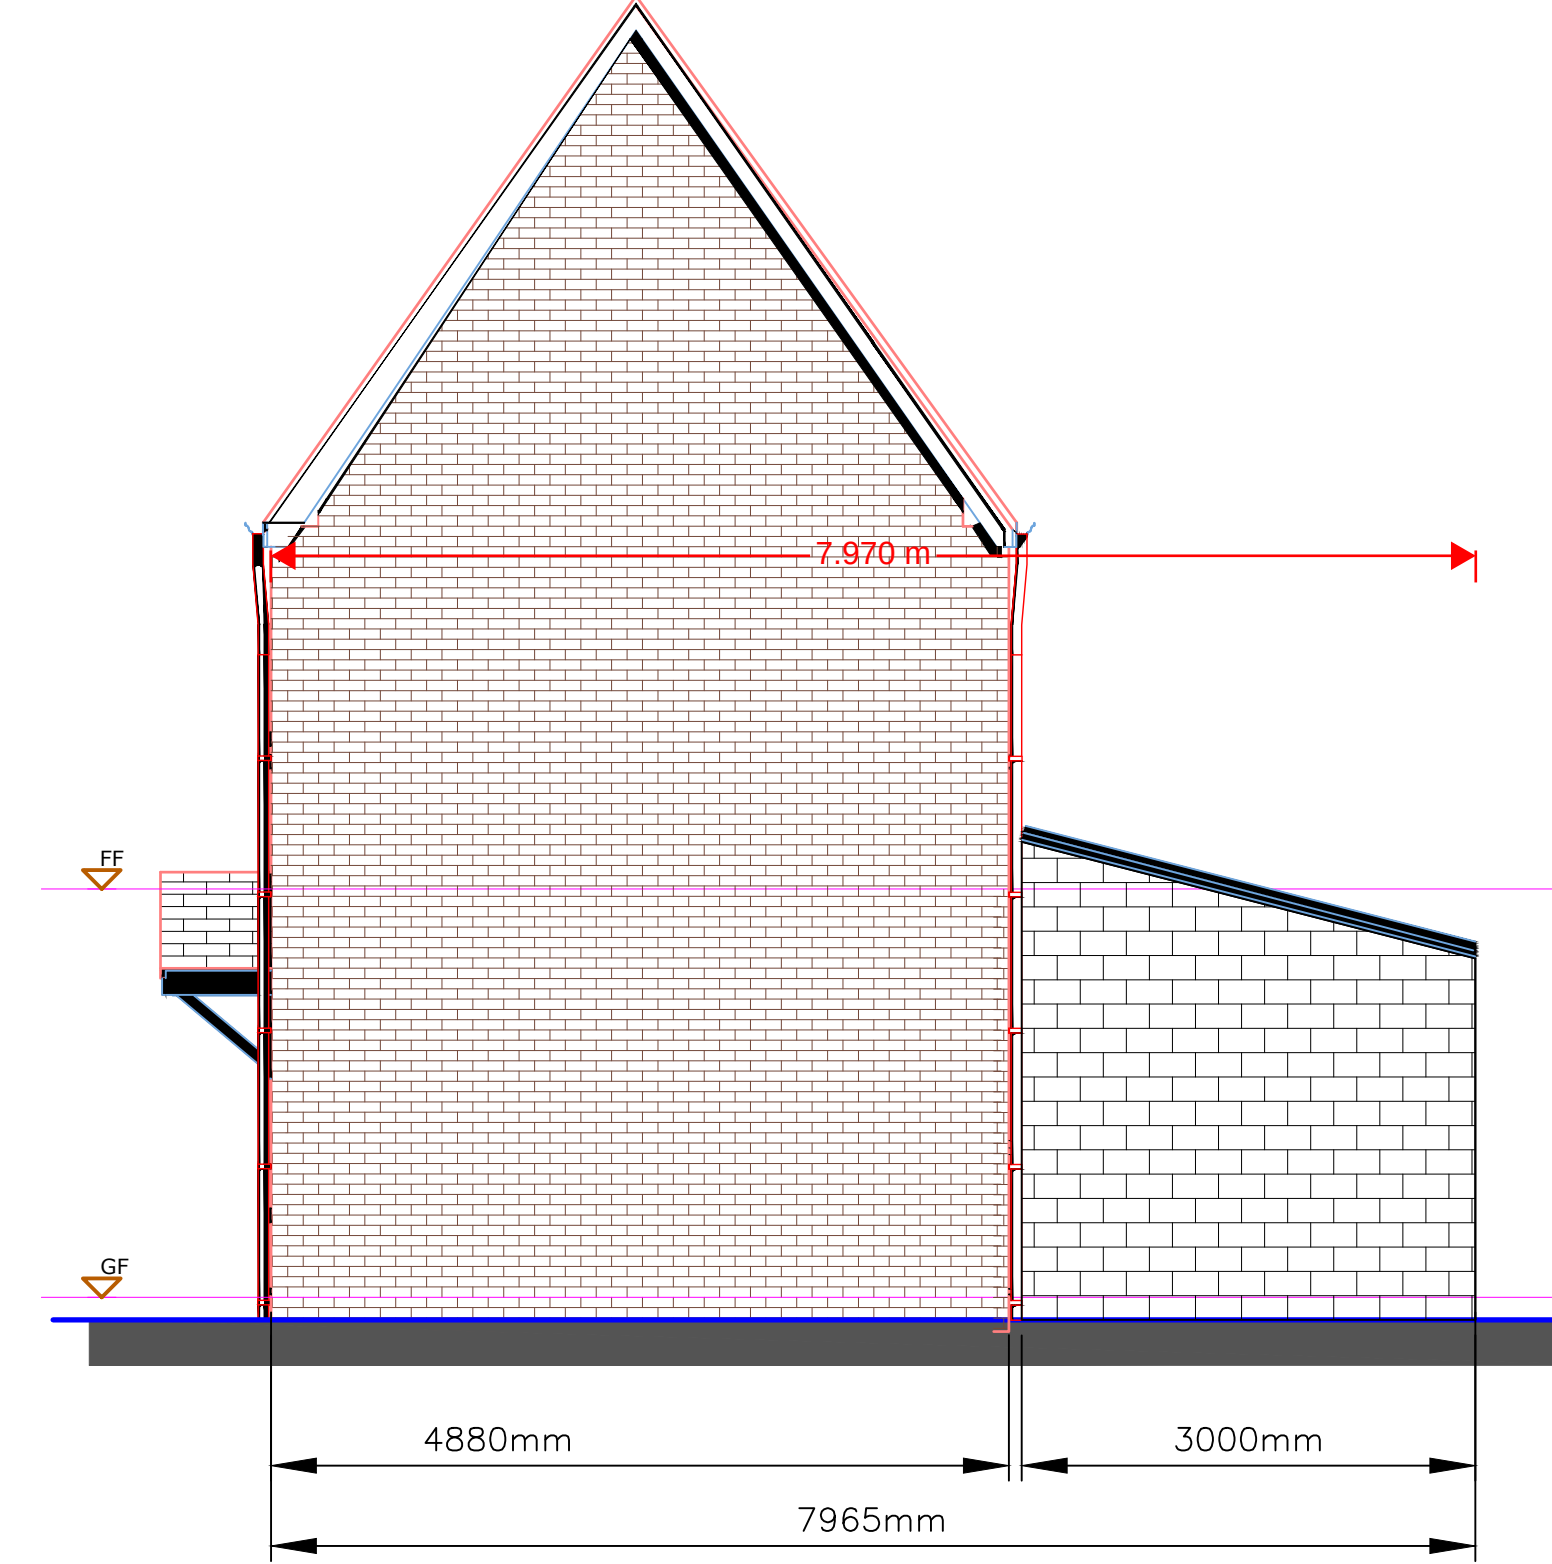


GF PROPOSED BUILDING LAYOUT - RIGHT ELEVATION

Scale: 1:50

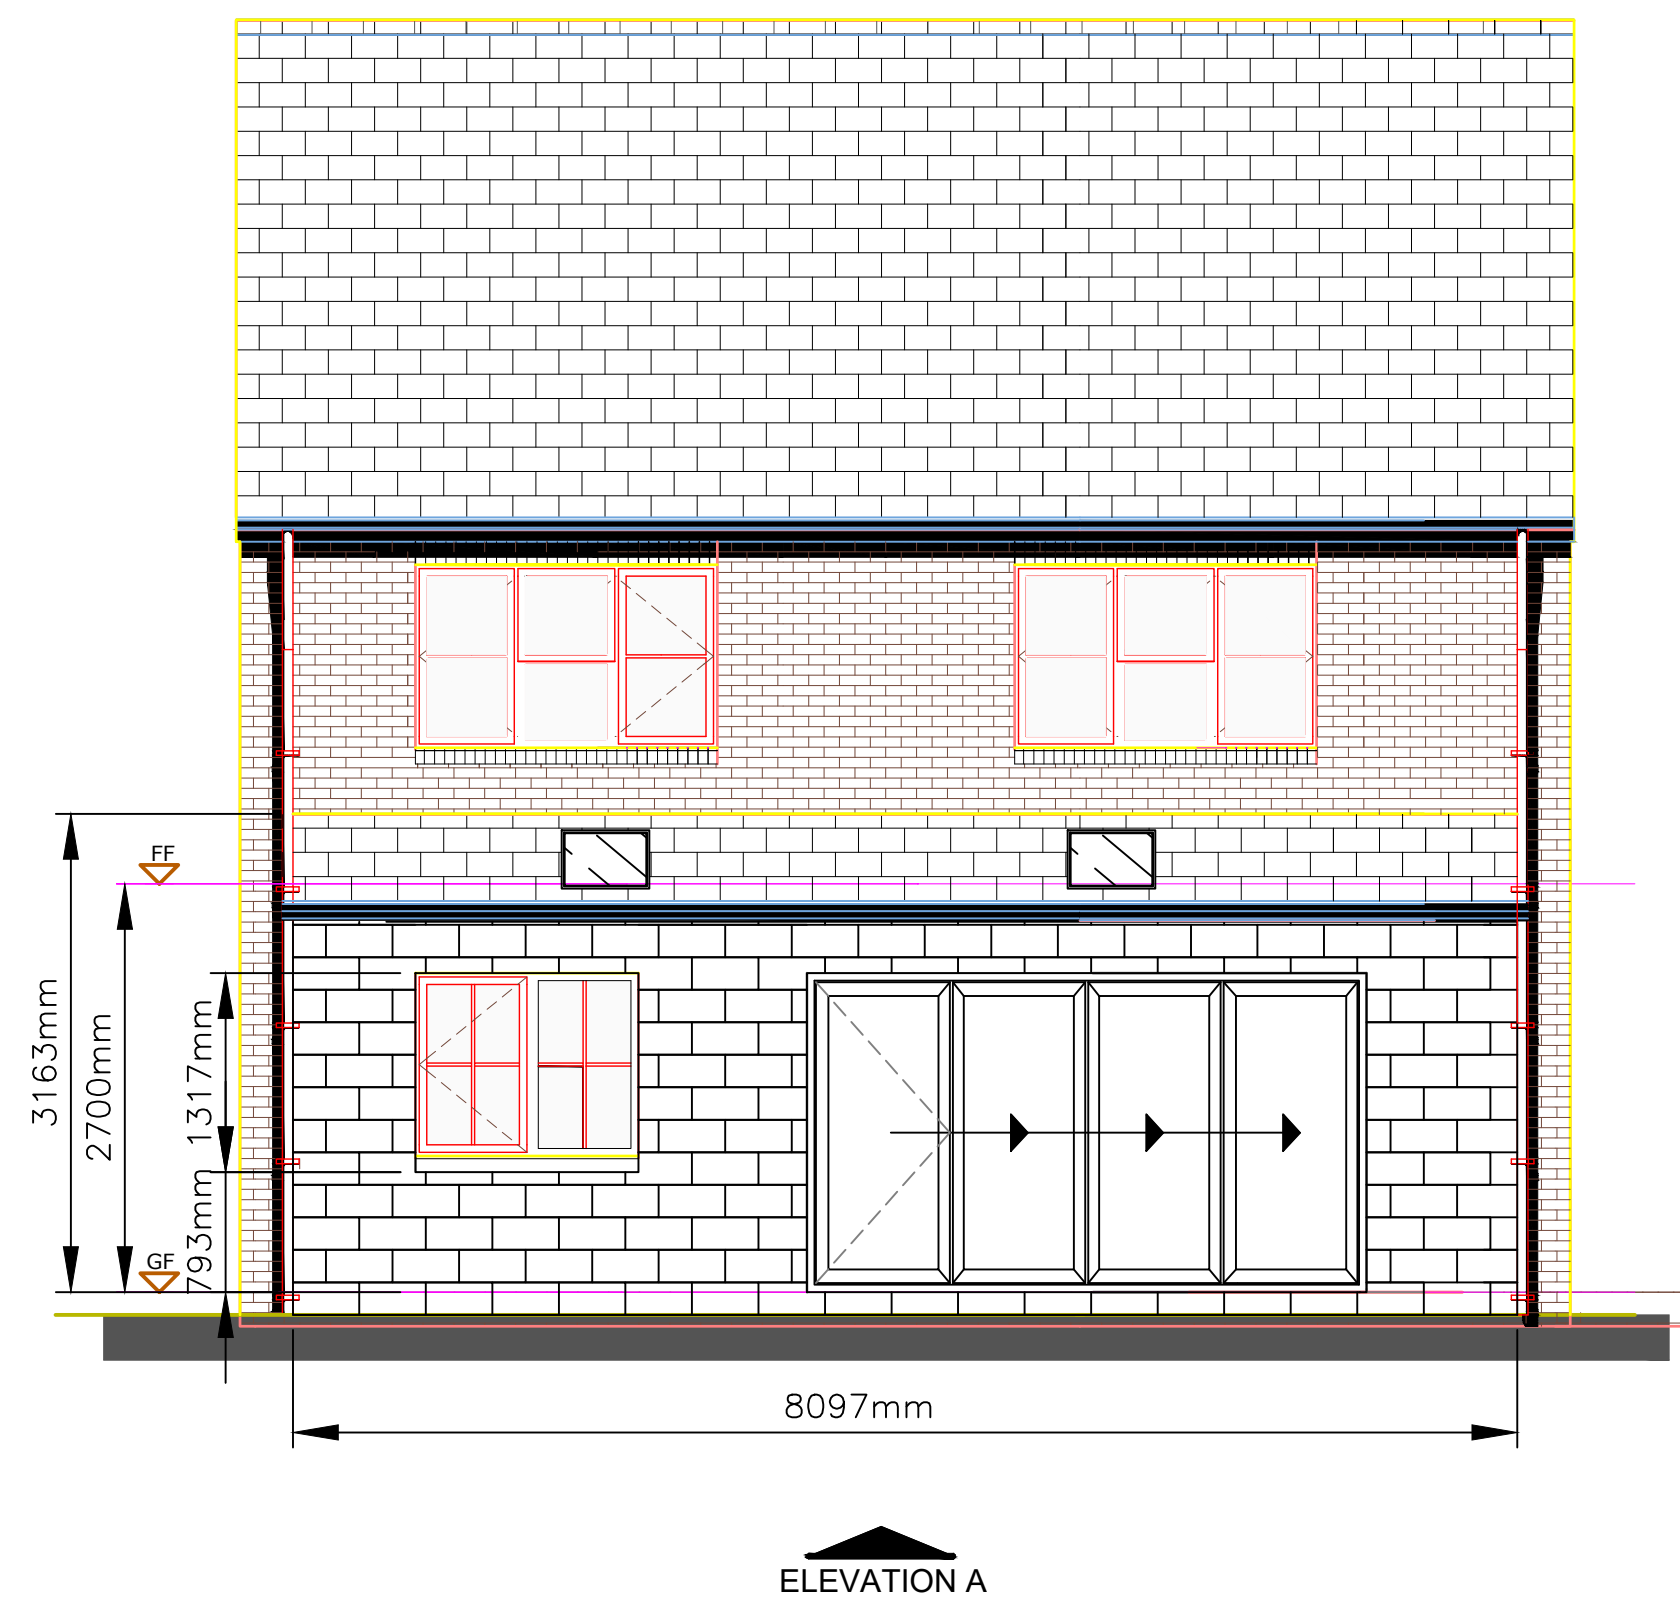


A PROPOSED BUILDING LAYOUT - ELEVATION A

Scale: 1:50

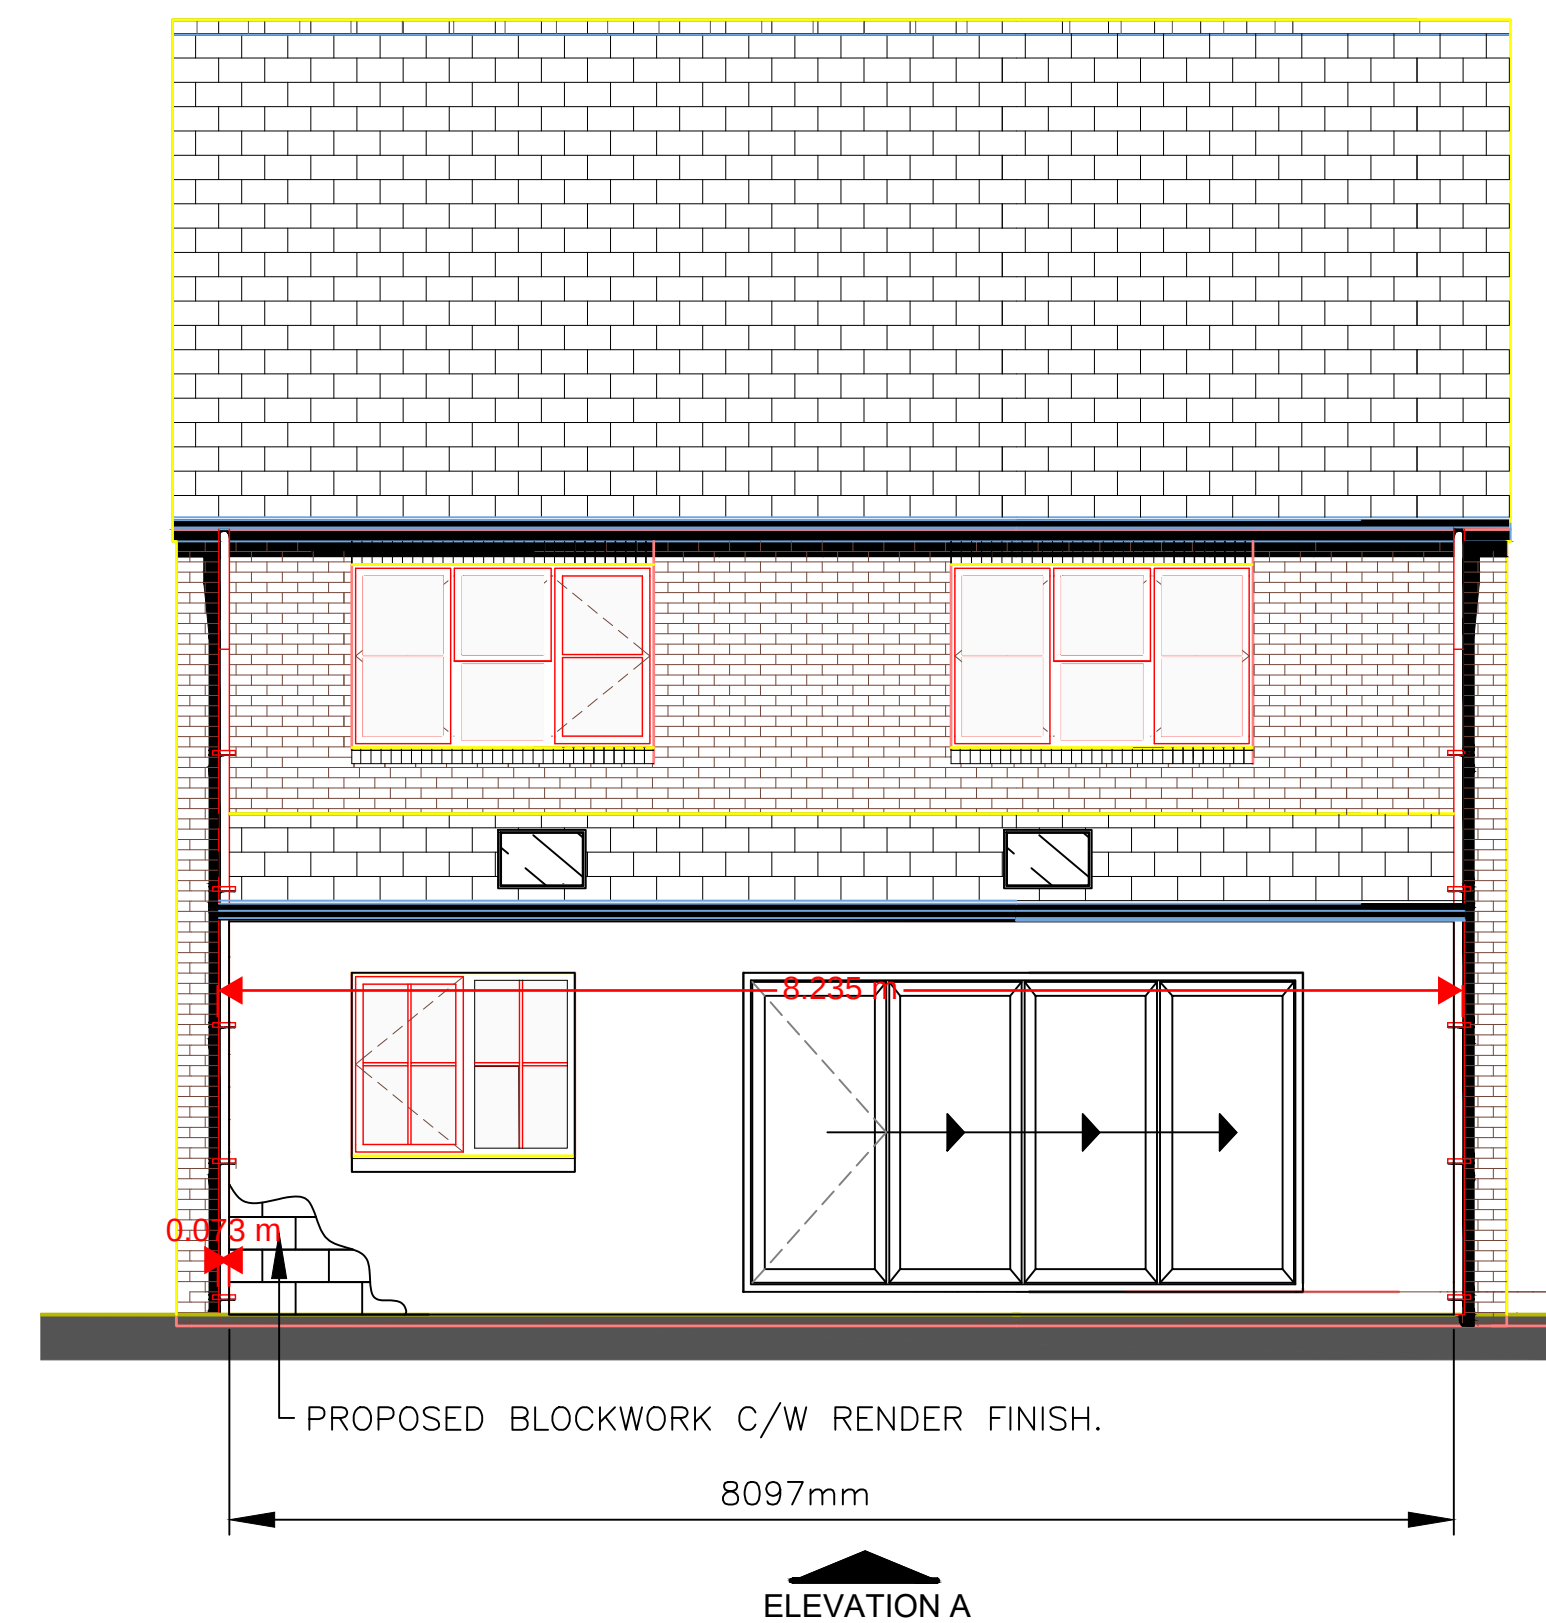

A PROPOSED BUILDING LAYOUT - ELEVATION A

Scale: 1:50

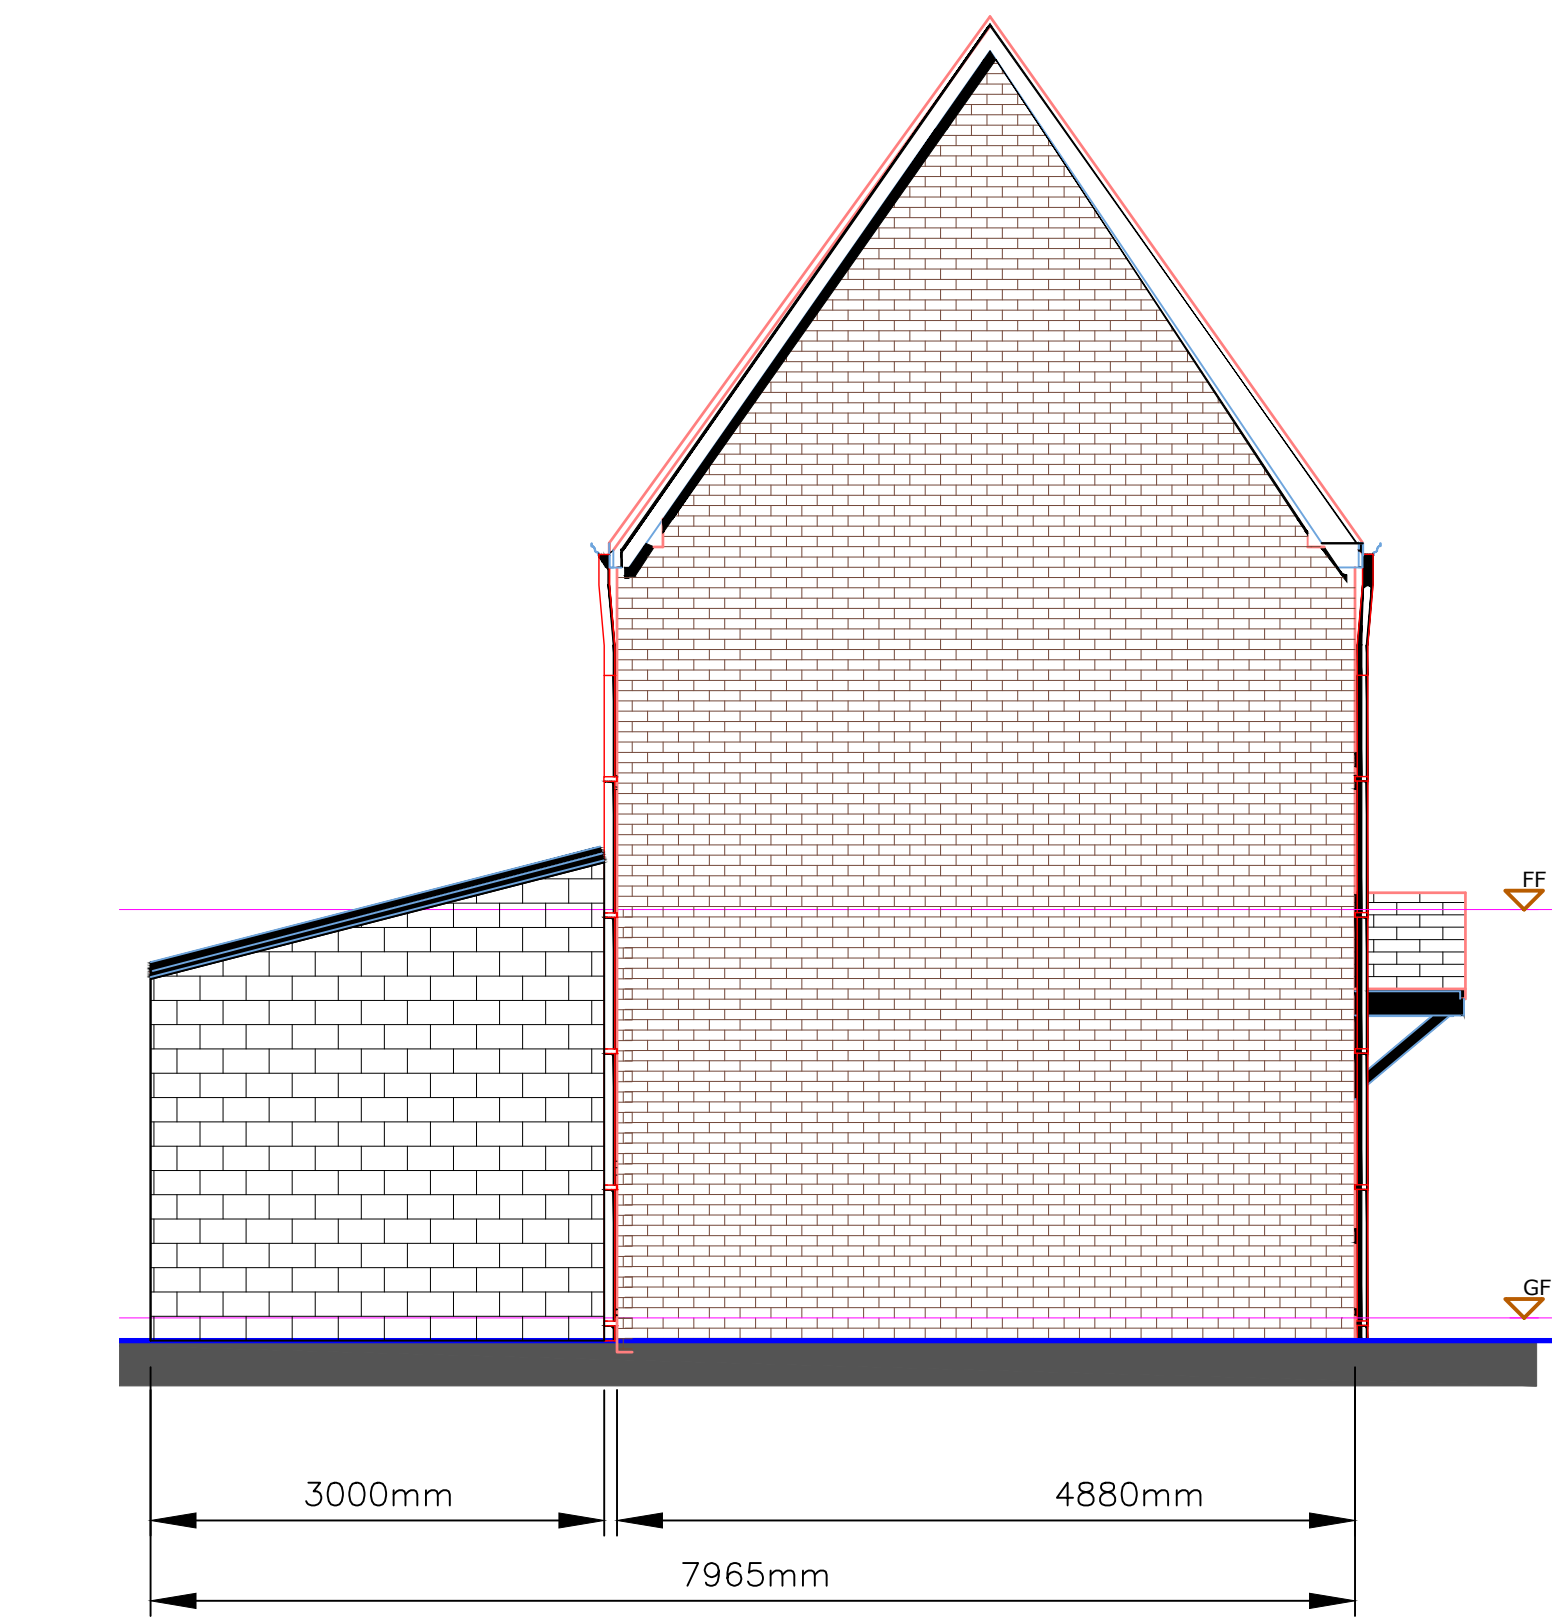

GF PROPOSED BUILDING LAYOUT - LEFT ELEVATION

Scale: 1:50

NOTES

1. THIS DRAWING IS A CONCEPT DESIGN DRAWING ONLY.
2. THIS DRAWING SHOULD BE READ IN CONJUNCTION WITH ALL OTHER PROJECT DOCUMENTATION.
3. THE COMPETENT PERSONS UNDERTAKING THE CONSTRUCTION WORKS SHALL CLOSELY LAISE WITH THE CLIENT TO ENSURE ALL REQUIREMENTS ARE MET.
4. THIS IS NOT A BUILDING CONTROL DRAWING, THIS DRAWING IS TO BE SUBMITTED TO THE COUNCIL FOR PLANNING PURPOSES ONLY.
5. BUILDING MATERIALS DETAILED ON THIS DRAWING ARE INDICATIVE AND FINAL PROPOSALS ARE TO BE SELECTED BY THE COMPETENT PERSONS.
6. THE COMPETENT PERSONS ARE TO VISIT SITE TO OBTAIN MORE INFORMATION ON THE BUILD.
7. ALL DIMENSIONS ARE IN MILLIMETERS UNLESS OTHERWISE INDICATED.
8. THE ARCHITECT / BUILDER / COMPETENT PERSONS SHALL VISIT SITE DURING THE PRELIMINARY PERIOD TO ASCERTAIN THE FULL REQUIREMENTS OF THE WORKS, NOTE ANY SITE RESTRICTIONS AND IDENTIFY THE SITE BOUNDARIES WHICH MAY BE RELEVANT TO THE SUBSEQUENT EXECUTION OF THE WORKS. FINAL RESPONSIBILITY WILL BE WITH THE COMPETENT PERSONS, AS NO CLAIMS WILL BE ENTERTAINED DUE TO THE LACK OR WANT OF KNOWLEDGE.

0.5 0 0.5 1 1.5 2 2.5
SCALE 1:50 m

B	05/05/22	INFORMATION ONLY
A	14/03/22	INFORMATION ONLY
CLIENT:	MATT LLOYD & JOELY BORE	
PROJECT:	4 ASHTON CLOSE LIVERPOOL L25 9AB	
SHEET:	PROPOSED FLOOR PLAN, REAR & SIDE ELEVATIONS	
JOB NO.	JB/E100	DWG NO. 003
SCALE:	1:50 @ A1	73
DATE:	05.05.2022	COACHMANS DRIVE LIVERPOOL L12 0HX T: 07805 474040
DRAWN:	JB	E: jamiebore1@outlook.com